

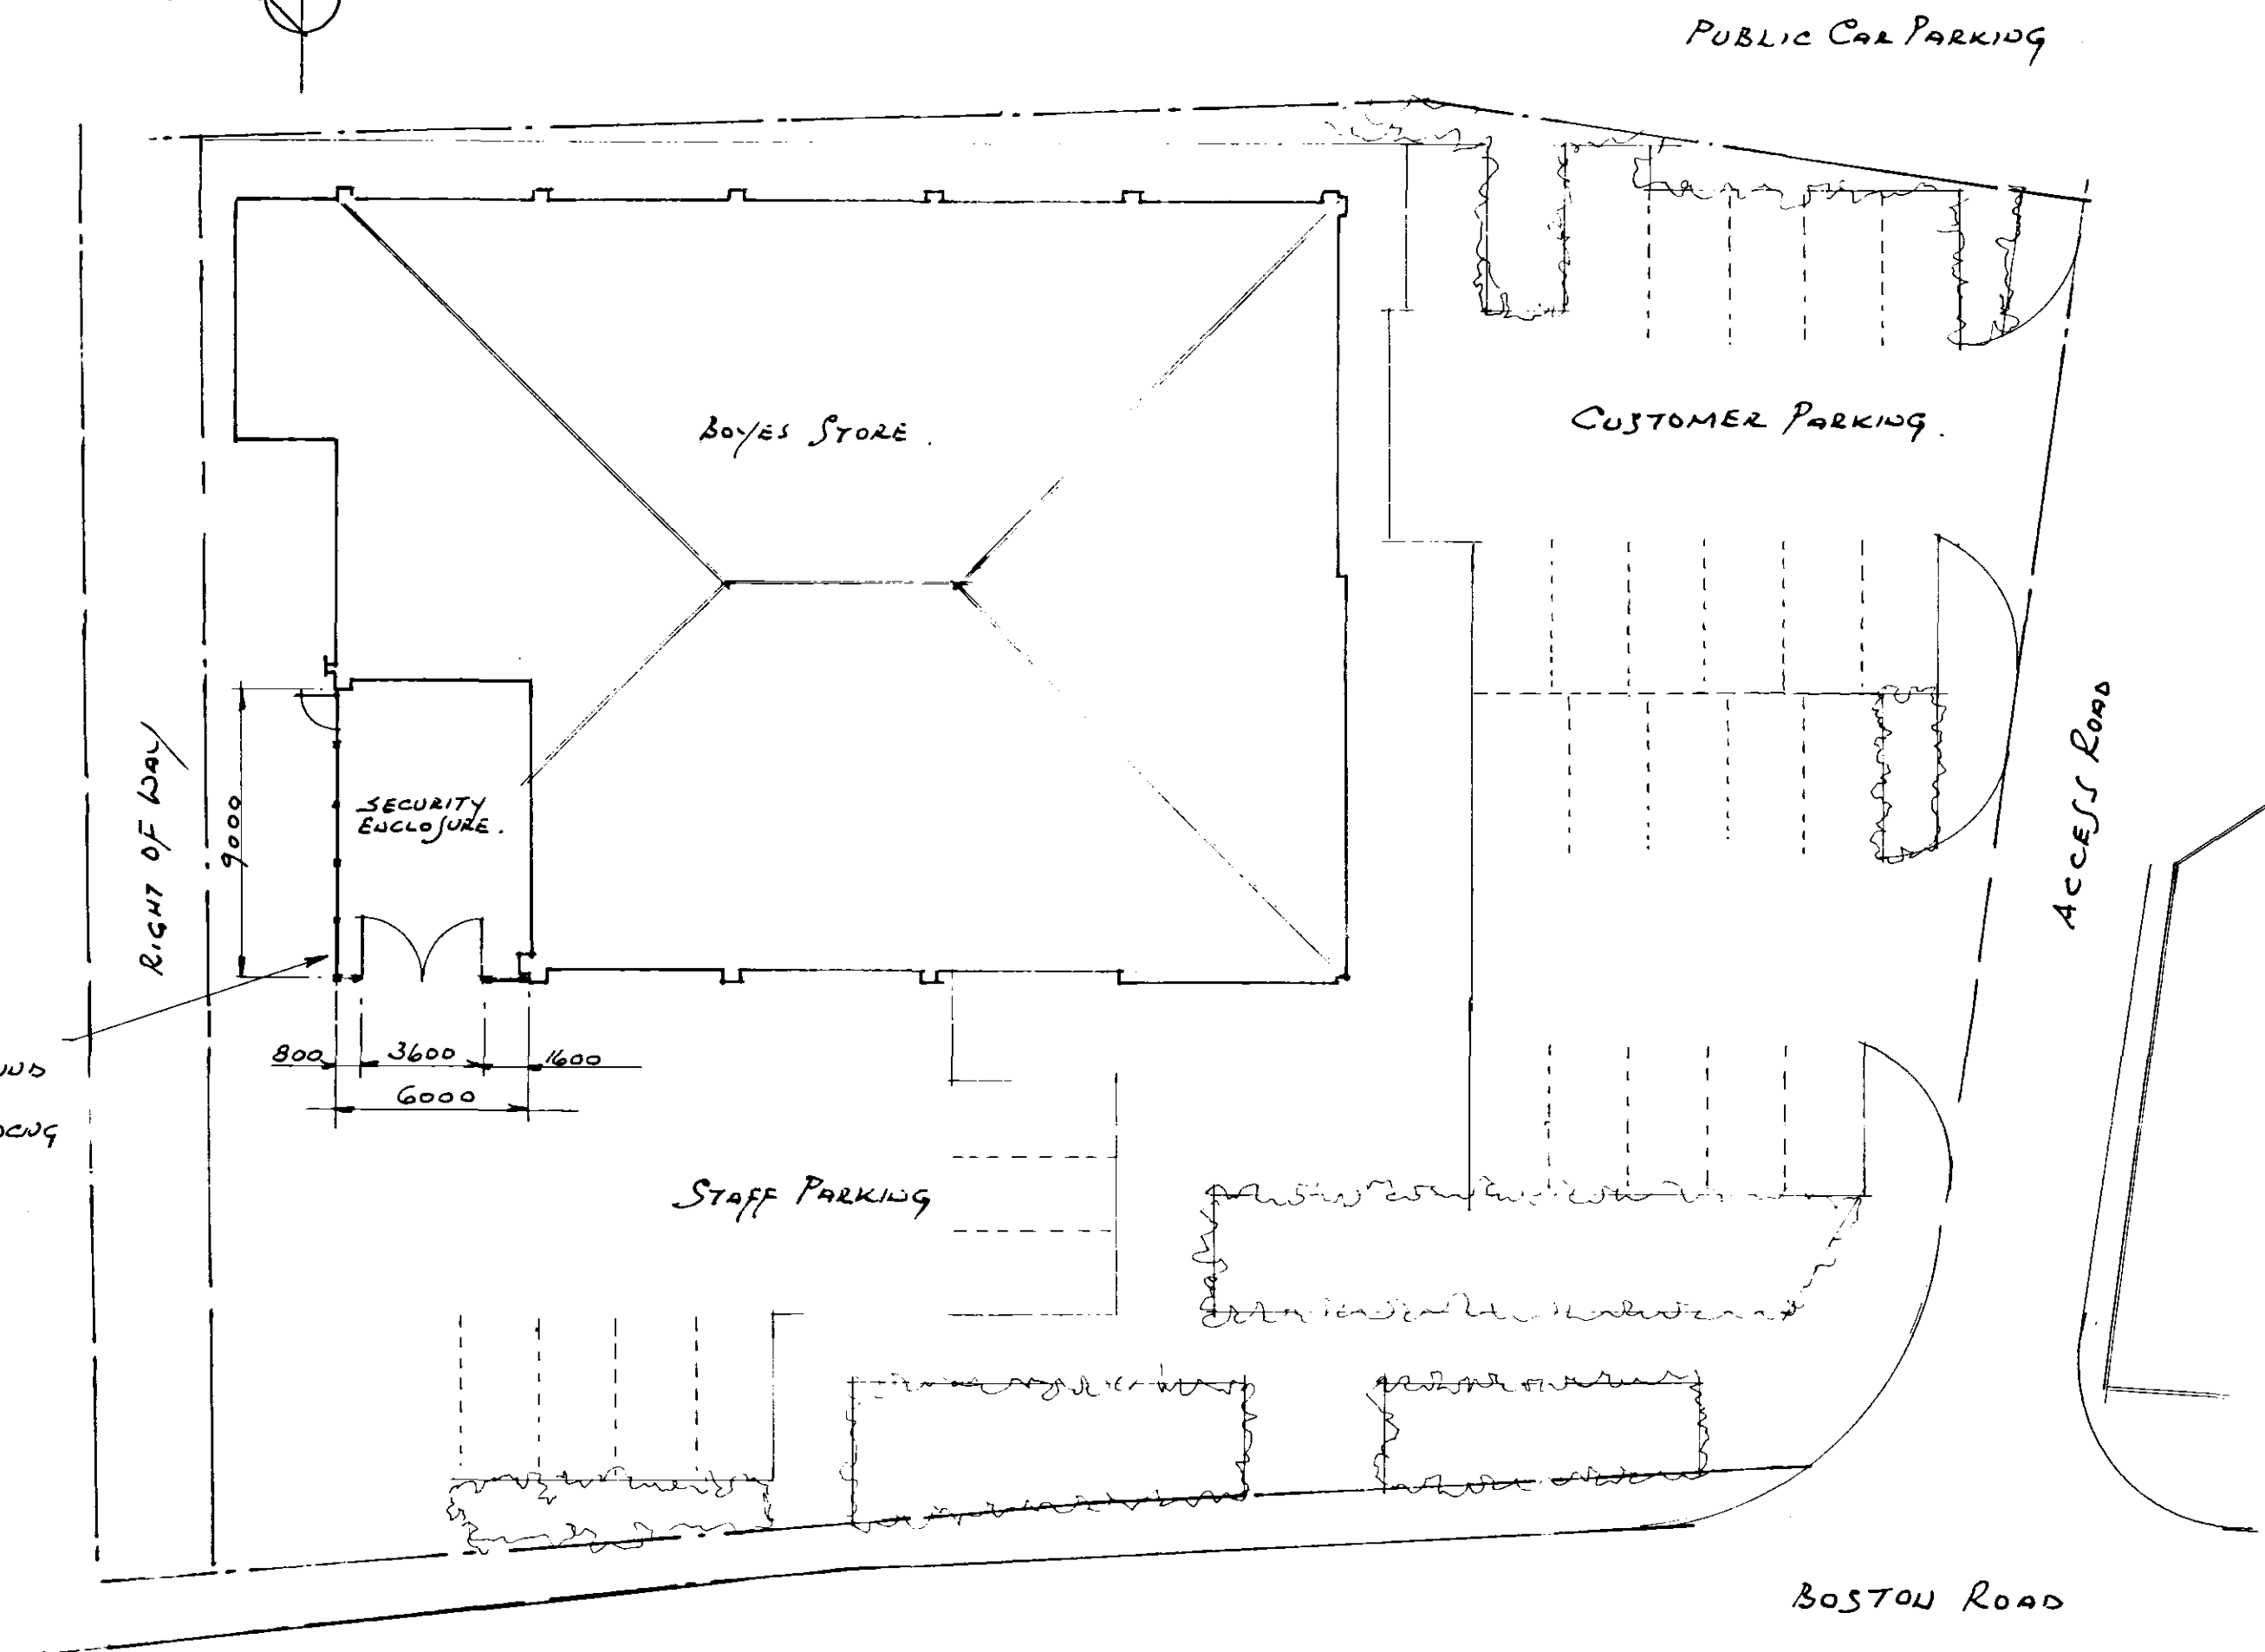


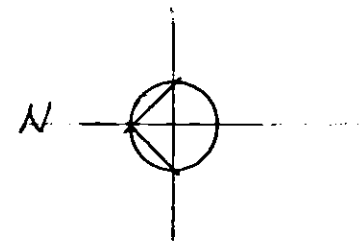


SITE PLAN

SHDC
Planning & Development
17 FEB 2005
Ref: 0213/05

DETERMINED
PLAN

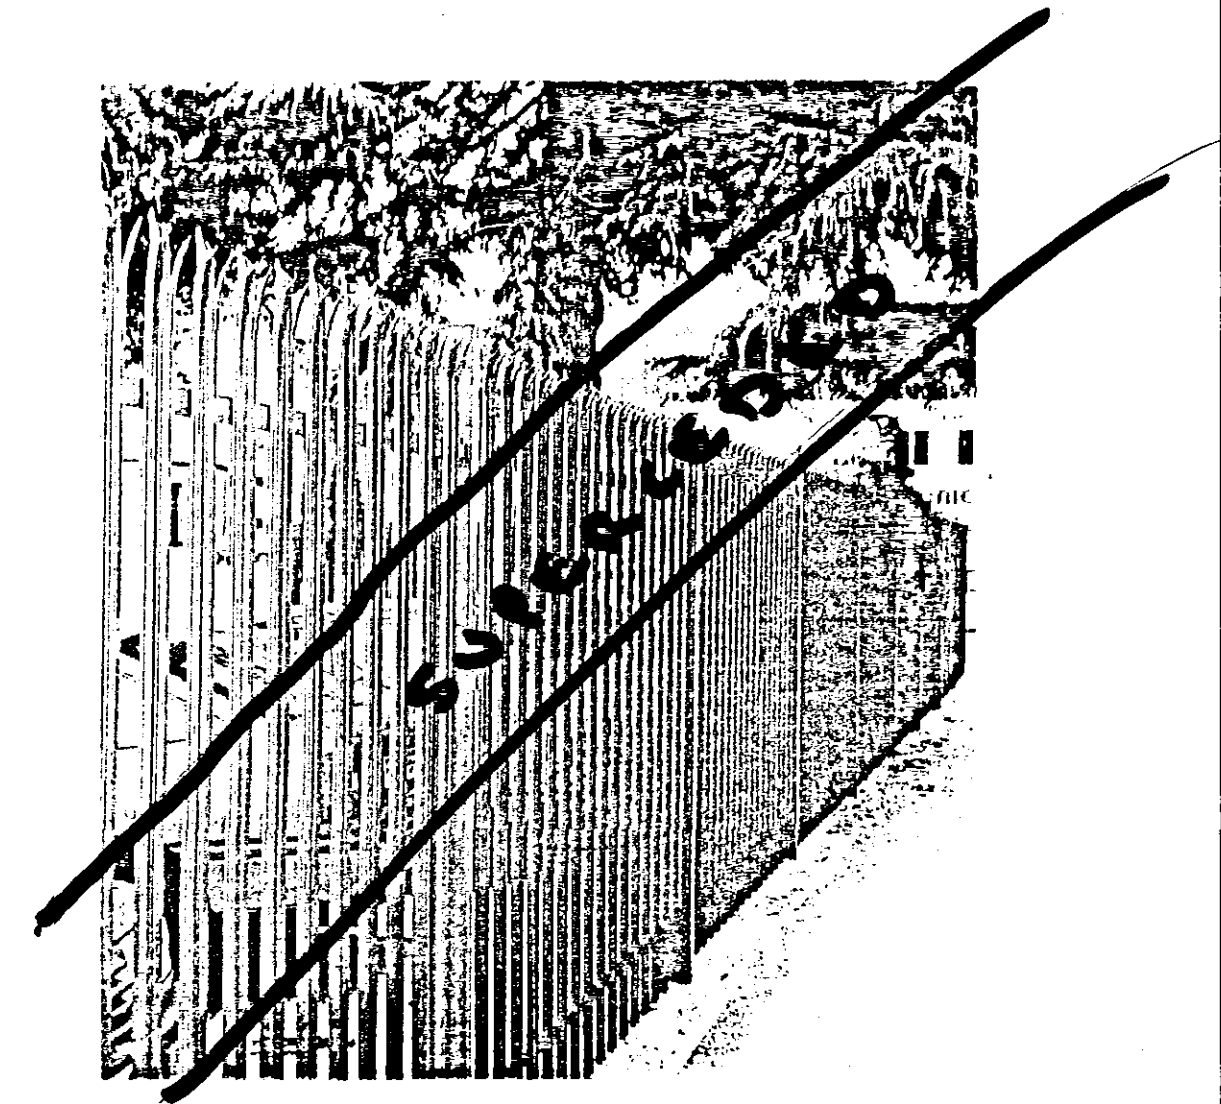

STEEL - PALISADE FENCING (2.5 METRES HIGH)

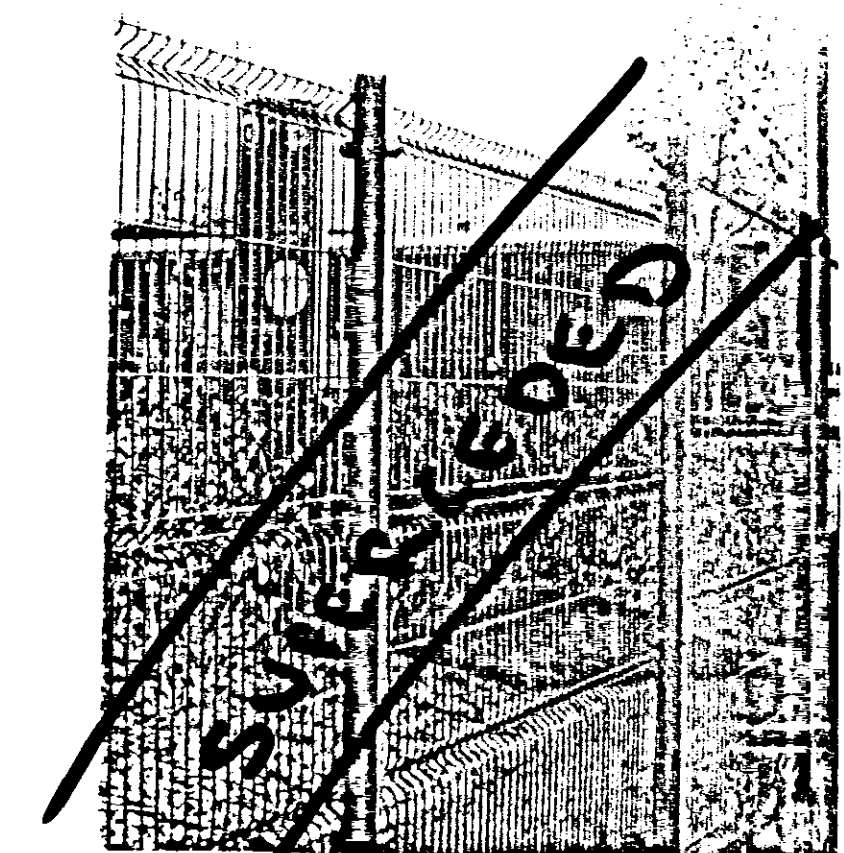

WELDMESH FENCE PANELS (2.5 METRES HIGH)

DETAIL OF FENCING TYPE SHOWN ABOVE
COLOUR TO BE AGREED WITH THE LOCAL
PLANNING AUTHORITY.

PLAN AS PROPOSED

PROPOSED SECURITY ENCLOSURE AT
BOYES STORE, BOSTON ROAD, HOLBEACH.
FOR W BOYES & Co LTD

Revisions

Date Drawn FEB 05 Scale 1:200
Drawing Number 2004/165/11

R Peter Belt Dipl. Arch. R.I.B.A.
Chartered Architect
Wellington House
1 Wellington Road
Bridlington YO15 2BA
Telephone 01262 605965
Fax 01262 672096

