


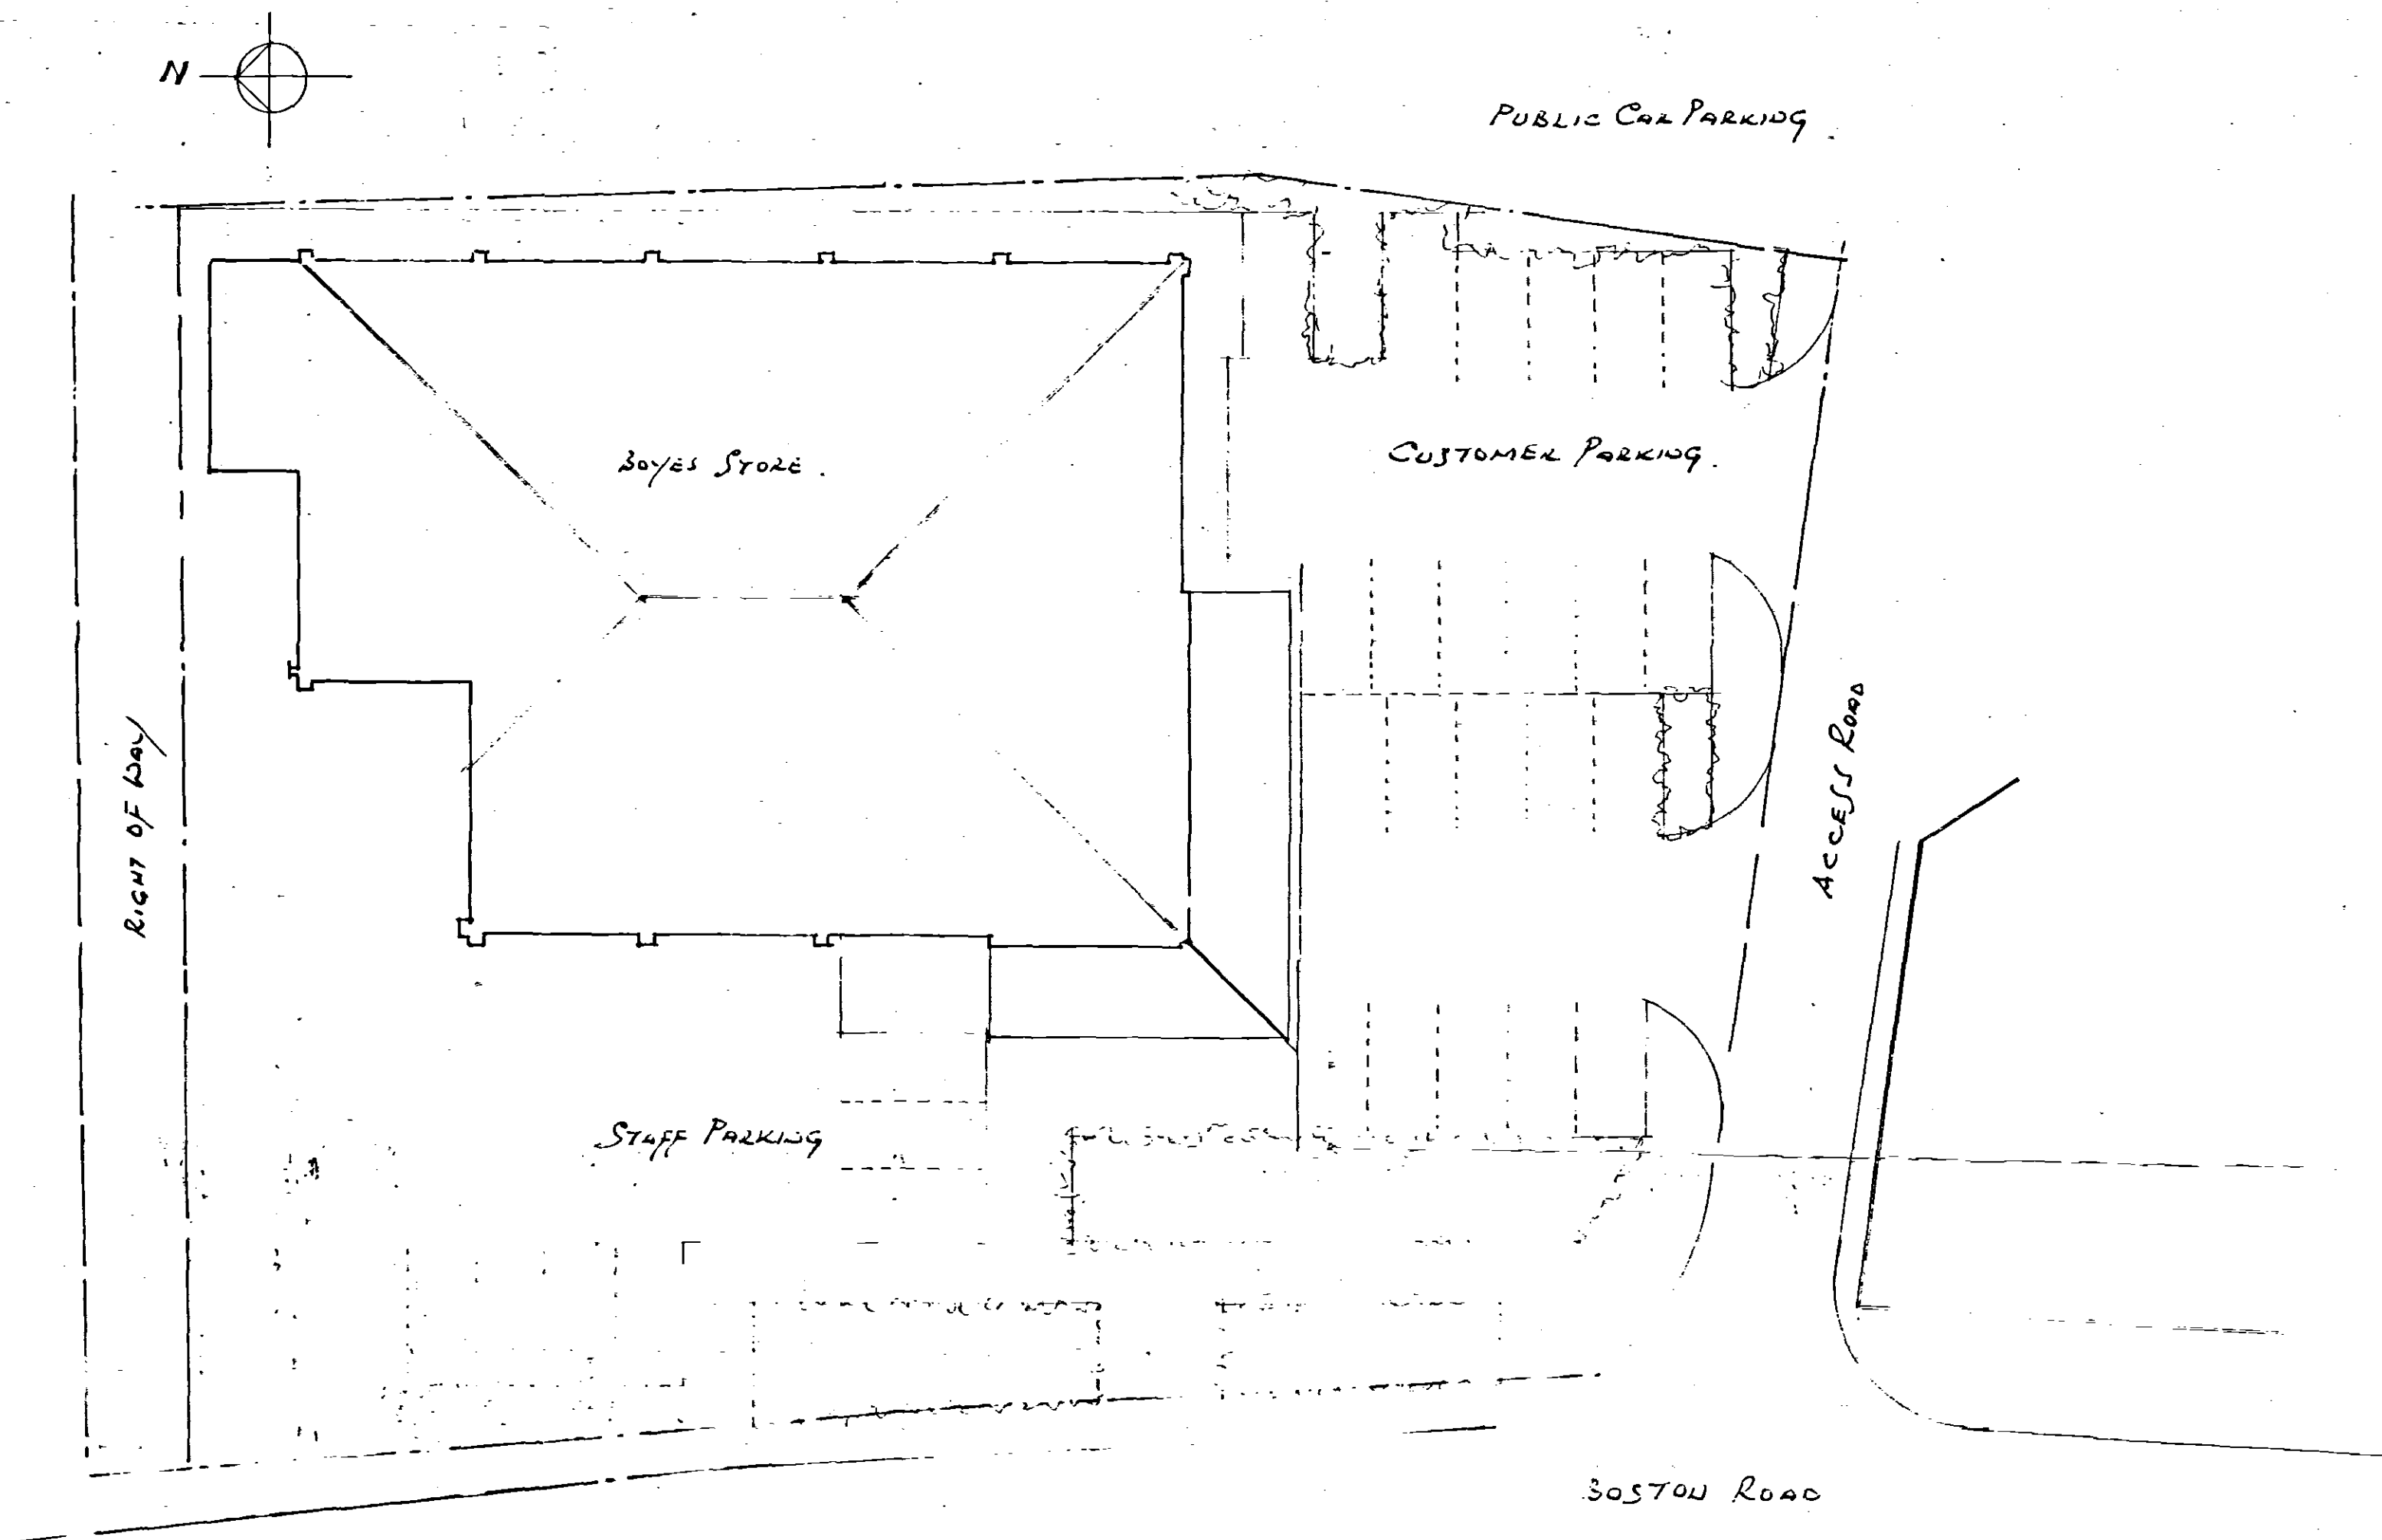

SITE PLAN

DETERMINED
PLAN

948C
Planning & Development
17 FEB 2005
Ref: 0213/05

PLAN AS EXISTING

PROPOSED SECURITY ENCLOSURE AT
BOYES STORE, BOSTON ROAD, HOLBEACH.
FOR W BOYES & Co LTD

Revisions

Date Drawn FEB 05 Scale 1:200
Drawing Number 2004/165/10

R Peter Belt Dipl. Arch. R.I.B.A.
Chartered Architect
Wellington House
1 Wellington Road
Bridlington YO15 2BA
Telephone 01262 605965
Fax 01262 672096

