



EAVES DETAIL 1:25

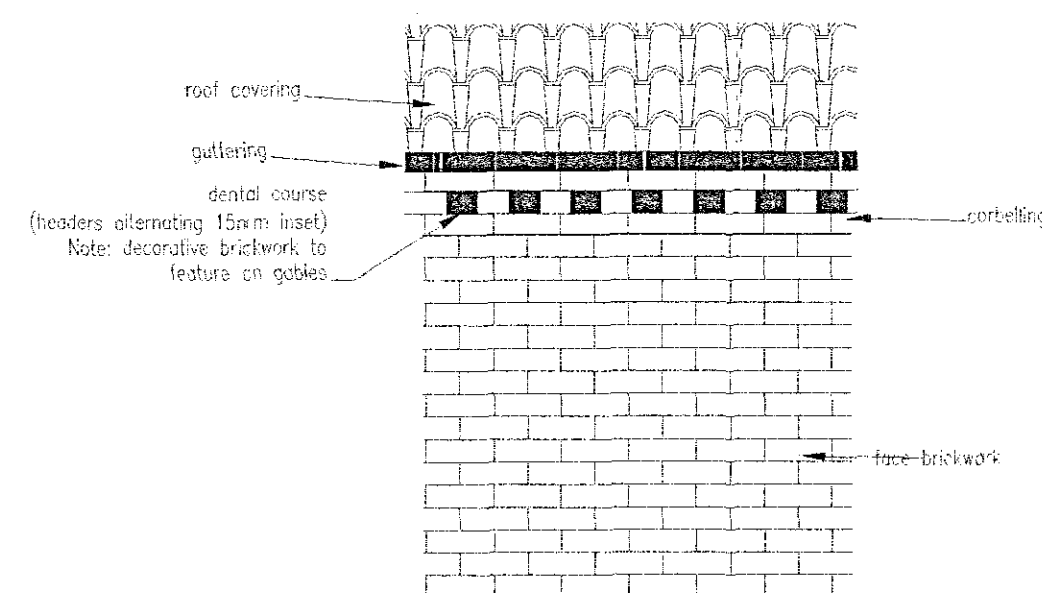

EXISTING SIDE ELEVATION




EXISTING REAR ELEVATION

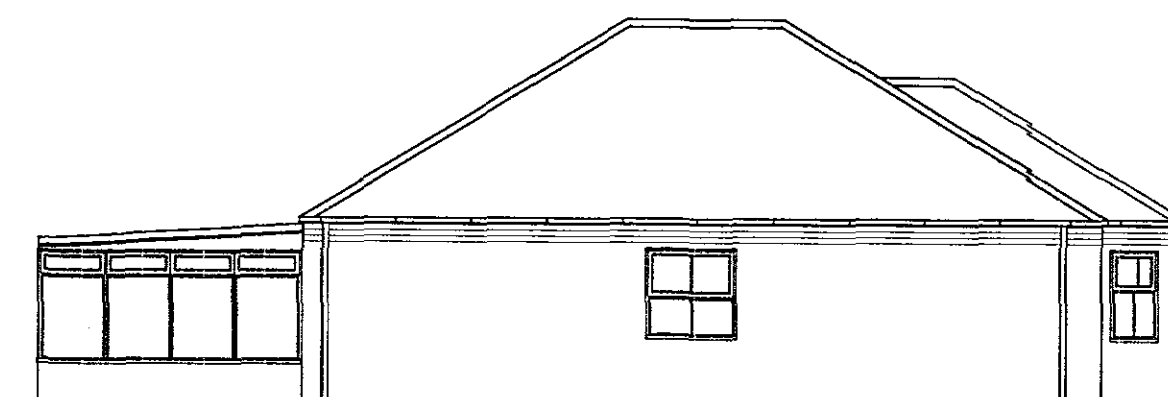


EXISTING SIDE ELEVATION




PROPOSED SIDE ELEVATION

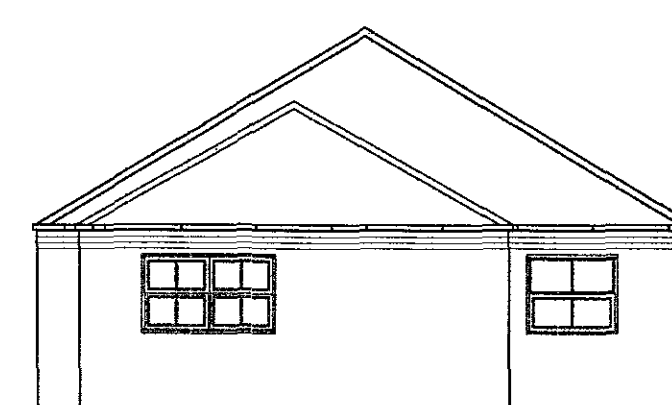


PROPOSED REAR ELEVATION

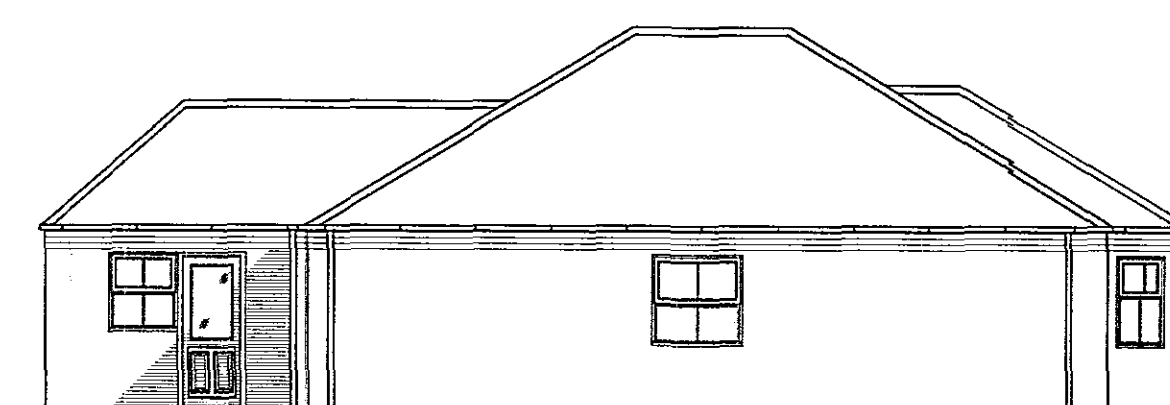



PROPOSED SIDE ELEVATION

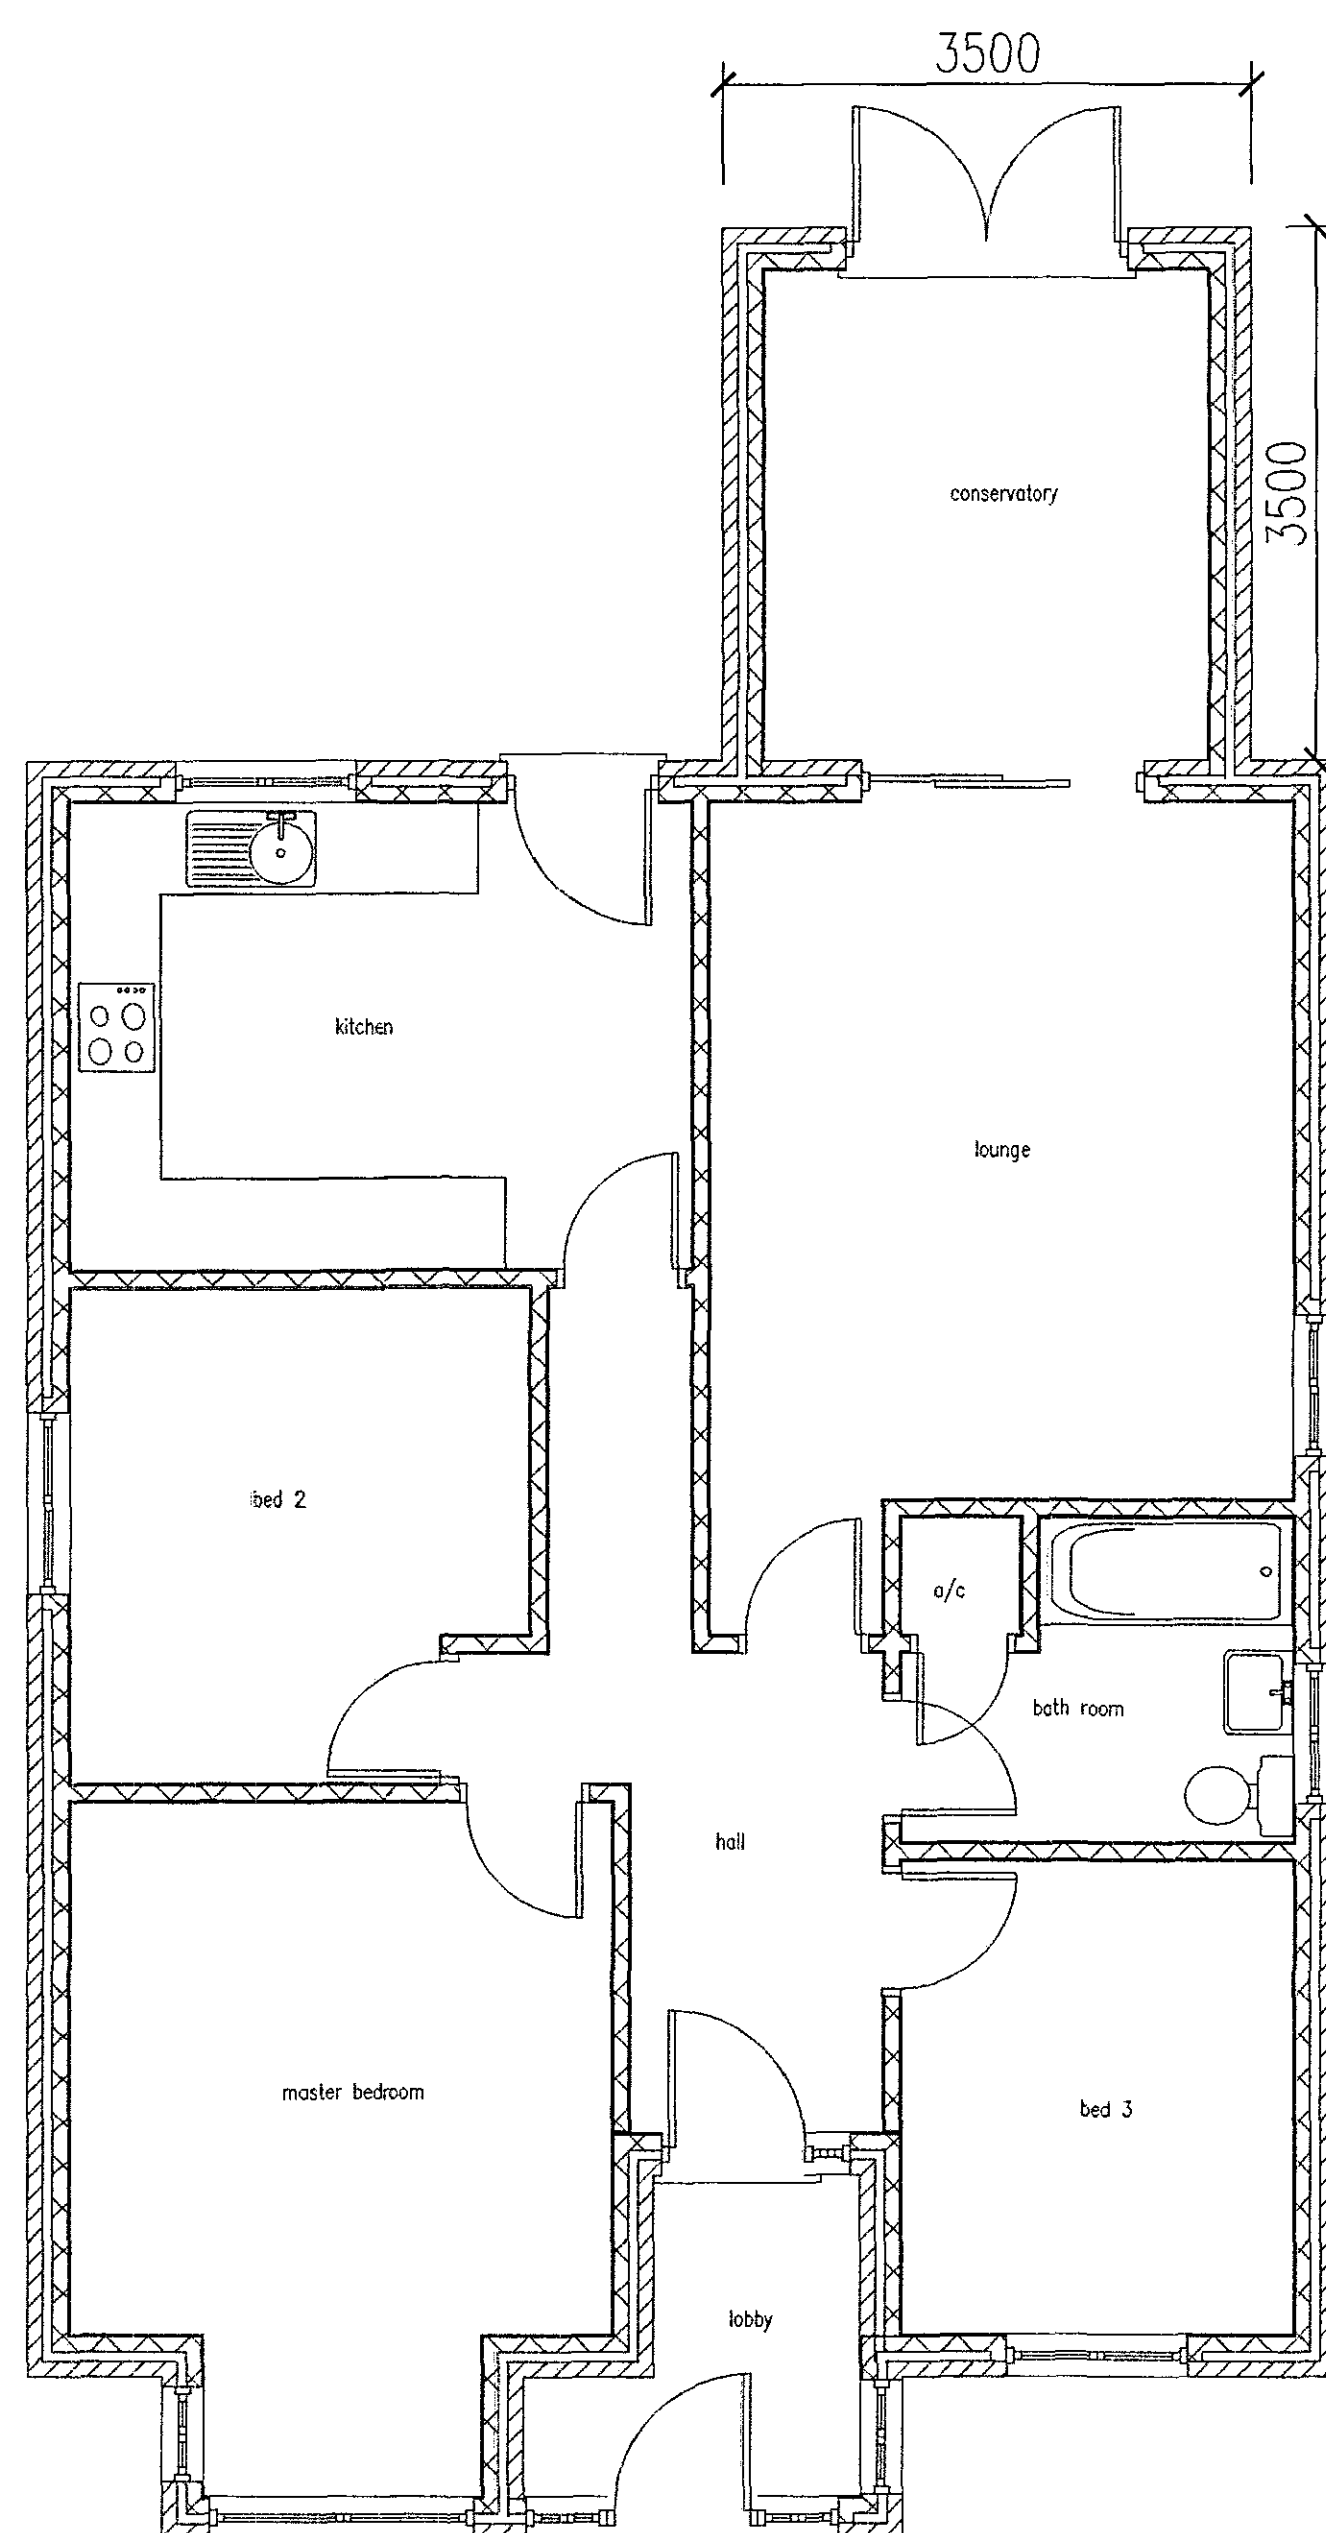

EXISTING GROUND FLOOR PLAN

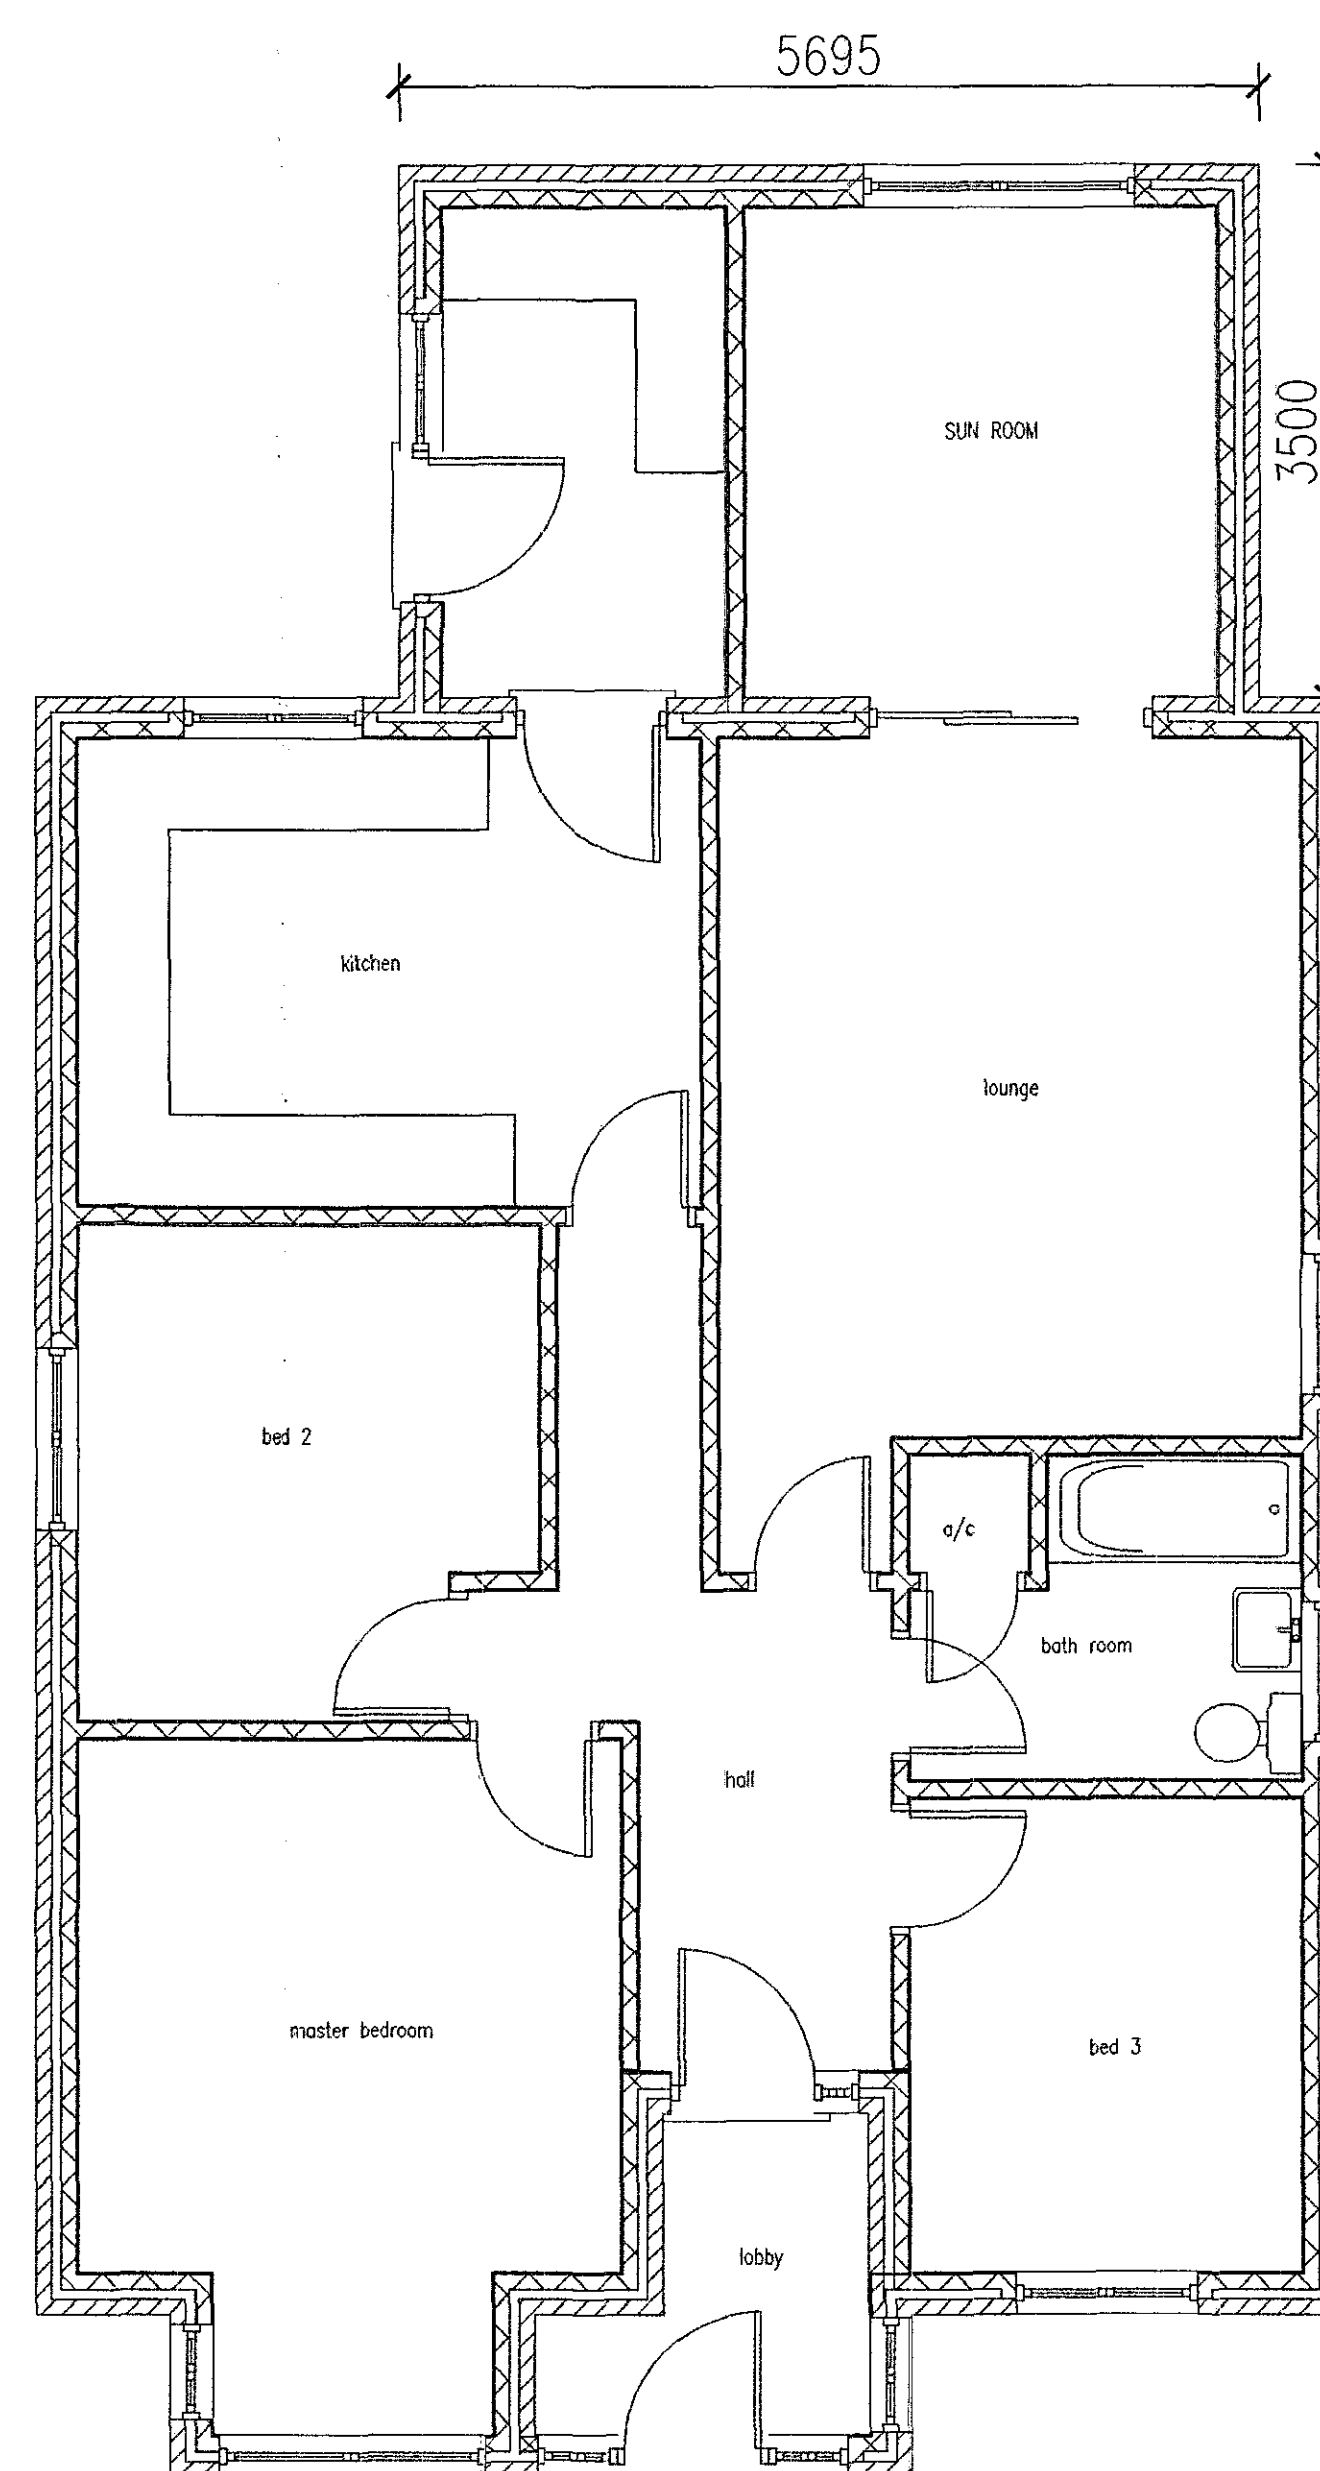

PROPOSED GROUND FLOOR PLAN

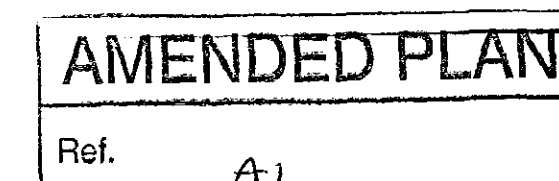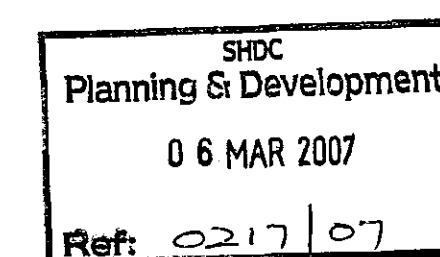


Ref:	Revision:	Date:

Ref:	Revision:	Date:
------	-----------	-------

WENMAN BUILDING DESIGN

2 Austendyle Road
Weston Hills
Spalding
Lincs. PE126BX
Tel/Fax 01775 724171
Mobile 0784 1718457

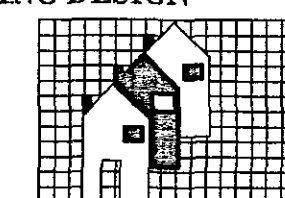

Project:

REPLACE CONSERVATORY WITH REAR EXTENSION

Client:

MR WALSH & MRS PARSONS
8 THE BOUNDARIES
HOLBEACH
SPALDING
Lincs.

DRAWING

EXISTING FLOOR PLANS	
PROPOSED FLOOR PLANS	
EXISTING ELEVATIONS	
PROPOSED ELEVATION	
SECTIONS	

DRAWING NO: WEN/1122/01	DATE: FEBRUARY 2007
----------------------------	------------------------

DRAWN BY:	SCALES:
RW	1:50 1:100

[illegible]

HEALTH & SAFETY
The client is to ensure that the appointed contractor is familiar with and complies with Health & Safety for Building Sites and Work Places.