




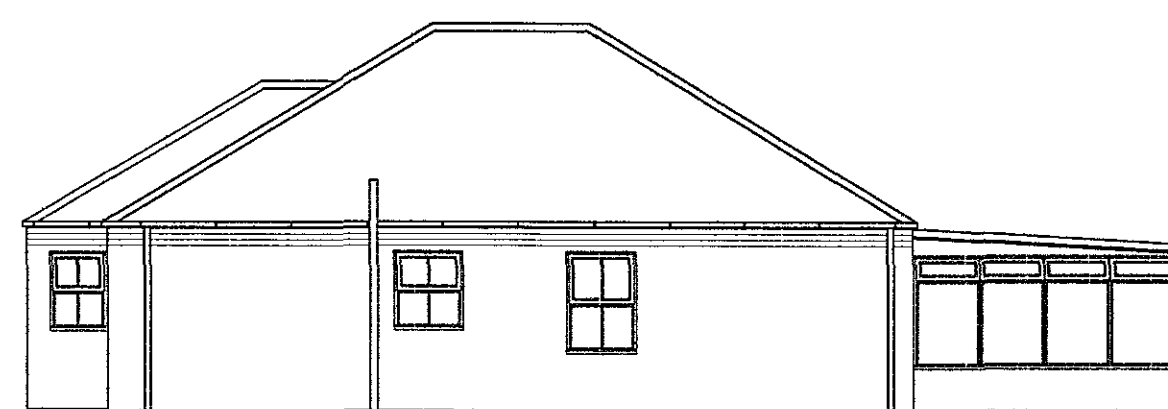

EXISTING SIDE ELEVATION

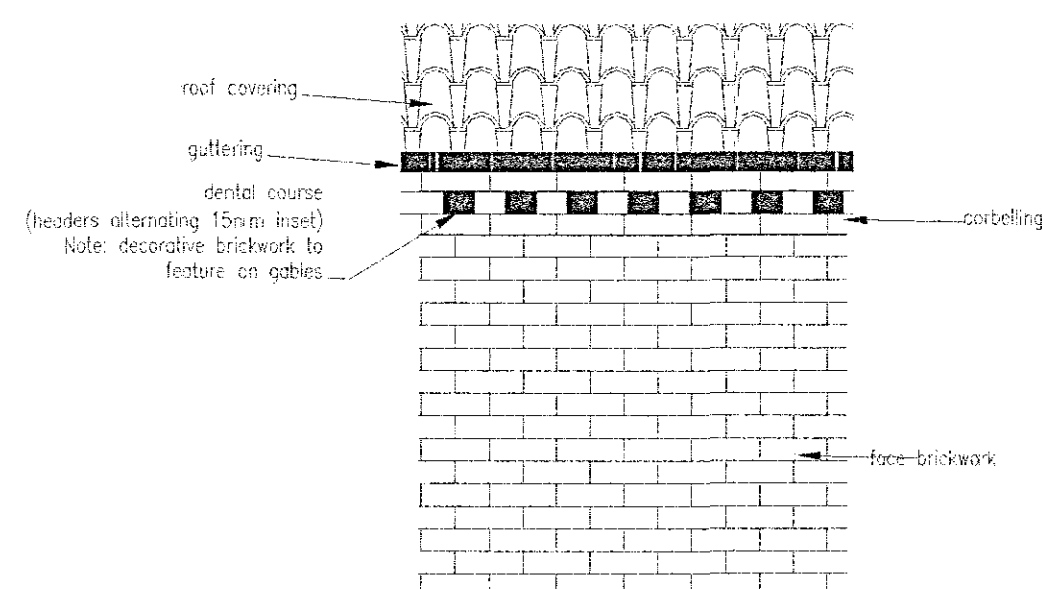


EXISTING REAR ELEVATION

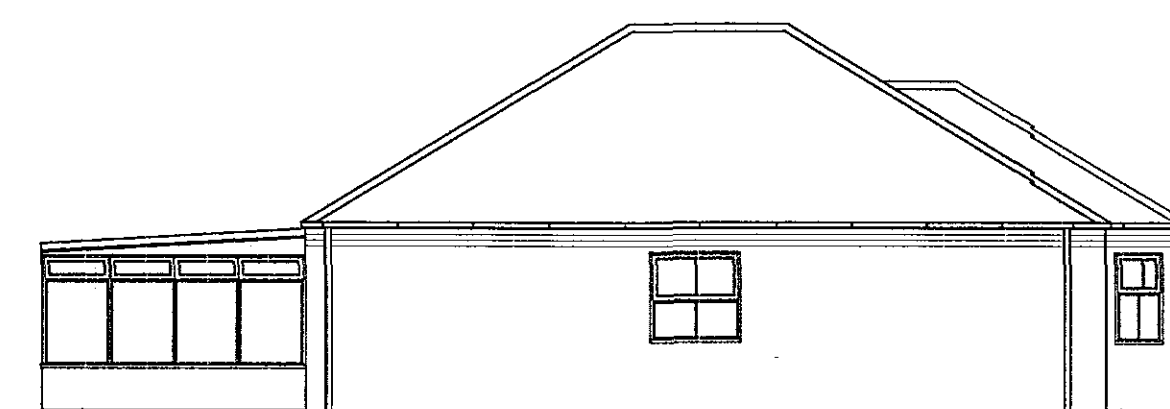


EXISTING SIDE ELEVATION




PROPOSED SIDE ELEVATION

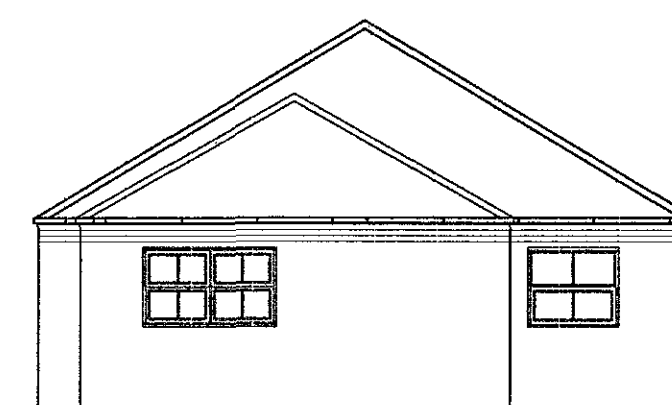


PROPOSED REAR ELEVATION

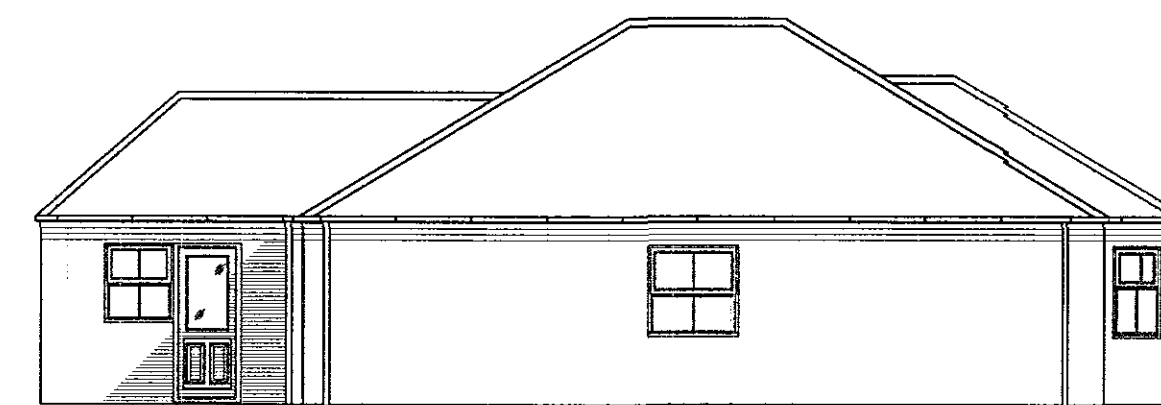



PROPOSED SIDE ELEVATION

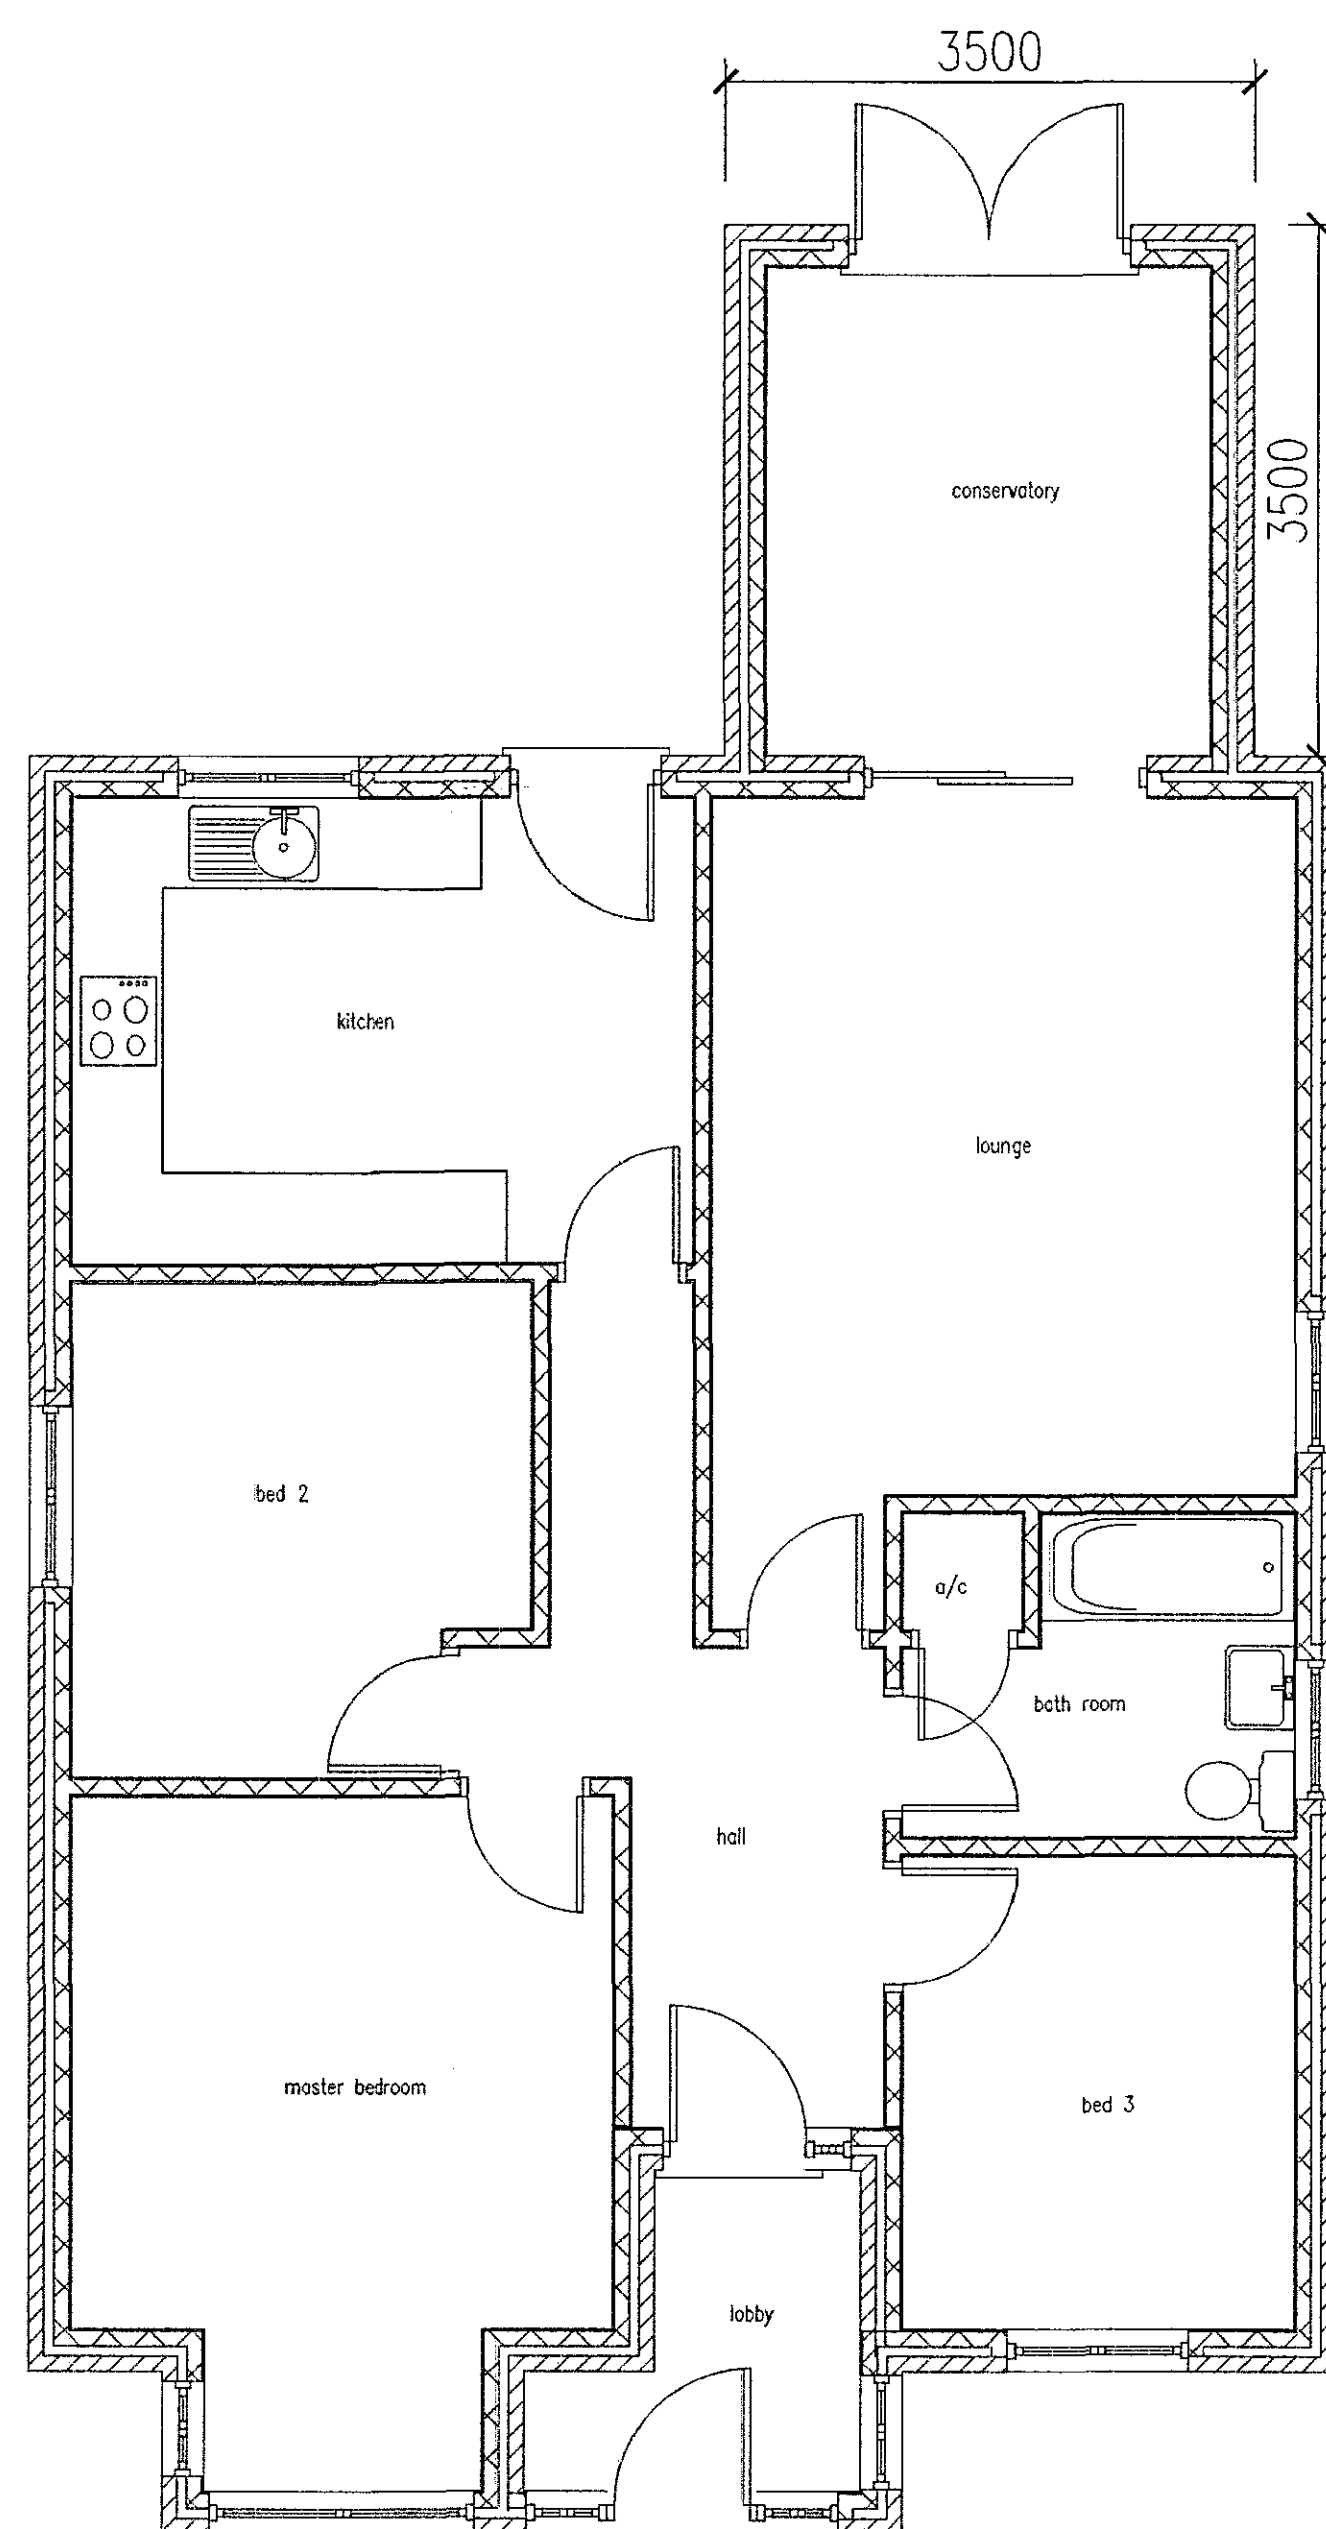

EXISTING GROUND FLOOR PLAN

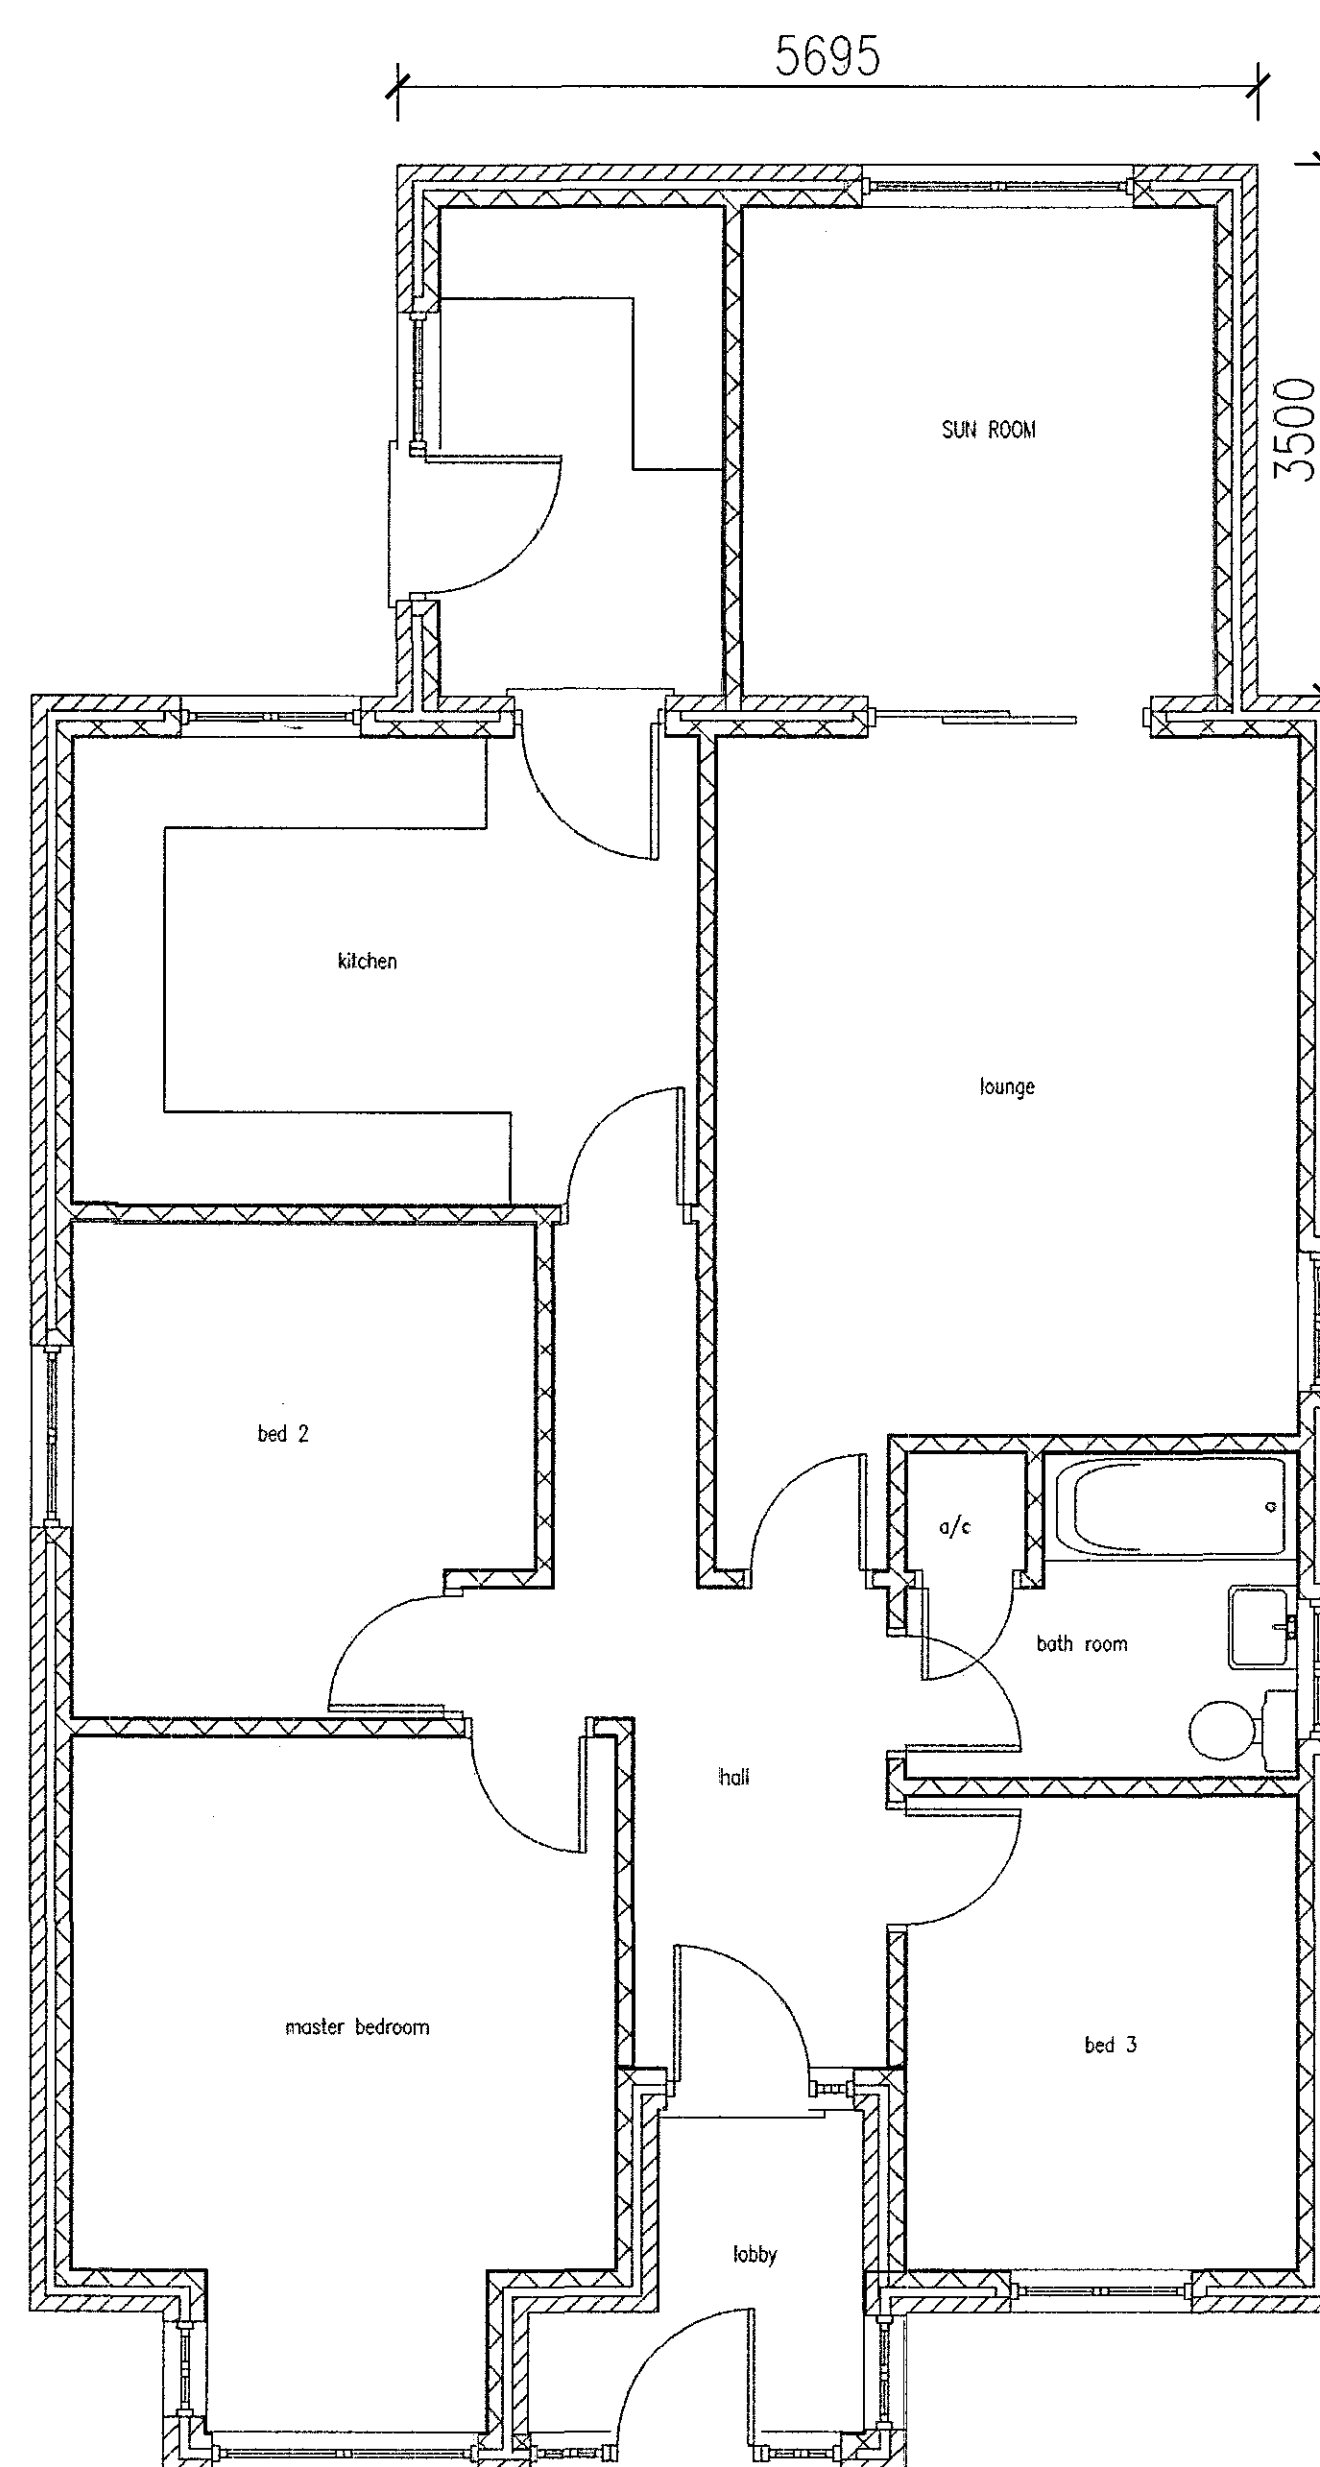

PROPOSED GROUND FLOOR PLAN

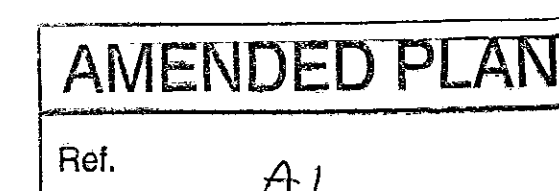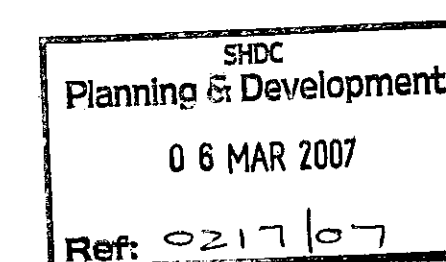

Ref:	Revision:	Date:
------	-----------	-------

[illegible]WENMAN BUILDING DESIGN

2 Austendyle Road
Weston Hills
Spalding
Lincs. PE126BX
Tel/Fax 01775 724171
Mobile 0784 1718457

Project: REPLACE CONSERVATORY WITH REAR EXTENSION

REFUSE CONCENTRATION WITH REAR EXTENSION

Client: MR WALSH & MRS PARSONS
8 THE BOUNDARIES
HOLBEACH
SPALDING
Lincs.

DRAWING:

EXISTING FLOOR PLANS
PROPOSED FLOOR PLANS
EXISTING ELEVATIONS
PROPOSED ELEVATION
SECTIONS

DRAWING N°: WEN/1122/01	DATE: FEBRUARY 2007
----------------------------	------------------------

DRAWN BY: RW	SCALES: 1:50 1:100
-----------------	-----------------------

COPIES OF THESE DOCUMENTS MUST BE KEPT IN TWO PLACES OF ALTERED FOR ANY PURPOSE OTHER THAN THAT FOR WHICH THESE DOCUMENTS WERE ISSUED. WORKING WITH PERSONNEL OF ANOTHER BUILDING GROUP, THESE DOCUMENTS ARE PROVIDED ONLY FOR THE PURPOSE OF INFORMATION AND NOT FOR THE PURPOSE OF CONSTRUCTION. THESE DOCUMENTS ARE NOT TO BE USED FOR THE PERFORMANCE AND MUST NOT BE USED AS A CONTRACT DOCUMENT LATER.

THE PROVIDED WORK MUST BE SUBMITTED/RECEIVED BY ANOTHER BUILDING GROUP (REASONABLE) TO SPEAK ALTHOUGH IN WRITING TO THE BUILDING GROUP THAT ISSUED THE DOCUMENTS. THE BUILDING GROUP THAT ISSUED THE DOCUMENTS IS NOT RESPONSIBLE FOR THE SPECIFICATION AND ANY VIOLATION OF THE CONTRACT. IT IS NEITHER PRACTICE OR REASONABLE TO HAVE ANY RELIANT MATERIALS, EQUIPMENT, OR FACTS THAT ARE NOT IN THE DOCUMENTS. THE BUILDING GROUP THAT ISSUED THE DOCUMENTS IS NOT RESPONSIBLE FOR NON-COMPLIANCE IN CARRYING OUT THE WORK. WORDS AND METHODS TO BE USED AND INSTALLED TO THE MANUFACTURED STRUCTURES AND COMPLY WITH THE MANUFACTURER'S APPROVED DOCUMENTS OF THE BUILDING REGULATIONS AND CURRENT BUILDING REGULATIONS. COPIES OF THESE DOCUMENTS MUST BE KEPT IN TWO PLACES OF ALTERED FOR ANY PURPOSE OTHER THAN THAT FOR WHICH THESE DOCUMENTS WERE ISSUED. WORKING WITH PERSONNEL OF ANOTHER BUILDING GROUP, THESE DOCUMENTS ARE PROVIDED ONLY FOR THE PURPOSE OF INFORMATION AND NOT FOR THE PURPOSE OF CONSTRUCTION. THESE DOCUMENTS ARE NOT TO BE USED FOR THE PERFORMANCE AND MUST NOT BE USED AS A CONTRACT DOCUMENT LATER.

THE BUILDING TO BE CONSTRUCTED FOR CONSTRUCTION PURPOSES, ALL CHANGES FOR SETTING OUT OF THE WORK AS SHOWN ON THE DRAWING TO BE CONSIDERED BY THE BUILDING GROUP TO THE CONSTRUCTION OF WORK AND ANY ASSOCIATED MATERIALS, EQUIPMENT, OR FACTS THAT ARE NOT IN THE DOCUMENTS. THE BUILDING GROUP THAT ISSUED THE DOCUMENTS IS NOT RESPONSIBLE FOR NON-COMPLIANCE IN CARRYING OUT THE WORK. WORDS AND METHODS TO BE USED AND INSTALLED TO THE MANUFACTURED STRUCTURES AND COMPLY WITH THE MANUFACTURER'S APPROVED DOCUMENTS OF THE BUILDING REGULATIONS AND CURRENT BUILDING REGULATIONS. COPIES OF THESE DOCUMENTS MUST BE KEPT IN TWO PLACES OF ALTERED FOR ANY PURPOSE OTHER THAN THAT FOR WHICH THESE DOCUMENTS WERE ISSUED. WORKING WITH PERSONNEL OF ANOTHER BUILDING GROUP, THESE DOCUMENTS ARE PROVIDED ONLY FOR THE PURPOSE OF INFORMATION AND NOT FOR THE PURPOSE OF CONSTRUCTION. THESE DOCUMENTS ARE NOT TO BE USED FOR THE PERFORMANCE AND MUST NOT BE USED AS A CONTRACT DOCUMENT LATER.

THE BUILDING TO BE CONSTRUCTED FOR CONSTRUCTION PURPOSES, ALL CHANGES FOR SETTING OUT OF THE WORK AS SHOWN ON THE DRAWING TO BE CONSIDERED BY THE BUILDING GROUP TO THE CONSTRUCTION OF WORK AND ANY ASSOCIATED MATERIALS, EQUIPMENT, OR FACTS THAT ARE NOT IN THE DOCUMENTS. THE BUILDING GROUP THAT ISSUED THE DOCUMENTS IS NOT RESPONSIBLE FOR NON-COMPLIANCE IN CARRYING OUT THE WORK. WORDS AND METHODS TO BE USED AND INSTALLED TO THE MANUFACTURED STRUCTURES AND COMPLY WITH THE MANUFACTURER'S APPROVED DOCUMENTS OF THE BUILDING REGULATIONS AND CURRENT BUILDING REGULATIONS. COPIES OF THESE DOCUMENTS MUST BE KEPT IN TWO PLACES OF ALTERED FOR ANY PURPOSE OTHER THAN THAT FOR WHICH THESE DOCUMENTS WERE ISSUED. WORKING WITH PERSONNEL OF ANOTHER BUILDING GROUP, THESE DOCUMENTS ARE PROVIDED ONLY FOR THE PURPOSE OF INFORMATION AND NOT FOR THE PURPOSE OF CONSTRUCTION. THESE DOCUMENTS ARE NOT TO BE USED FOR THE PERFORMANCE AND MUST NOT BE USED AS A CONTRACT DOCUMENT LATER.

HEALTH & SAFETY
The client is to ensure that the appointed contractor is familiar with and complies with Health & Safety for Building Sites and Work Places.