


revisions:


notes:

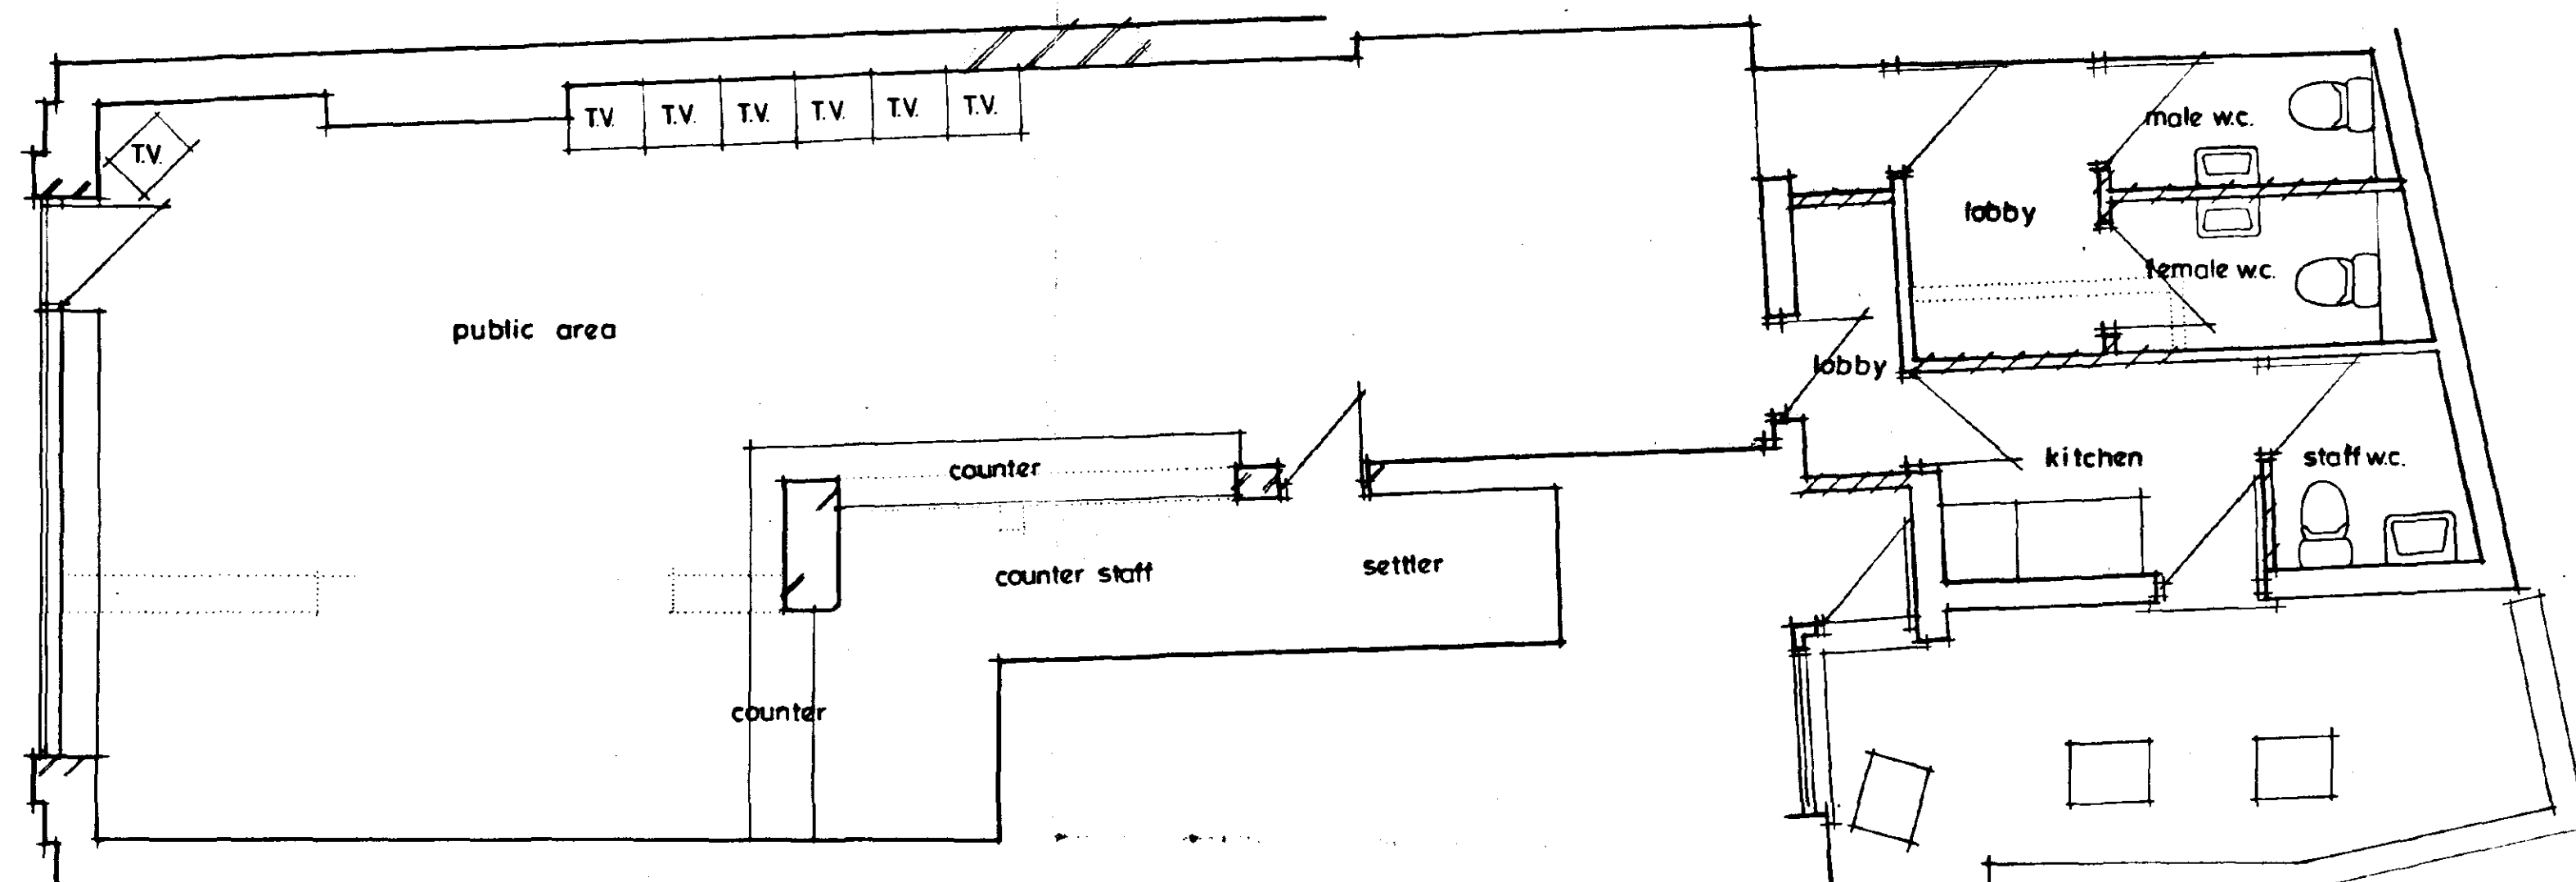

PROPOSED PLAN



PROPOSED FRONT ELEVATION

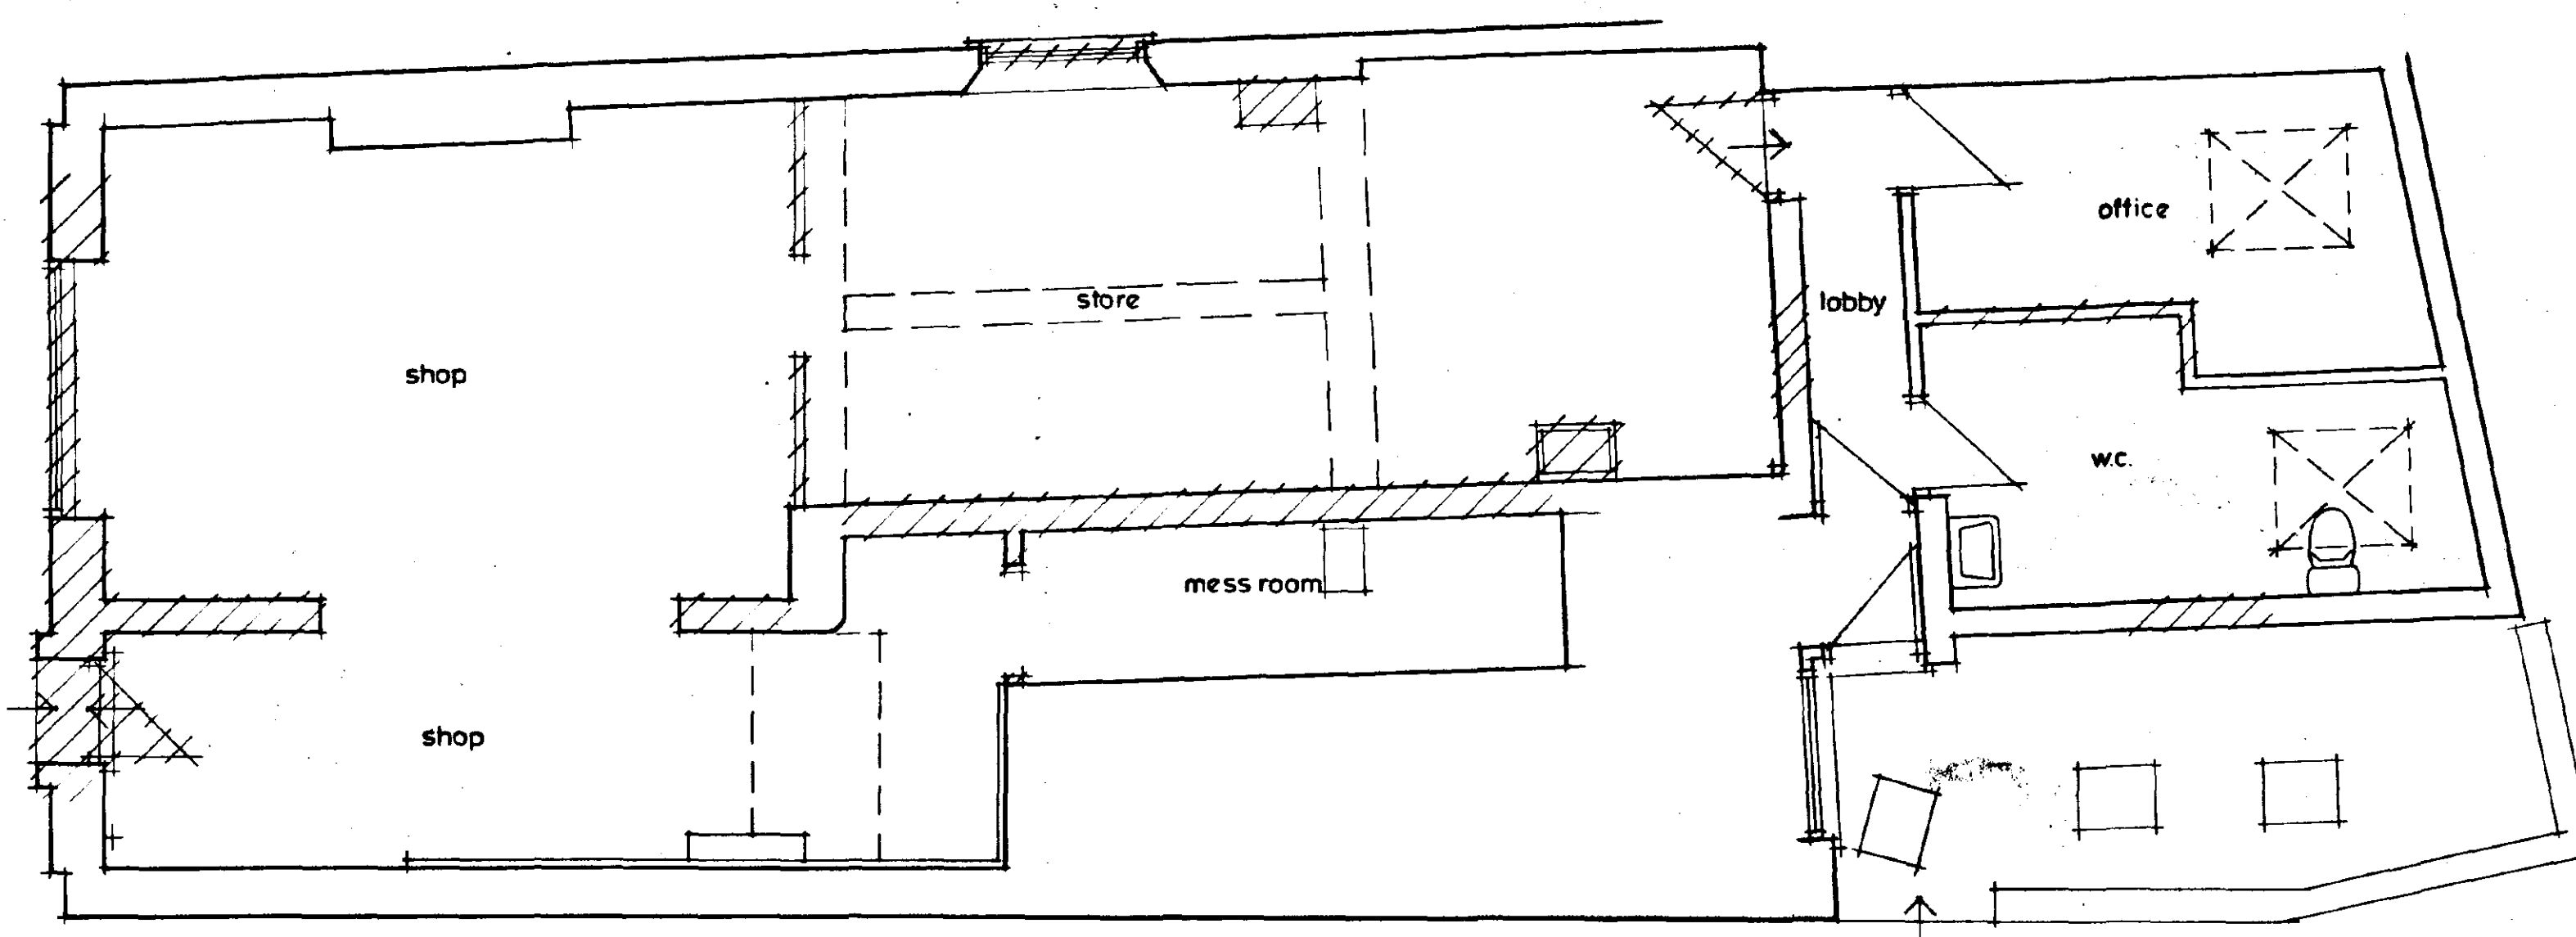

EXISTING PLAN



EXISTING FRONT ELEVATION

SOUTH NORFOLK D.C.
PLAN DEPT.
28 FEB 1995
J.J. HARTLEY



Architectural & Interior Design Consultants & Surveyors

109 Fulbridge Road, Peterborough, PE1 3LE
Tel: Peterborough 0733 349690

job:
S & D BOOKMAKERS
24 CHURCH STREET
HOLBEACH

Change of use to licensed betting
office inc new shop front

drg:
Plans & elevations

scale: 1/50
date: 23/2/95

drg. no.: 2901/1