



Key - General	
NHRW	Non-habitable room window
HRW	Habitable room window
Key - Materials	
External walls	Red brick
Windows	White painted Aluminium
Front door	Red painted Aluminium
Back door	Timber core with metal sheathing
Rainwater goods	White/grey/black painted UPVC
Roof covering	Red tile

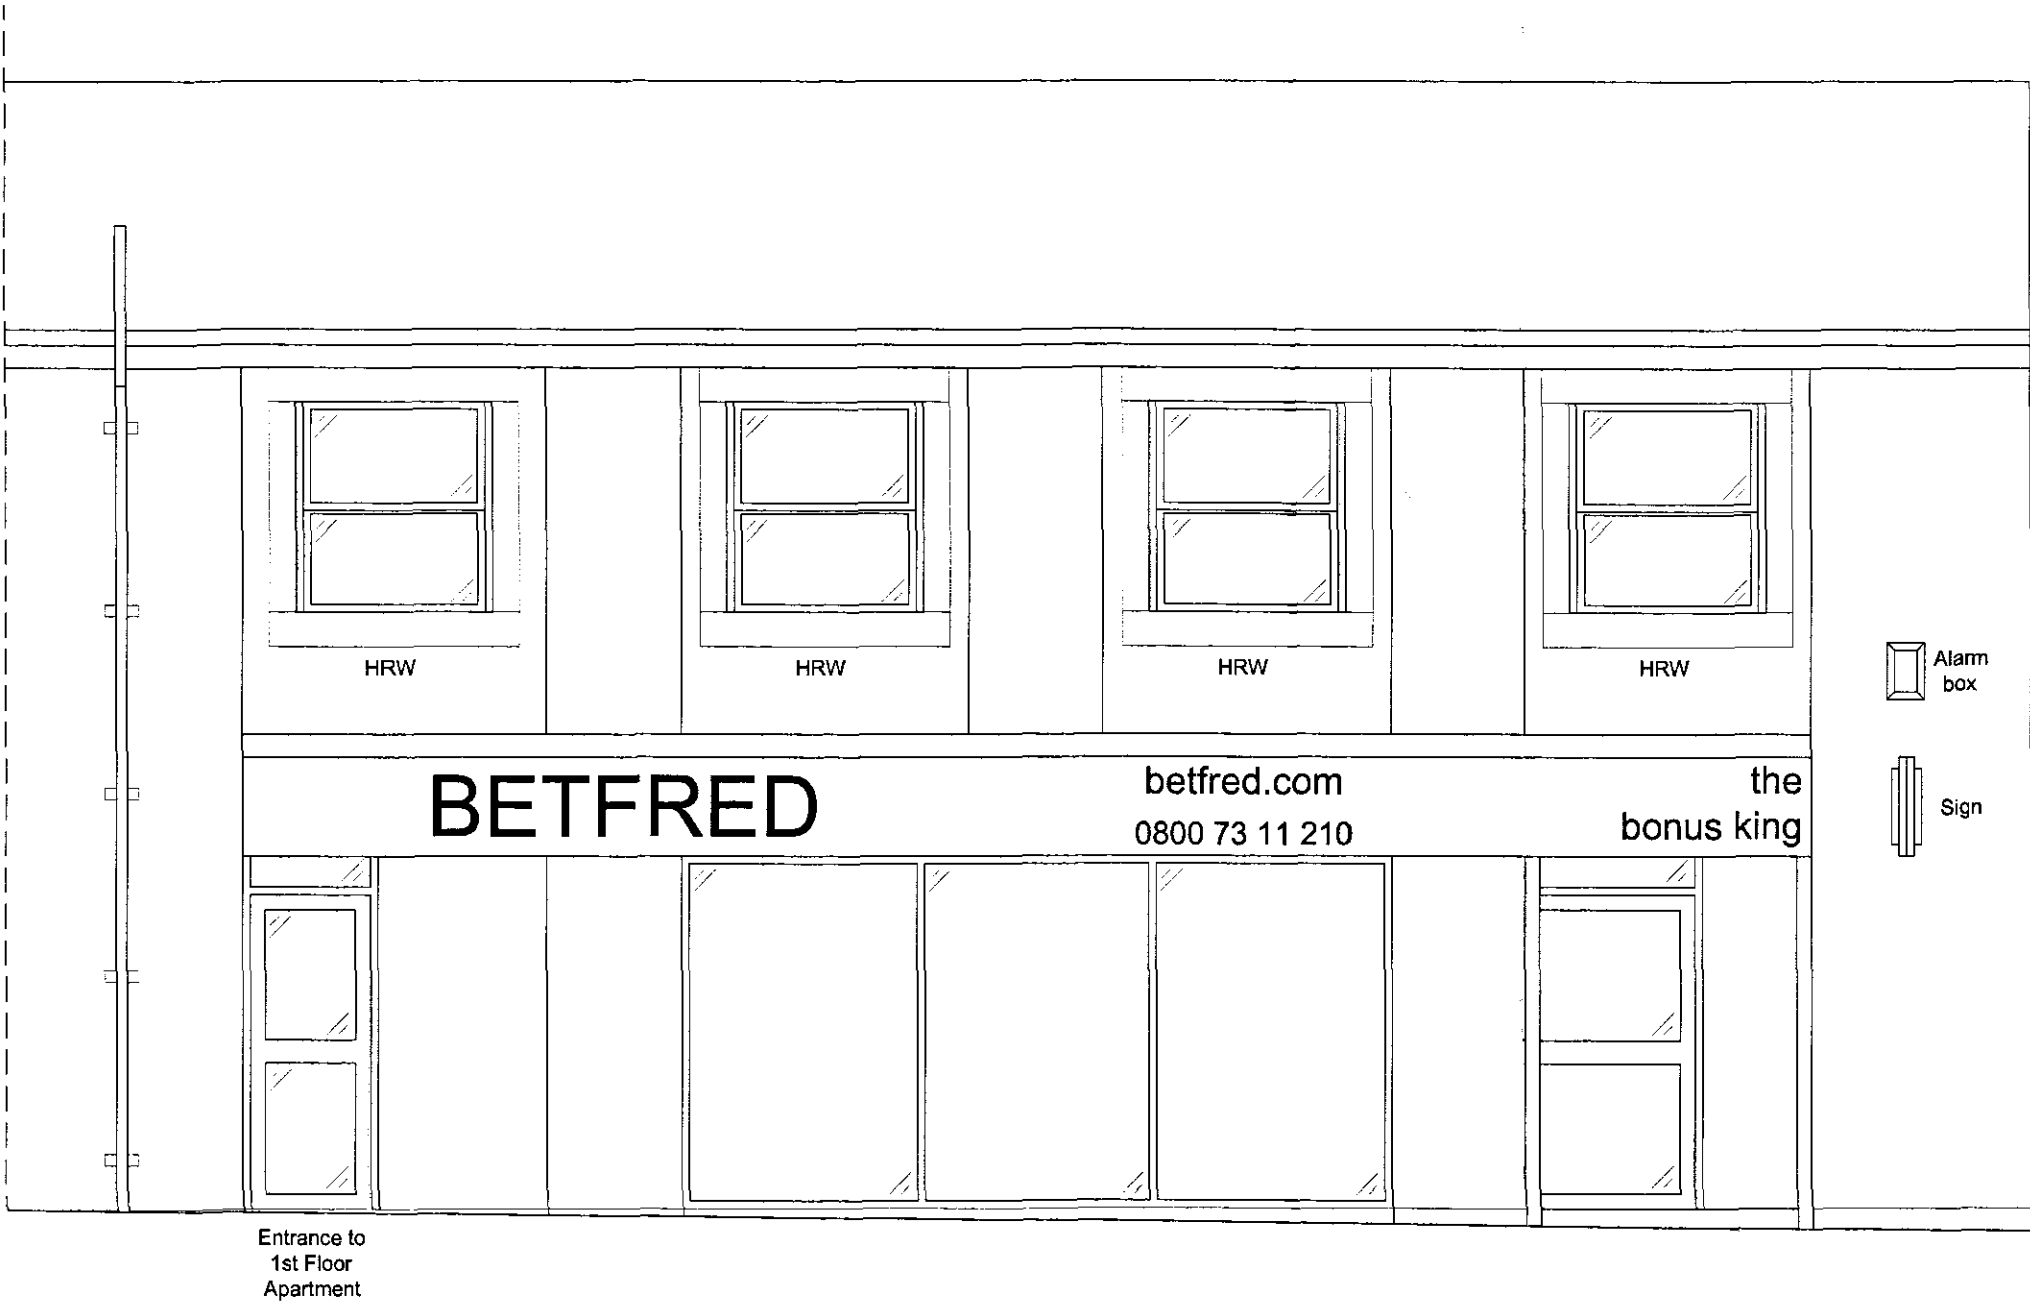

South Elevation
(Existing)

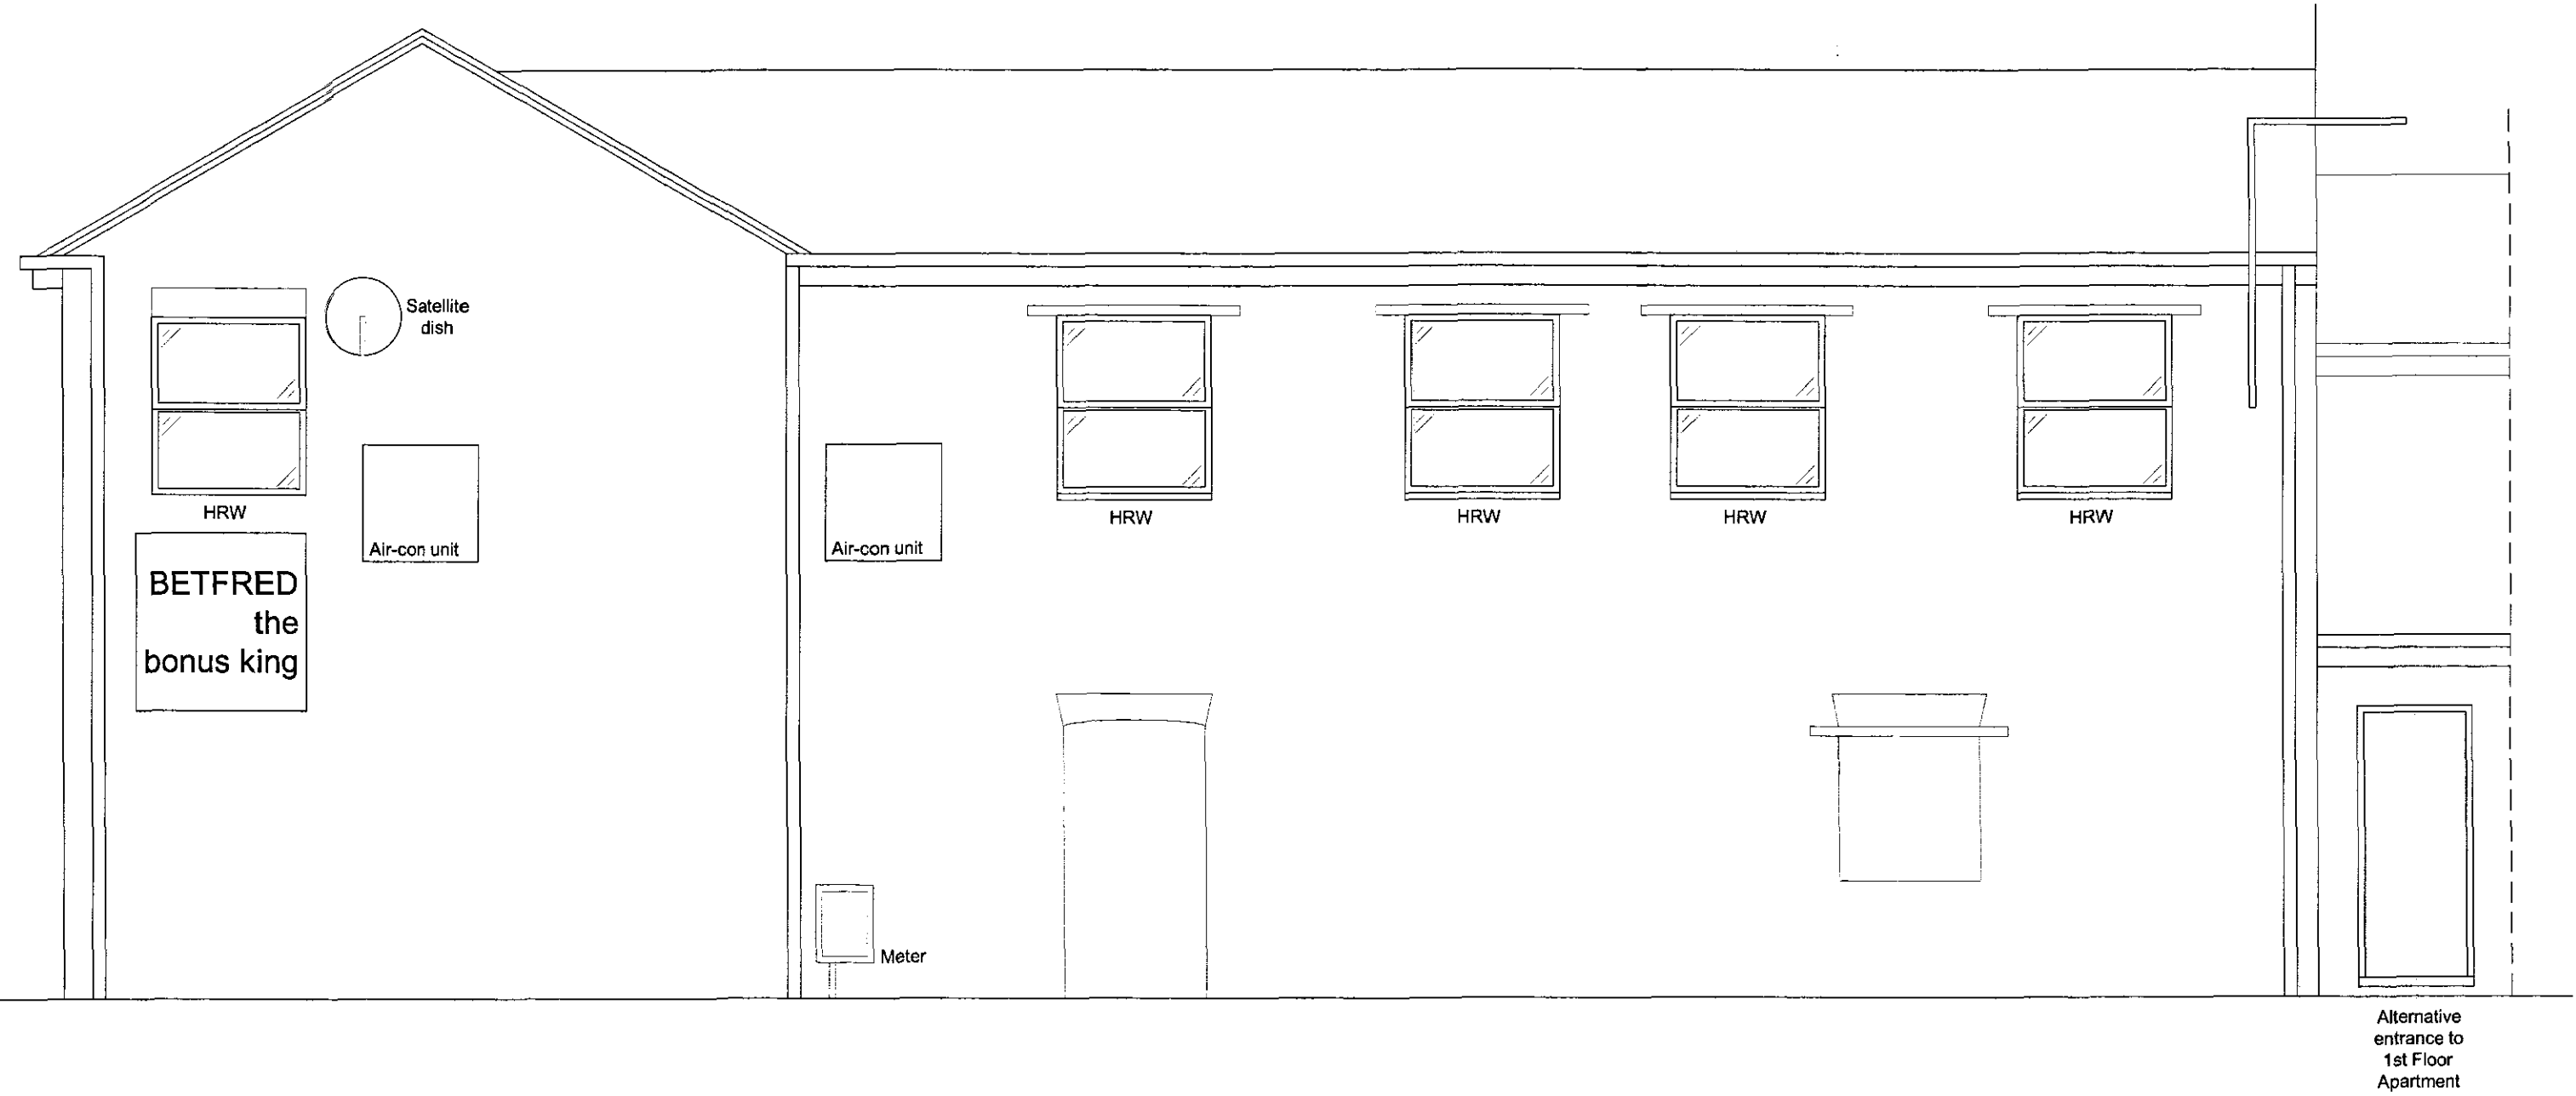

East Elevation
(Existing)

General notes

- Do not scale off drawing. Work only to measurements shown. All measurements must be checked on site.
- Any queries relating to the drawings must be addressed to the Project Architect.
- Any variations to the design shown must be discussed with the Project Architect prior to construction on site.
- Drawing to be read in conjunction with Structural Engineer's drawings, and, any other information referred to.
- Interior finishes to Interior Designer's specification.

SHDC
Planning & Development
19 FEB 2008
Ref: 0218108

Issue:
A 21.11.07 Building Regulations application

BUILDING REGULATIONS

Drawing Title:
Existing Elevations (Sheet 1 of 2)

Location:
39-41 High St
Holbeach

**DETERMINED
PLAN**

Drawing No:	HOL/BR/004	Revision:	A
Scale:	1:50 @ A1	Date:	14.11.07
		Drawn:	AS

Whiskey Jack Developments Ltd
Spectrum, 56-58 Benson Road Birchwood, Warrington, WA3 7PQ
Tel: 01925 285006 - Fax: 01925 285007