


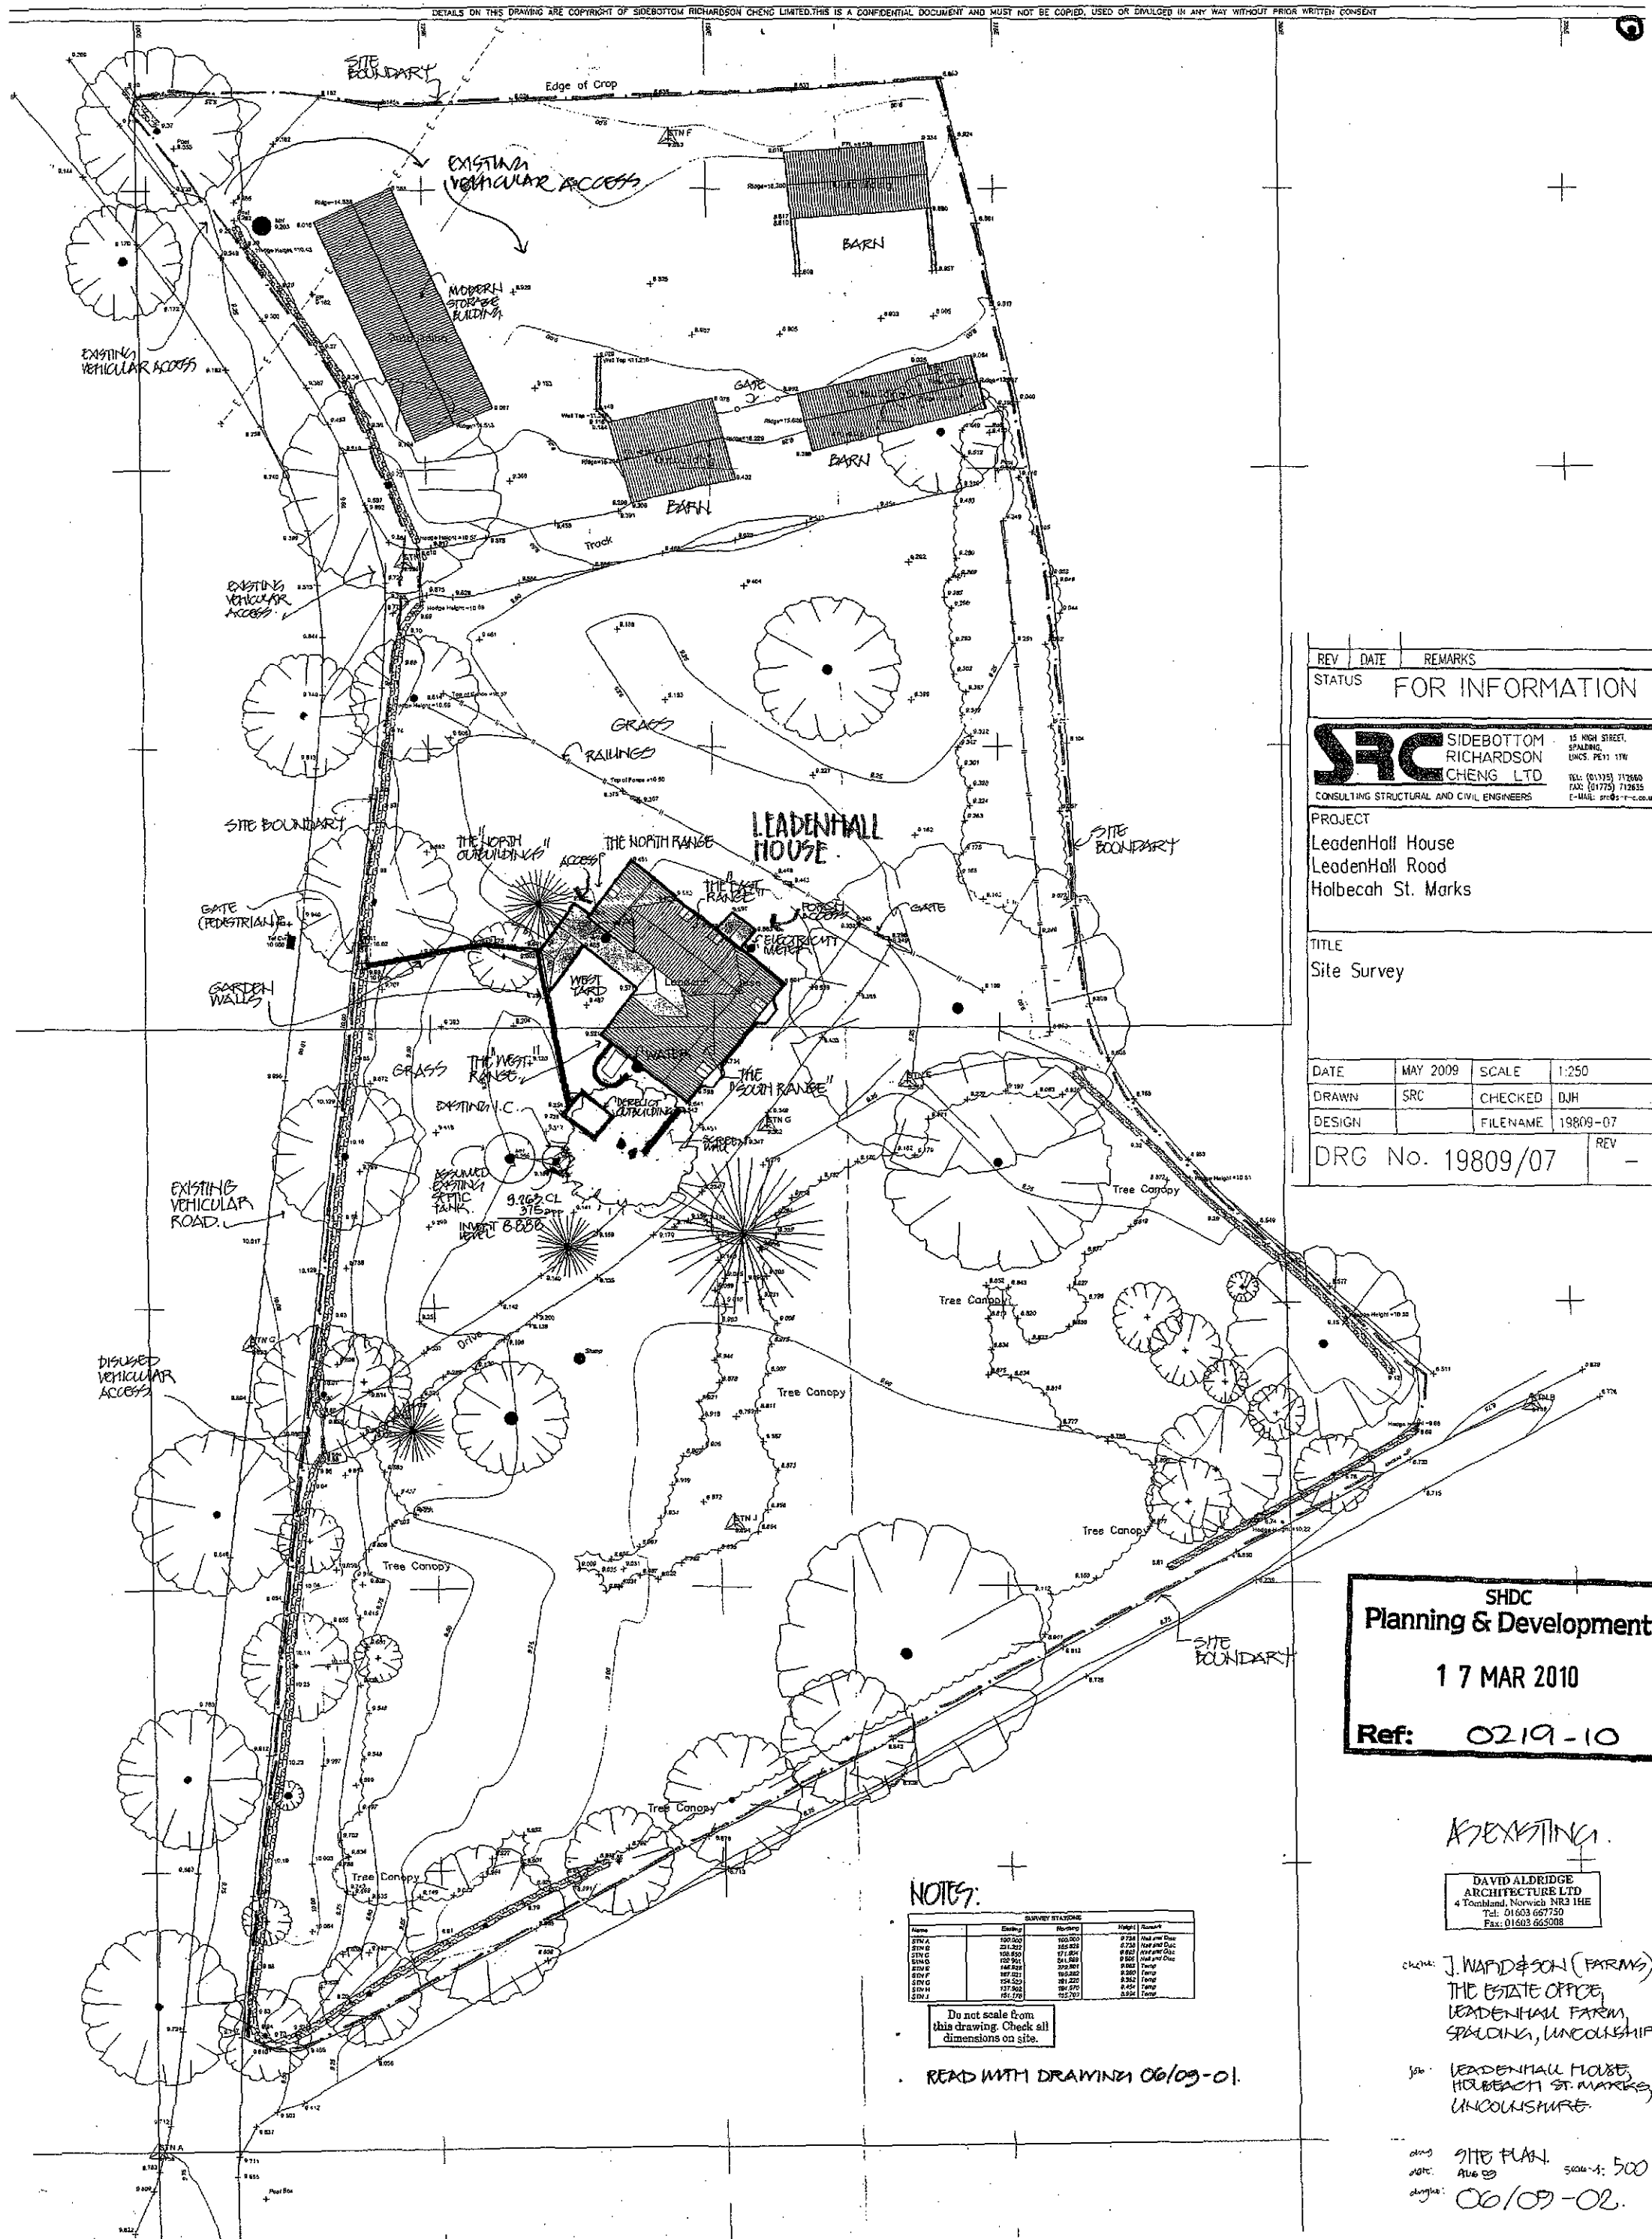

REV	DATE	REMARKS
STATUS FOR INFORMATION		

SRC SIDEBOTTOM
RICHARDSON
CHENG LTD
CONSULTING STRUCTURAL AND CIVIL ENGINEERS

15 HIGH STREET,
SPALDING,
Lincs. PE11 1TW
TEL: (01535) 717600
FAX: (01535) 712635
E-MAIL: src@src-c.co.uk

PROJECT
Leadenhall House
Leadenhall Road
Holbeach St. Marks

TITLE
Site Survey

DATE	MAY 2009	SCALE	1:250
DRAWN	SRC	CHECKED	DJH
DESIGN		FILENAME	19809-07

DRG No. 19809/07 REV -

SHDC
Planning & Development

17 MAR 2010

Ref: 0219-10

AS EXISTING

DAVID ALDRIDGE
ARCHITECTURE LTD
4 Tombland, Norwich NR3 1HE
Tel: 01603 667750
Fax: 01603 665008

client: J. WARD & SON (FARMS)
THE ESTATE OFFICE,
LEADENHALL FARM,
SPALDING, LINCOLNSHIRE.

job: LEADENHALL HOUSE,
HOLBEACH ST. MARKS,
LINCOLNSHIRE.

date: 9TH PLAN
date: 06/09
drawing: 06/09-02.

NOTES:

Name	Setting	Height	Remark
STN A	120.200	9.728	Mid and Dist
STN B	121.325	9.738	Mid and Dist
STN C	122.450	9.748	Mid and Dist
STN D	123.575	9.758	Mid and Dist
STN E	124.700	9.768	Mid and Dist
STN F	125.825	9.778	Mid and Dist
STN G	126.950	9.788	Mid and Dist
STN H	128.075	9.798	Mid and Dist
STN I	129.200	9.808	Mid and Dist
STN J	130.325	9.818	Mid and Dist

Do not scale from
this drawing. Check all
dimensions on site.

READ WITH DRAWING 06/09-01.

Key	
mm	Denotes Floor To Ceiling Height (mm)


DO NOT SCALE FROM THIS DRAWING

Notes

This drawing is to be read in conjunction with the following drawings:

1980/01	- Ground Floor Plan
1980/02	- First Floor Plan
1980/03	- Second Floor Plan
1980/05	- Sections & Elevations
1980/06	- Location Map
1980/07	- Site Survey

WITHDRAWN & SUPERSEDED BY 1980/07

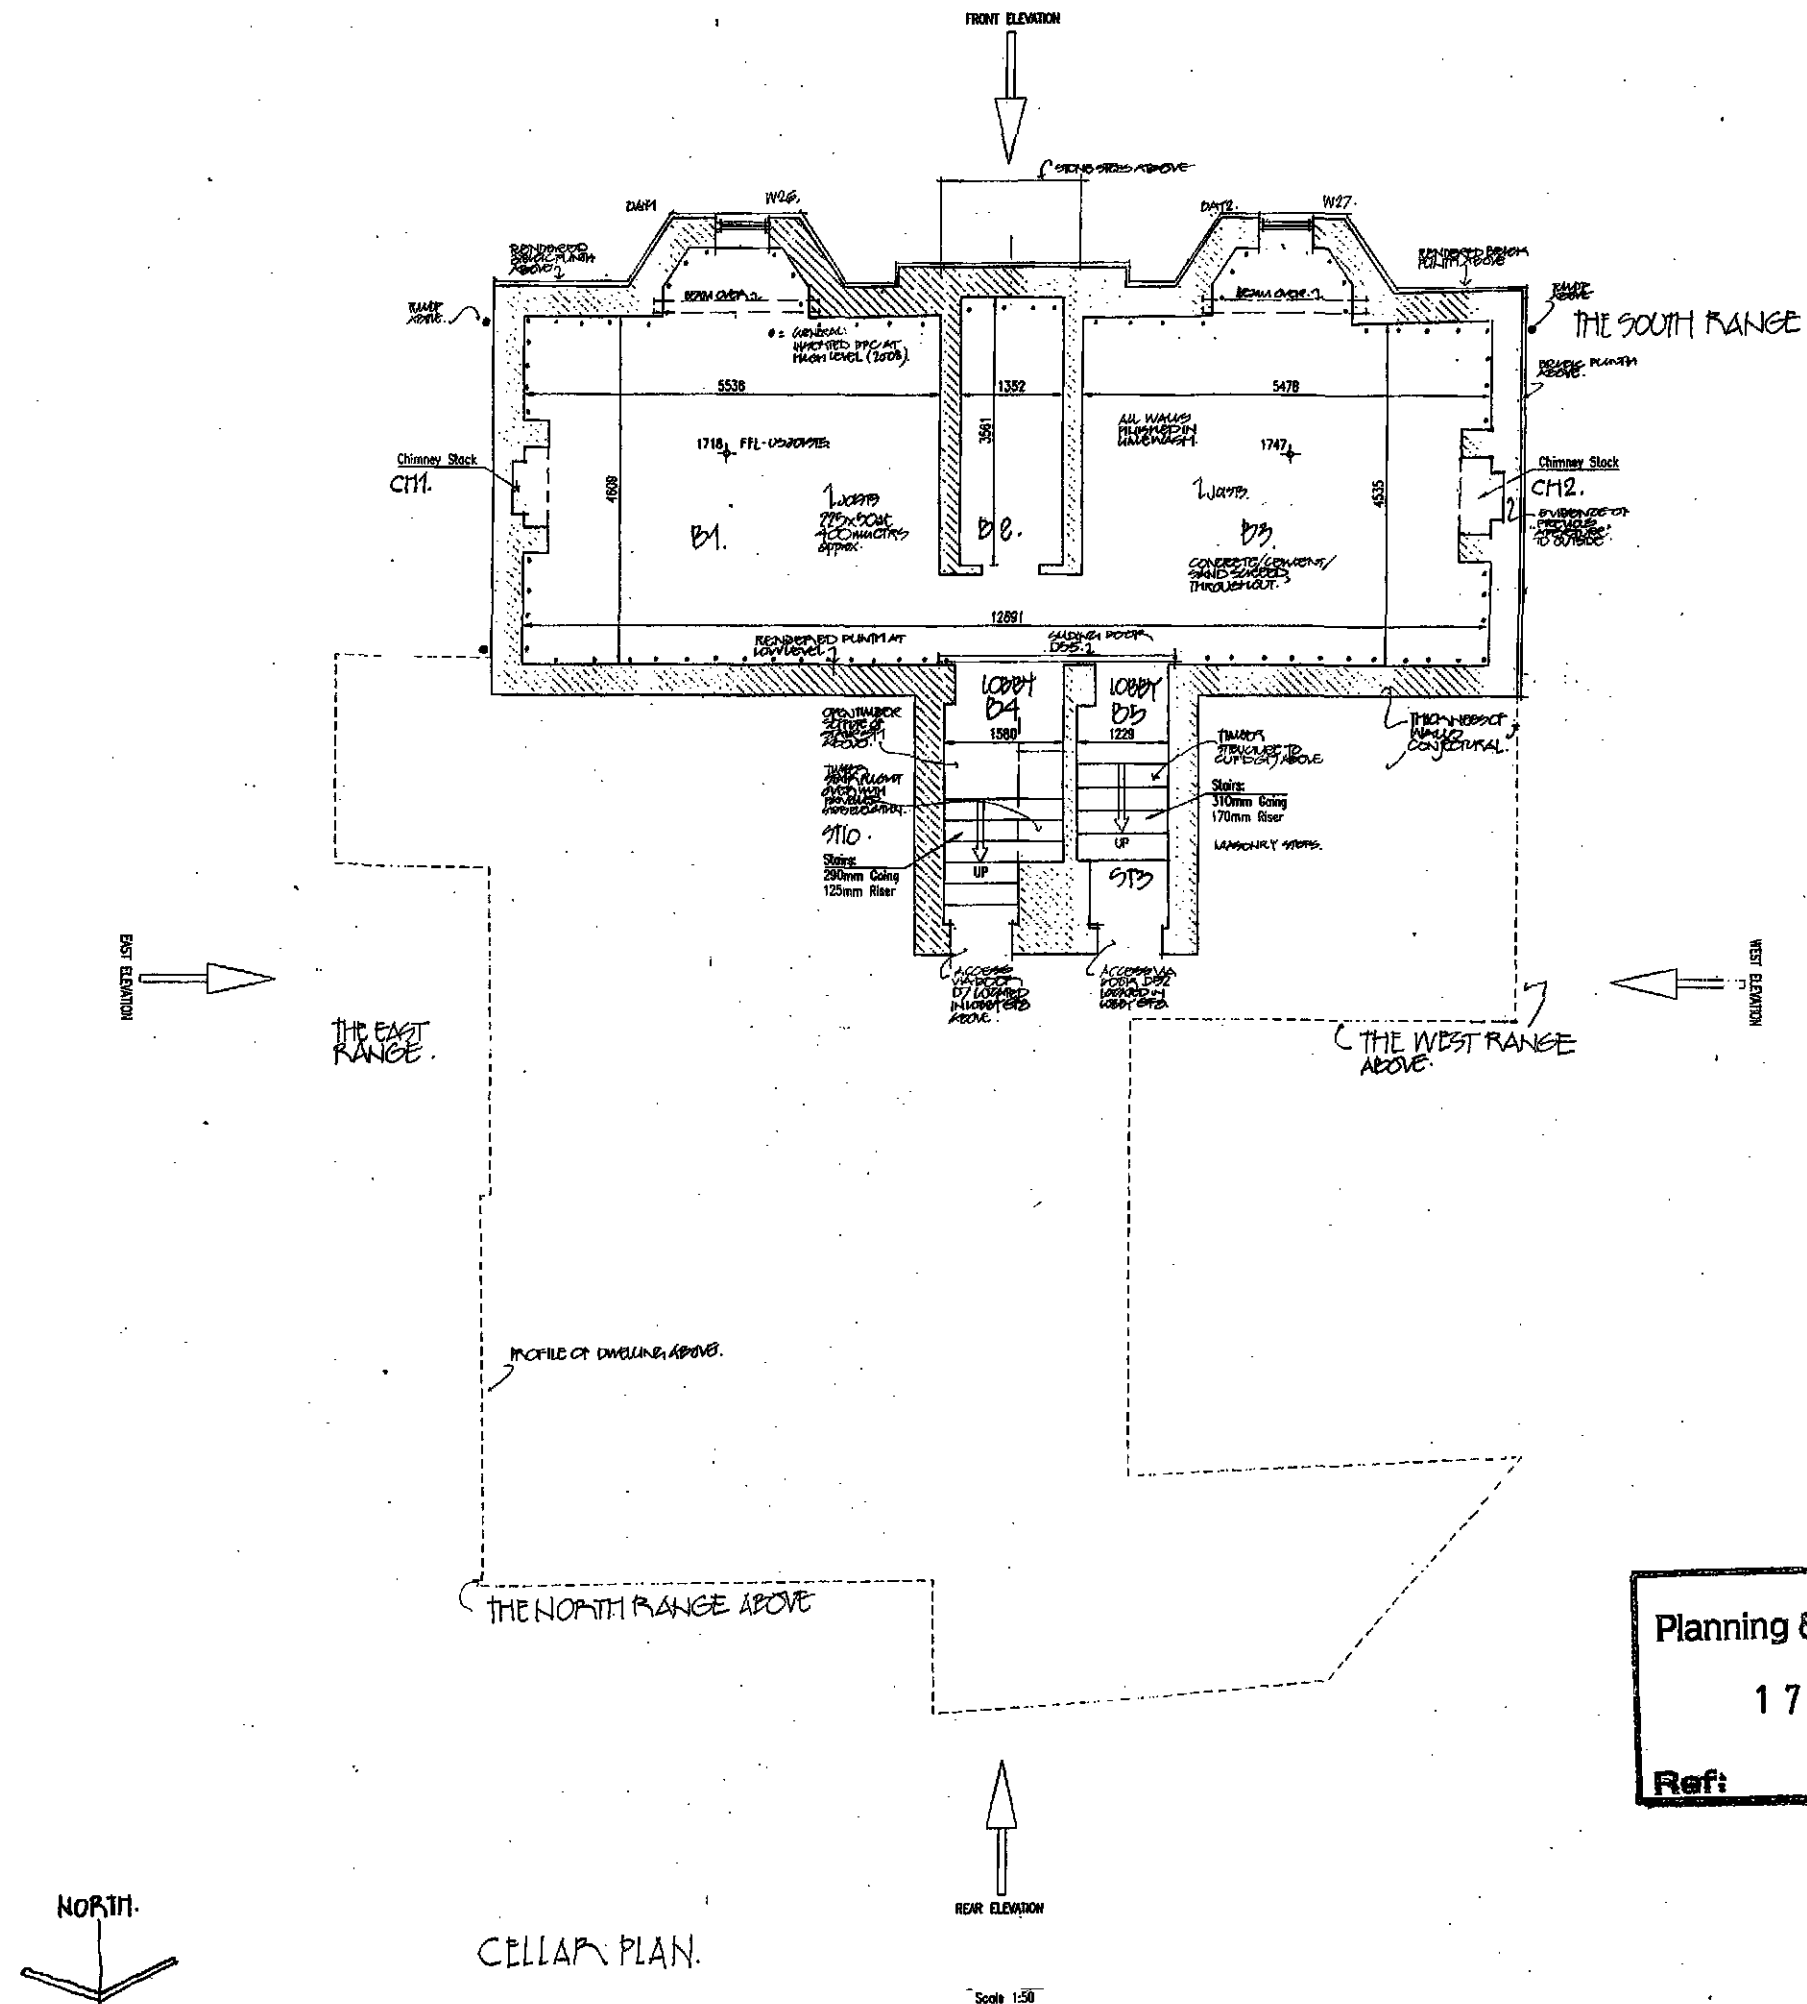

Key	
---	Denotes Floor To Ceiling Height (mm)
---	First Floor Support Beam


DO NOT SCALE FROM THIS DRAWING

Notes

This drawing is to be read in conjunction with the following drawings:

19809/02	First Floor Plan
19809/03	Second Floor Plan
19809/04	Basement Plan
19809/05	Elevations
19809/06	Location Map
19809/07	Site Survey

WATERMAN
ARCHITECTS
DRAWINGS

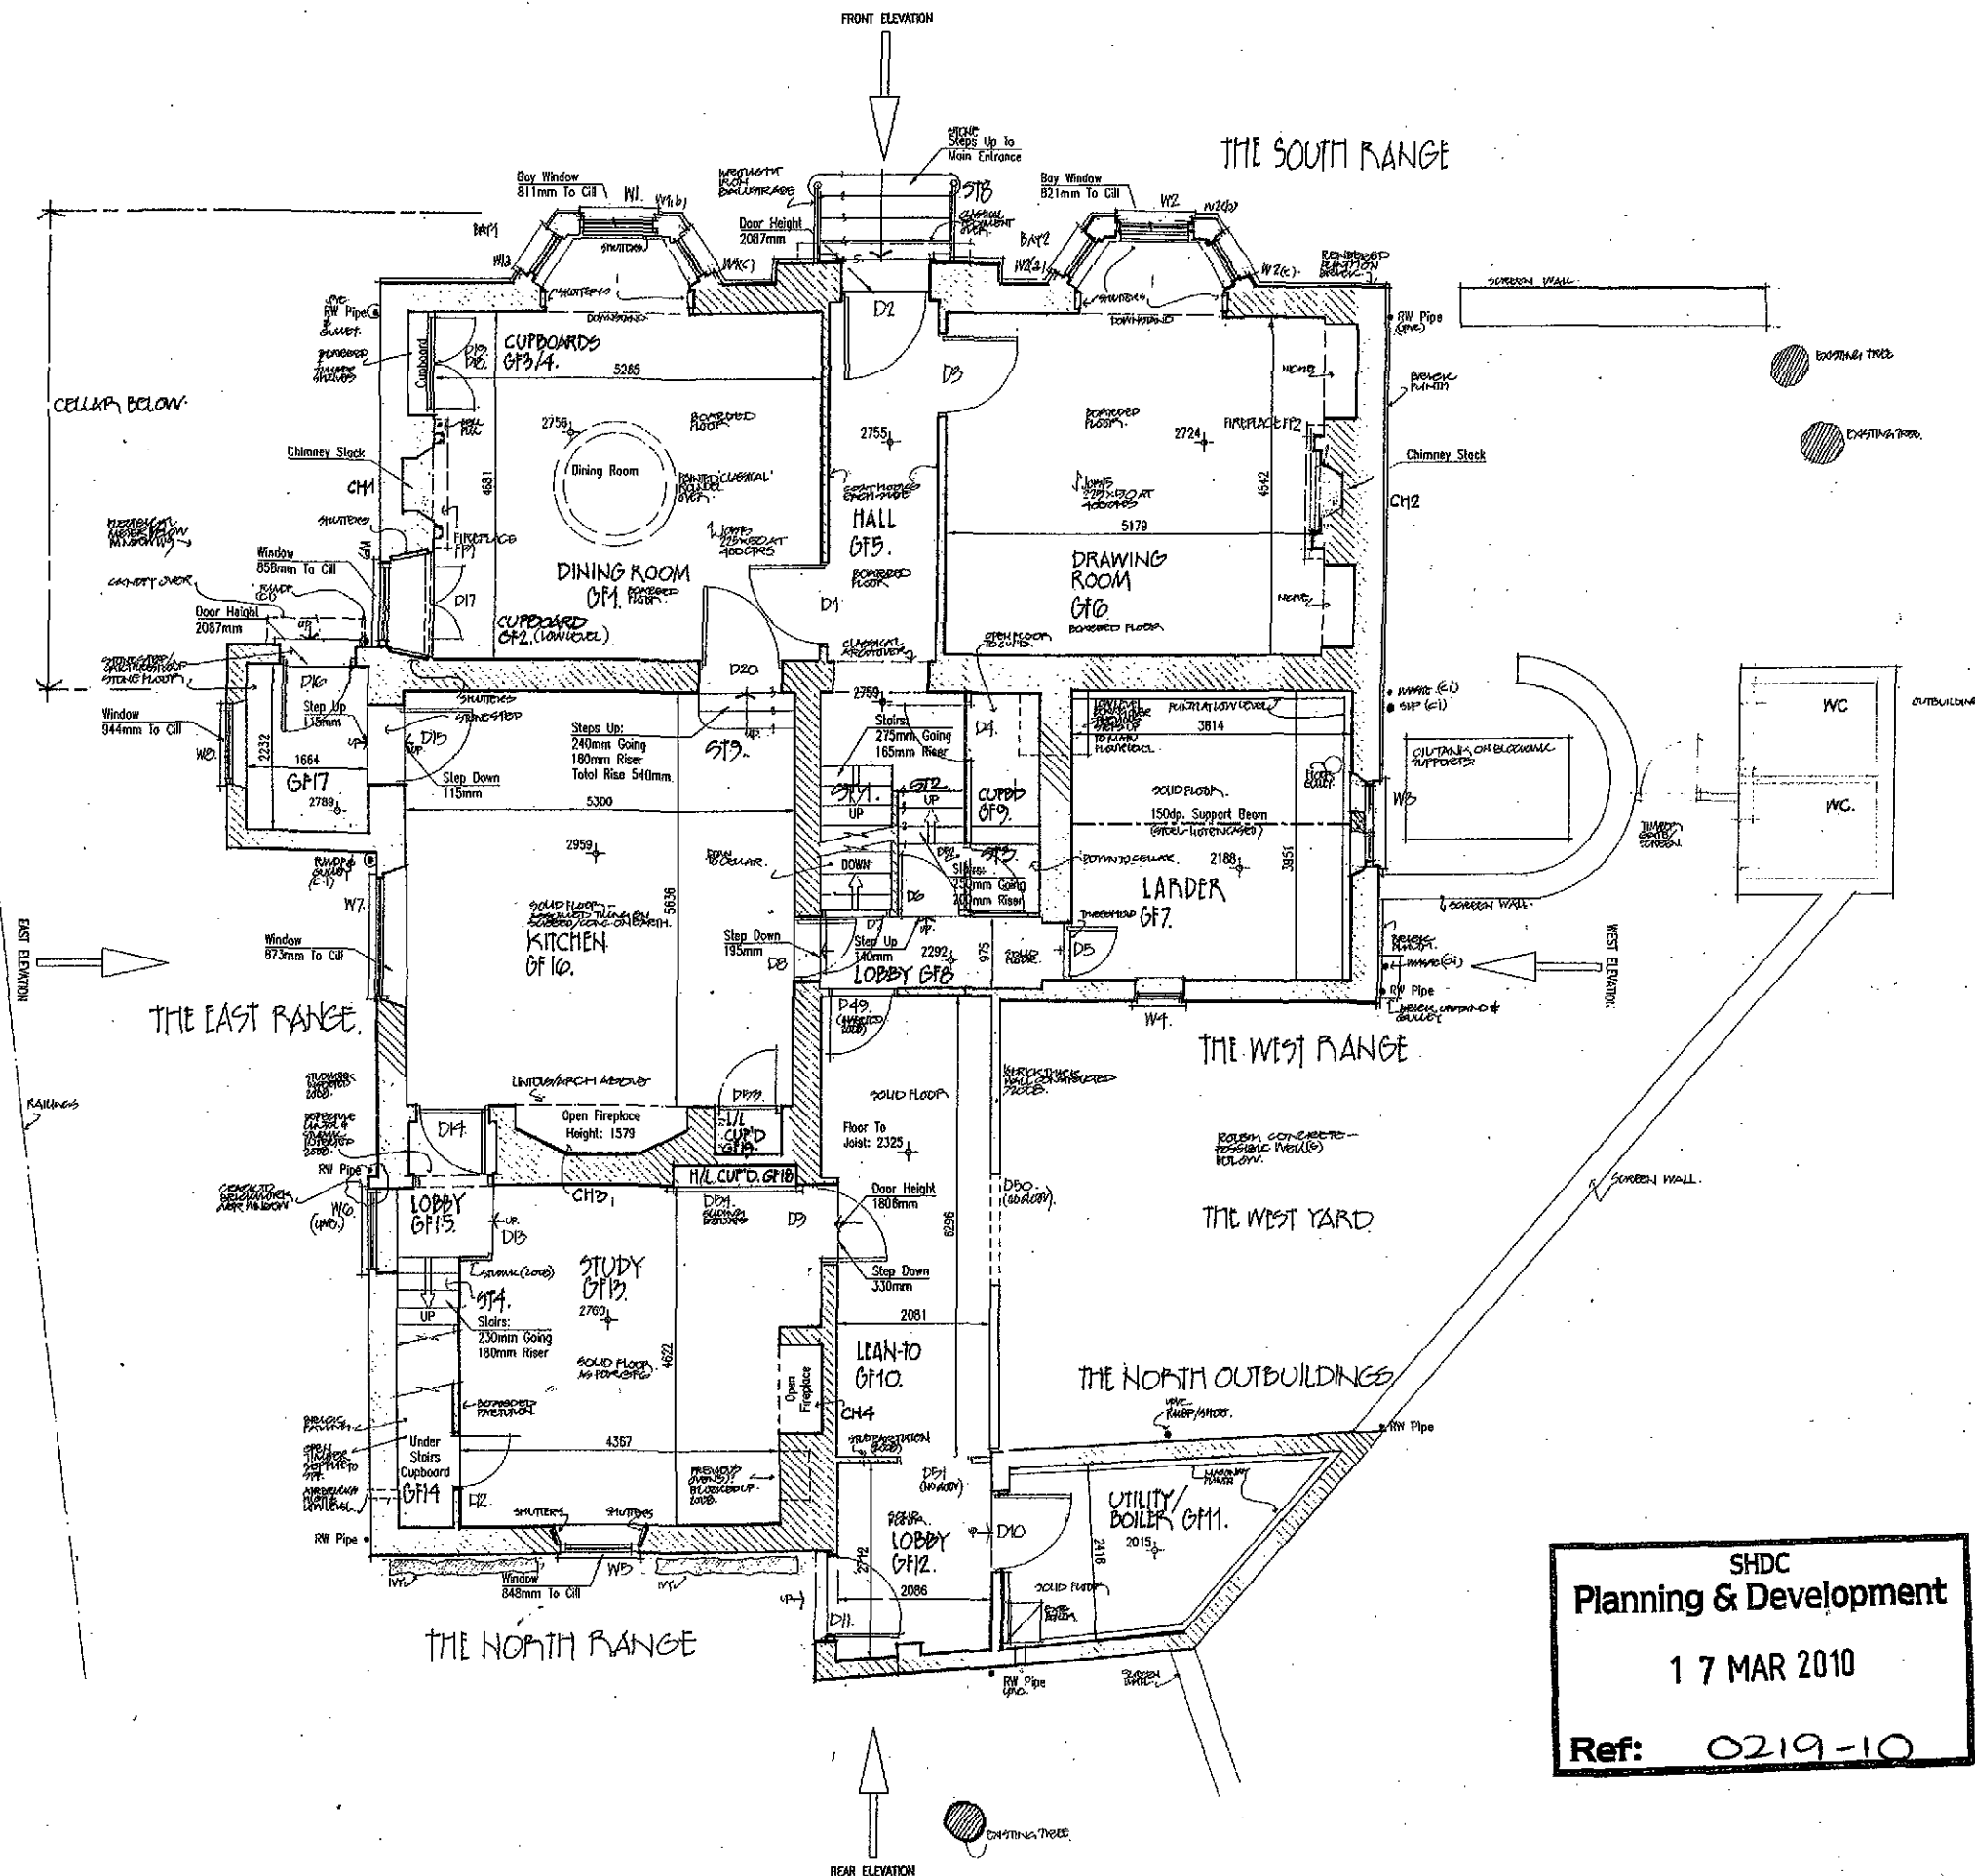

REV	DATE	REMARKS
FOR INFORMATION		
SRC SIDEBOTTOM RICHARDSON CHENG LTD CONSULTING STRUCTURAL AND CIVIL ENGINEERS 15 HIGH STREET, LINCOLN, LINCS. LN6 1TH TEL: (01522) 712660 FAX: (01522) 712655 E-MAIL: info@src.co.uk		
PROJECT Leadenhall House Leadenhall Road Holbeach St. Marks		
TITLE Ground Floor Plan		
DATE	May 09	SCALE 1:50
DRAWN	AS	CHECKED GJR
DESIGN		FILENAME 19809-01
DRG No. 19809/01		REV ---

Do not scale from this drawing. Check all dimensions on site.

SHDC
Planning & Development
17 MAR 2010
Ref: 0219-10

AS EXISTING

DAVID ALDRIDGE
ARCHITECTURE LTD
4 Tombland, Norwich NR3 1HE
Tel: 01603 667750
Fax: 01603 665008

J. WARD & SON (PARTS)
THE ESTATE OFFICE,
LEADENHALL FARM,
STADWING, LINCOLNSHIRE.

LEADENHALL HOUSE,
HOLBEACH ST. MARKS,
LINCOLNSHIRE.

GROUND FLOOR PLAN.

July 09 scale: 1:100

06/09/04

Ground Floor Plan
Scale 1:50

DO NOT SCALE FROM THIS DRAWING


Notes

This drawing is to be read in conjunction with the following drawings:


- 19809/01 - Ground Floor Plan
- 19809/02 - Second Floor Plan
- 19809/03 - Basement Plan
- 19809/04 - Elevations
- 19809/05 - Location Map
- 19809/06 - Site Survey

Key	
xxx	Denotes Floor To Ceiling Height (mm)


EAST ELEVATION

 

FRONT ELEVATION

 

FRONT ELEVATION

 

THE SOUTH RANGE

STATUS FOR INFORMATION

SRC SIDEBOTTOM RICHARDSON CHENG LTD
CONSULTING STRUCTURAL AND CIVIL ENGINEERS
15 HIGH STREET, SPOLE, L11 1JN
TEL: 01509 211834 FAX: 01509 211834 E-MAIL: SRC@SBC-UK.COM

PROJECT
Leadenhall House
Leadenhall Road
Holbeach St. Marks

TITLE
First Floor Plan

DATE	May 09	SCALE	1:50
DRAWN	AS	CHECKED	DW
DESIGN		FILENAME	19809-02
DRG No.	19809/02	REV	--

Do not scale from this drawing. Check all dimensions on site.

AS EXISTING

DAVID ALDRIDGE ARCHITECTURE LTD
4 TUNBLAND, NORWICH NR3 1HE
Tel: 01603 687750 Fax: 01603 665008

CLIENT: J. WARD & SON (FARMERS)
THE GRAPE COTTAGE, LEADENHALL FARM, SPALDING, LINCOLNSHIRE

TO: LEADENHALL HOUSE, HOLBEACH ST. MARKS, LINCOLNSHIRE

BY: FIRST FLOOR PLAN

DATE: 06/09/05

SCALE: 1:50

Part Of First Floor Plan (Timber Floor)
Scale 1:50

SHDC
Planning & Development
17 MAR 2010
Ref: 0219-10

First Floor Plan (Timber Floor)
Scale 1:50


Key	
CH	Denotes Floor To Ceiling Height (mm)

DO NOT SCALE FROM THIS DRAWING

Notes

This drawing is to be read in conjunction with the following drawings:

19809/01	Ground Floor Plan	WITHDRAWN
19809/02	First Floor Plan	WITHDRAWN
19809/04	Basement Plan	WITHDRAWN
19809/05	Elevations	WITHDRAWN
19809/06	Location Map	WITHDRAWN
19809/07	Site Survey	WITHDRAWN

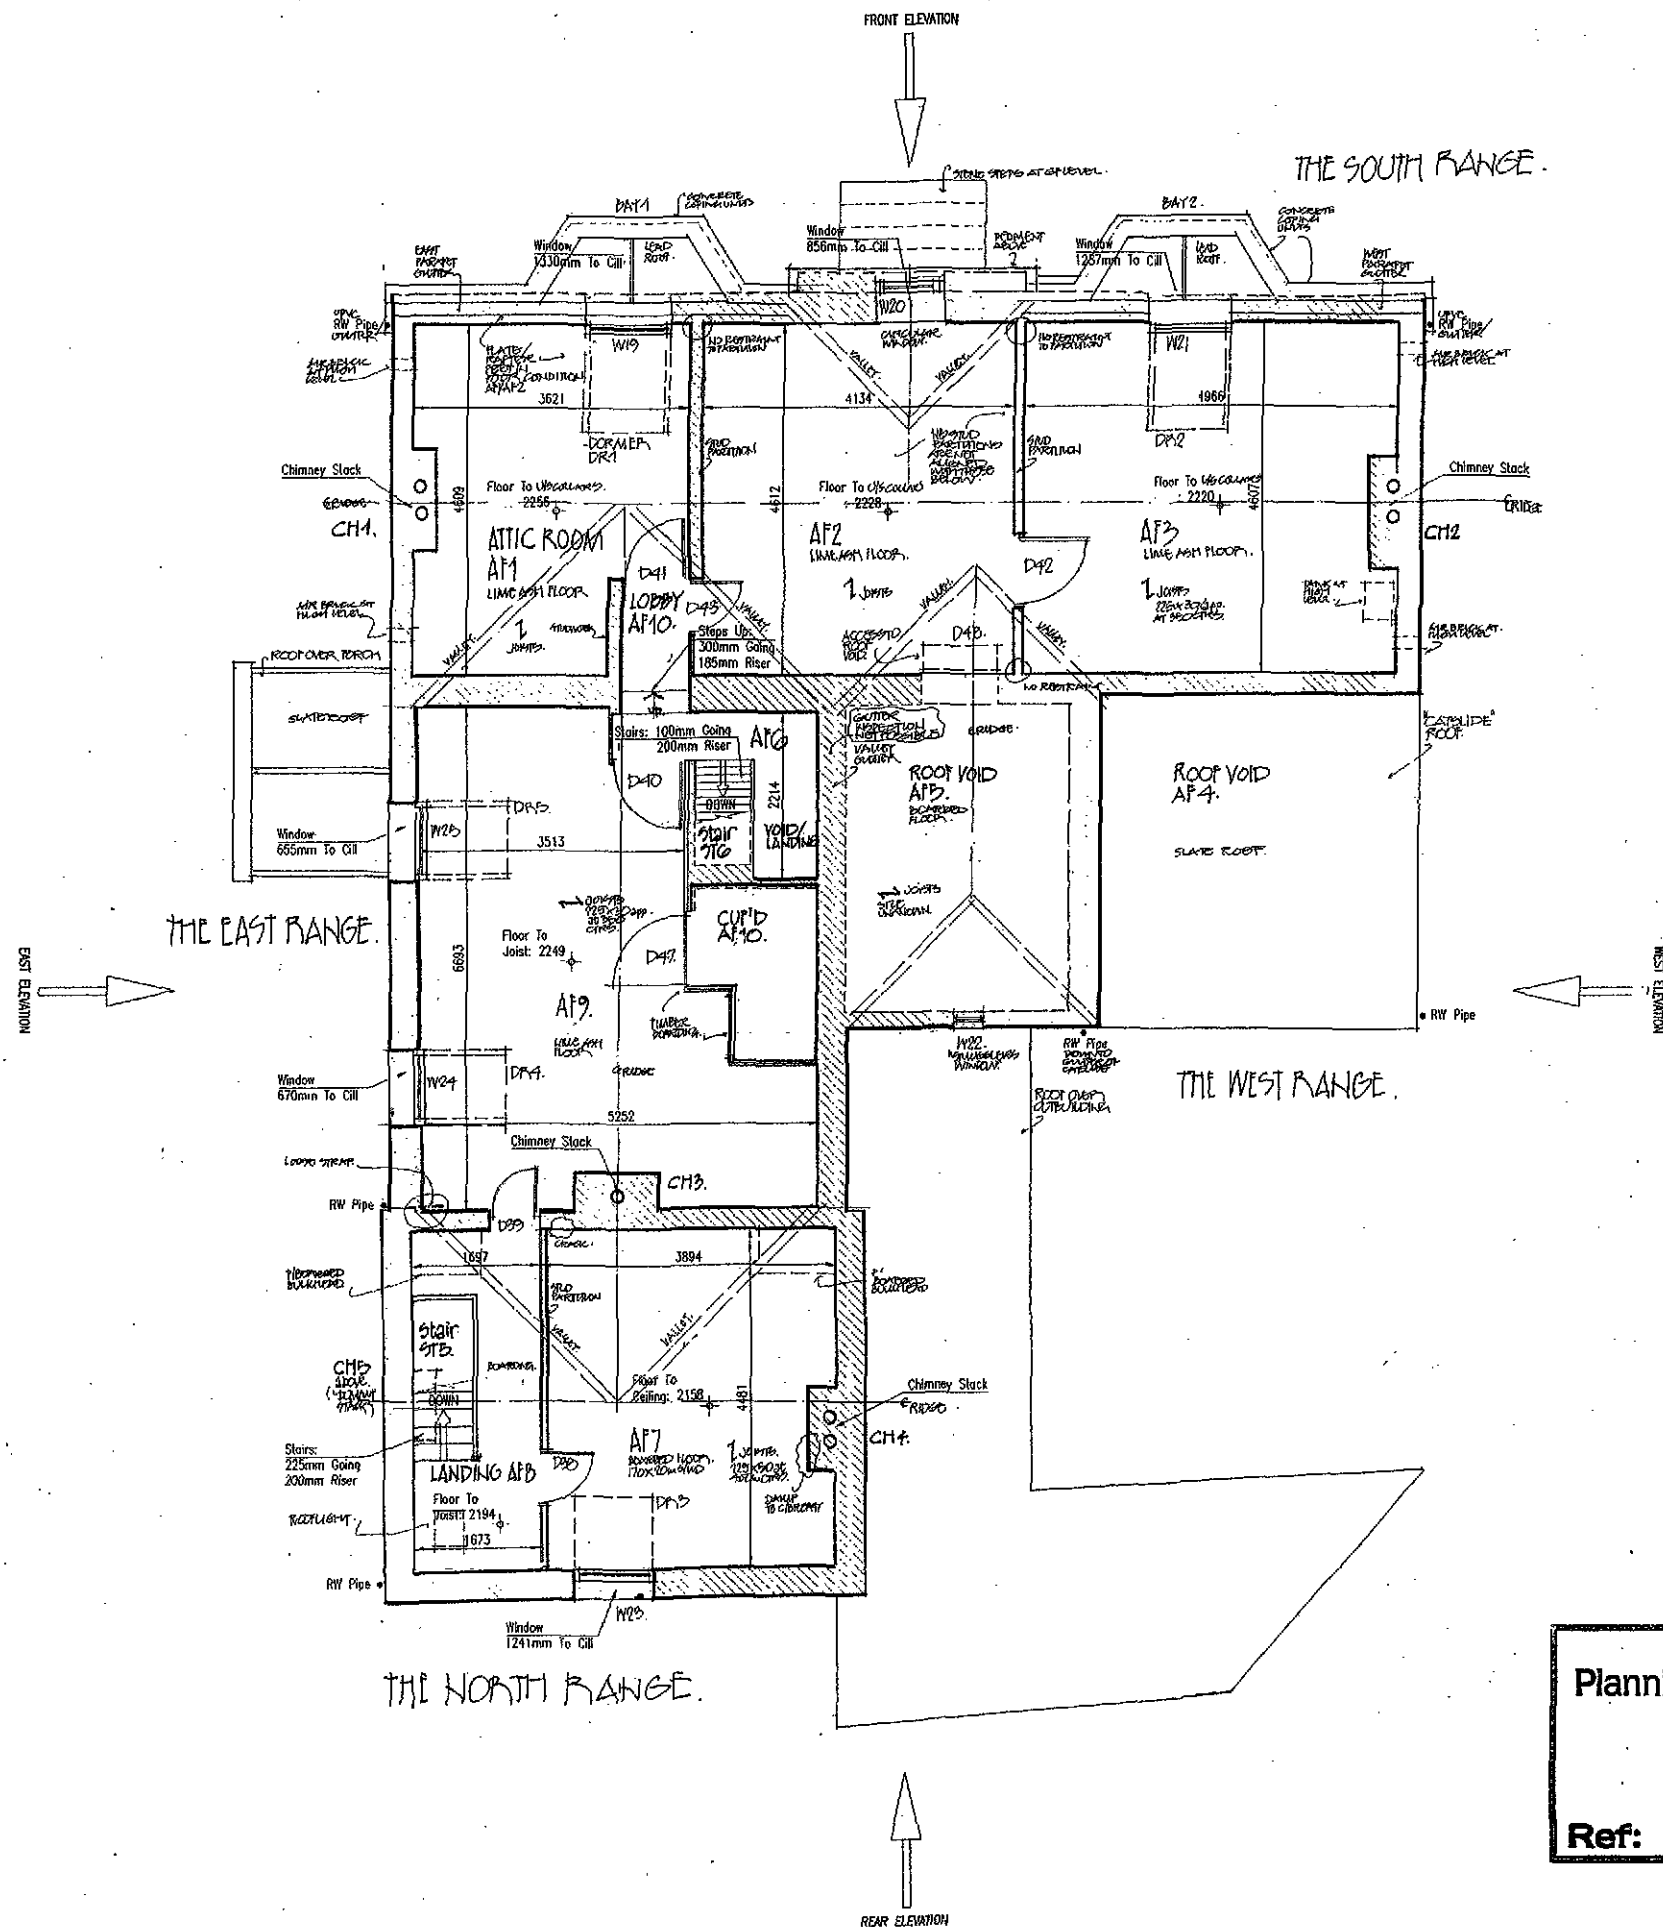

REV	DATE	REMARKS
1	15 MAR 2010	FOR INFORMATION
2	17 MAR 2010	FOR INFORMATION
3	17 MAR 2010	FOR INFORMATION
DATE	May 09	SCALE	1:50
DRAWN	AS	CHECKED	DAH
DESIGN		FILENAME	19809-03
DRG No.	19809/03	REV	

Do not scale from this drawing. Check all dimensions on site.

AS EXISTING

DAVID ALDRIDGE
ARCHITECTURE LTD
4 Tomland, Norwich NR3 1HE
Tel: 01603 657750
Fax: 01603 653008

SHDC
Planning & Development
17 MAR 2010
Ref: 0219-10

Client: J. WARD & SON (FARMS)
THE ESTATE OFFICE
LEADENHALL FARM,
STALING, LINCOLNSHIRE.
Job: LEADENHALL HOUSE,
HOLBEACH ST MARKS,
LINCOLNSHIRE
Draw: ATTIC
Second Floor Plan
Date: May 09 Scale: 1:100
Author: 06/09-06

Second Floor Plan
Scale 1:50

[illegible]

This architectural drawing shows the interior of the 'Barracks' at Fort Mifflin. It is a large, rectangular room with a central staircase leading up to a second floor. The room is divided into several smaller sections, including a large hall, a kitchen, and a dining area. The drawing is labeled 'BARRACKS' and 'FORT MIFFLIN'.

17 MAR 2010

Ref: 0219-10

**DAVID ALDRIDGE
ARCHITECTURE LTD**
4 Tombland, Norwich NR3 1HE
Tel: 01603 667750
Fax: 01603 665008

dng: SECTION A.
 scale: 1:50 (reduced formal)
 dngus: 06/09-08.