




KEY

- EV Car Charging Point fitted on Post with armoured cable back to plot.
- EV Car Charging Point fitted on Front Elevation of Garage.
- EV Car Charging Point fitted on Elevation of Plot

Rev.	Date	Description

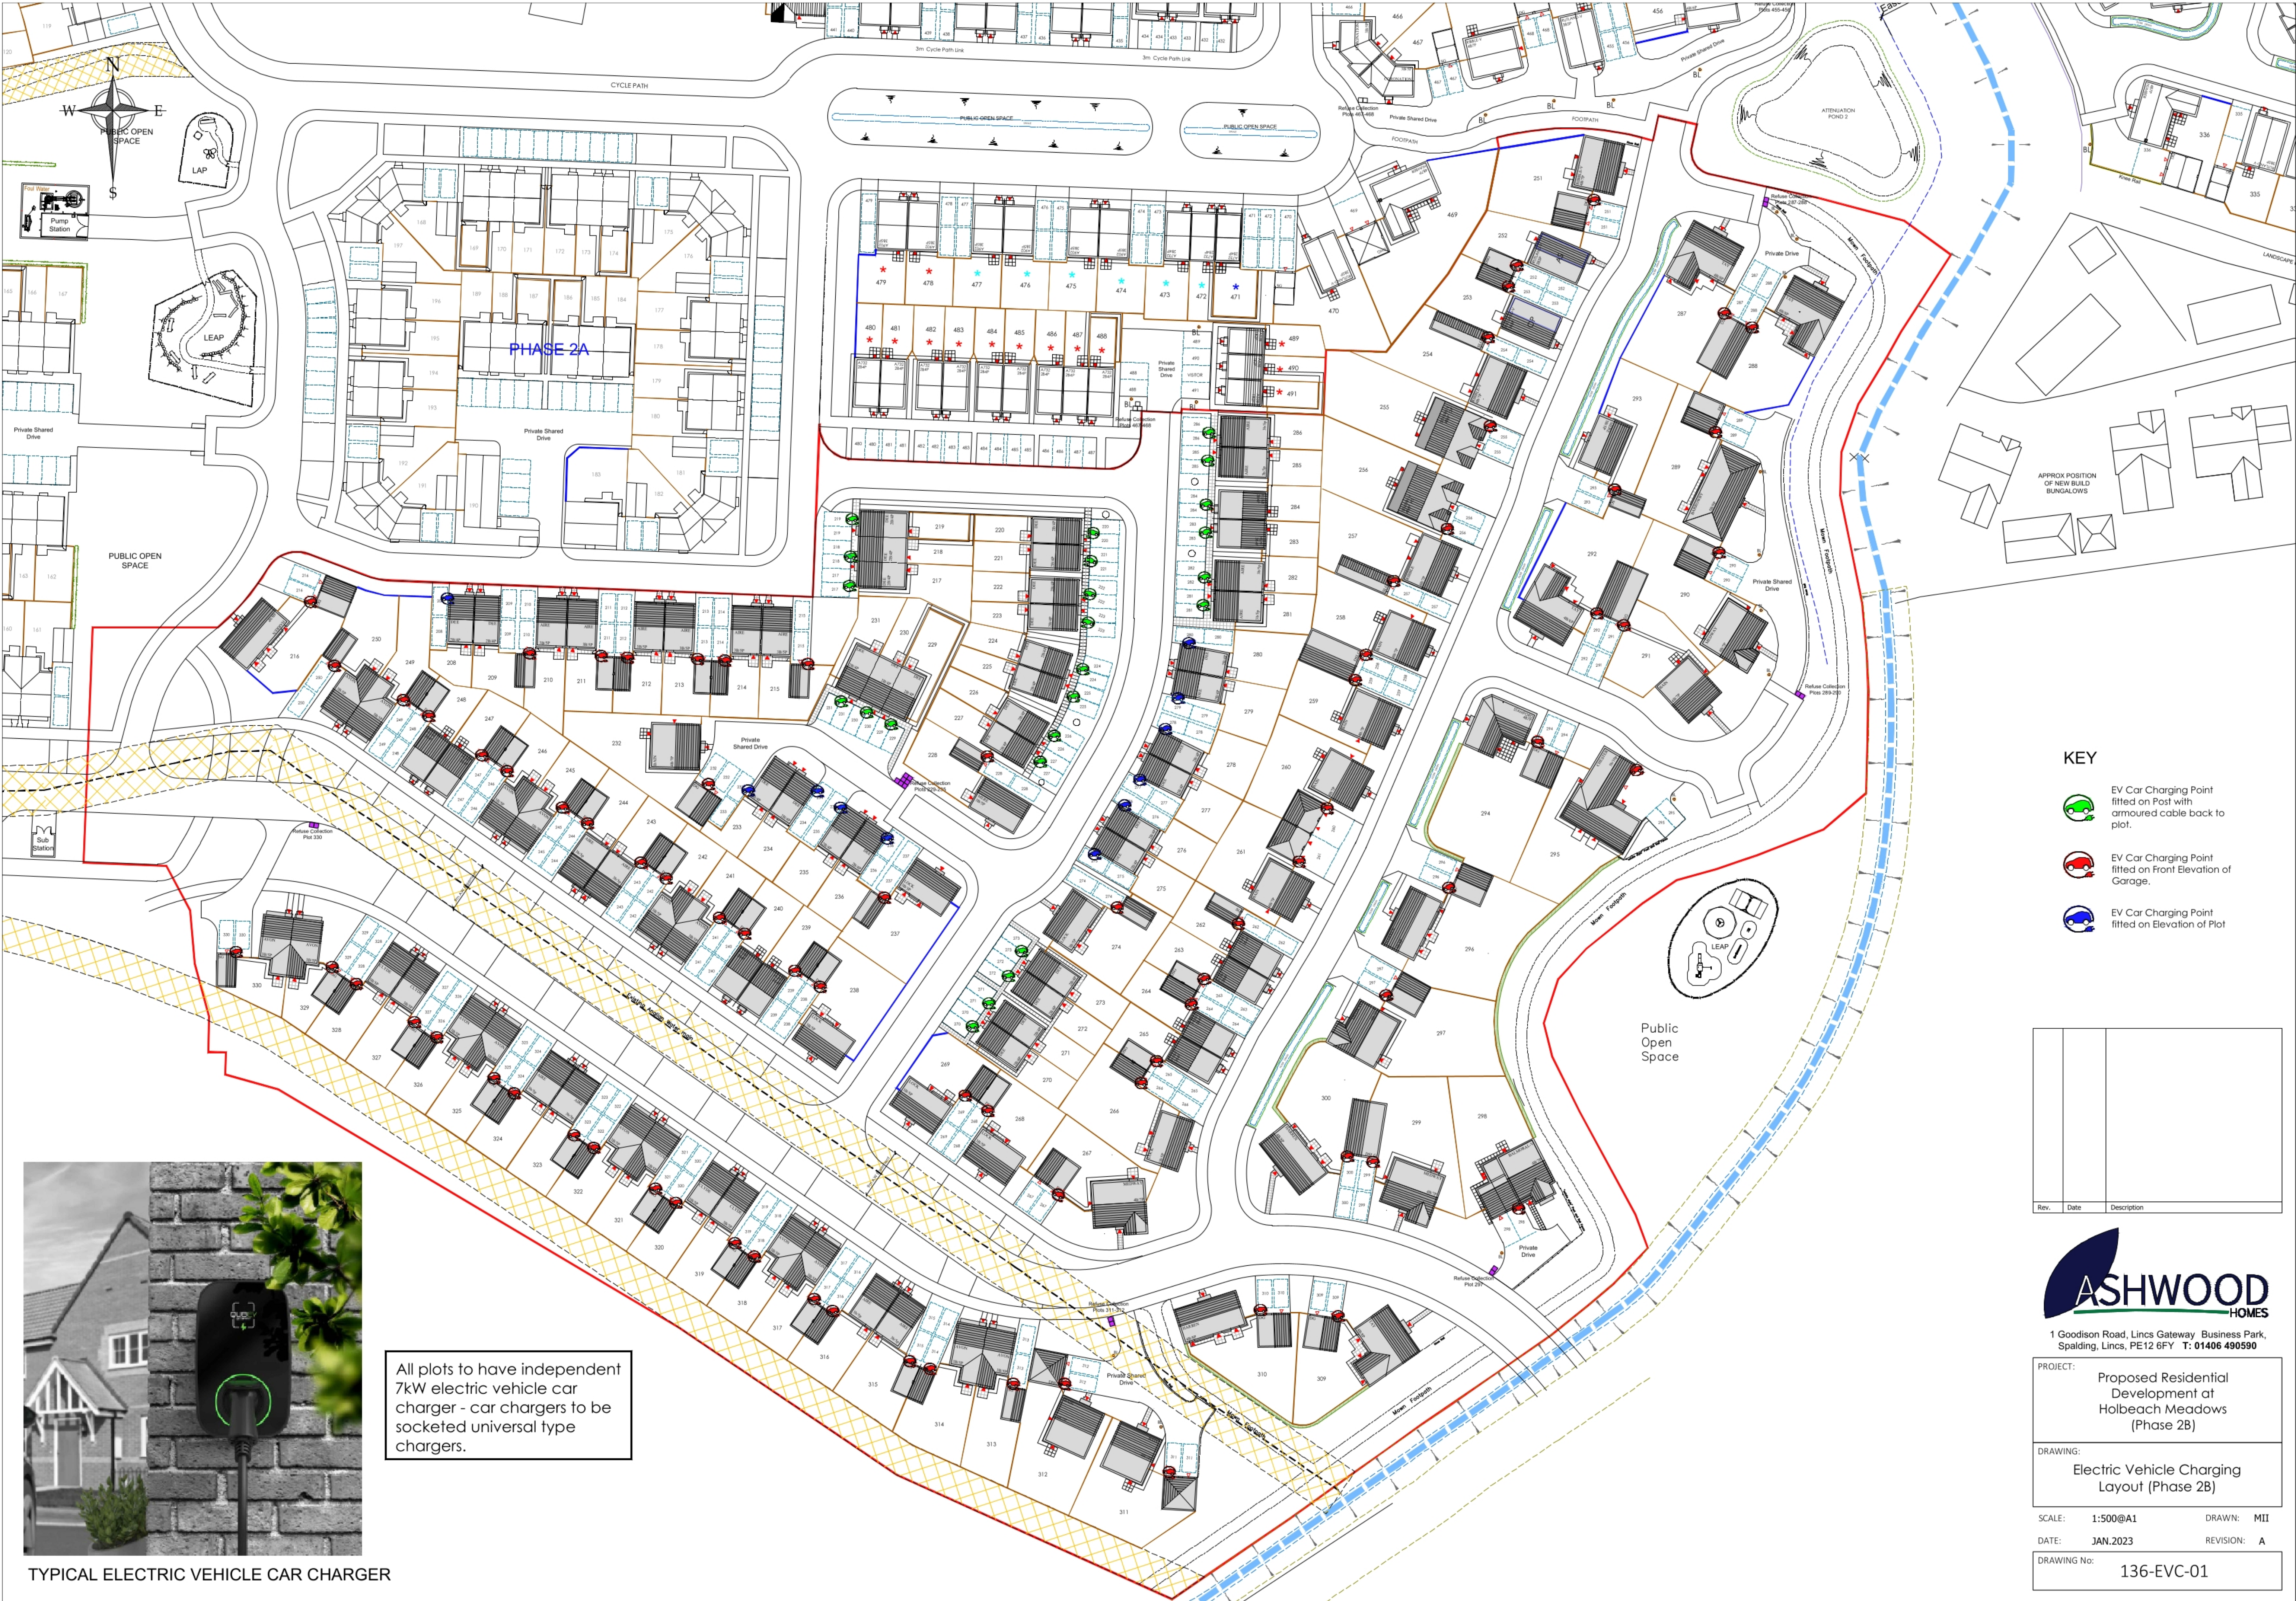

1 Goodison Road, Lincs Gateway Business Park,
Spalding, Lincs, PE12 6FY T: 01406 490590

PROJECT: Proposed Residential
Development at
Holbeach Meadows
(Phase 2B)

DRAWING: Electric Vehicle Charging
Layout (Phase 2B)

SCALE: 1:500@A1 DRAWN: MII
DATE: JAN.2023 REVISION: A

DRAWING No: 136-EVC-01



TYPICAL ELECTRIC VEHICLE CAR CHARGER

All plots to have independent 7kW electric vehicle car charger - car chargers to be socketed universal type chargers.