



PROPOSED ELEVATION

PROPOSED ELEVATION

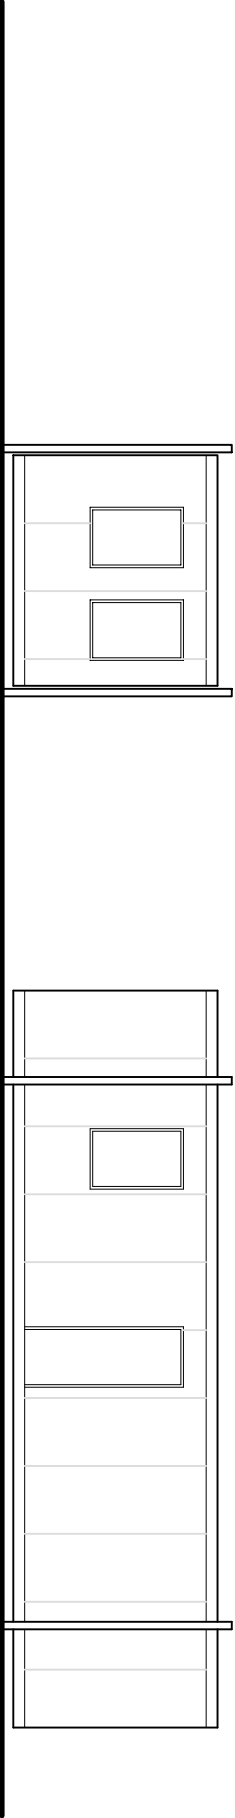

PROPOSED ELEVATION

PROPOSED ELEVATION

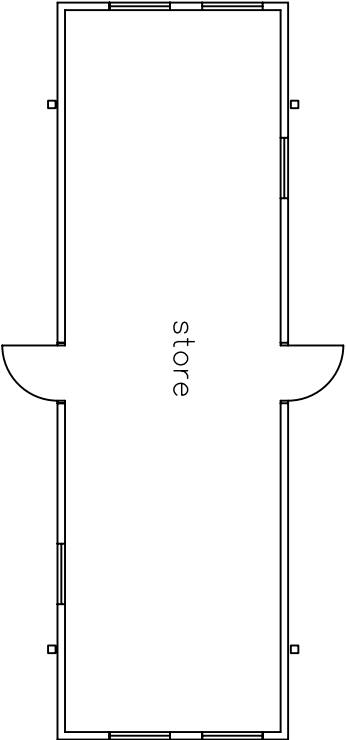

PROPOSED PLAN

Drawing
Title SITE PLAN

Scale 1:100

Date FEB 2014

Drawn db

Checked

Drawing number

DC / 296F / 03

Revision

Client HOLBEACH HOSPITAL

Project STORES AND CAR PARKING

DC ARCHITECTURAL SERVICES LIMITED

ARCHITECTURAL AND PLANNING SERVICES

The Barr, Partney Mill, Spilsby, Lincolnshire, PE24 4PE

TEL NO. 05601 500536 fax 01790 752865 mobile 077762227893

e-mail davidbiggadike@btconnect.com

