




EXISTING SIDE (EAST) ELEVATION

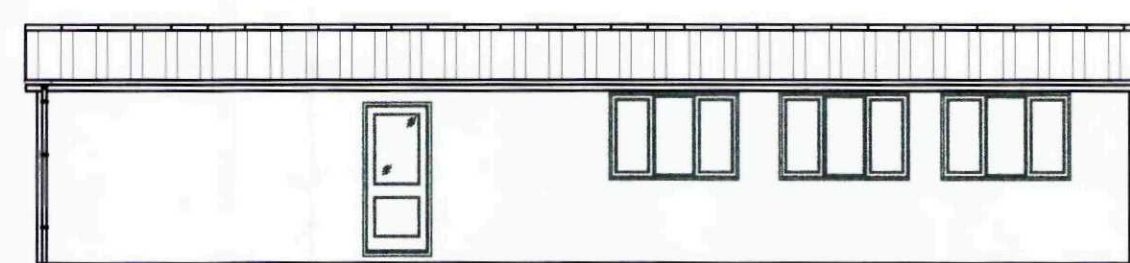


EXISTING FRONT (SOUTH) ELEVATION

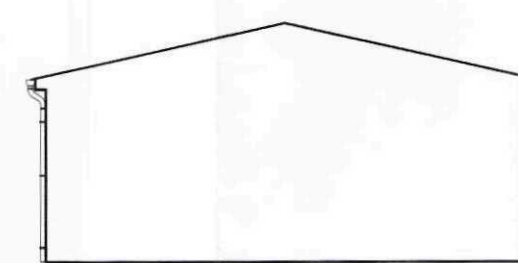


EXISTING SIDE (WEST) ELEVATION

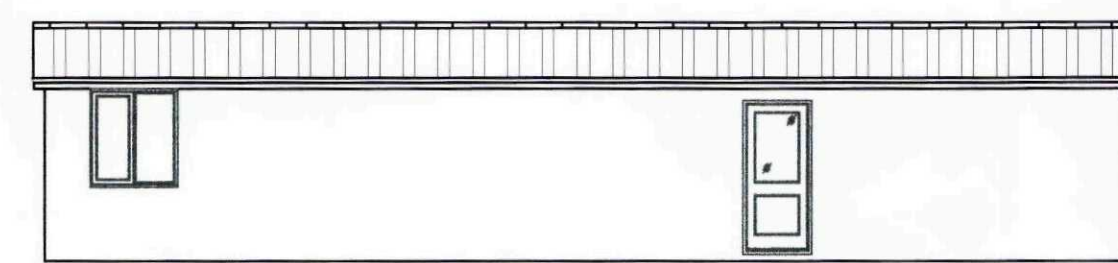


EXISTING REAR (NORTH) ELEVATION

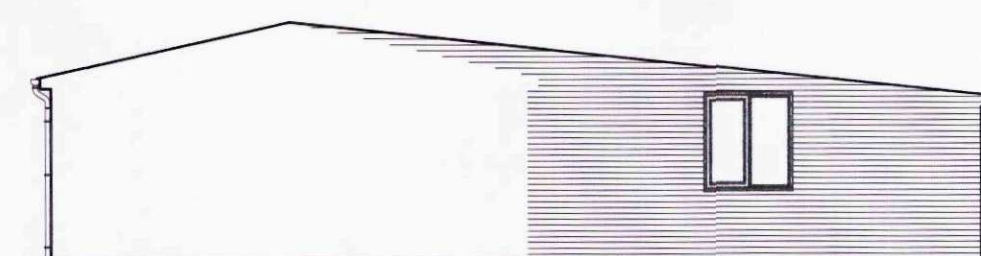


PROPOSED SIDE (EAST) ELEVATION

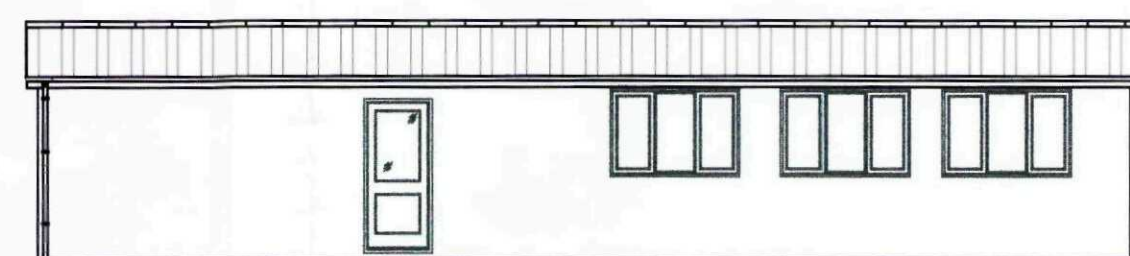



PROPOSED FRONT (SOUTH) ELEVATION

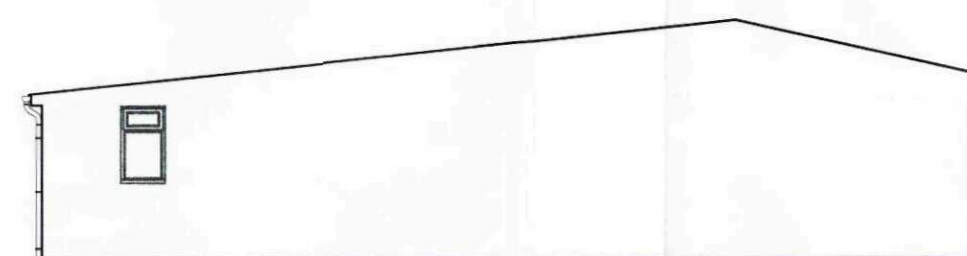


PROPOSED SIDE (WEST) ELEVATION

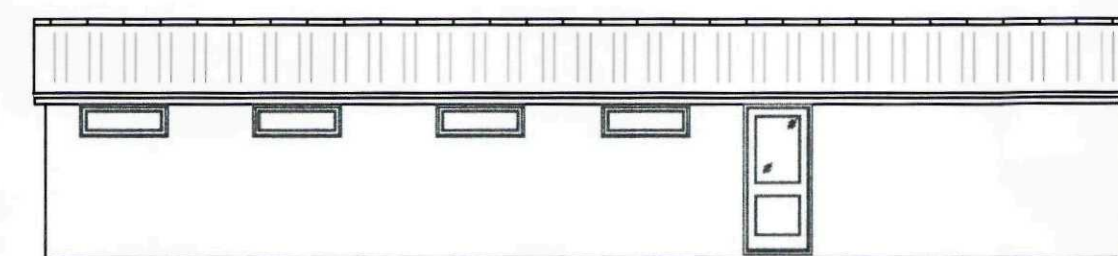


PROPOSED REAR (NORTH) ELEVATION

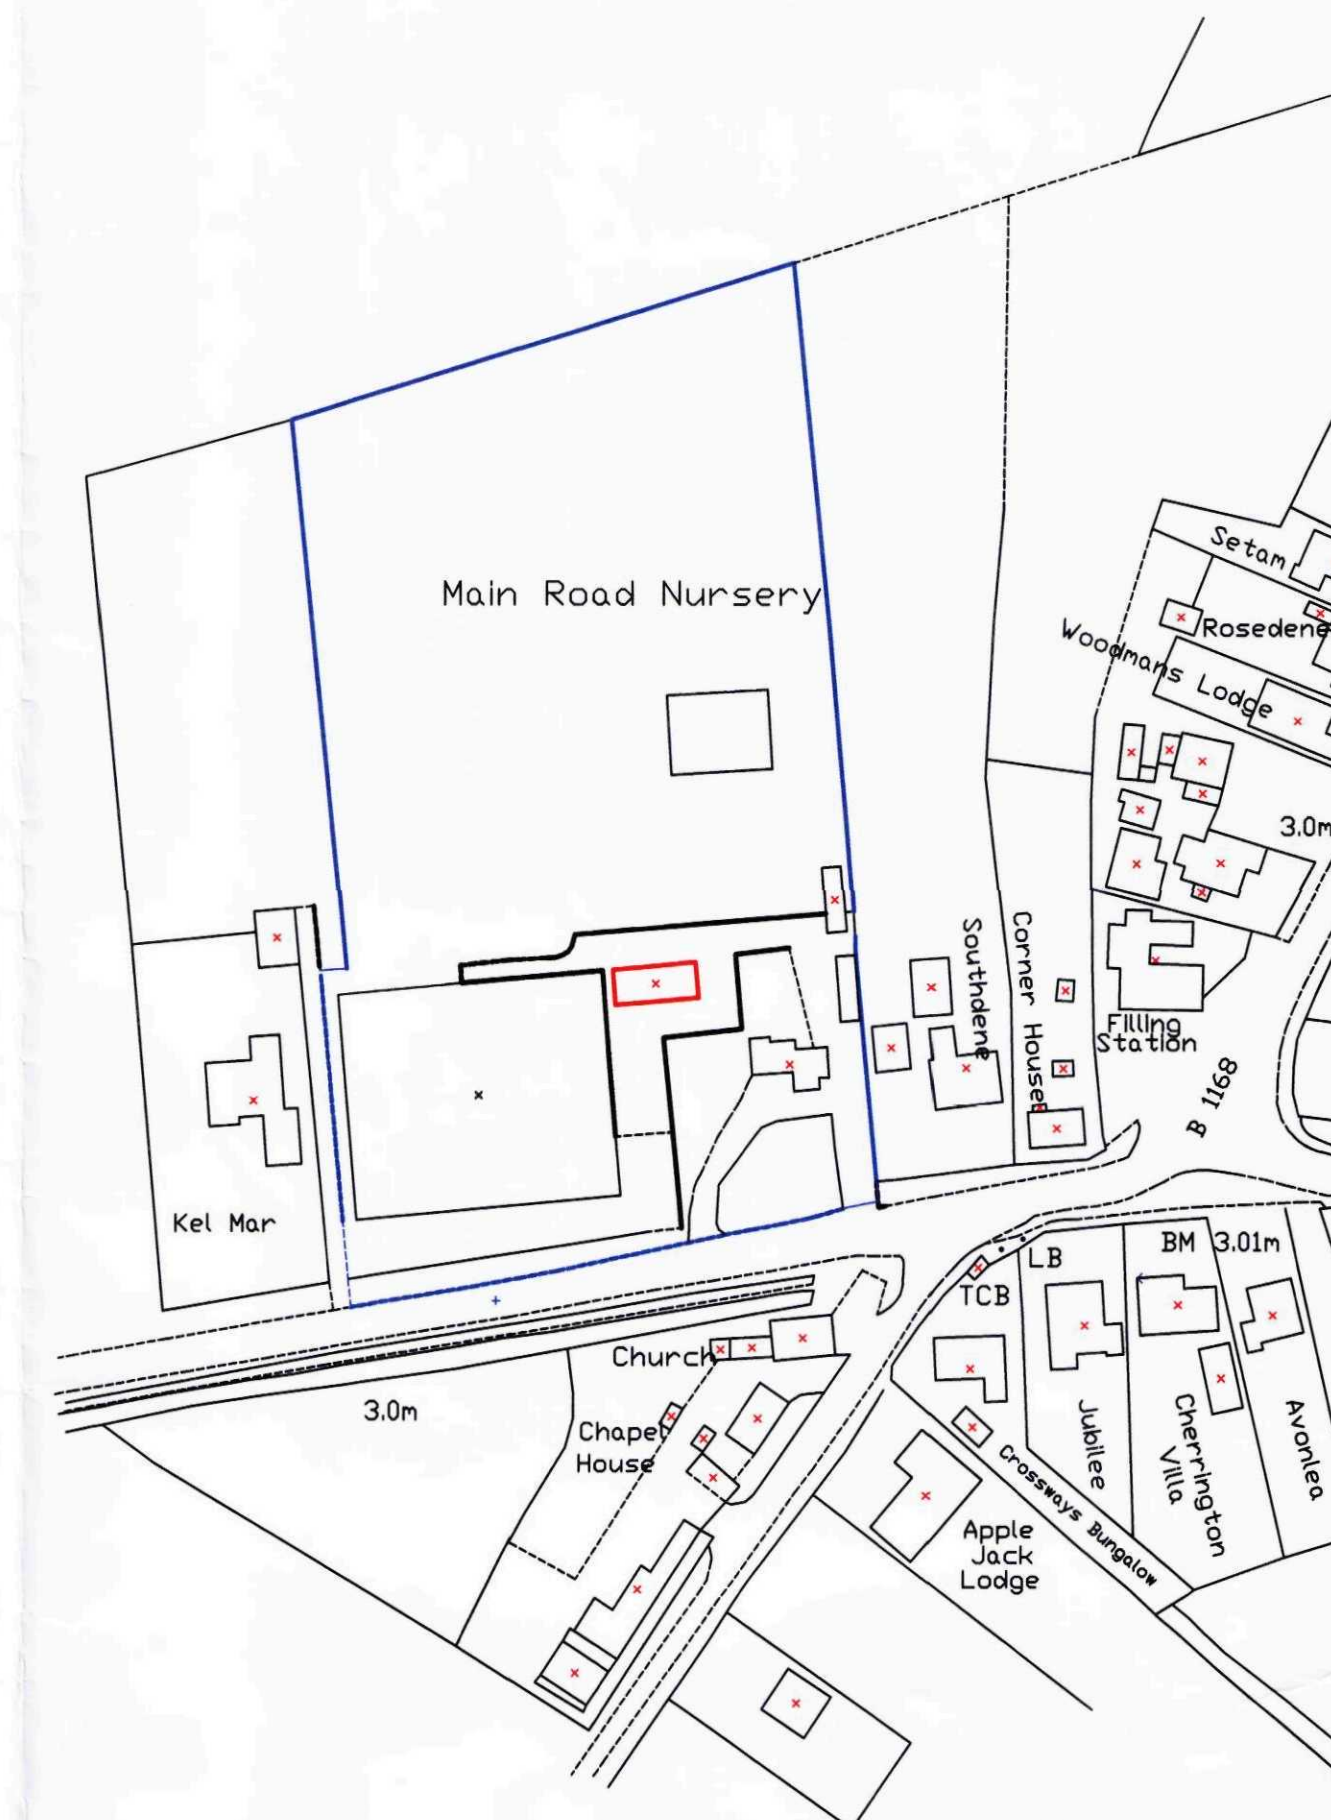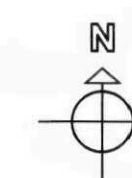

SITE PLAN 1:1250

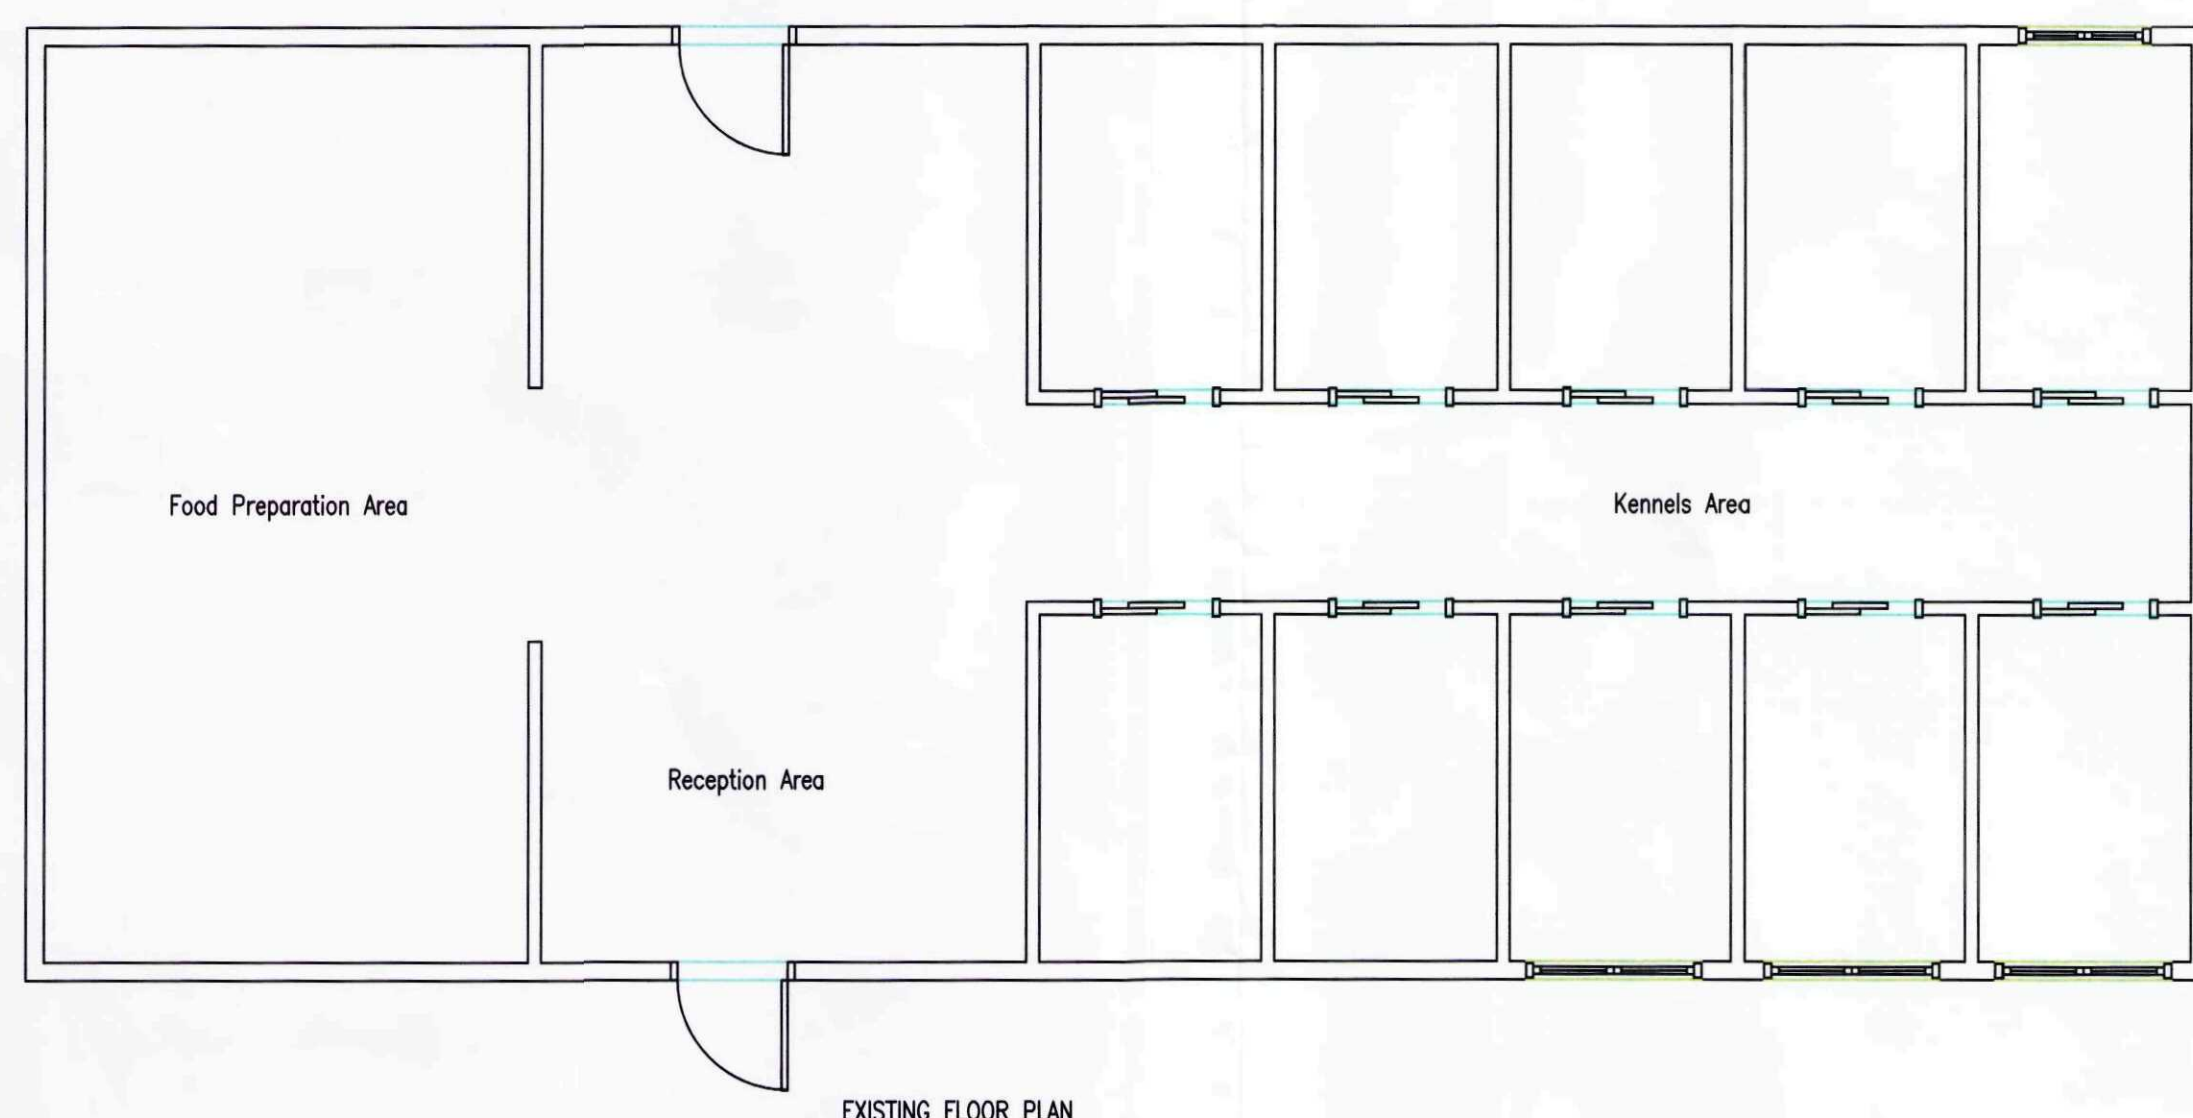

EXISTING FLOOR PLAN

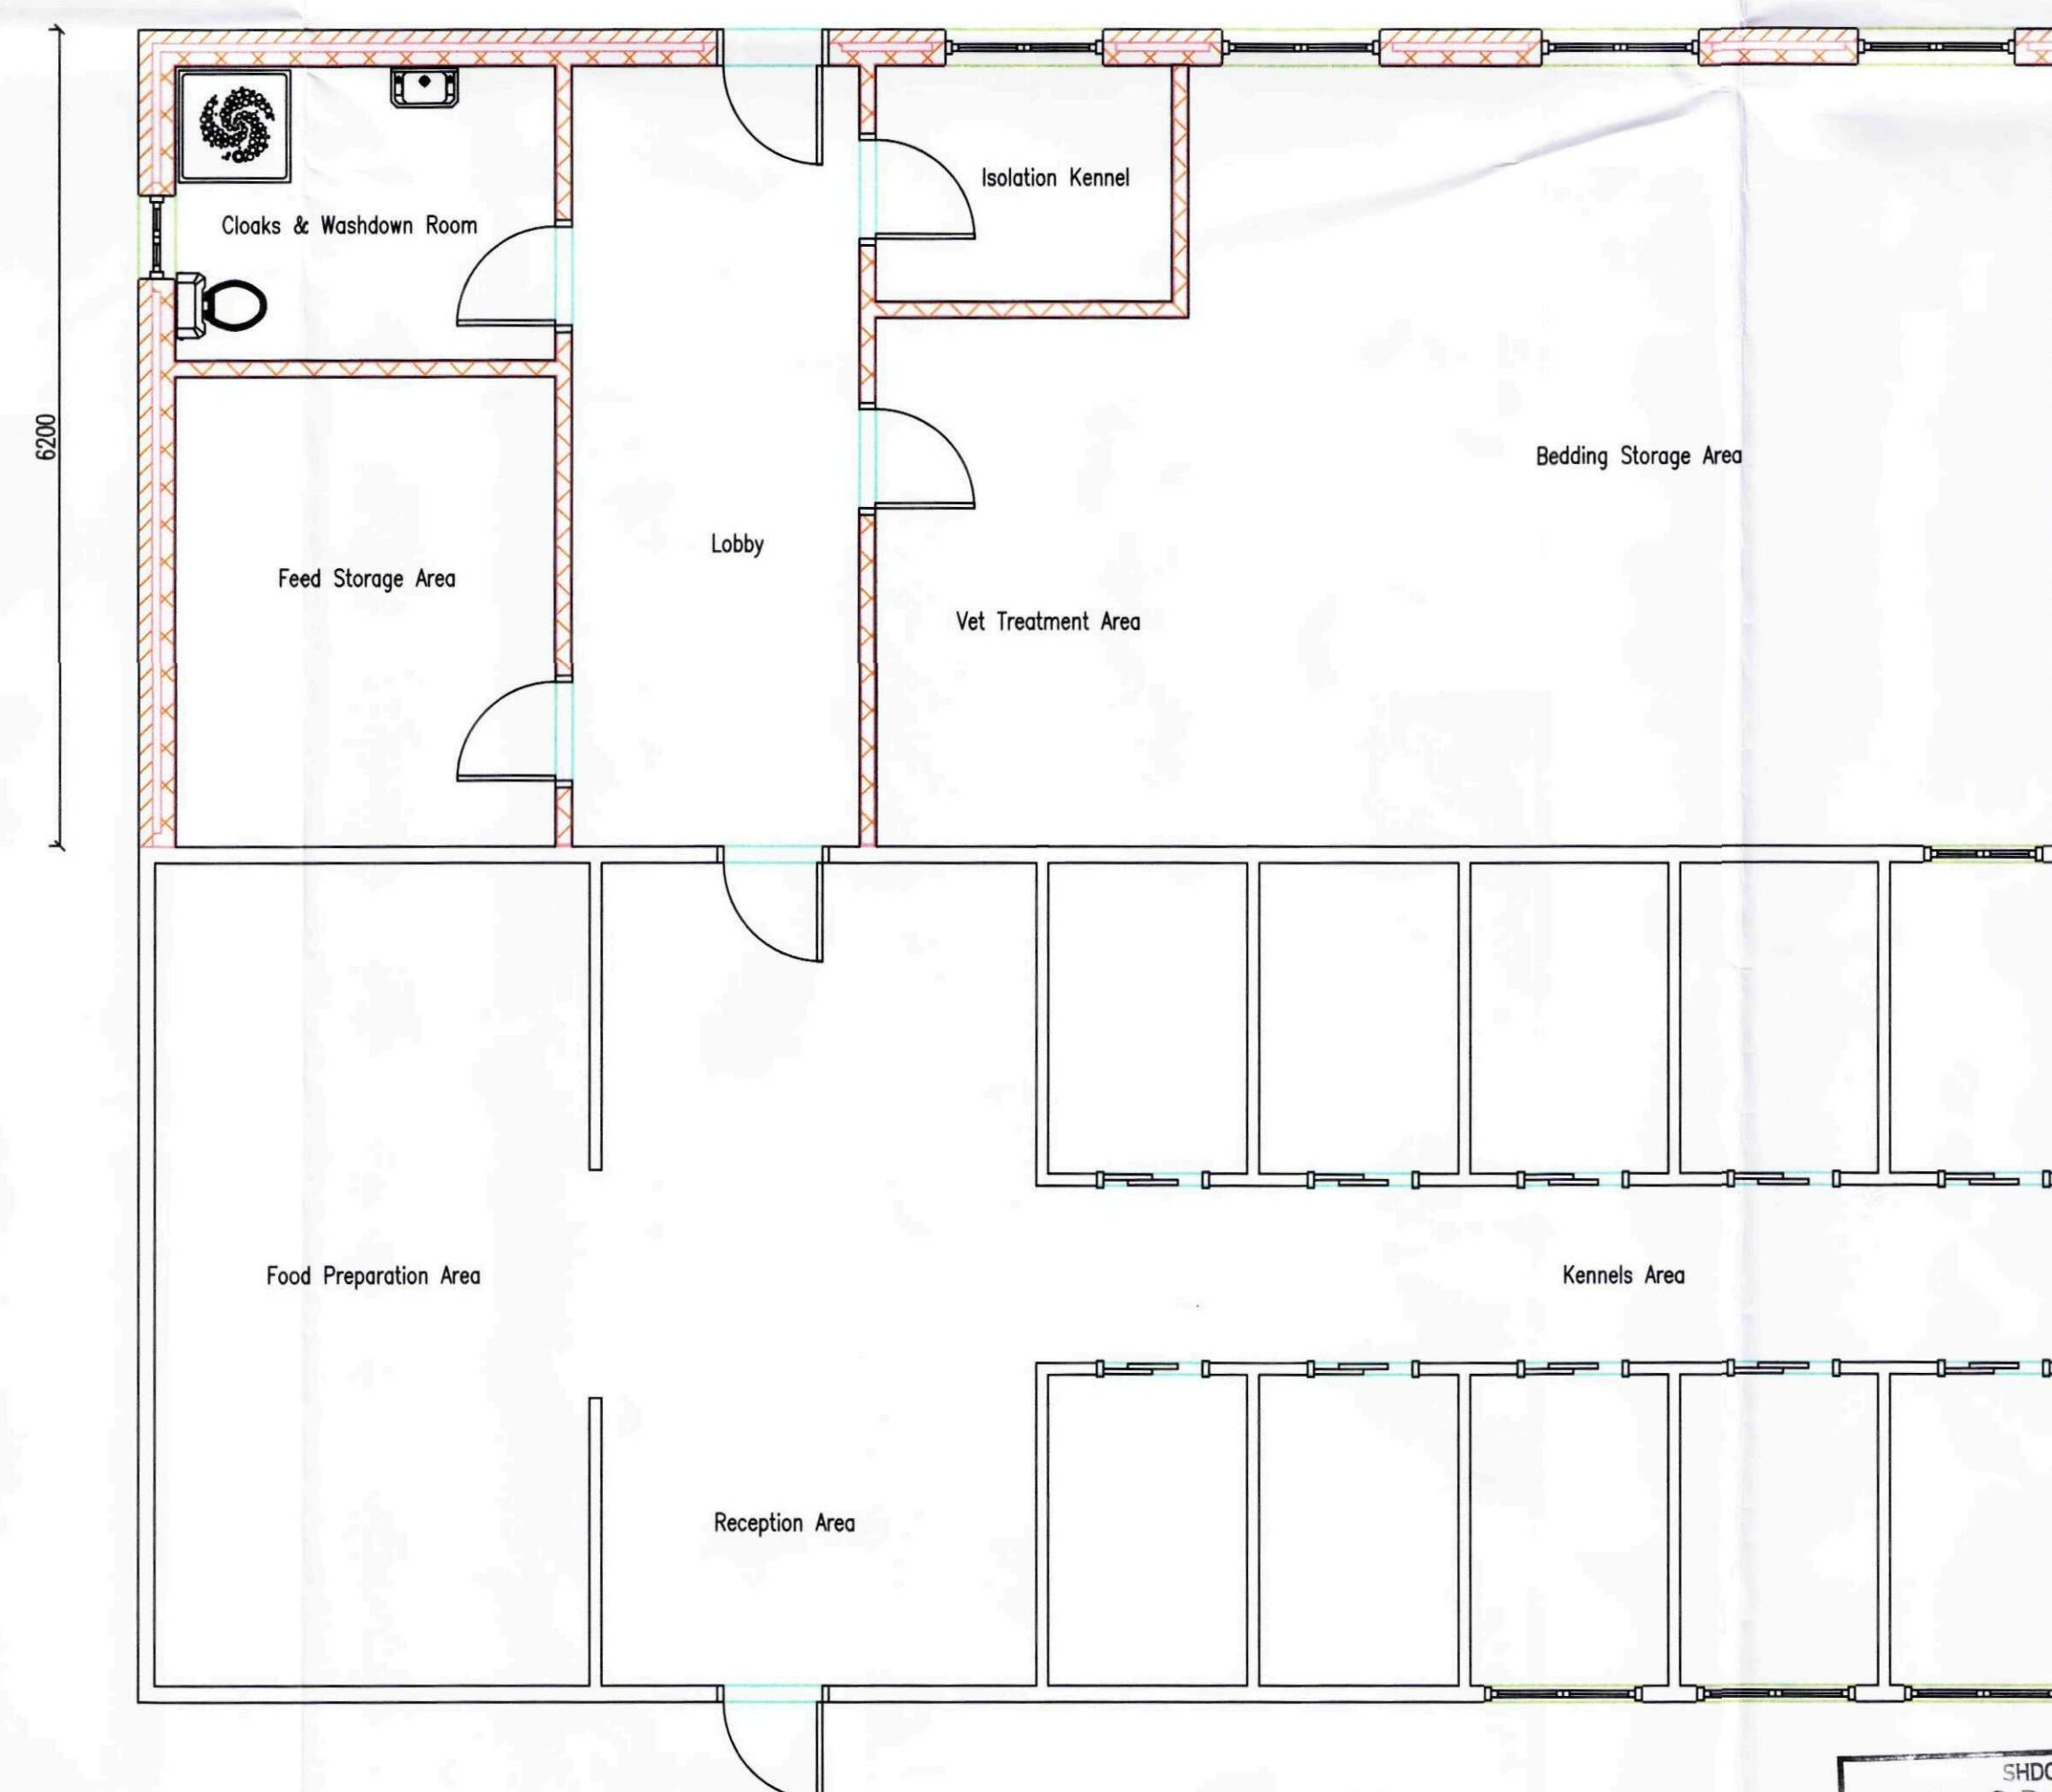


PROPOSED FLOOR PLAN

[illegible]

Ref:	Revision:	Date:
------	-----------	-------

WENMAN BUILDING DESIGN Ltd.

2 Austendyke Road
Weston Hills
Spalding
Lincs. PE12 6BX
Tel/Fax 01775 72417
Mobile 0784 171845
enquiries@wenman

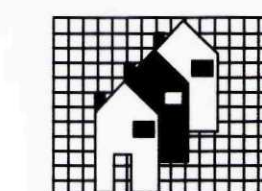

Project: PROPOSED EXTENSION TO KENNEL BLOCK

Client: MRS A. BRANDON
MAIN ROAD NURSERY
HOLBEACH DROVE
SPALDING, Lincs

DRAWING:	EXISTING FLOOR PLAN
	PROPOSED FLOOR PLAN
	EXISTING ELEVATIONS
	PROPOSED ELEVATIONS
	SITE PLAN

DRAWING N°:
WEN/1266/10/00

DATE:	MARCH 2010
-------	------------

DRAWN BY: RW

SCALES:
1:50 1:100 1:1250

[illegible]

HEALTH & SAFETY
The client is to ensure that the appointed contractor is familiar with and complies with Health & Safety for Building Sites and Work Places.

