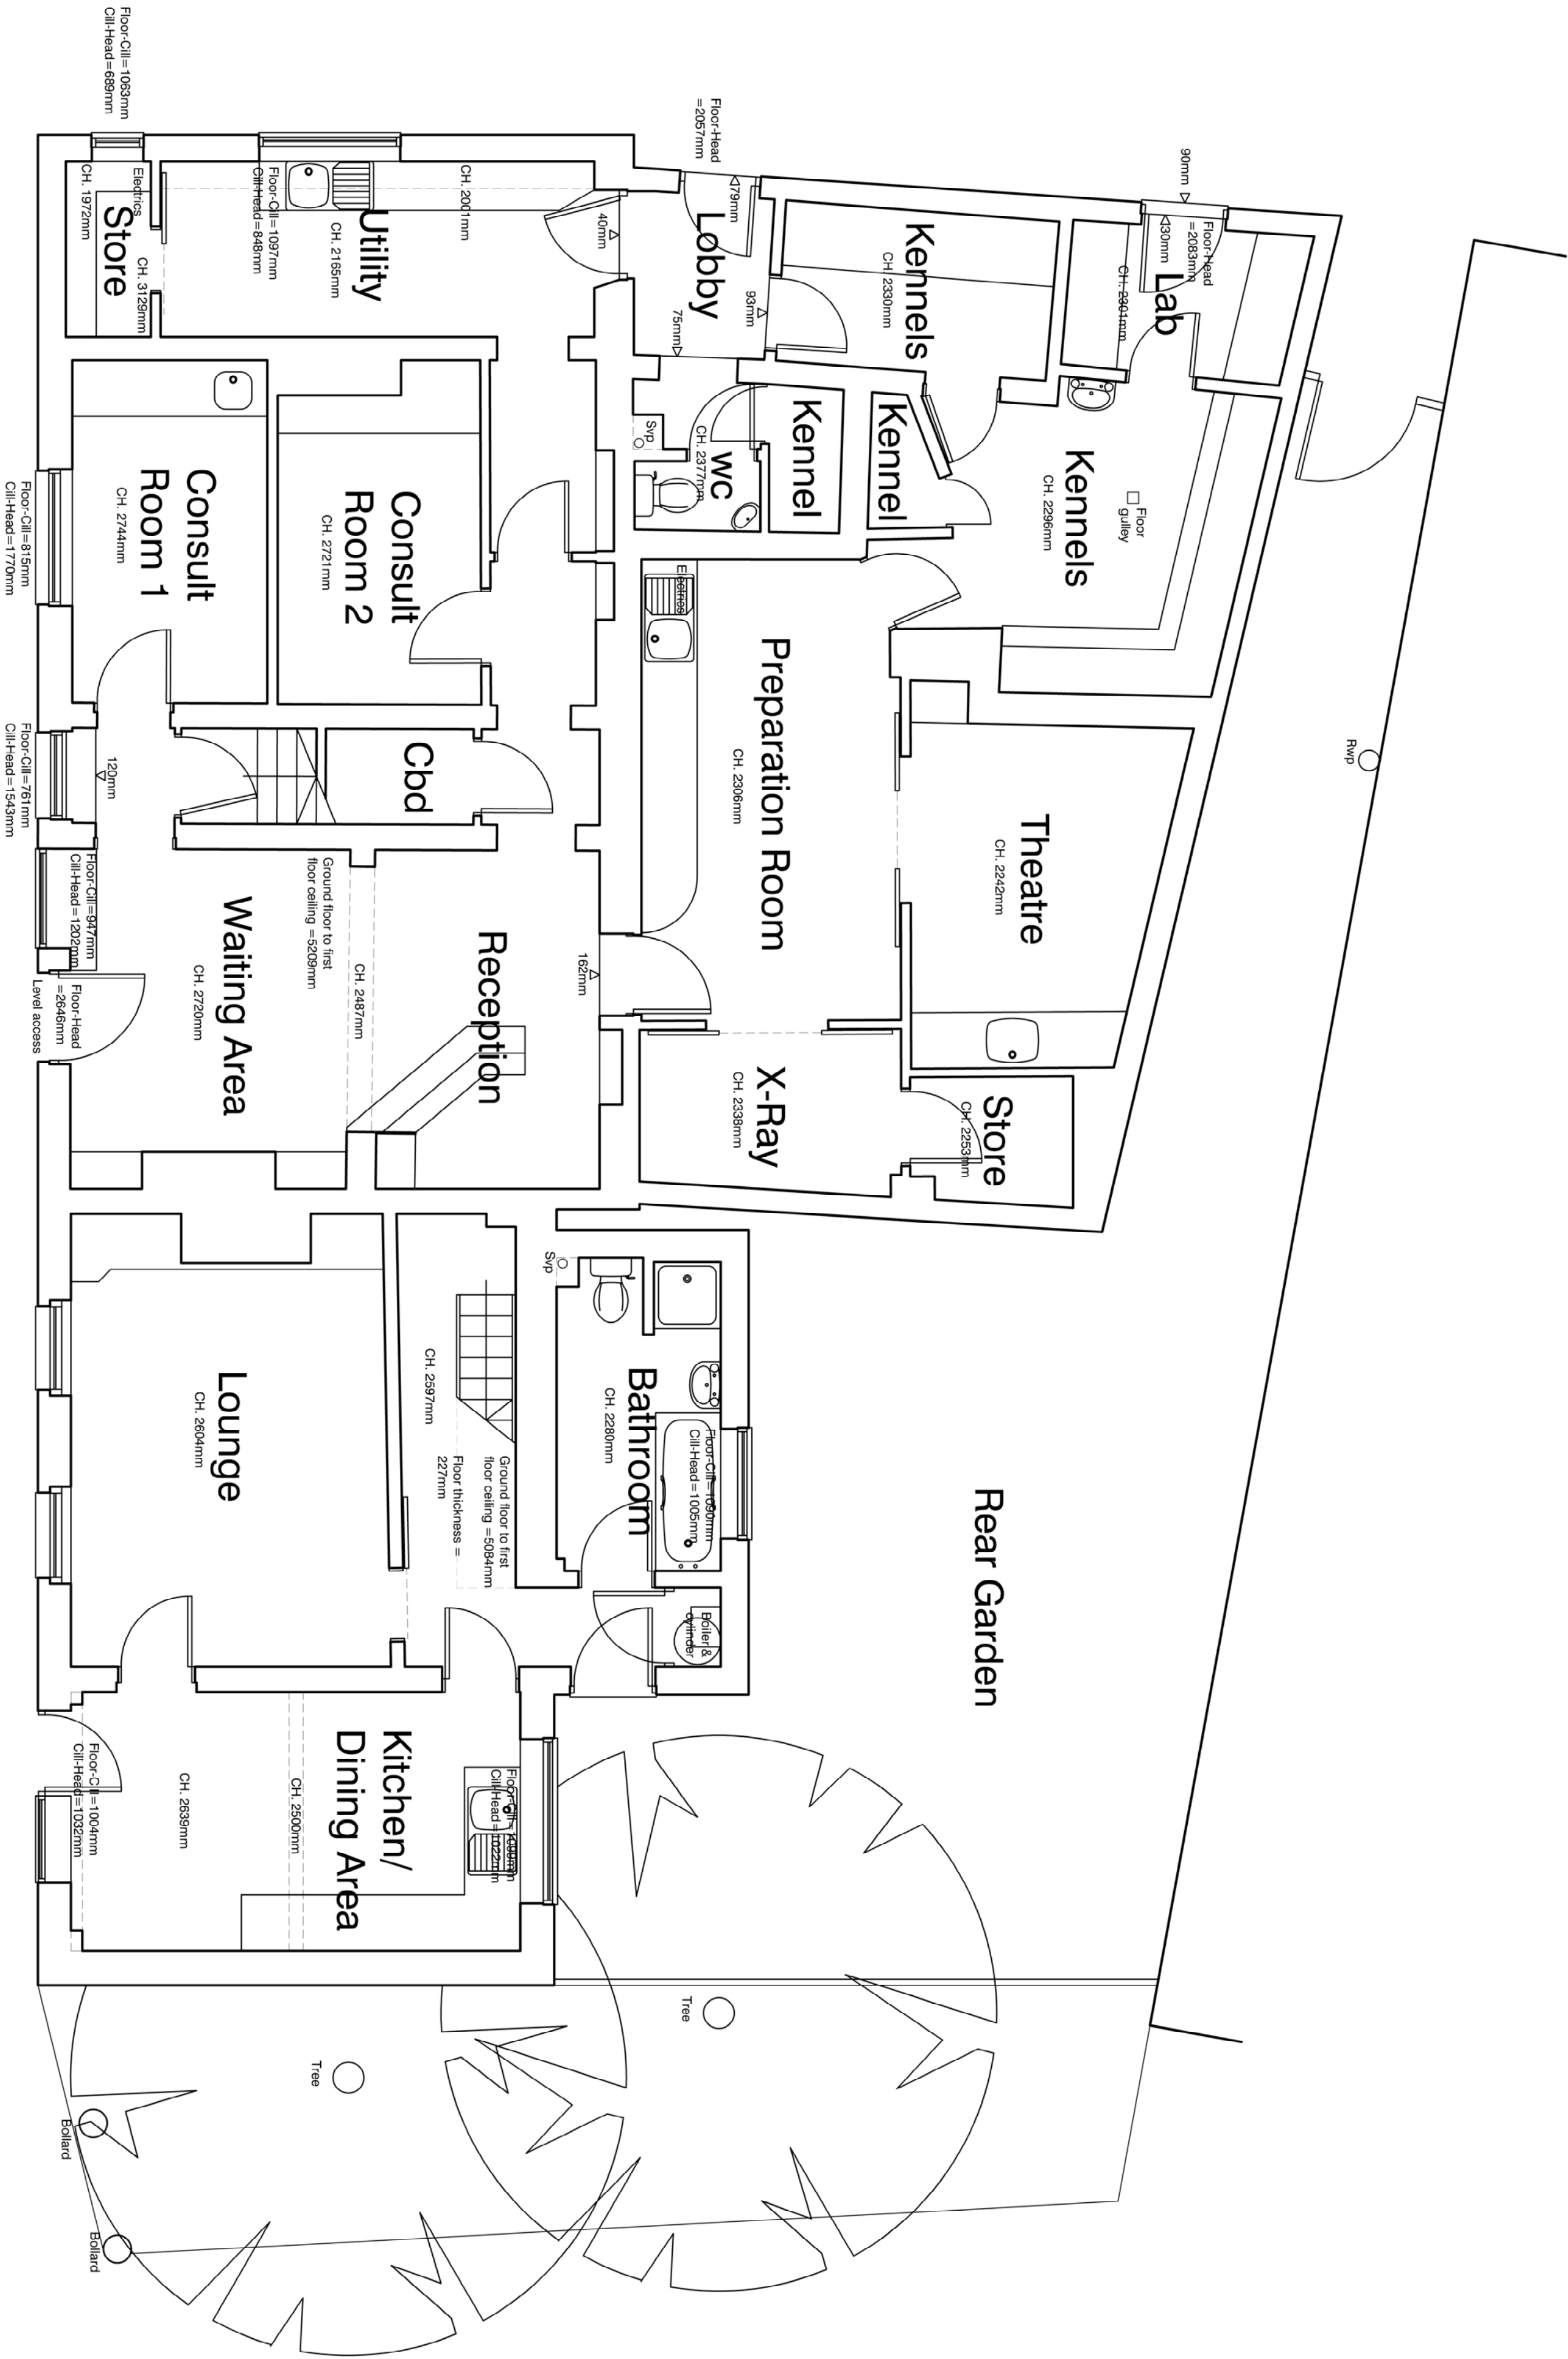


CONTRACT		SCALE	
Silverdale Veterinary Surgery		1:50	
21 Boston Road		DATE	
Holbeach PE12 7LR.		February 2020	
Existing Ground Floor Plan.		DRAWN	
		C.J.I.	
		CHECKED	
		DRAWING NO.	
		19289_001.	
		REVISION	