


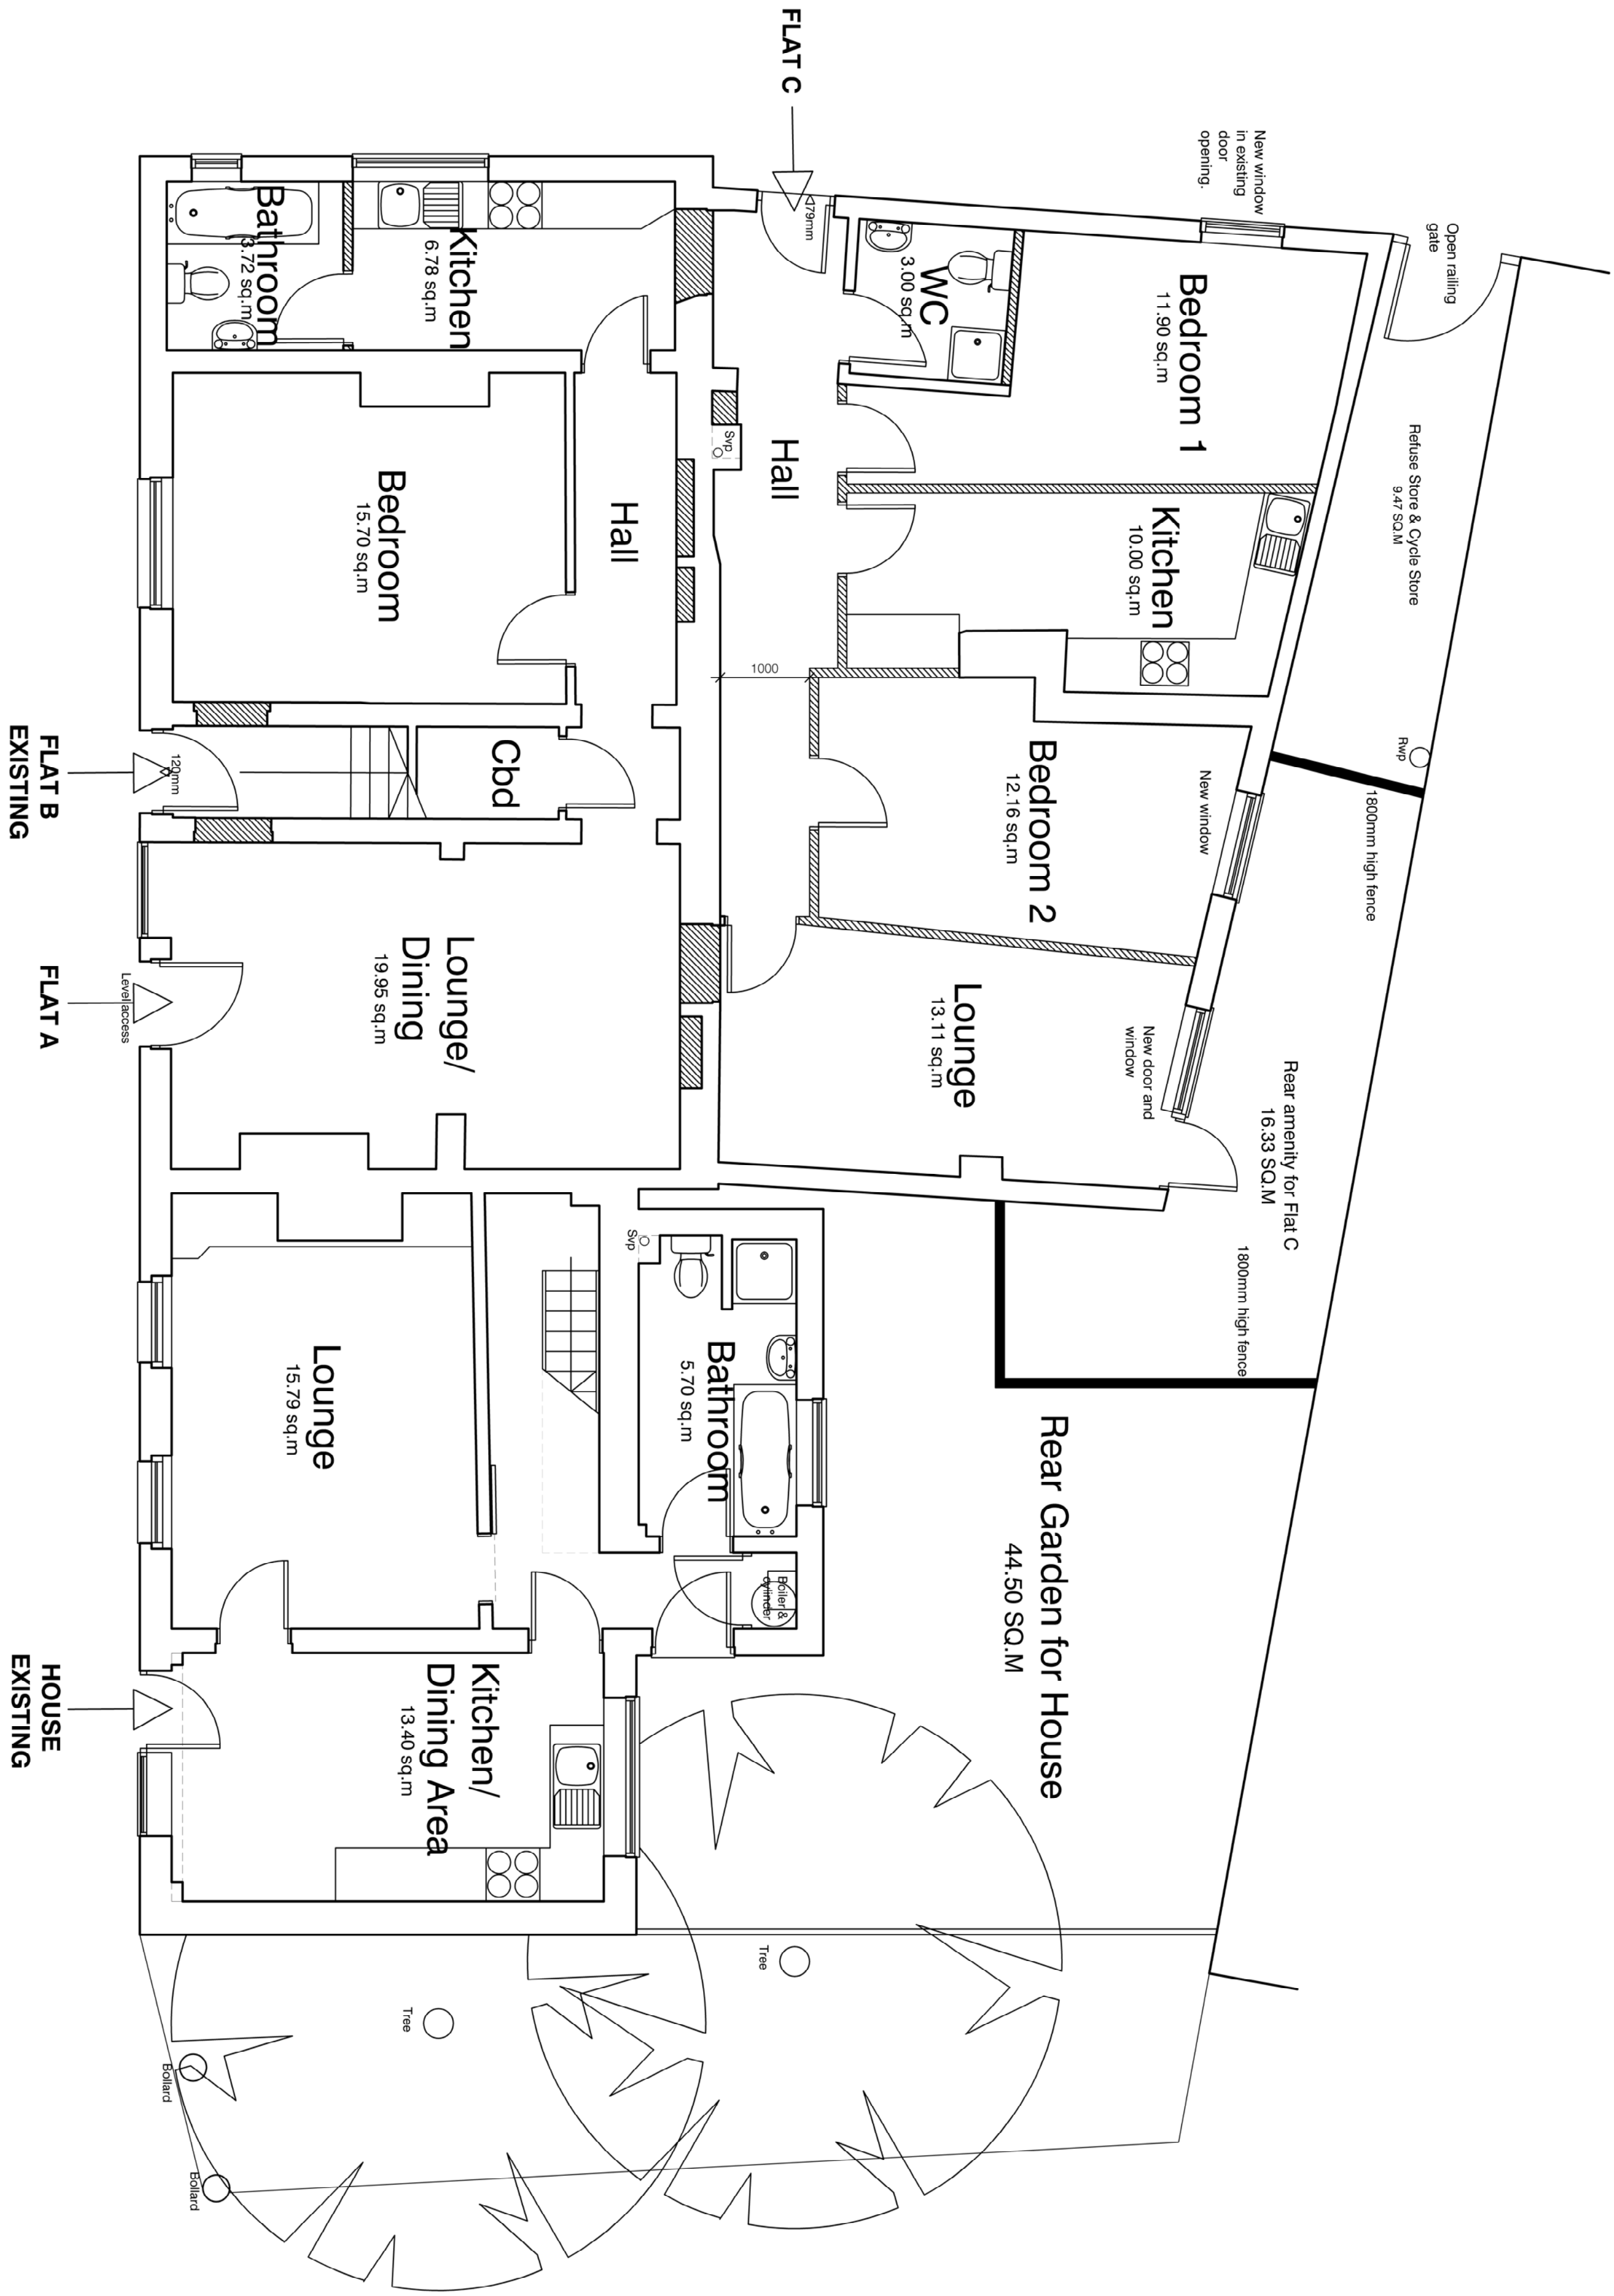

- INTERNAL FLOOR AREAS-
1. HOUSE - EXISTING

3 BEDROOM HOUSE

TOTAL FLOOR AREA - 87 SQ.M
2. FLAT - A - PROPOSED

1BEDROOM FLAT


TOTAL FLOOR AREA - 62 SQ.M
3. FLAT - B - EXISTING

1BEDROOM FLAT

TOTAL FLOOR AREA - 55 SQ.M
4. FLAT - C - PROPOSED

1BEDROOM FLAT

TOTAL FLOOR AREA - 64 SQ.M

 

CONTRACT		SCALE	
Silverdale Veterinary Surgery		1:50.	
21 Boston Road		DATE	
Holbeach PE12 7LR.		February 2020	
TITLE		DRAWN	
		JK	
		CHECKED	
Proposed Ground Floor Plan.		DF	
		DRAWING NO.	
		19289_003 A	
		REVISION	