



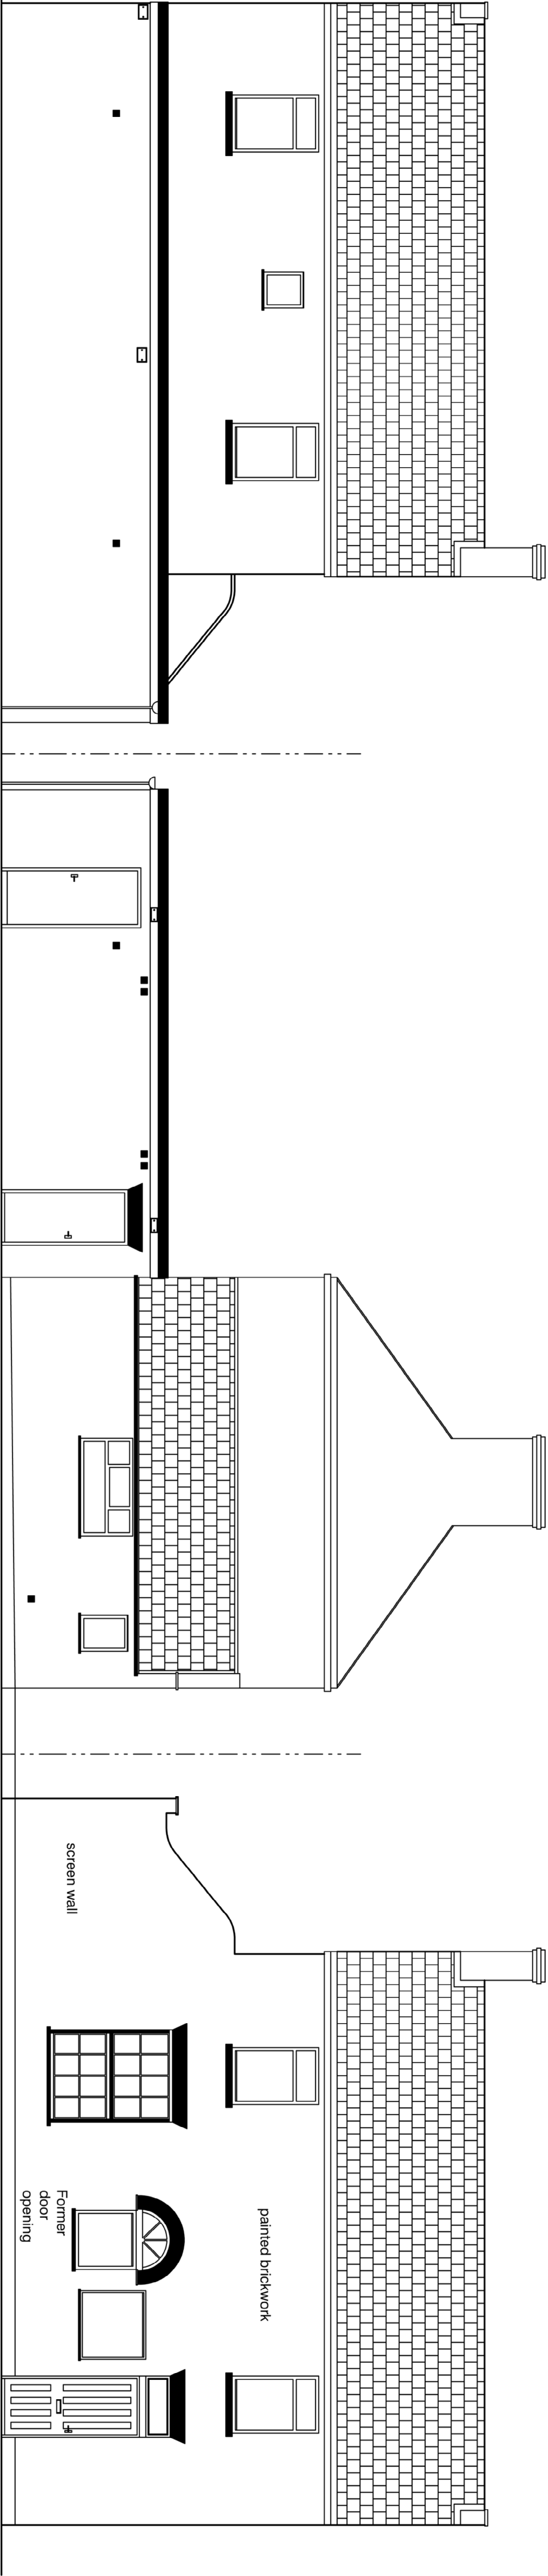

EXISTING REAR ELEVATION

EXISTING LEFT ELEVATION

EXISTING FRONT ELEVATION

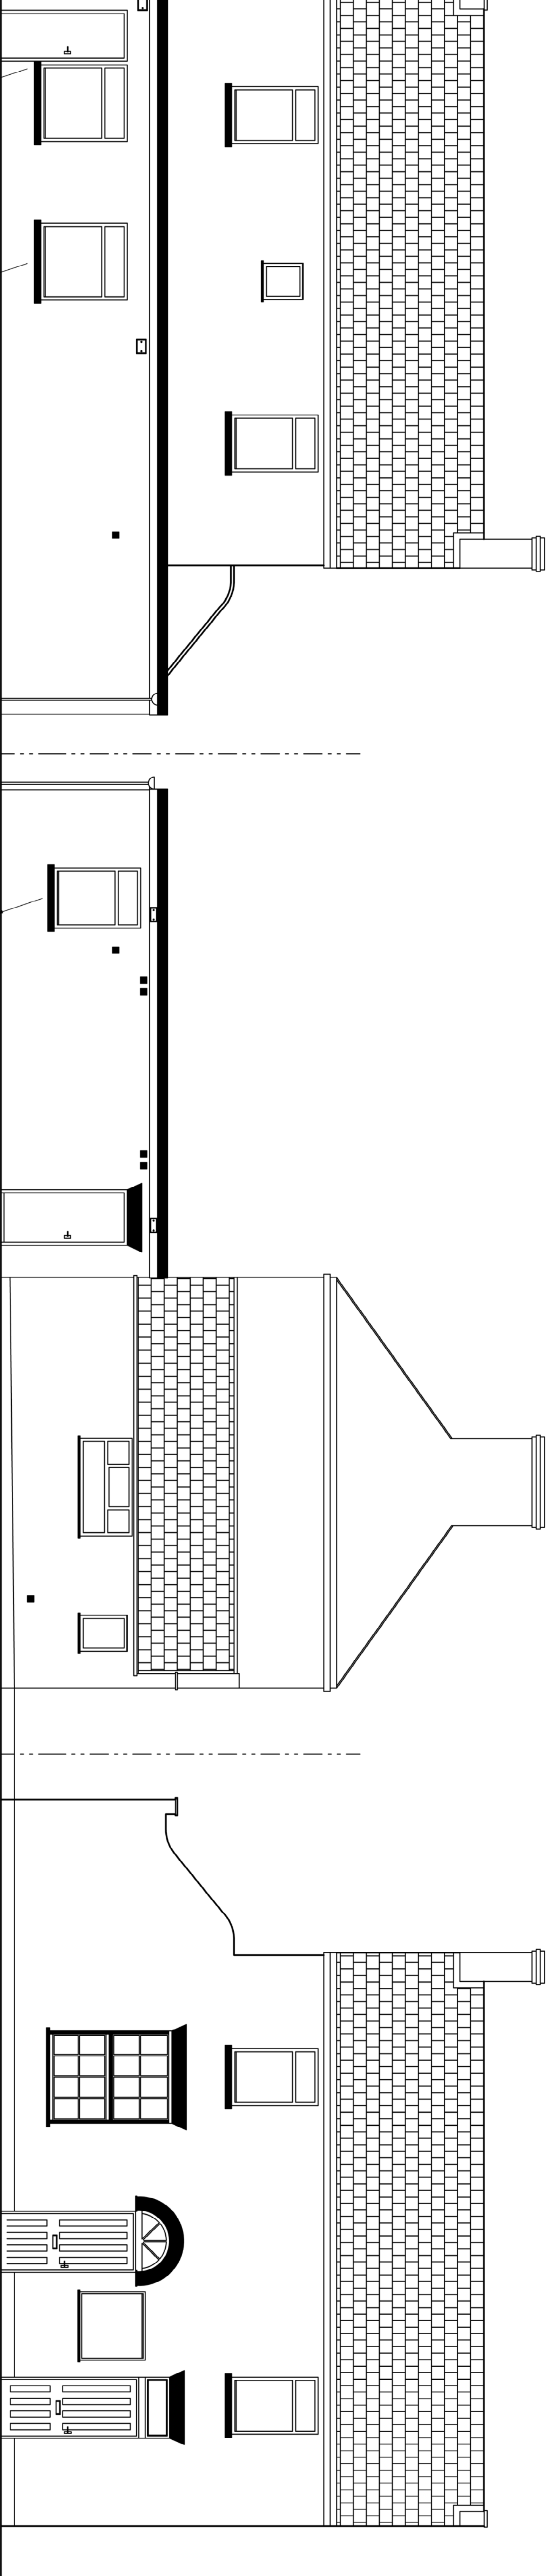

PROPOSED REAR ELEVATION

PROPOSED REAR ELEVATION

PROPOSED REAR ELEVATION

CONTRACT		SCALE	
Silverdale Veterinary Surgery		1:50.	
21 Boston Road		DATE	
Holbeach PE12 7LR.		April 2020.	
TITLE		DRAWN	
Existing & Proposed Elevation Plan.		JK	
		CHECKED	
		DF	
		DRAWING NO.	
		19289_006.	
		REVISION	