


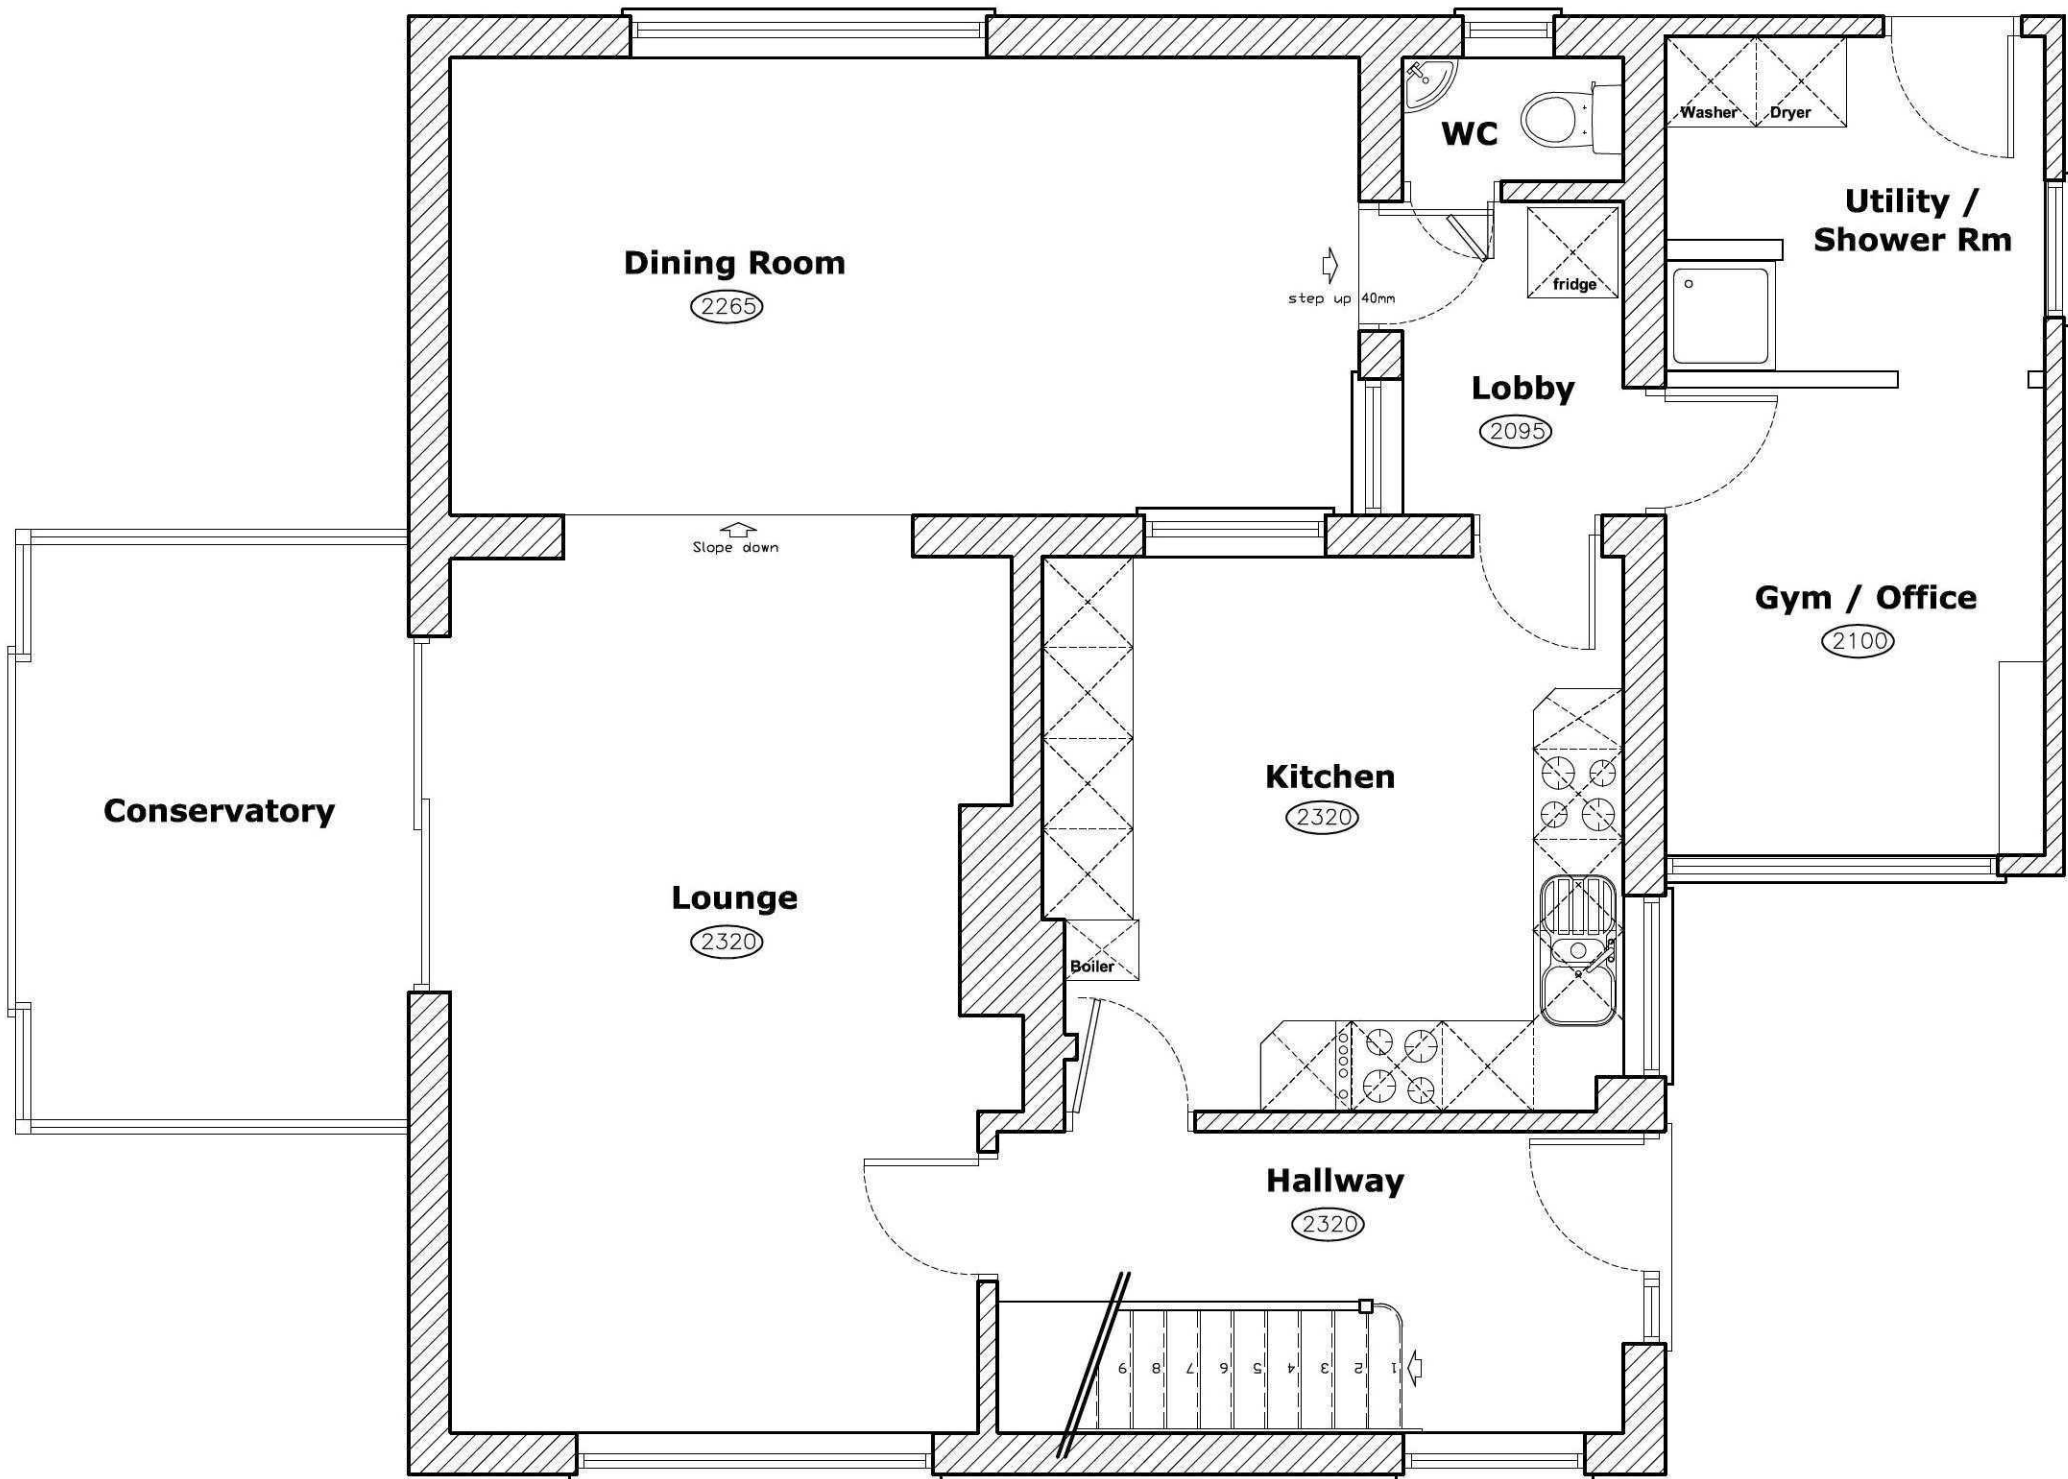


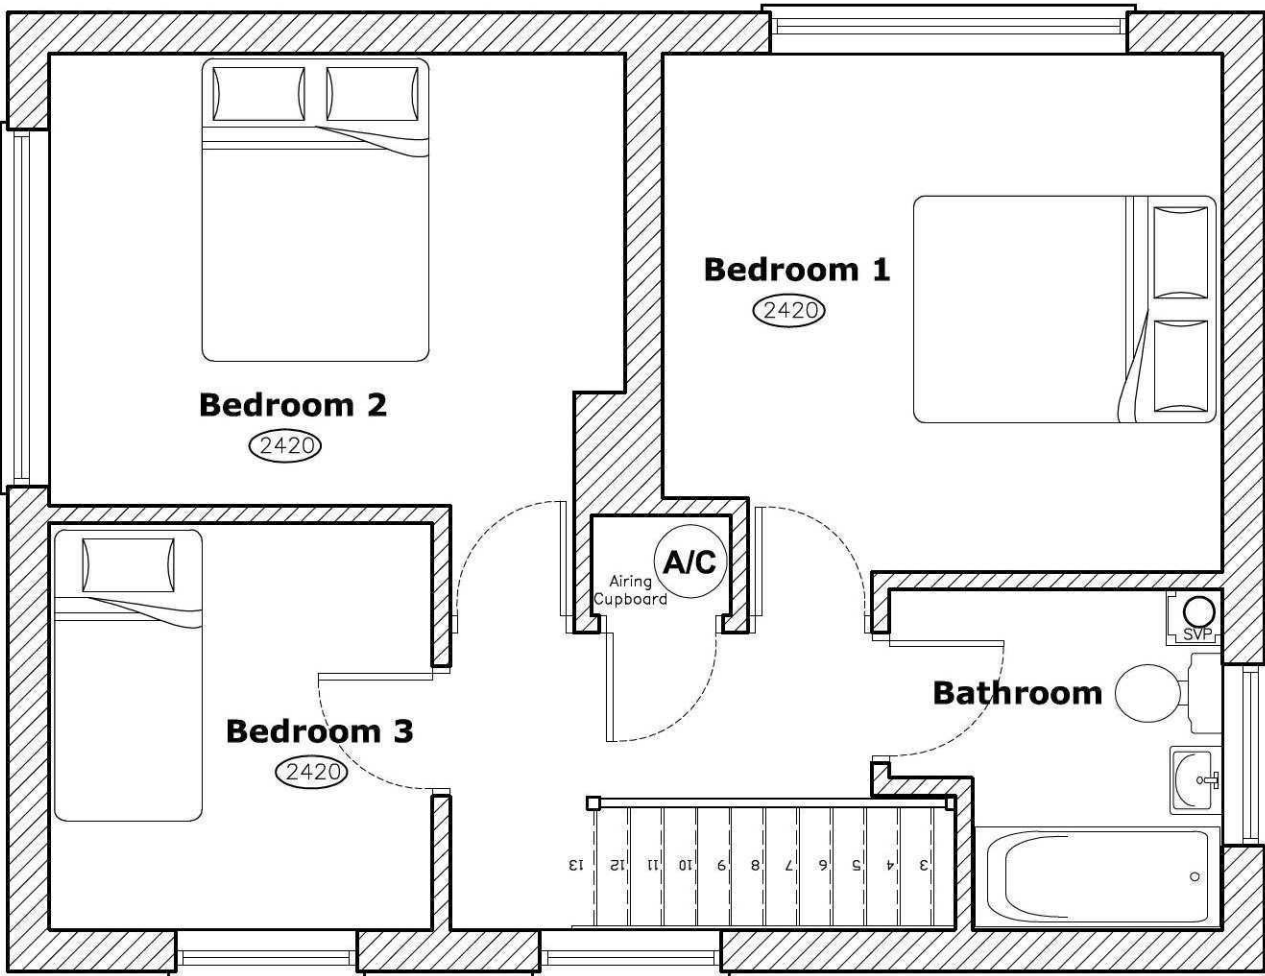


GROUND FLOOR PLAN
SCALE 1:50

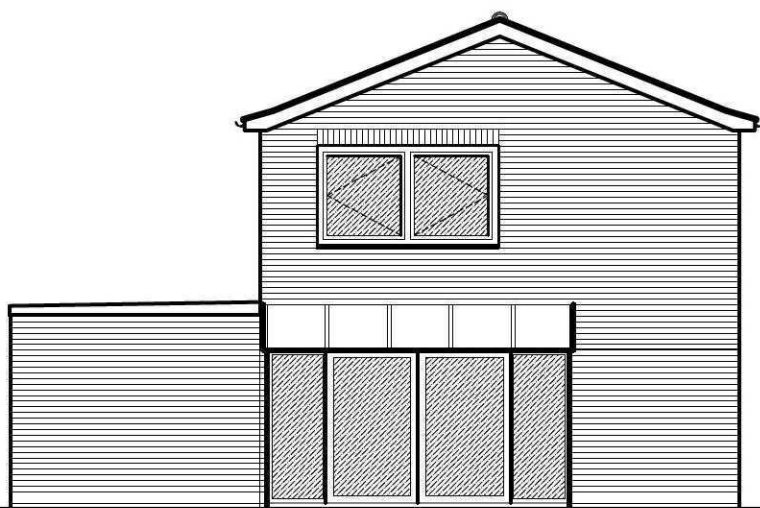

FIRST FLOOR PLAN
SCALE 1:50

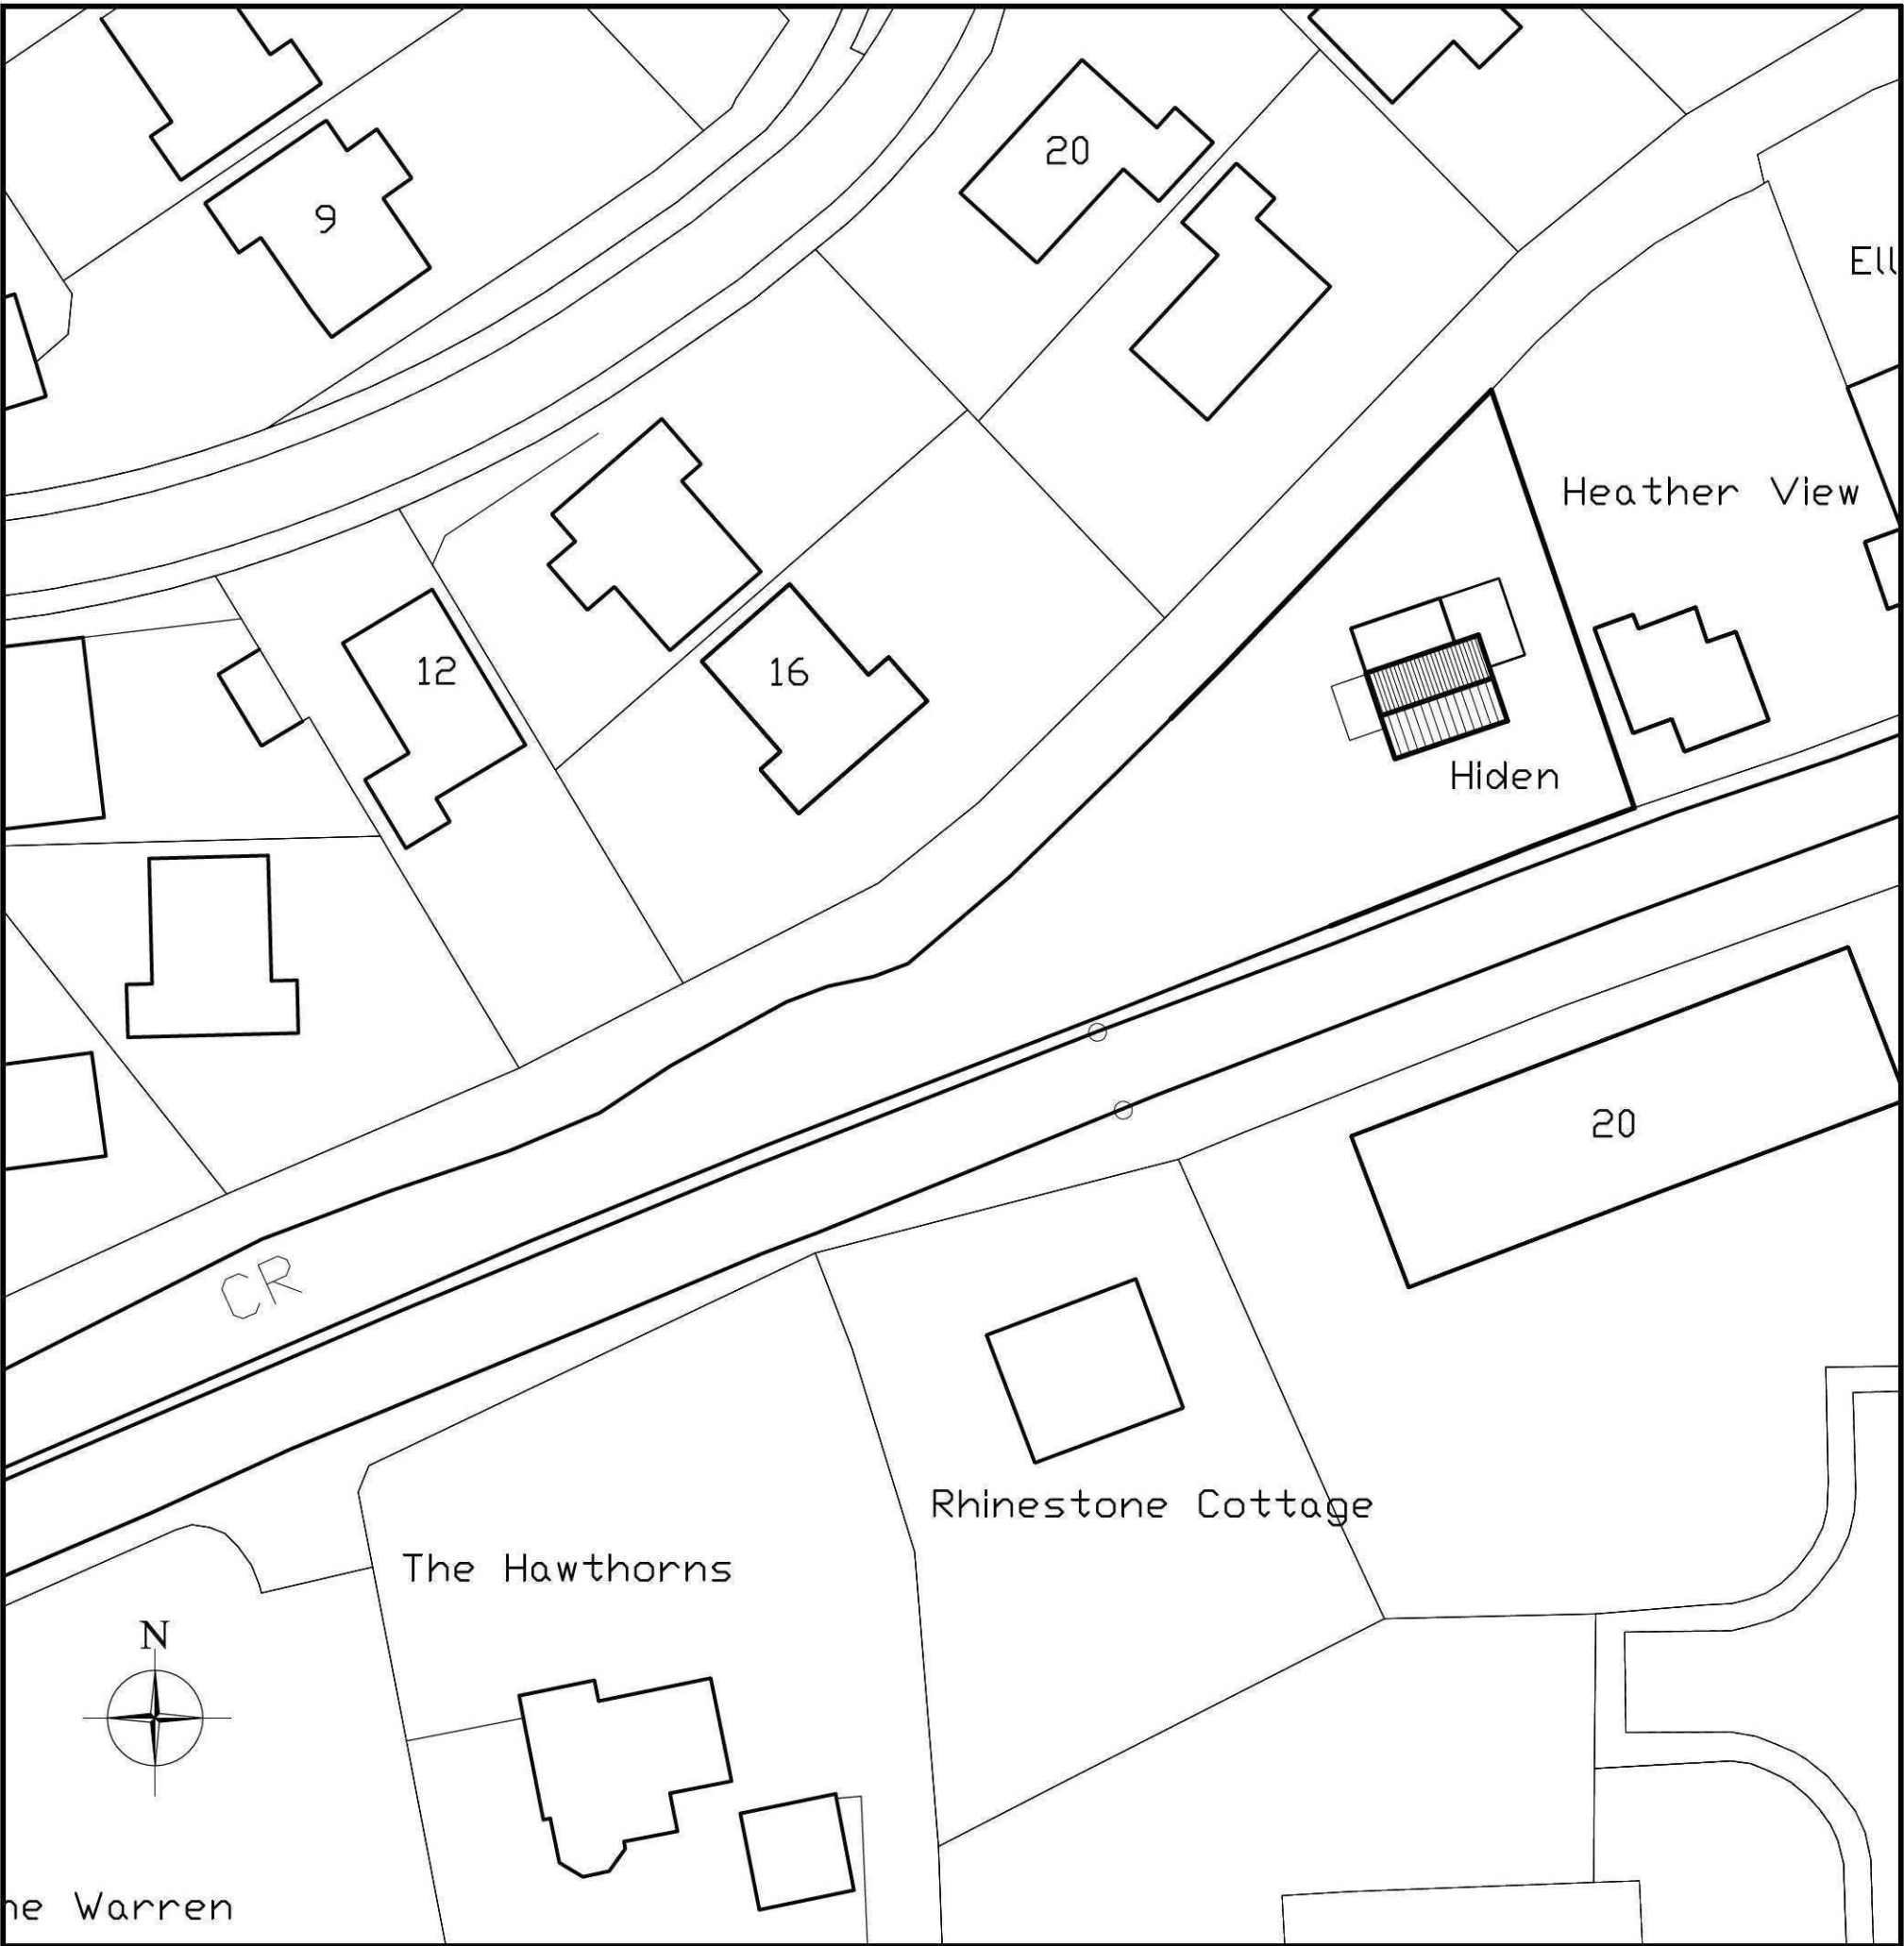


SIDE ELEVATION (WEST)
SCALE 1:100

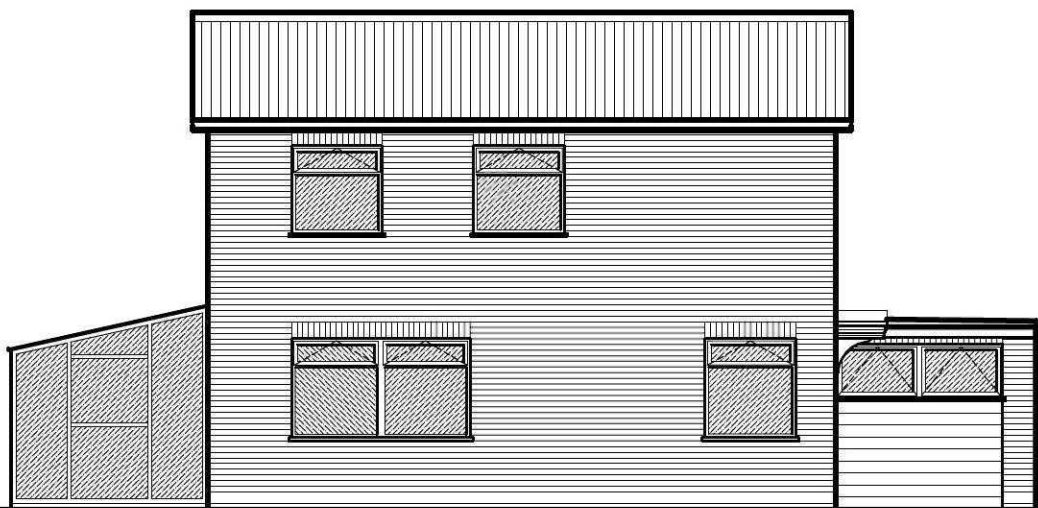


FRONT ELEVATION (NORTH)
SCALE 1:100



SIDE ELEVATION (EAST)
SCALE 1:100

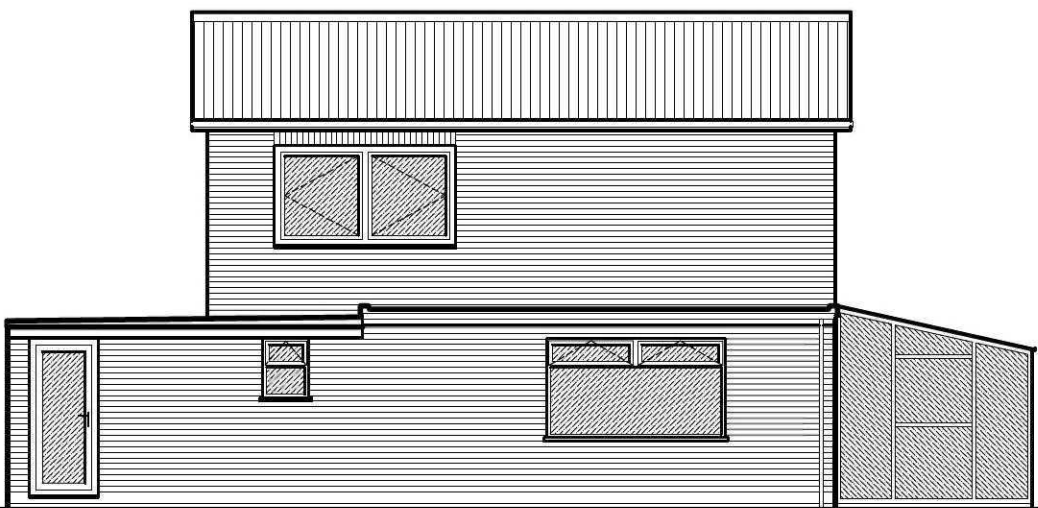

REAR ELEVATION (SOUTH)
SCALE 1:100

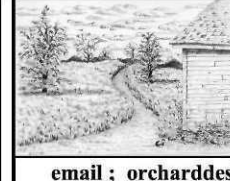Client	Project	Title	Scale	Date	Drawing No.	© Design Copyright reserved. Written consent must be obtained before copying or re-producing this drawing. Do not scale this drawing. Use figured dimensions only. Contractors are responsible for taking and checking site dimensions. Any discrepancy must be reported to the Architectural Technologist immediately.	<table><tr><th>REVISION</th><th>DESCRIPTION</th><th>MADE BY</th><th>DATE</th></tr><tr><td> </td><td> </td><td> </td><td> </td></tr></table>	REVISION	DESCRIPTION	MADE BY	DATE					 Orchard Design Your Local Draftsman Professional Service @ Reasonable Cost Planning & Building Regulations for ; Residential or Commercial New Builds, Alterations and Extensions, Conversions & Refurbishments email : orcharddesign@hotmail.co.uk or Call : 01406 700 703
REVISION	DESCRIPTION	MADE BY	DATE													
Mr & Mrs C Dennis	Proposed Extensions & Detached Double Garage Hiden, Foxes Lowe Road. Holbeach. Spalding. Lincolnshire.	Existing Floor & Block Plans and Elevations.	1:50, 1:100 & 1:500	Jan '12.	Hidden - 001 Revision											