


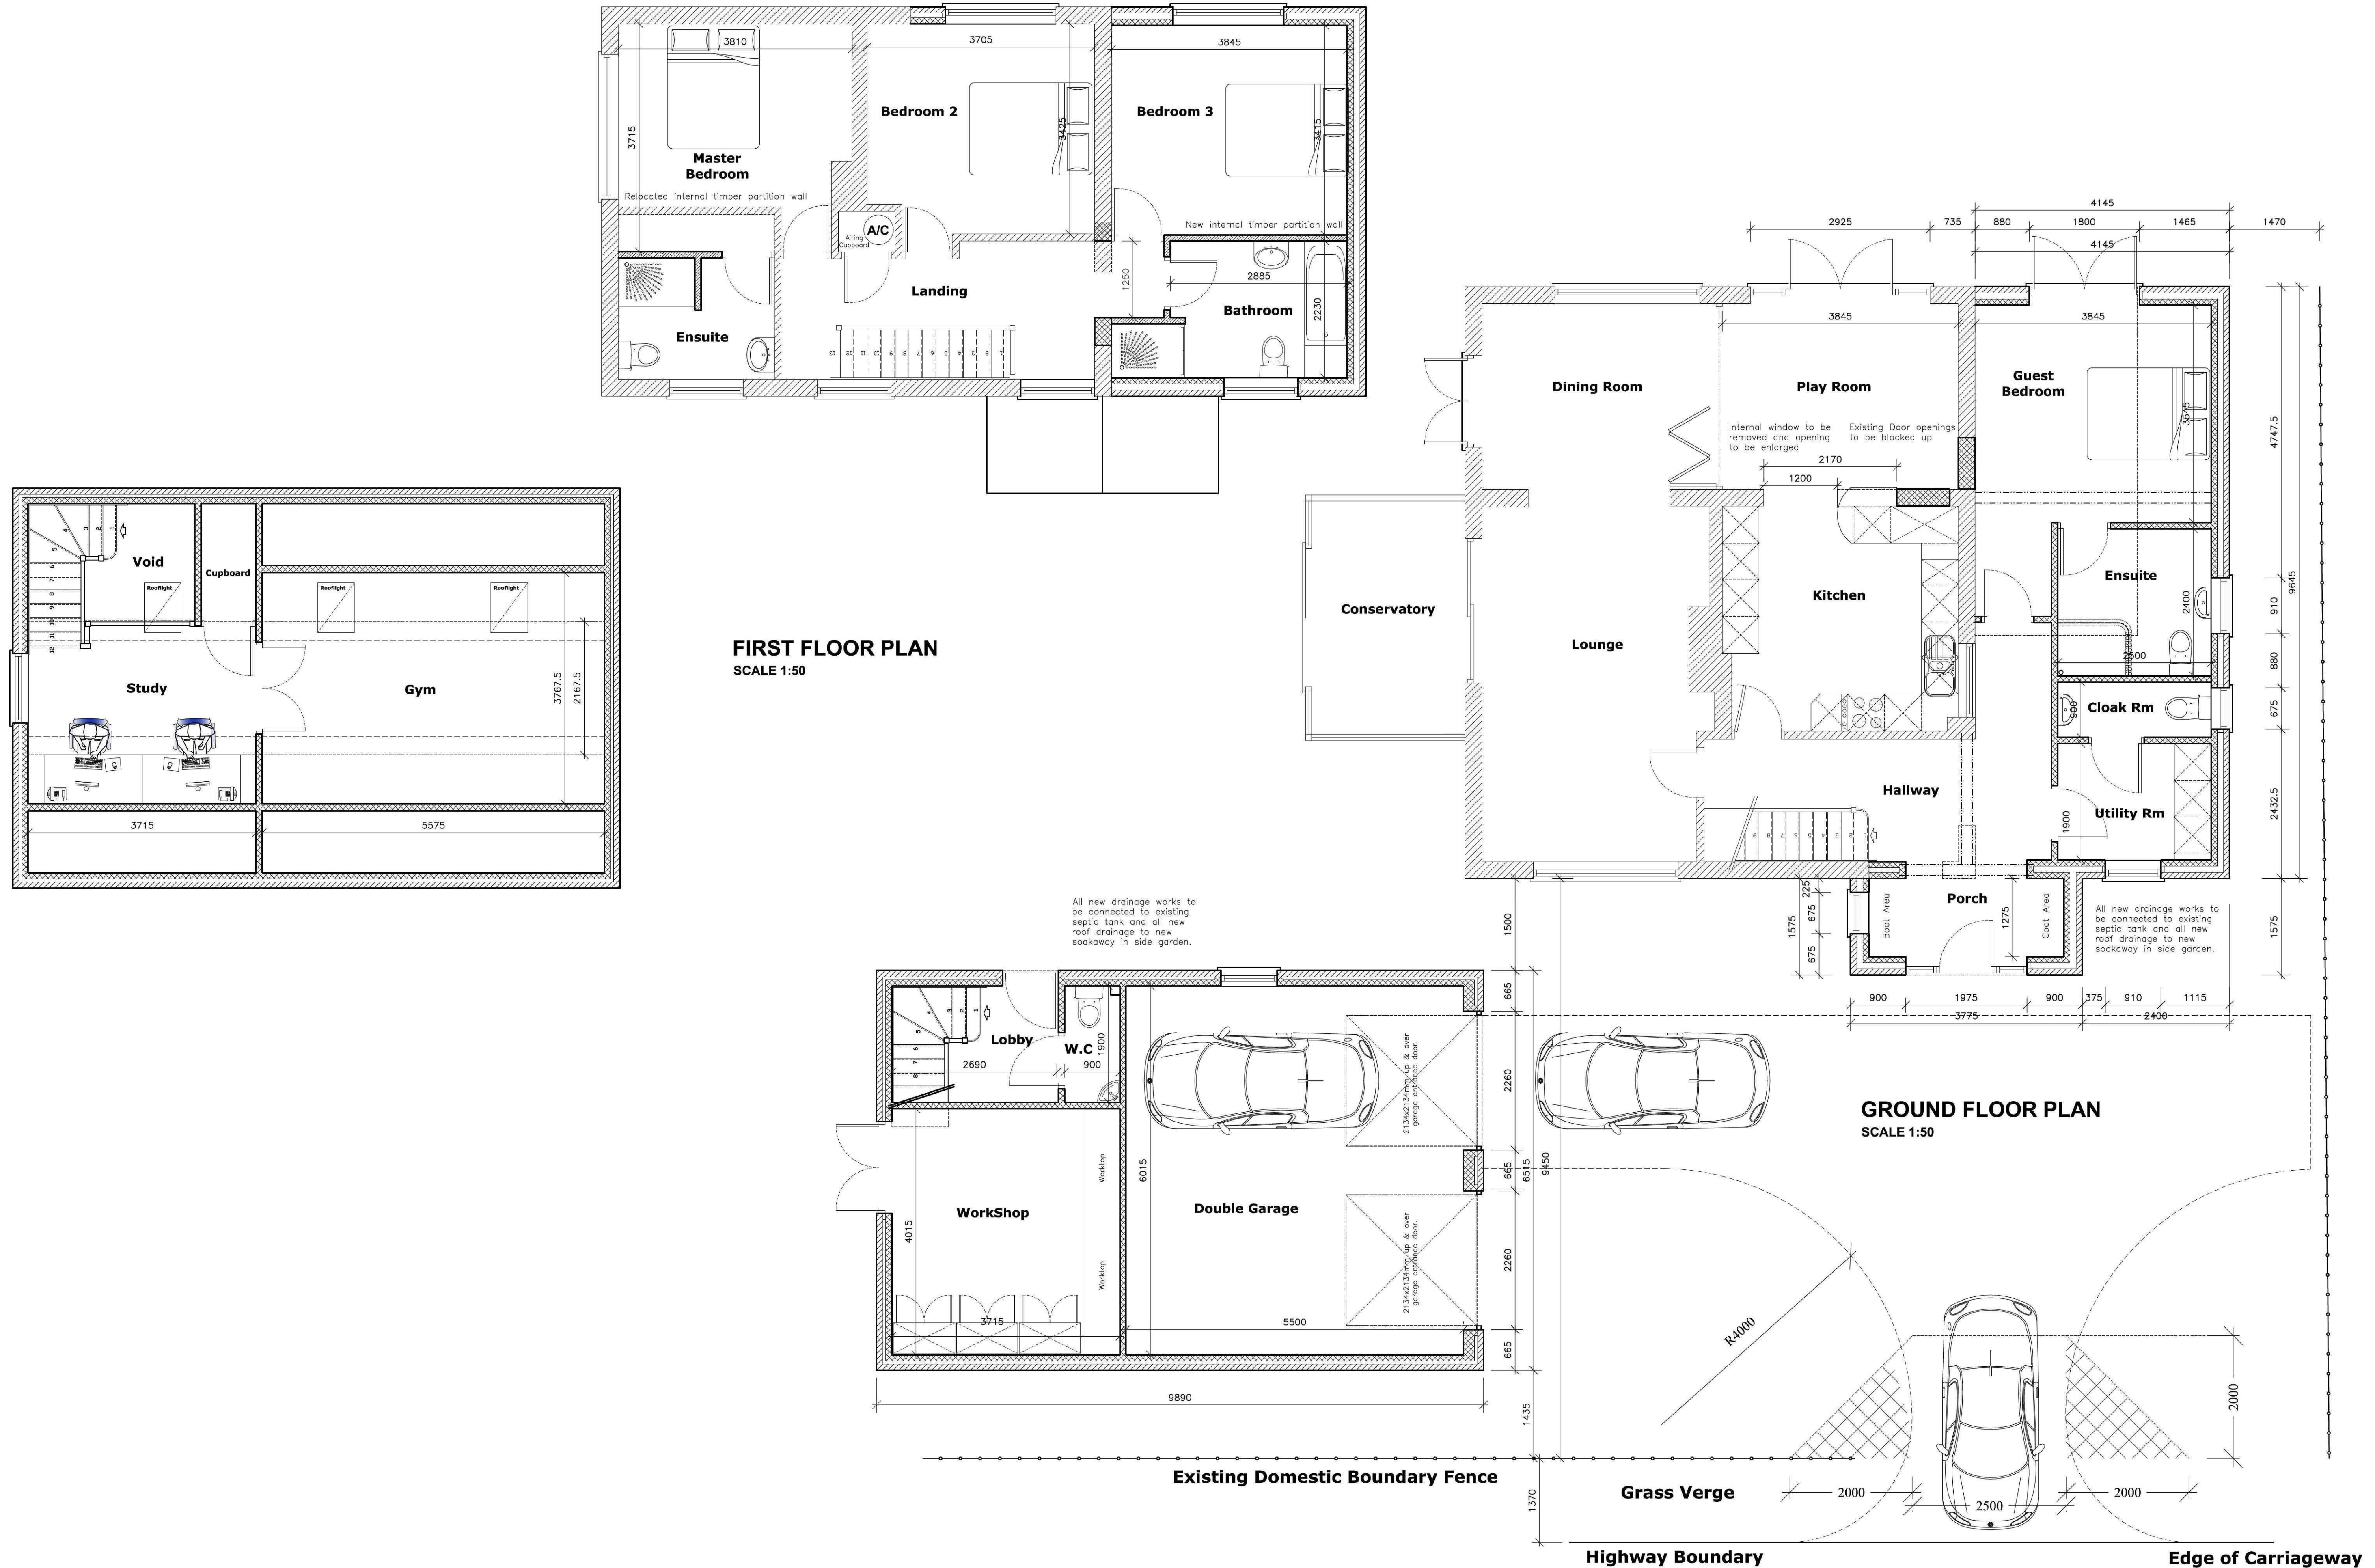

Client

Mr & Mrs C Dennis

Project

Proposed Extensions & Detached Double Garage
Hiden, Foxes Lowe Road, Holbeach.
Spalding, Lincolnshire.

Title

Proposed Ground & First Floor Plans.

Scale

1:100

Date

Jan '12.

Drawing No.

Hiden - 003

Revision

© Design Copyright reserved.
Written consent must be obtained before copying or re-producing this drawing.
Do not scale this drawing. Use figured dimensions only.
Contractors are responsible for taking and checking site dimensions.
Any discrepancy must be reported to the Architectural Technologist immediately.

REVISION

DESCRIPTION

MADE BY

DATE



Orchard Design

Your Local Draftsman

Professional Service @ Reasonable Cost

Planning & Building Regulations for:

Residential or Commercial New Builds,

Alterations and Extensions, Conversions & Refurbishments

email: orcharddesign@hotmail.co.uk or Call: 01406 700 703