


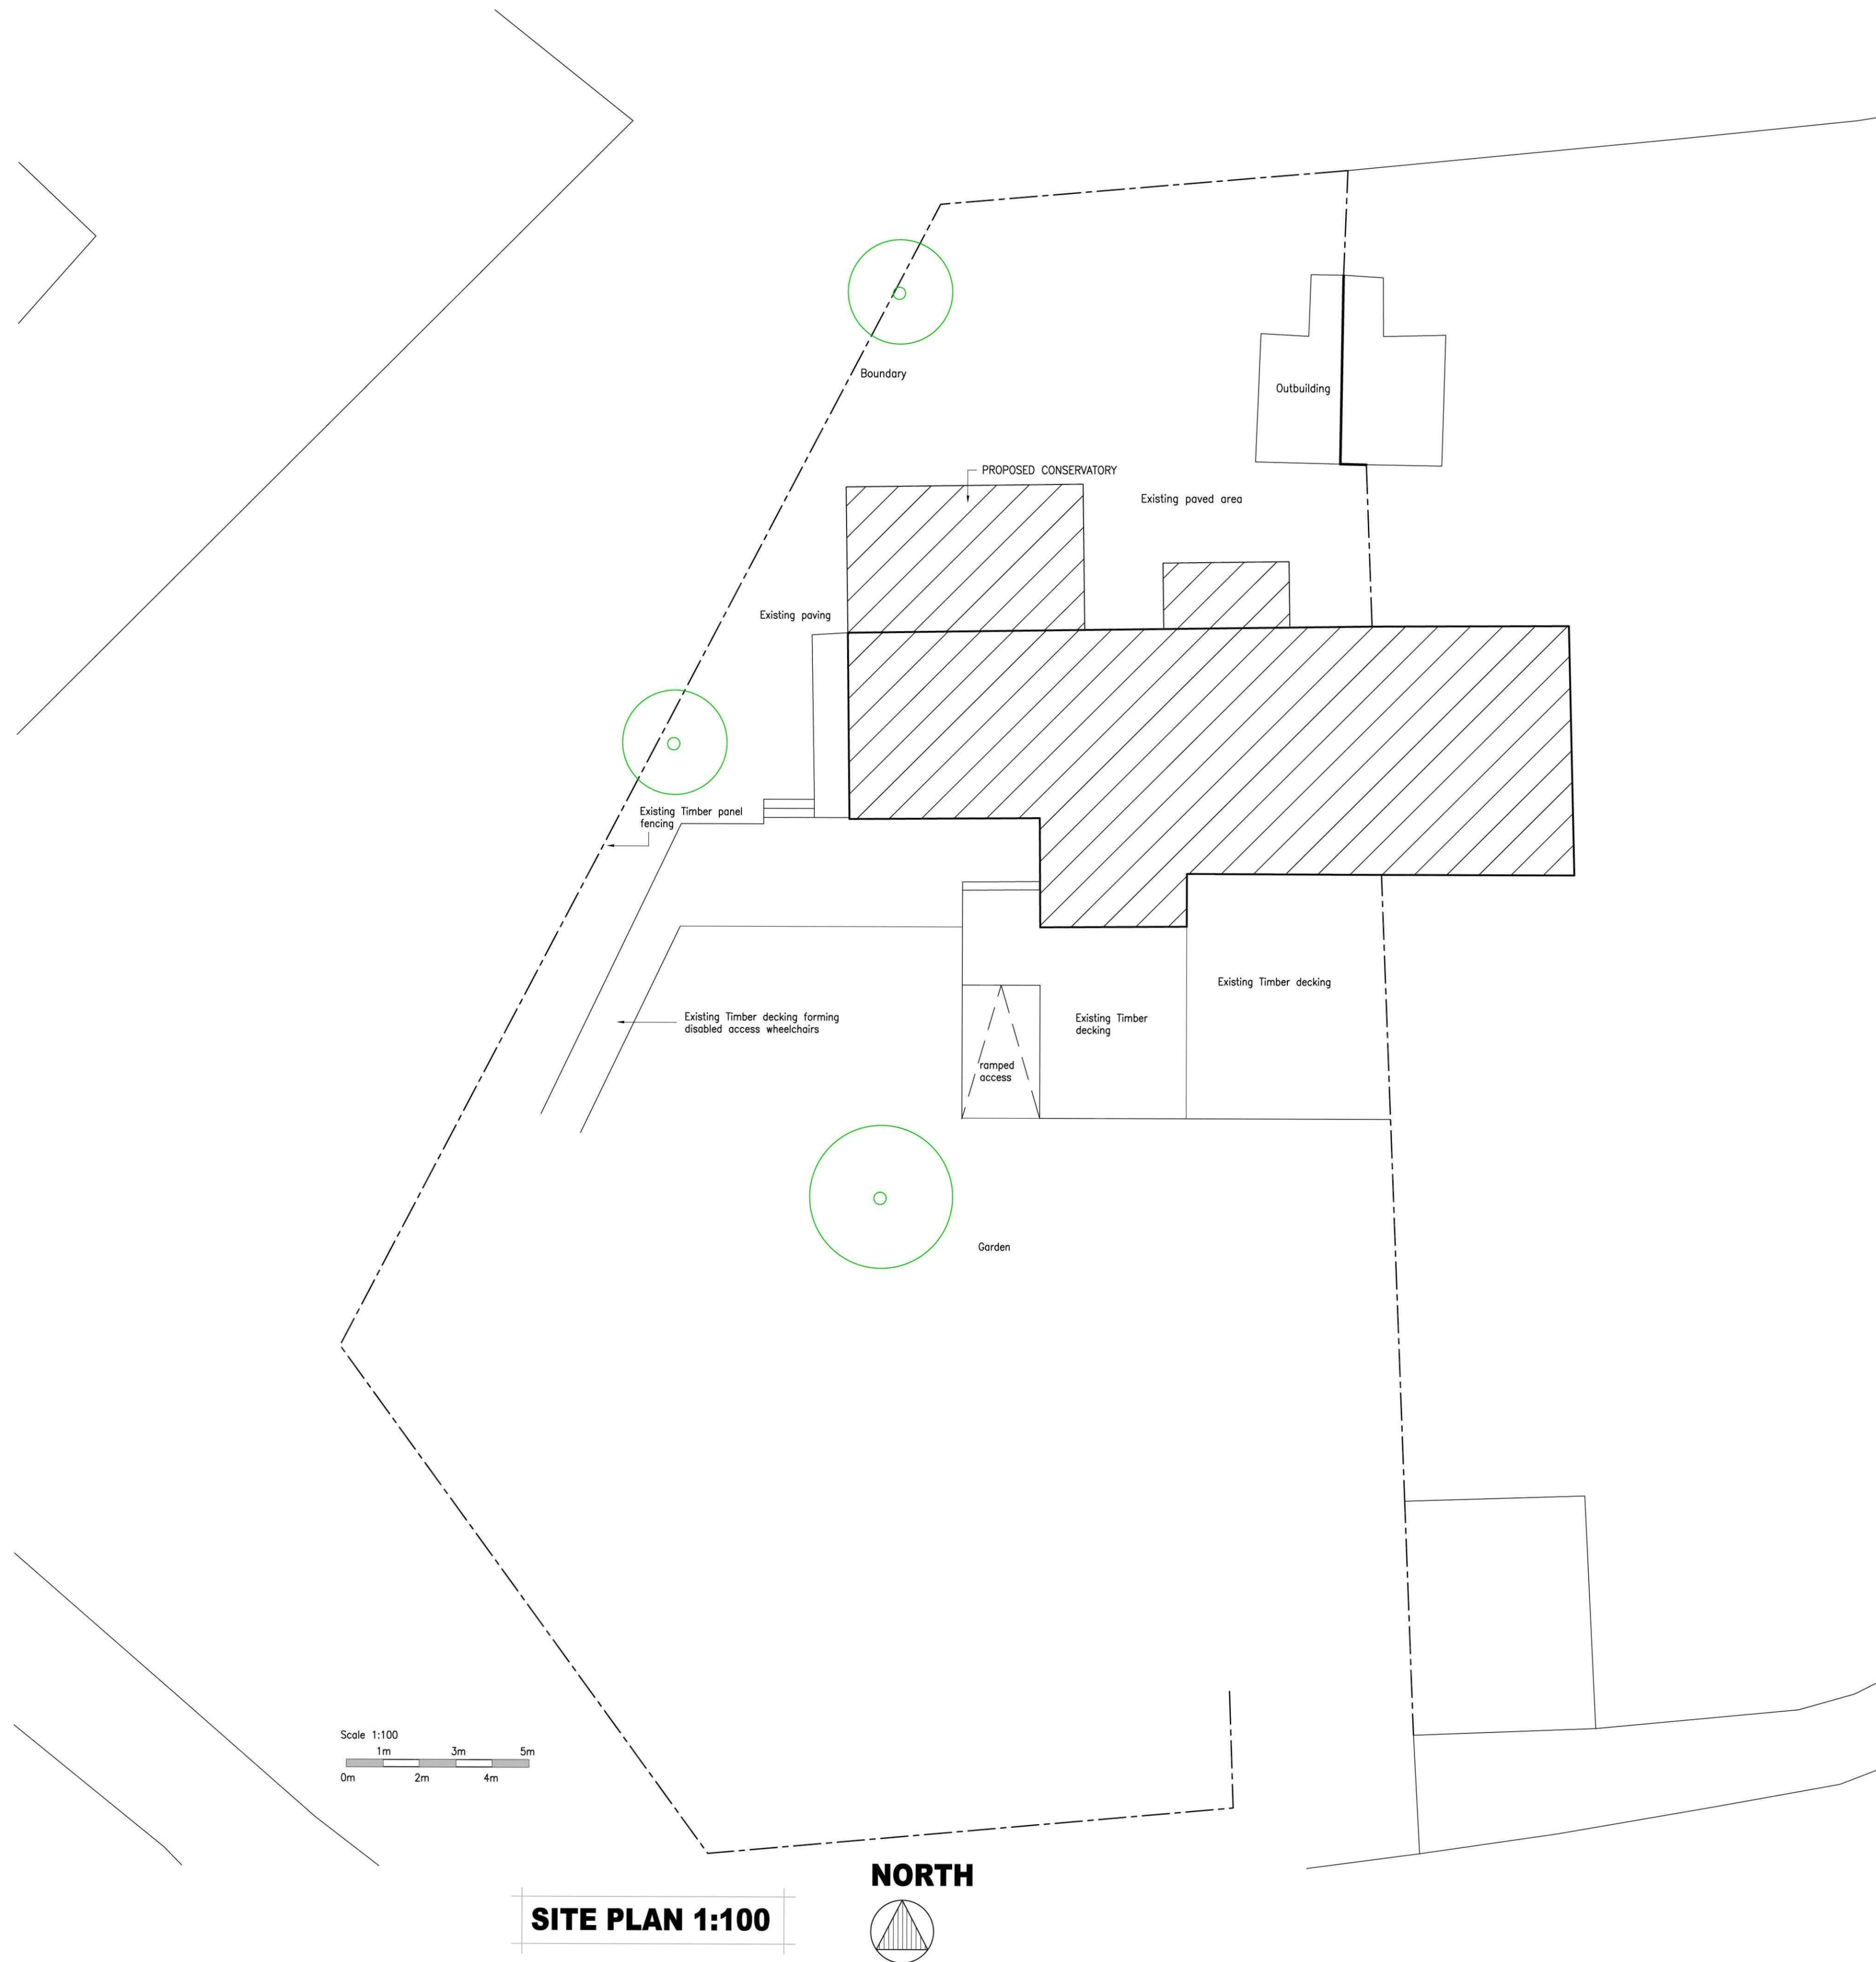

DRAWING ISSUE	
FEASIBILITY	☐
PLANNING	☒
BUILDING REGULATIONS	☐
CONSTRUCTION	☐

GD

GOOD-DESIGN-ING Ltd
11 SARACEN WAY,
NEWARK ROAD,
PETERBOROUGH,
PE1 5WS.
TEL 01733 569731
E-MAIL
robert@good-design-ing.co.uk

PROJECT		DRAWING	
Proposed Conservatory at 28 Keightley Road, Saracens Head, Holbeach Spalding PE12 8BE		Site Plan	
Scale 1:100 @ A1 size		Feb 2012 drawing number: 12408-03	