





PROPOSED REAR ELEVATION 1:50

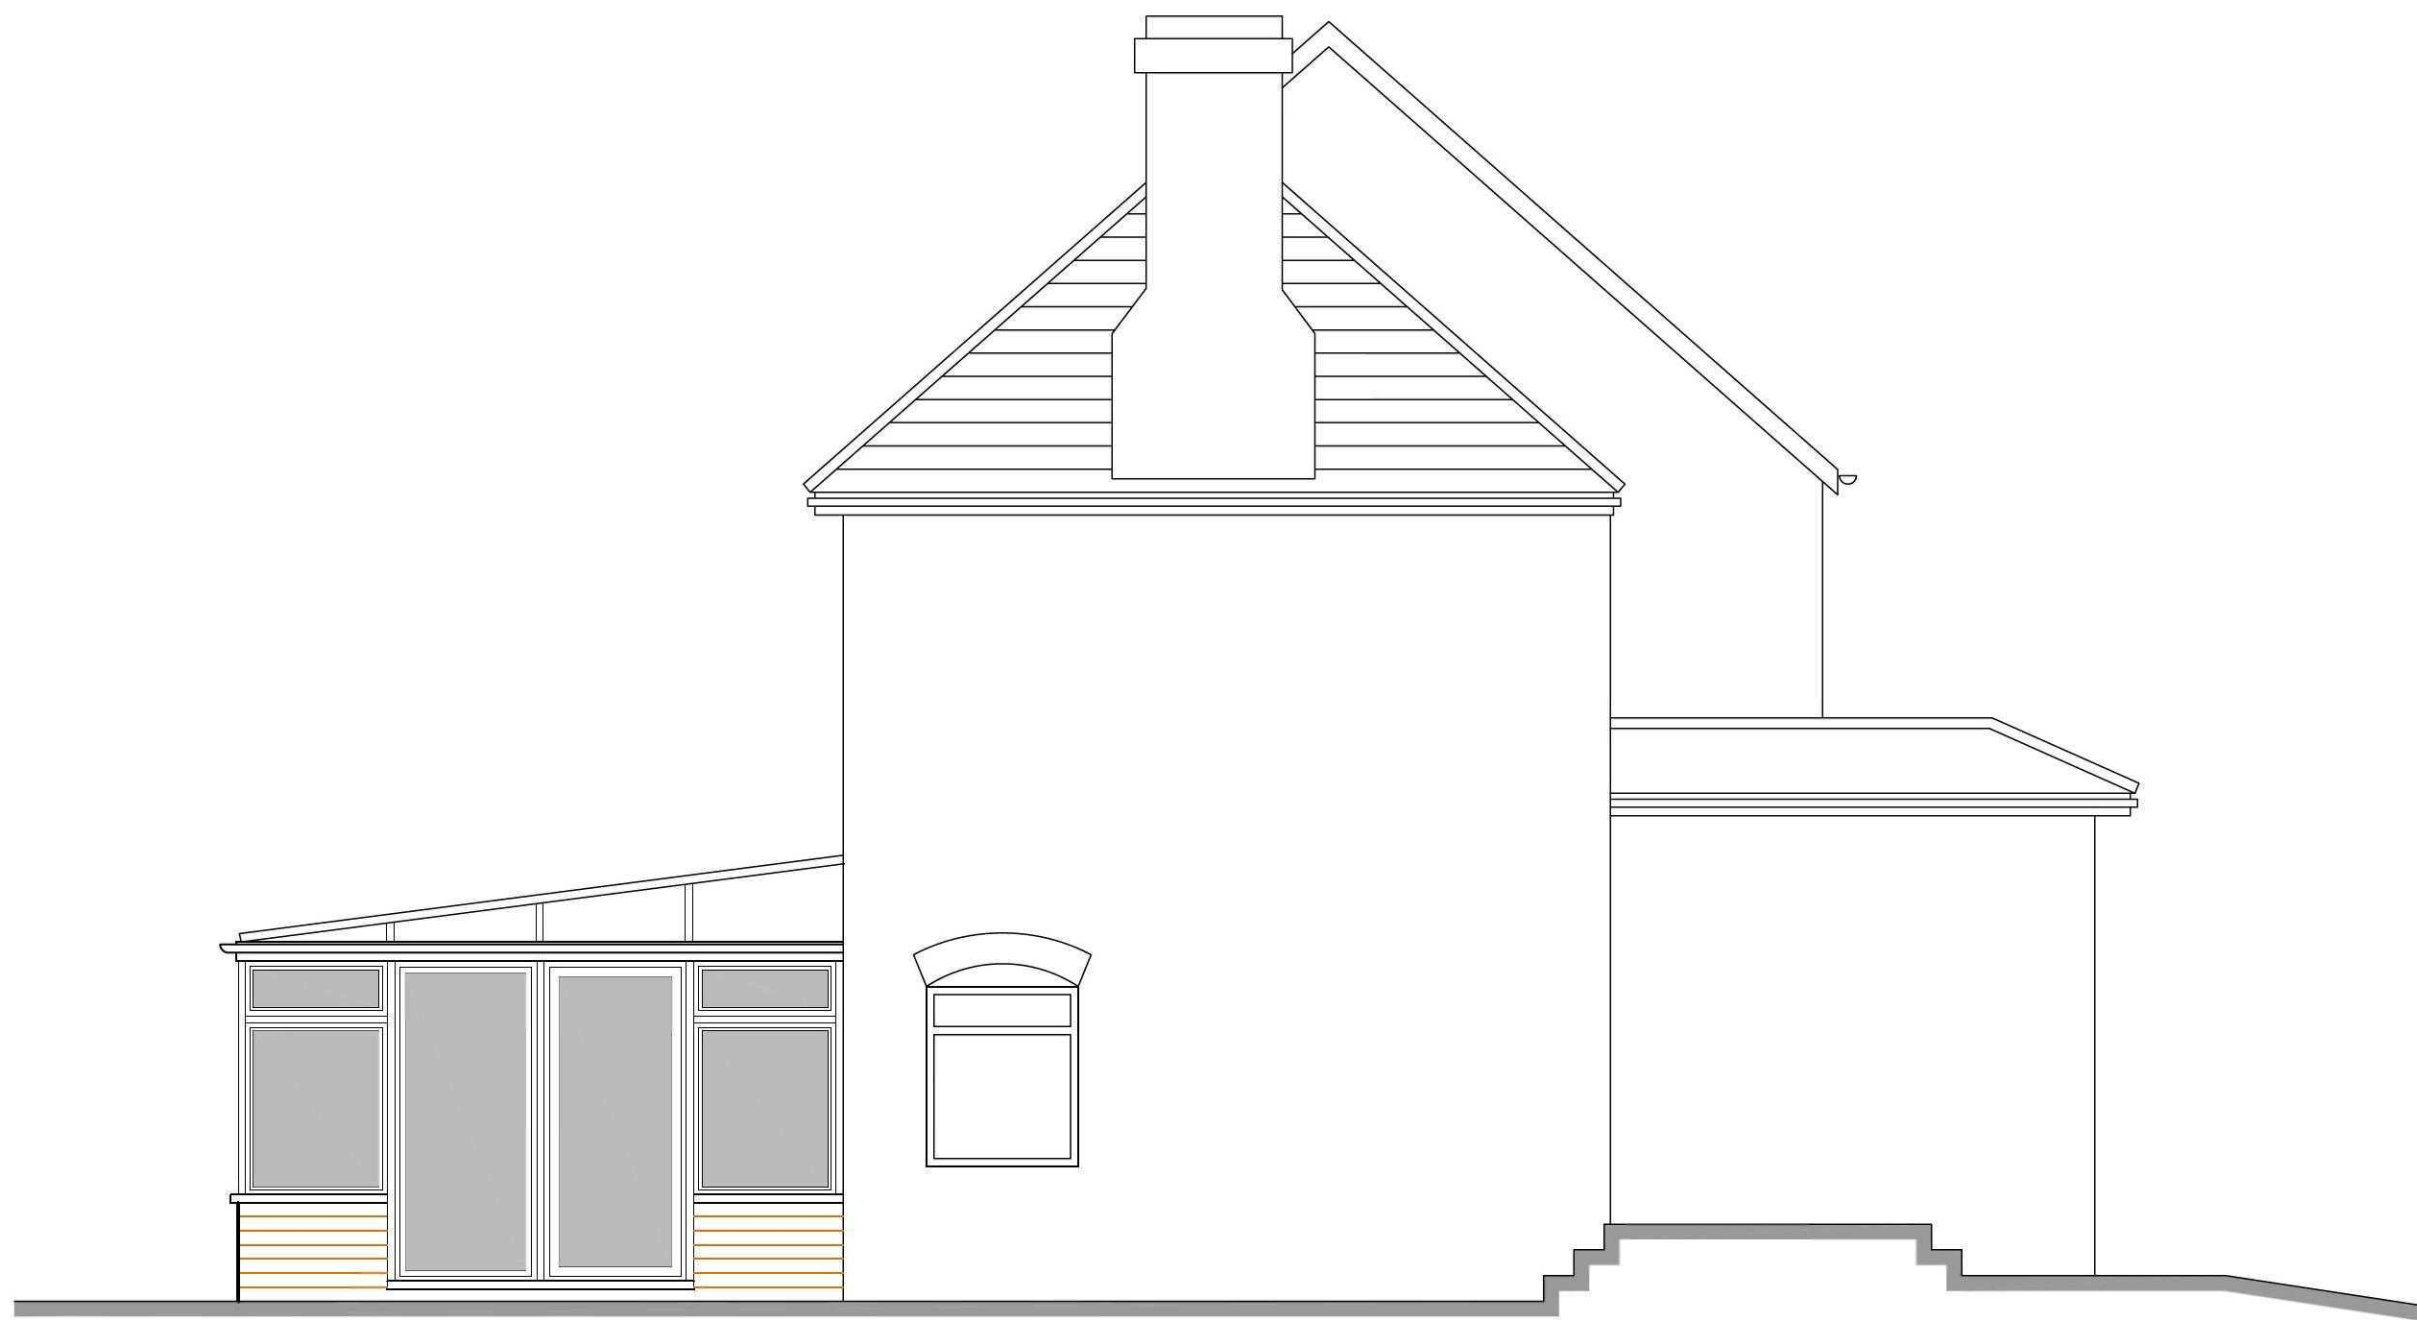


PRPOSED SIDE ELEVATION 1:50

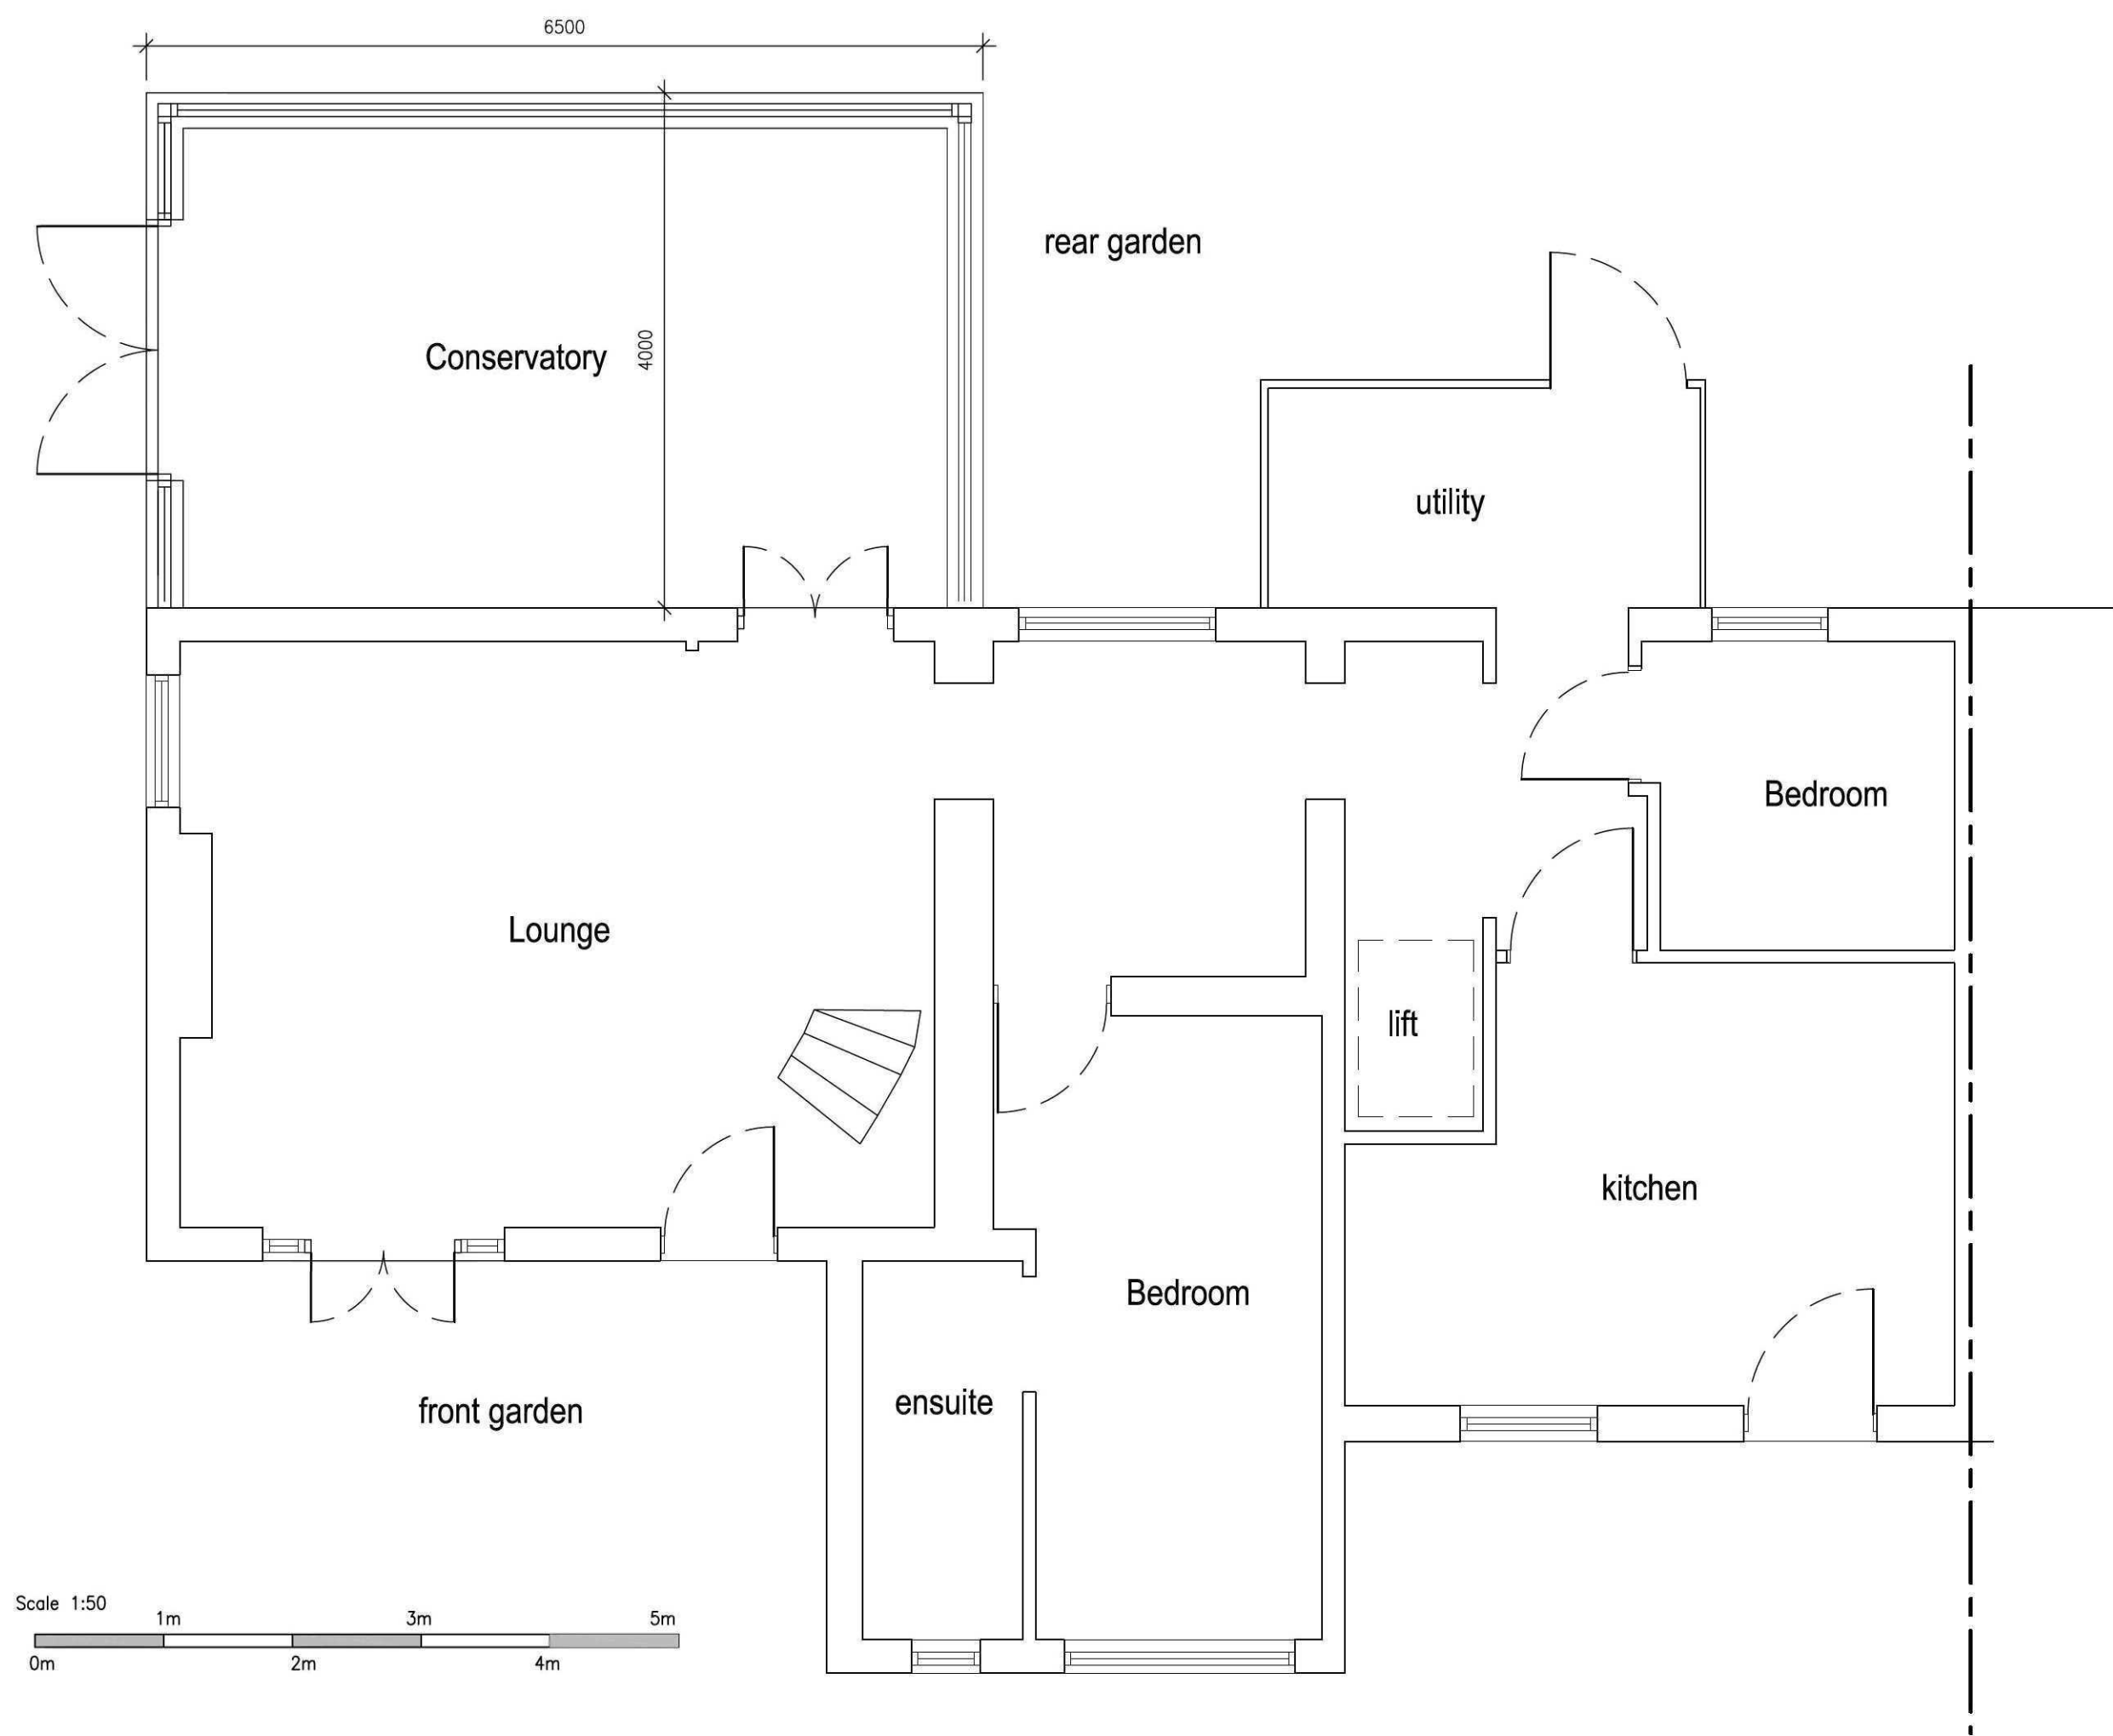


Scale 1:50
0m 1m 2m 3m 4m 5m

PROPOSED GROUND FLOOR PLAN 1:50

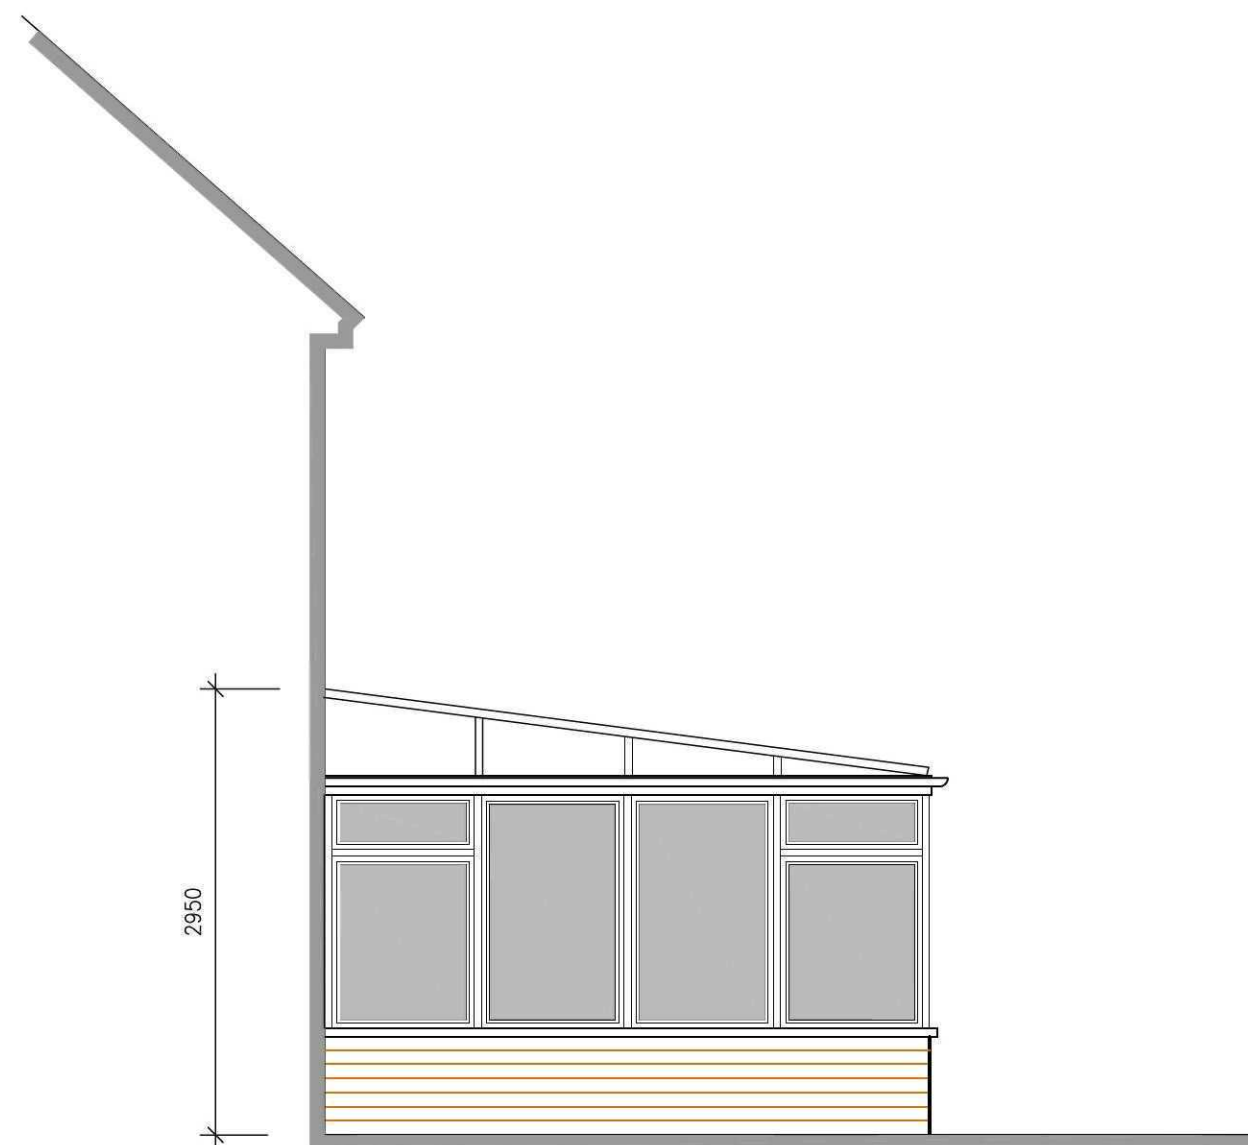

PRPOSED SIDE ELEVATION 1:50

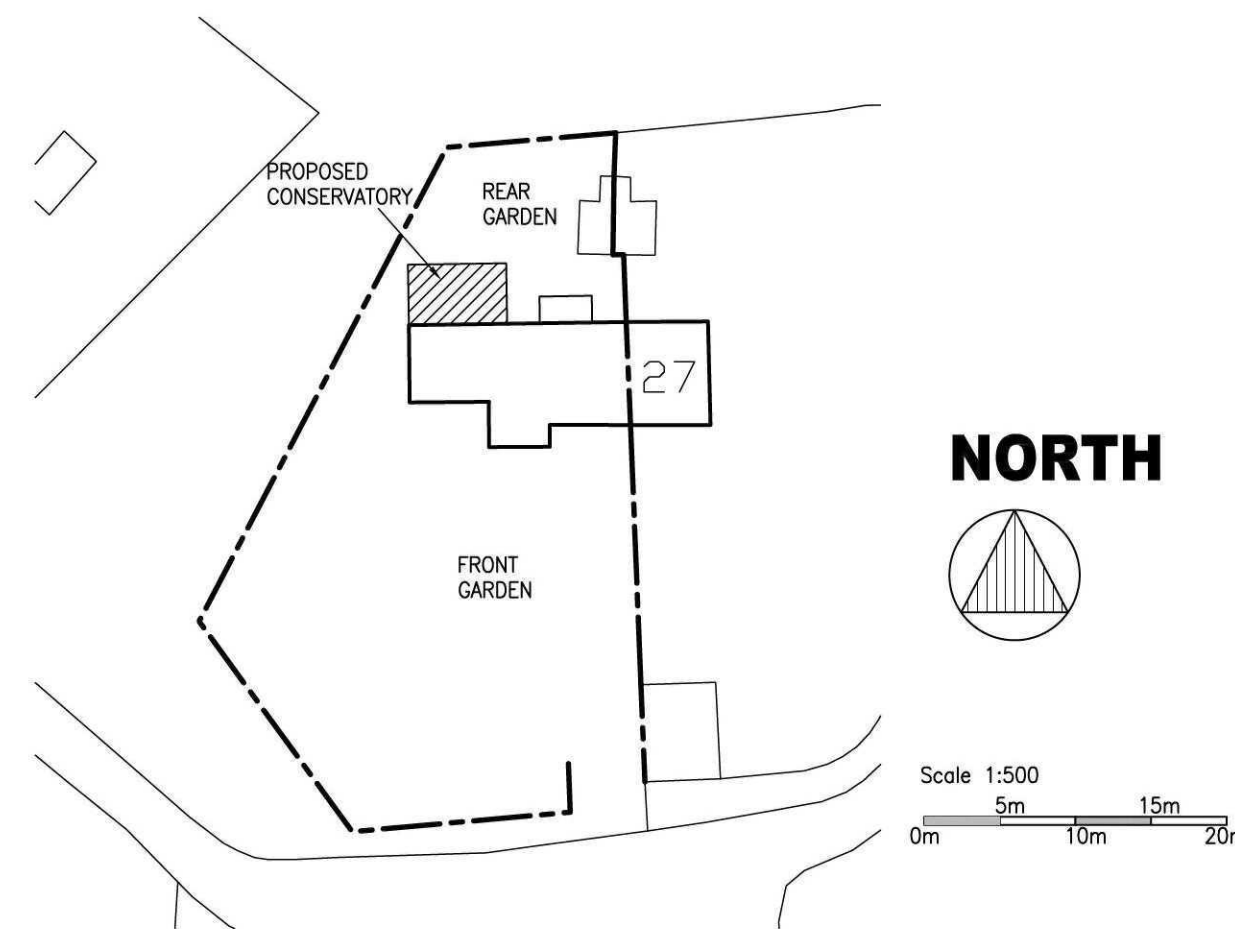

BLOCK PLAN 1:500

DRAWING ISSUE	
FEASIBILITY	☐
PLANNING	☒
BUILDING REGULATIONS	☐
CONSTRUCTION	☐

GD

GOOD-DESIGN-ING Ltd
11 SARACEN WAY,
NEWARK ROAD,
PETERBOROUGH,
PE1 5WS.
TEL 01733 569731
E-MAIL
robert@good-design-ing.co.uk

PROJECT
Proposed Conservatory at
28 Keightley Road,
Saracens Head,
Holbeach
Spalding PE12 8BE

Scale 1:50 1:500 @
A1 size

DRAWING
Proposed Plans and
Elevations Block Plan
Feb 2012
drawing number :
12408-02