






EXISTING REAR ELEVATION 1:50

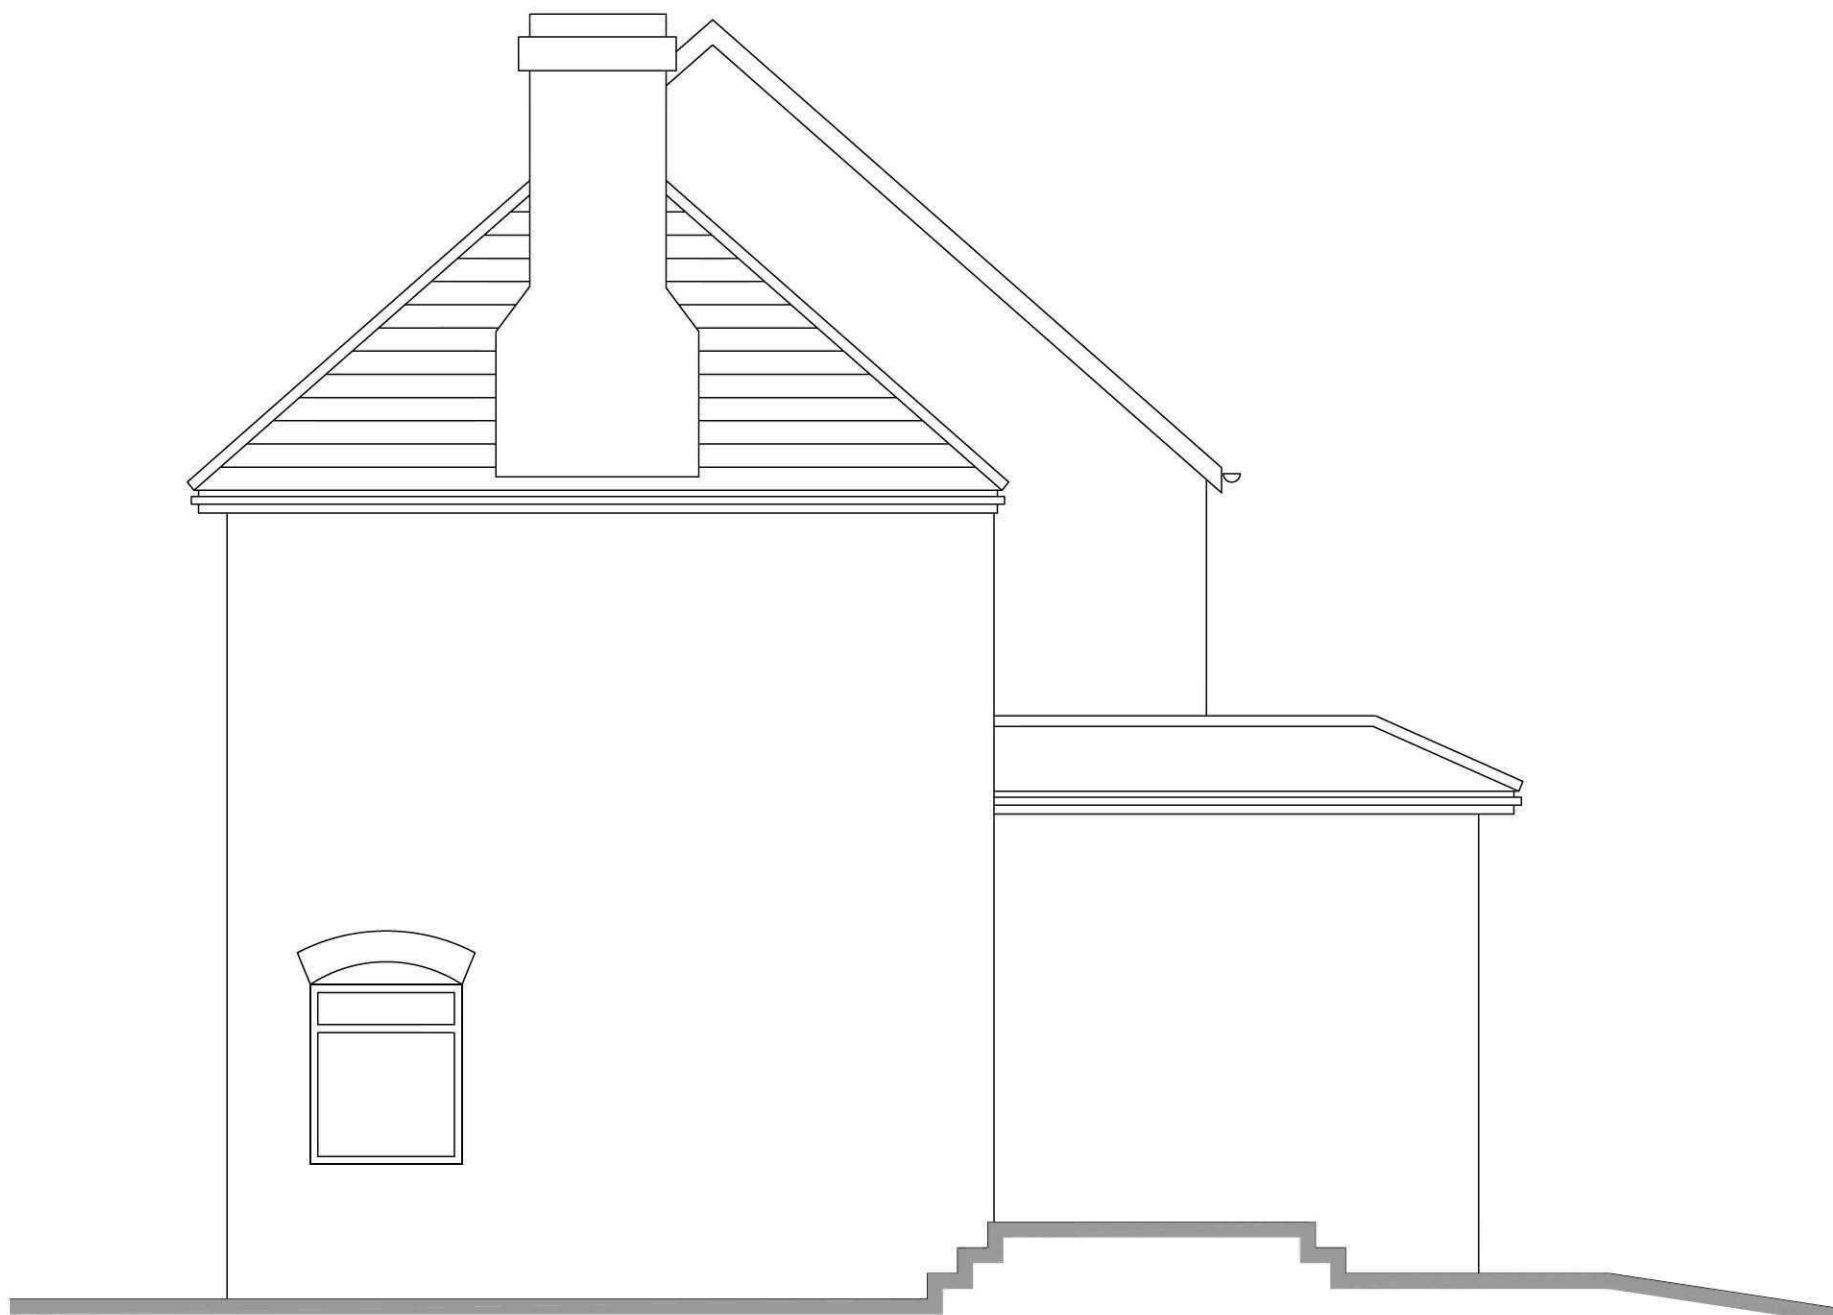


EXISTING SIDE ELEVATION 1:50

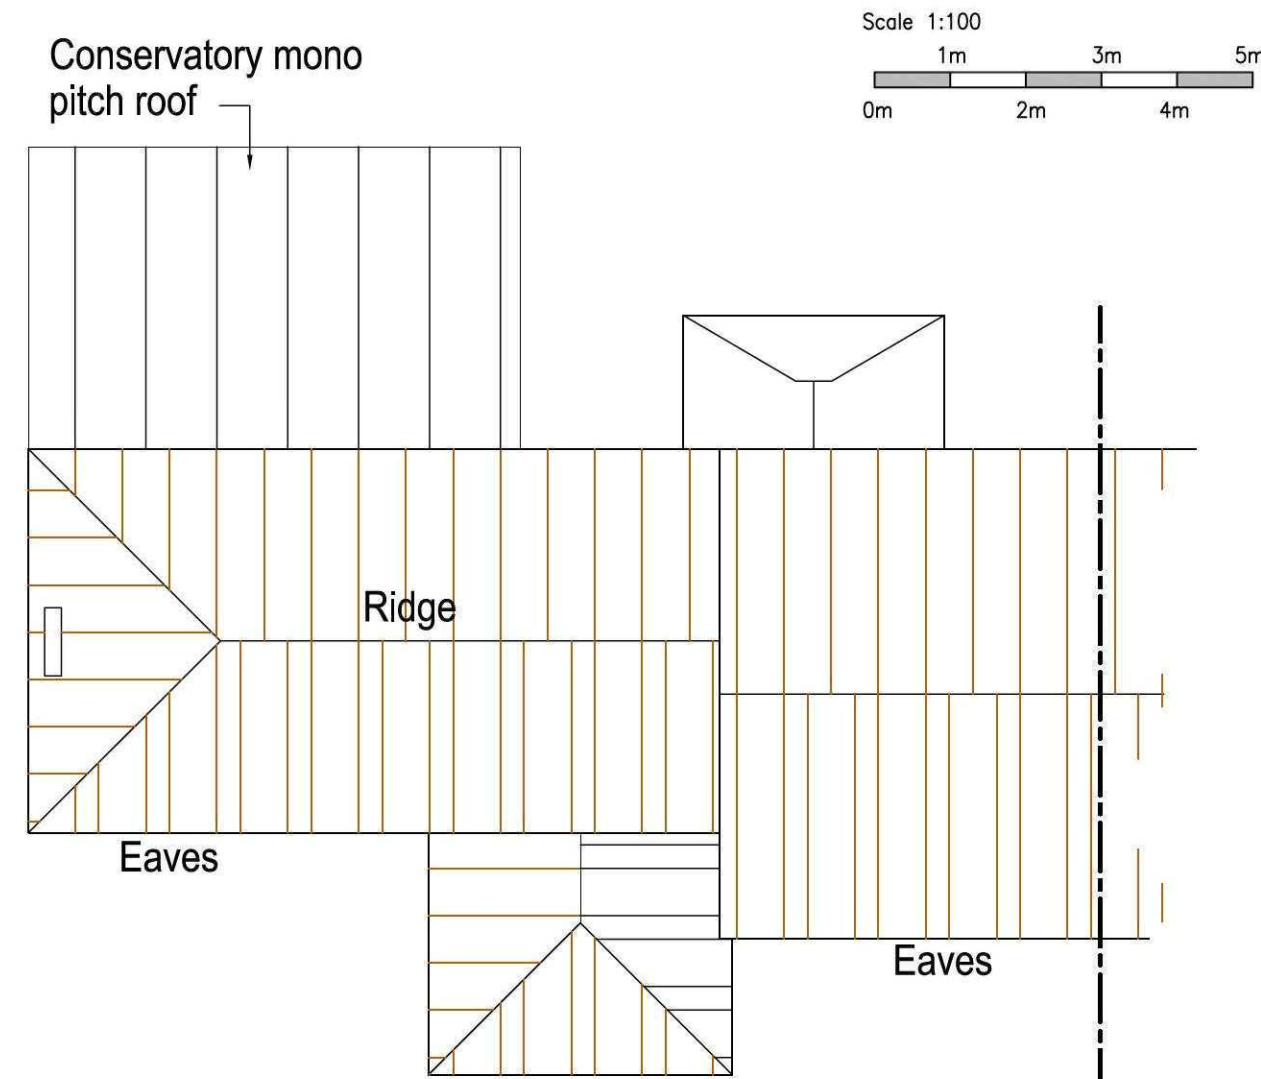


ROOF PLAN 1:100

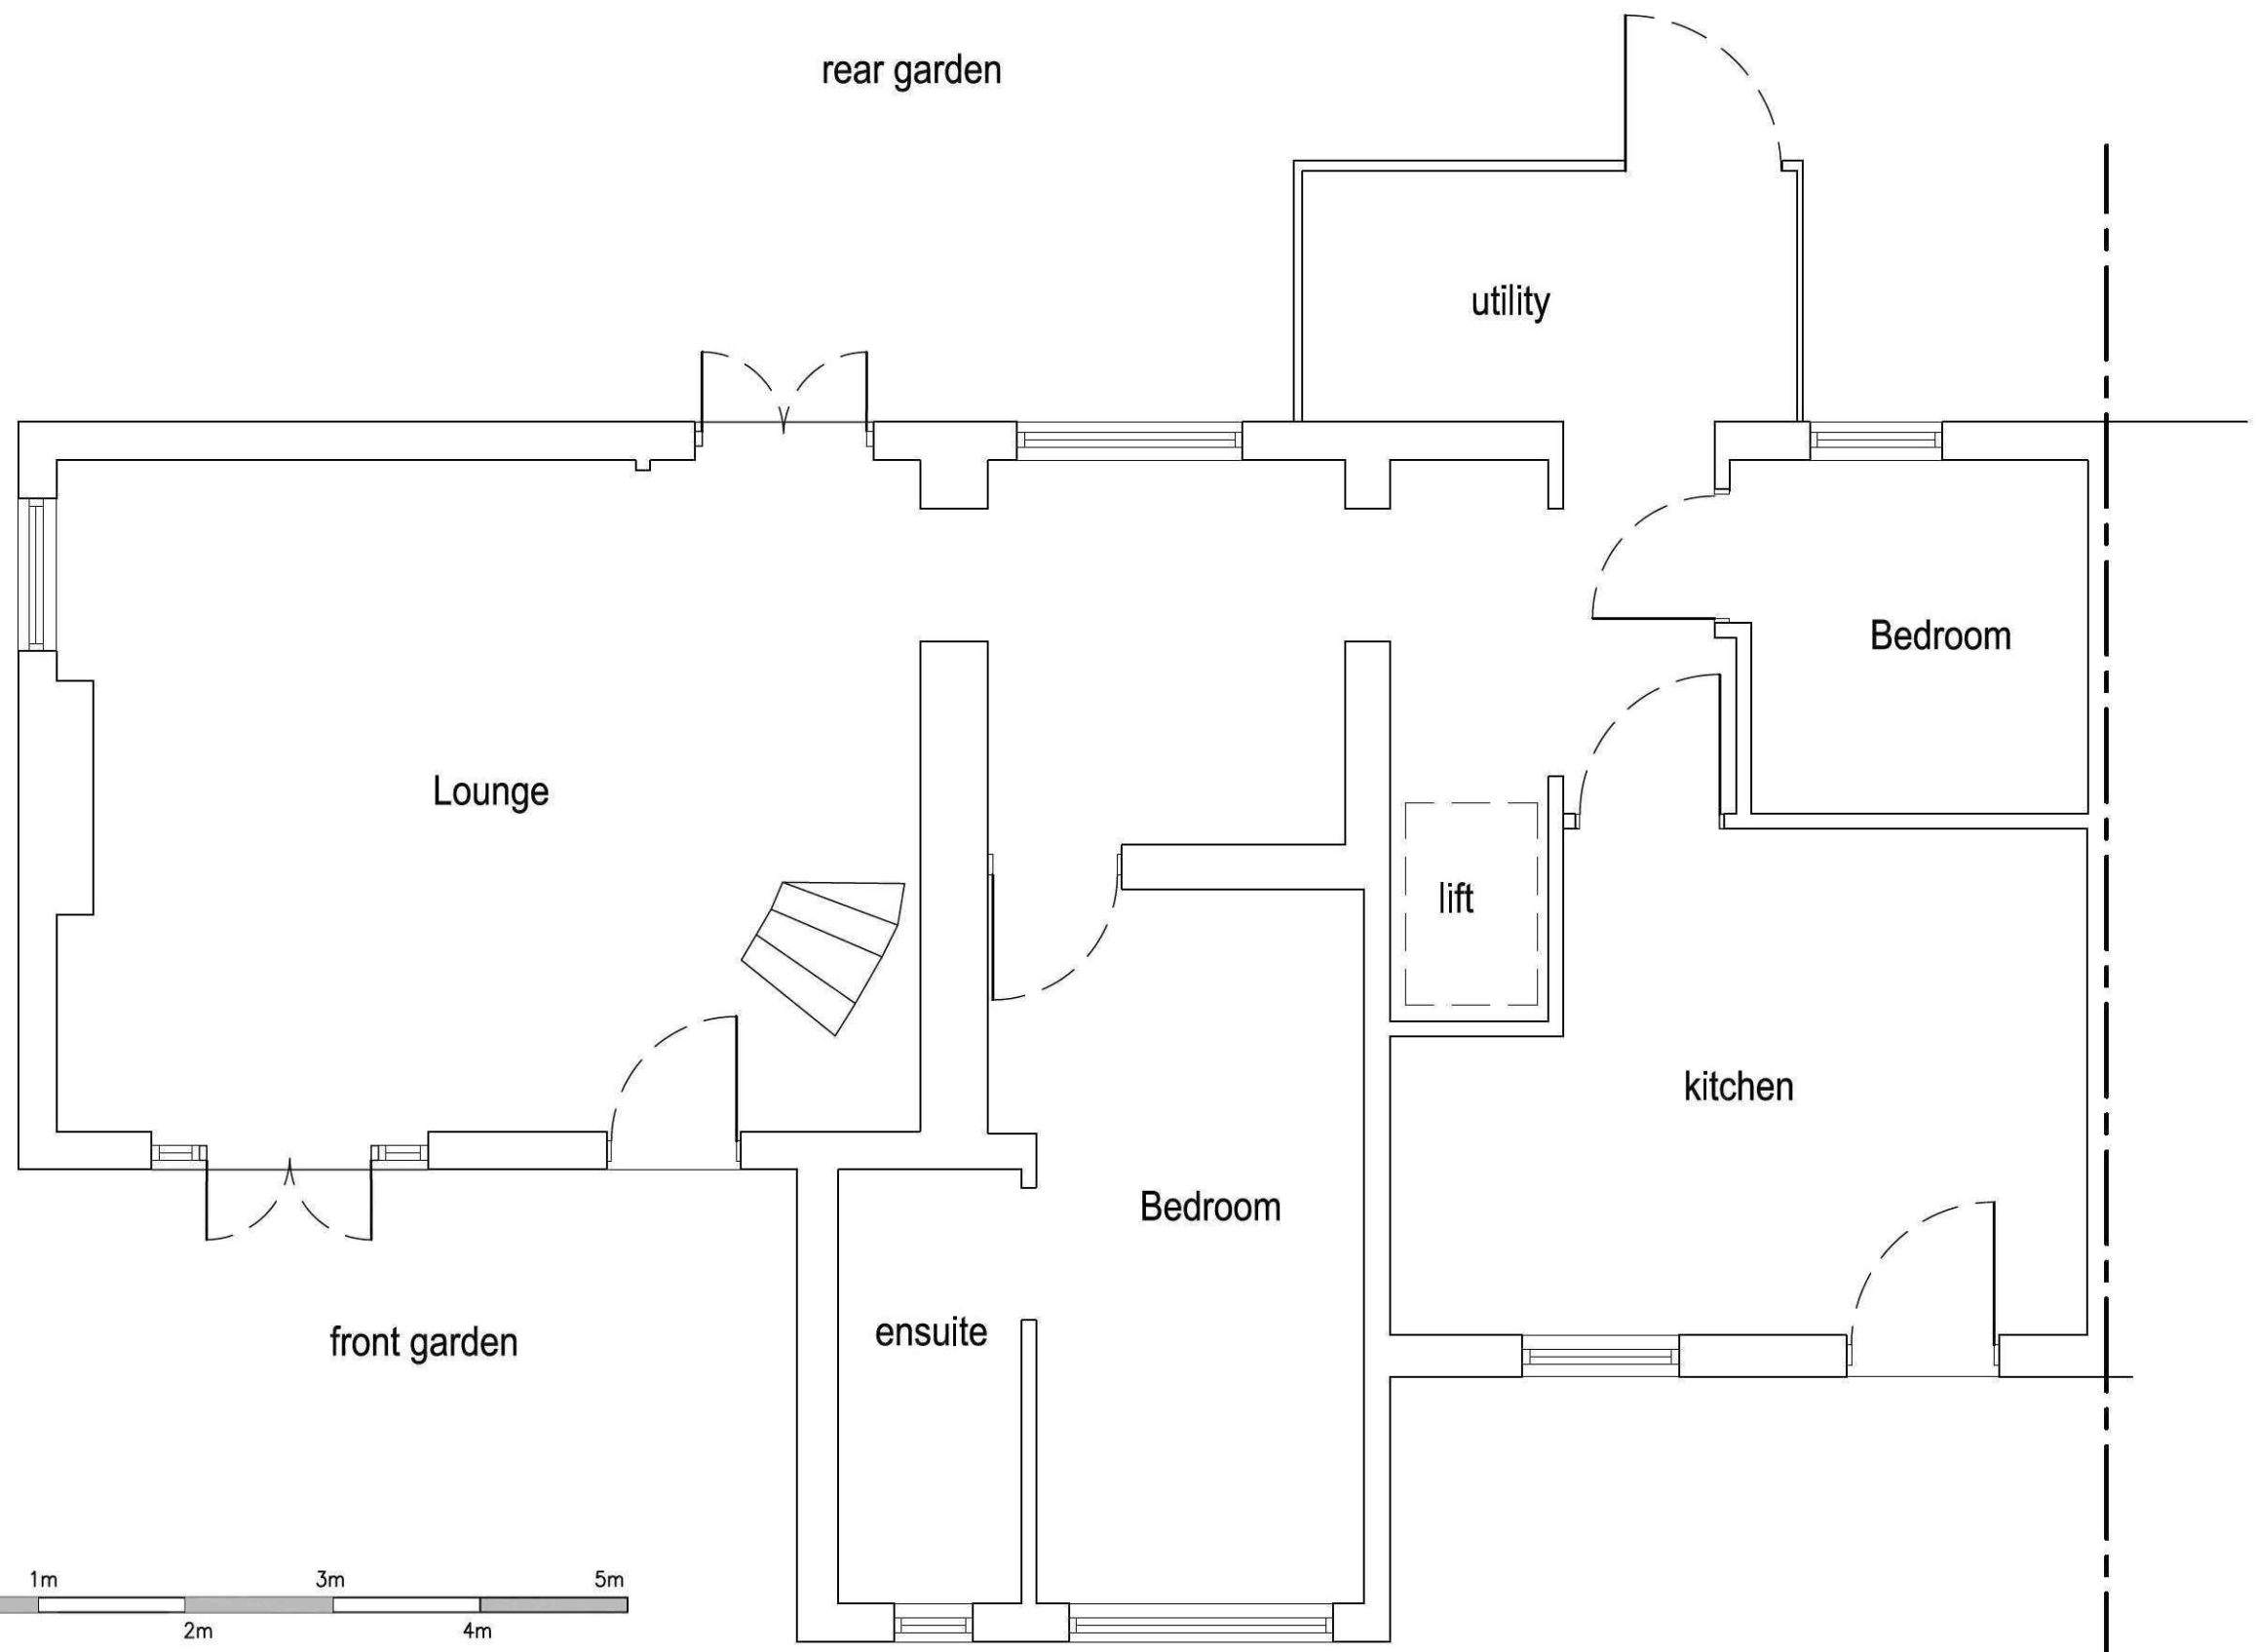

EXISTING GROUND FLOOR PLAN 1:50

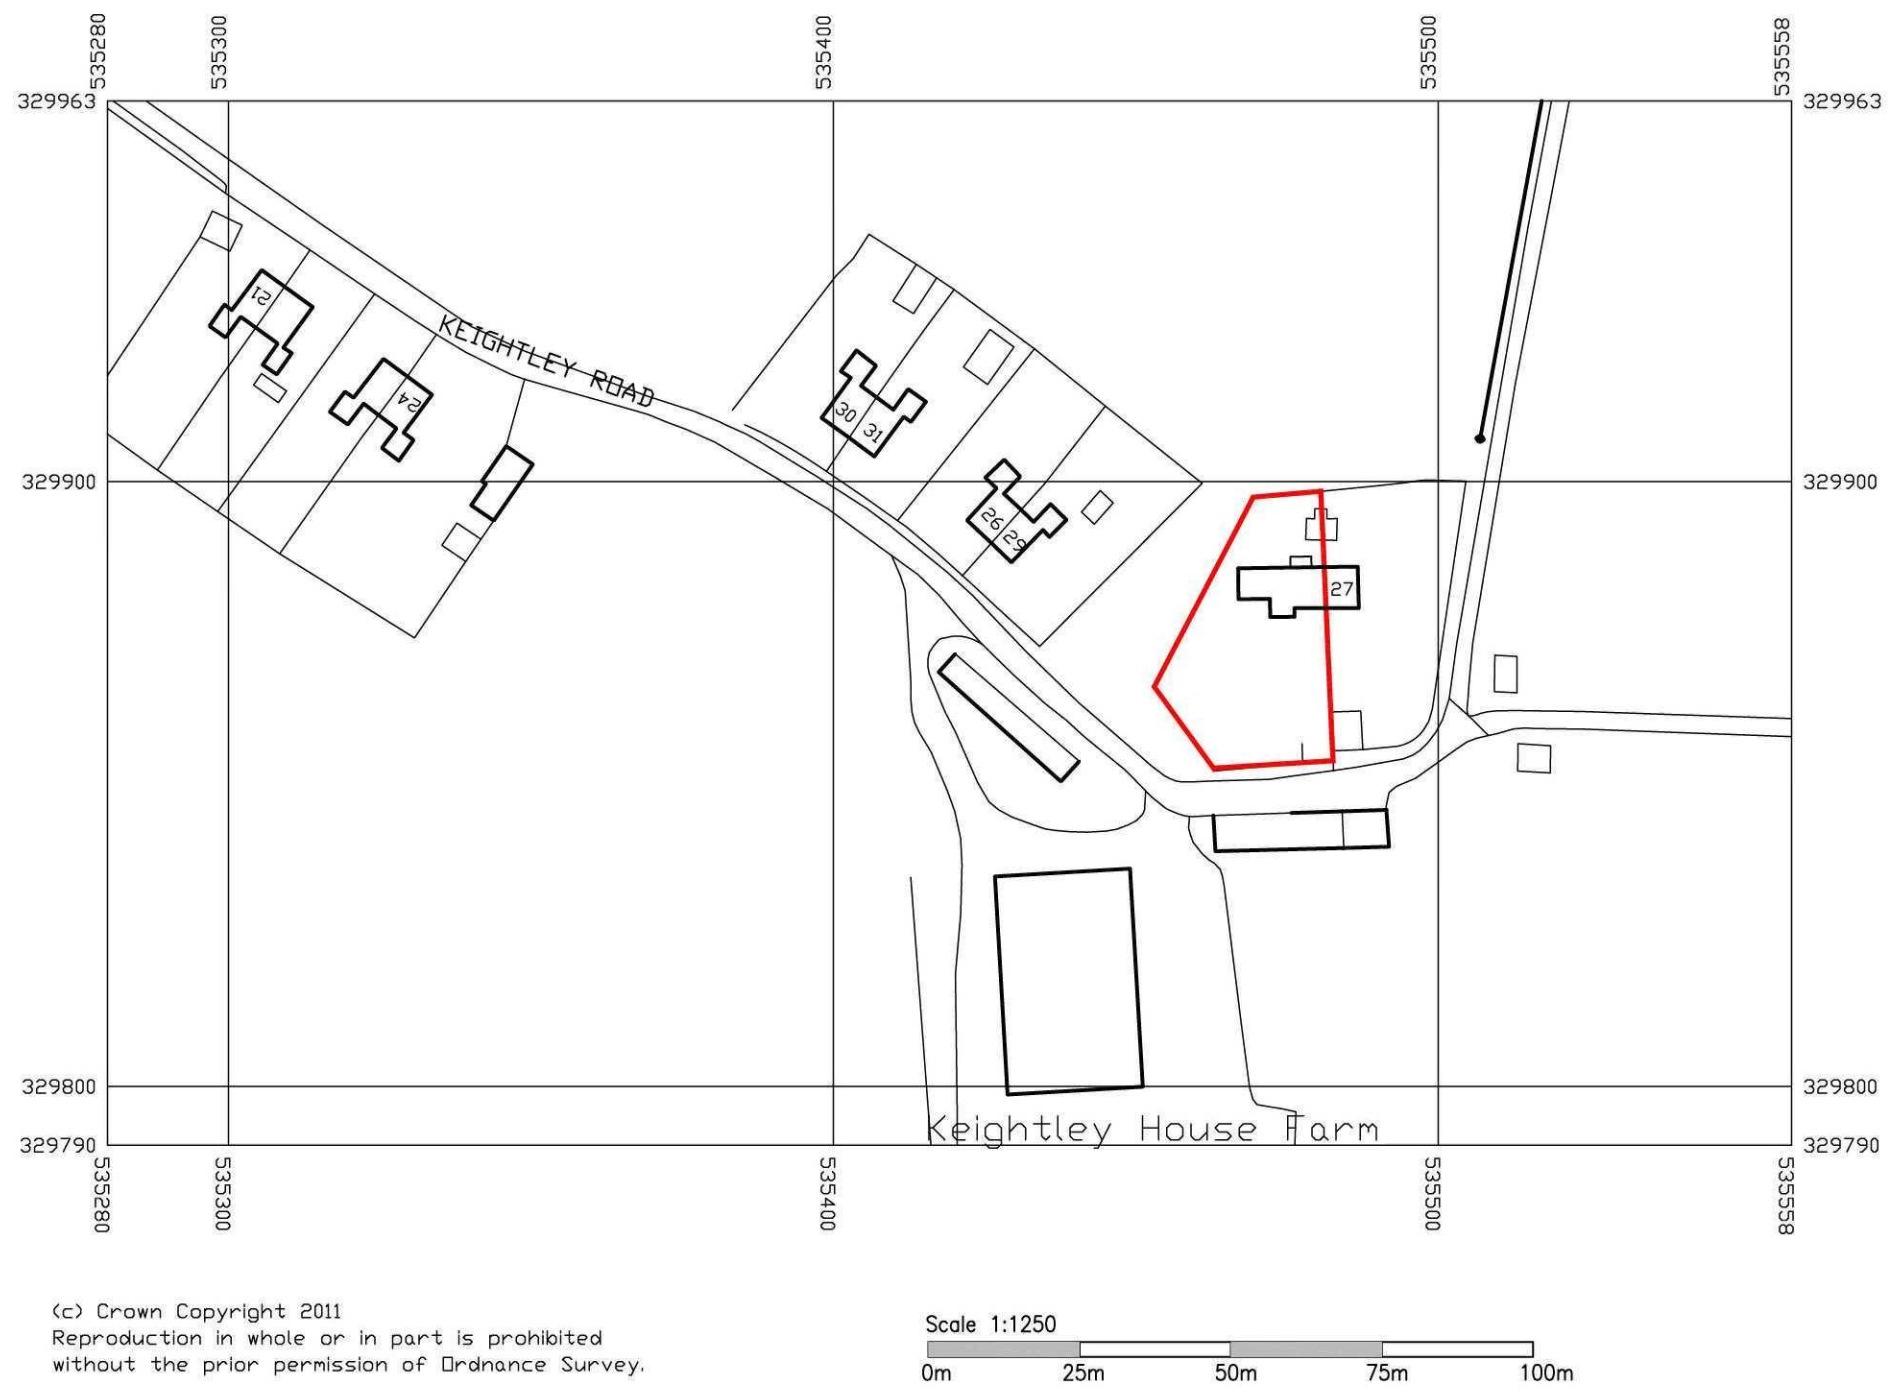

LOCATION PLAN 1:1250

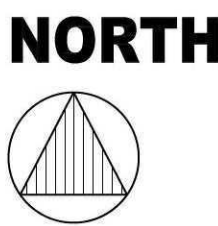

DRAWING ISSUE	
FEASIBILITY	☐
PLANNING	☒
BUILDING REGULATIONS	☐
CONSTRUCTION	☐

GD

GOOD-DESIGN-ING Ltd
11 SARACEN WAY,
NEWARK ROAD,
PETERBOROUGH,
PE1 5WS.

TEL 01733 569731
E-MAIL
robert@good-design-ing.co.uk

PROJECT
Proposed Conservatory at
28 Keightley Road,
Saracens Head,
Holbeach
Spalding PE12 8BE

DRAWING
Existing Plans and
Elevations Location
Plan Roof Plan
Feb 2012
drawing number :
12408-01

Scale 1:50, 1:100,
1:1250 @ A1 size