
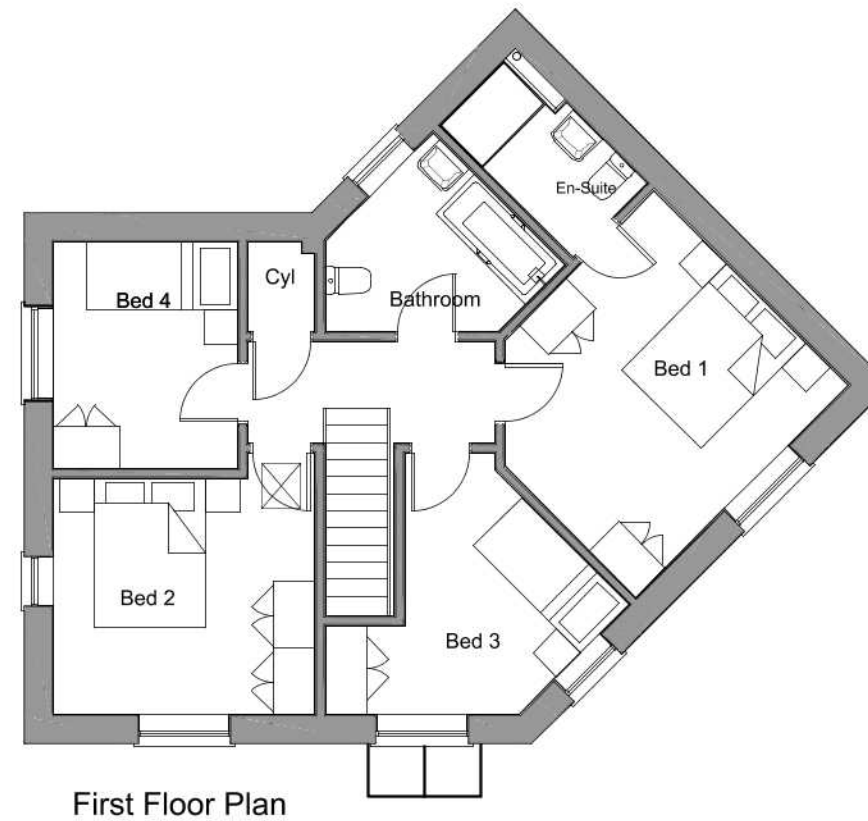


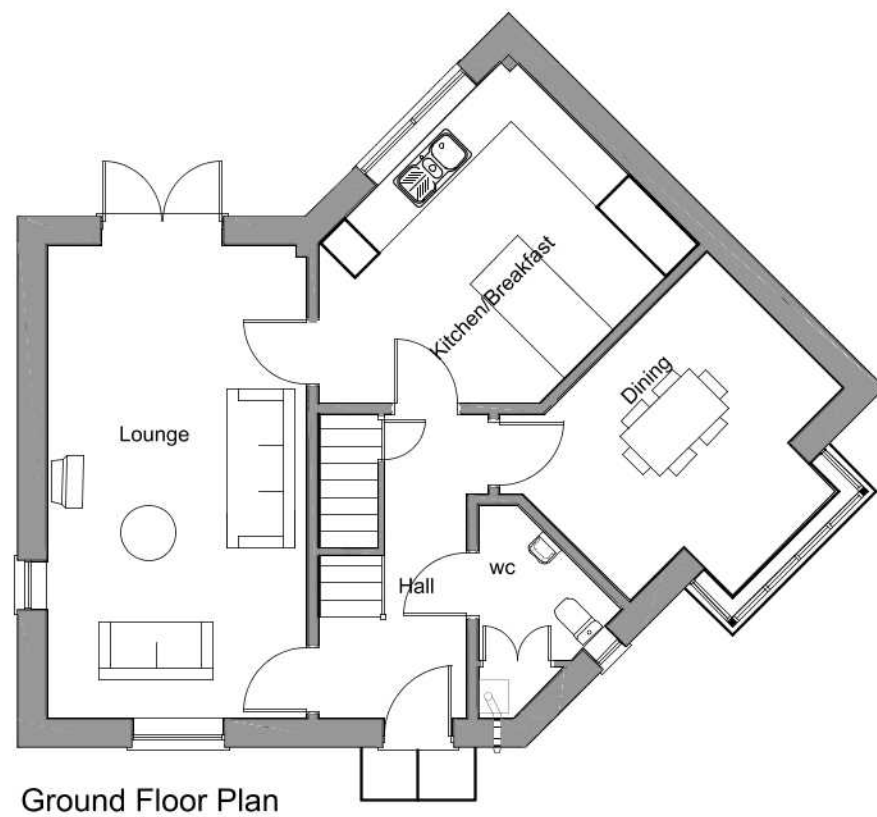

PROJECT TITLE: Group House Type		[AS PLAN]
D4-20 Plot 1 Holbeach		
DRAWING TITLE: Planning Floor Plan		
DRAWING SCALE: 1:100 @ A3		
DRAWN BY: CvD	CHECKED BY: -	
DRAWING STATUS: Construction	DRAWING DATE: March 2020	
DRAWING NUMBER: D4-20- 50	DRAWING REVISION: A	
DESIGN DEPARTMENT		
JELSON LTD 370 LOUGHBOROUGH ROAD LEICESTER LE4 5PR Tel: 0116 2661541 - Fax: 0116 2664589 - Web: www.jelson.co.uk		