



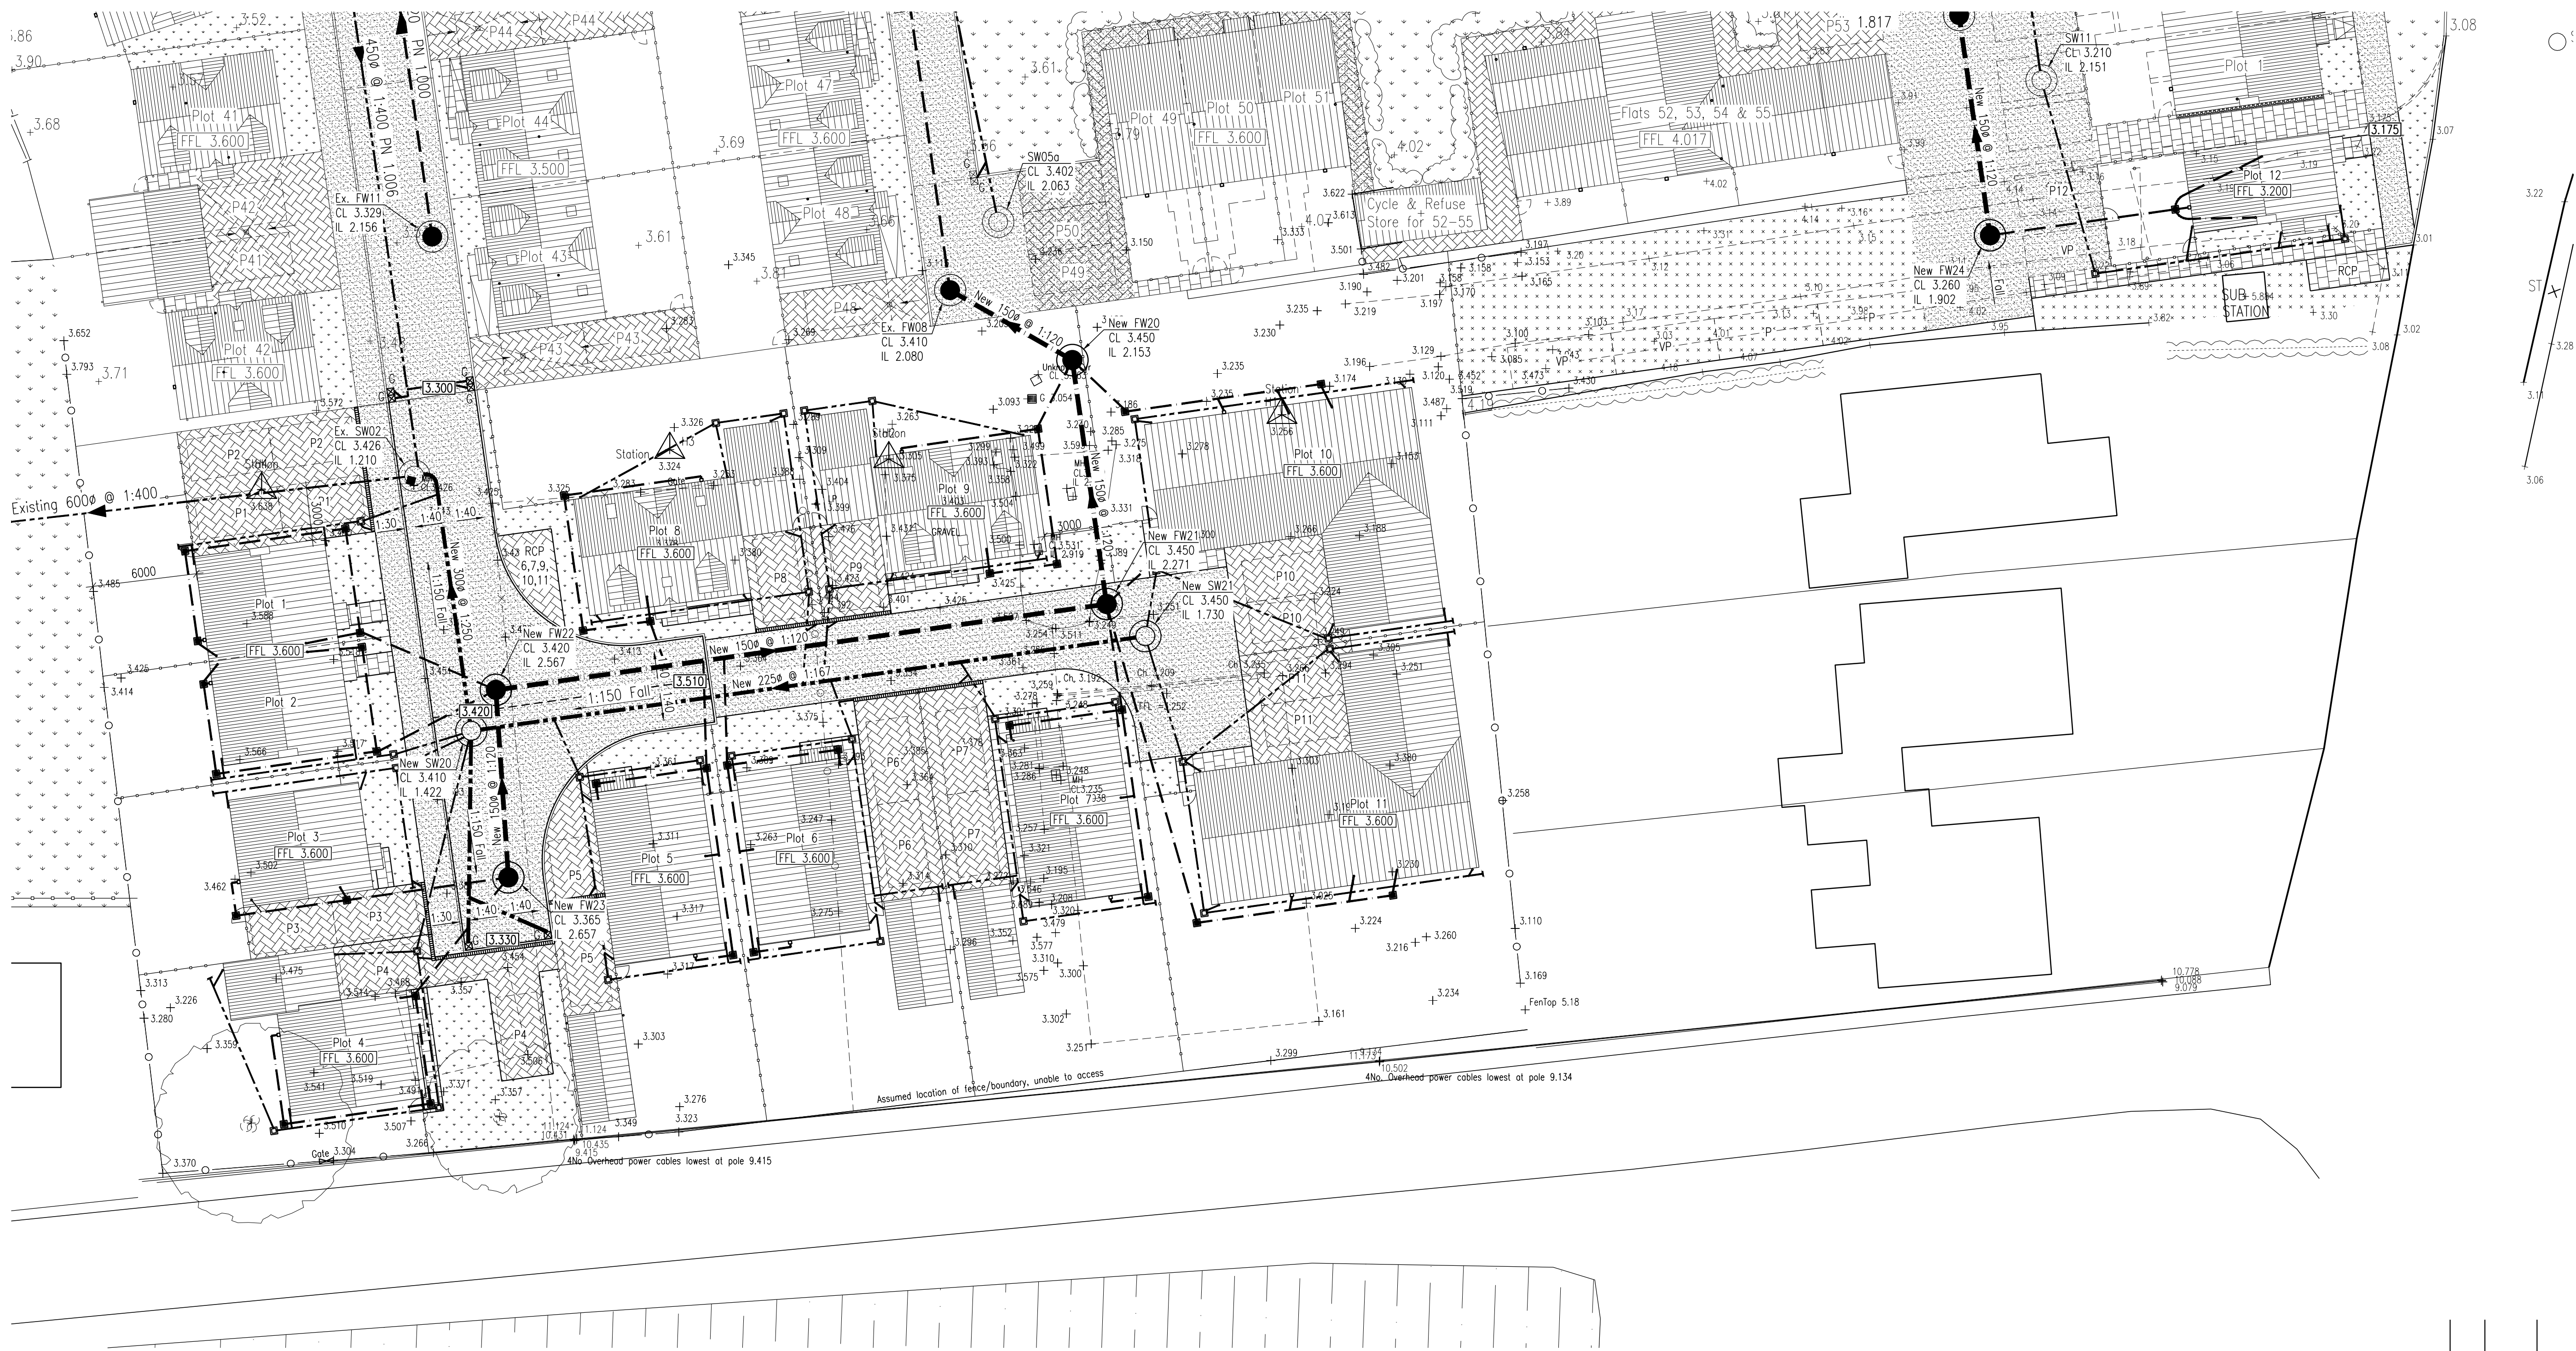

Key:

- Existing Foul Water
- Existing Surface Water
- Proposed Foul Water
- Proposed Foul Water Manhole
- Proposed Surface Water
- Proposed Surface Water Manhole
- Proposed Surface Water Gully
- Existing Site Level
- Proposed Site Level
- Proposed High Point
- Proposed Low Point

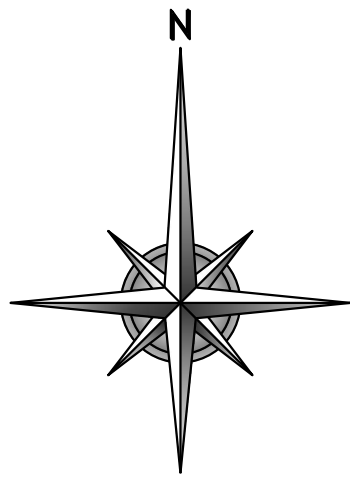

Rev	Date	Remarks
F	09.03.16	Title Block Amendment.
E	09.03.16	Surfacing Updated Local To Plot 12.
D	08.03.16	Surfacing Updated & Plot Drainage Modified.
C	07.03.16	Drawing Generally Developed.
B	12.02.16	Drawing Generally Developed.
A	16.09.15	Drawing Generally Developed.

Status: **FOR INFORMATION**

SRC SIDEBOTTOM RICHARDSON CHENG LTD
CONSULTING STRUCTURAL AND CIVIL ENGINEERS

15 High Street, Spalding, Lincs. PE11 1TW
Tel: 01775 712660 Fax: 01775 712635 Email: src@srcld.com

Project: **Residential Development to Land Off Station Street, Holbeach, Lincs. For D. Brown Builders**

Title: **Proposed Drainage Layout**

Date	Jul. '15	Scale	1:200	@A1
Drawn	MP	Checked	SRC	
Design	SRC	File Name	24415-11	

DRG No. 24415/11

Rev **F**