

All drawings to be verified for this by Mike Crompton before the start of any other drawings or work whatever or whether on their own behalf or that of sub-contractors.


Report any discrepancies to the Contract Administrator at once.

This drawing is to be used only as advised by Architect's and Engineer's drawings and other relevant information.
Andrew M Wright Ltd Registered Engineer's & Builders No. 52292924
Registered Office: 22 Church Street, Holbeach, Spalding, Lincs, PE12 7TL.

LEGEND: DO NOT SCALE

Legend to materials:-

- 1 = Facing brickwork
- 2 = Contrasting brickwork (soldier courses, dentill course projecting headers)
- 3 = Reconstituted stone cills
- 4 = Render
- 5 = Painted timber effect cladding
- 6 = Slate effect roofing or concrete imitlocking roof tiles
- 7 = Upvc windows
- 8 = Composite doors
- 9 = Upvc doors
- 10 = Roof windows
- 11 = Timber board effect garage doors
- 12 = Reconstituted stone heads
- 13 = Plastic rainwater goods

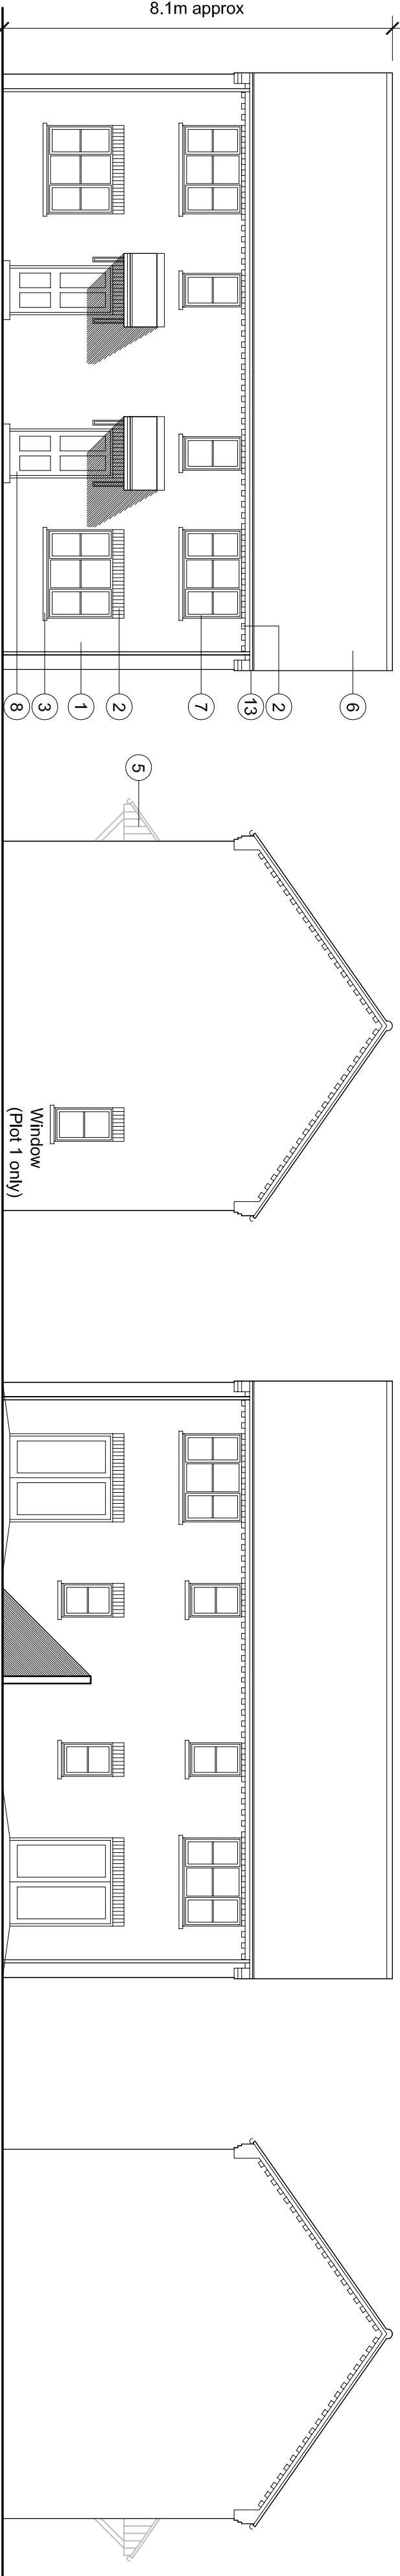

Front Elevation (1:100)

Side Elevation (1:100)


Rear Elevation (1:100)

Side Elevation (1:100)




Front Elevation (1:100)


Rear Elevation (1:100)

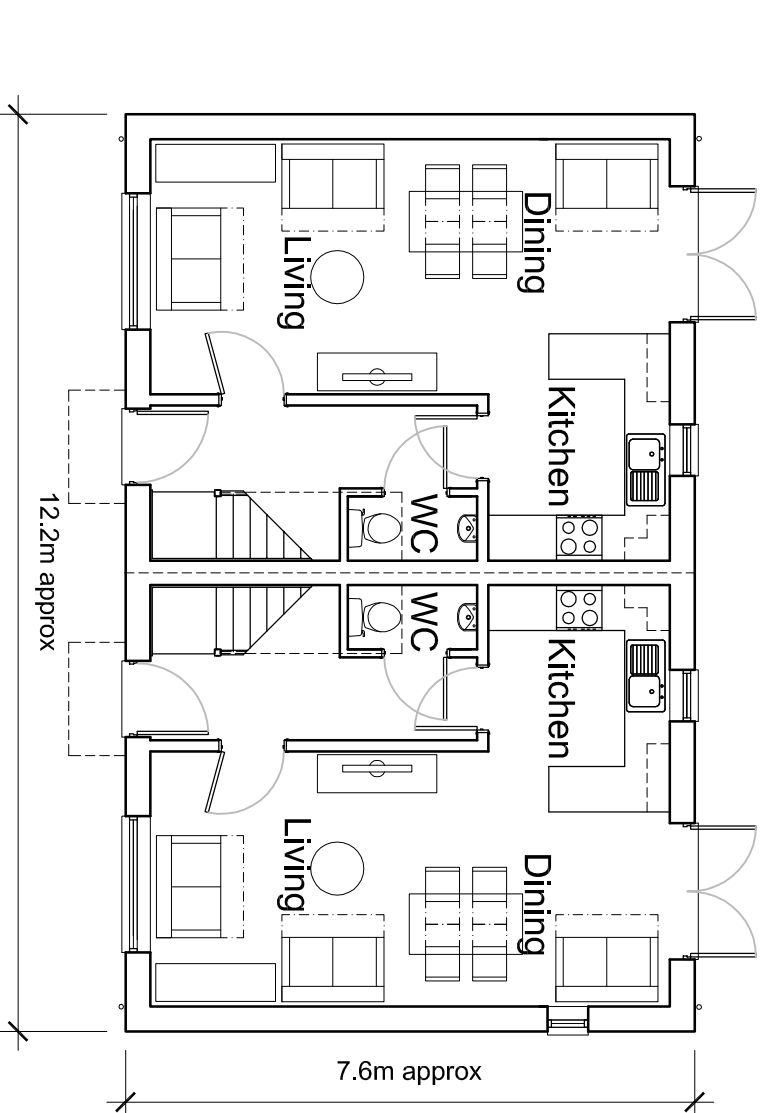


Ground Floor Plan (1:100)

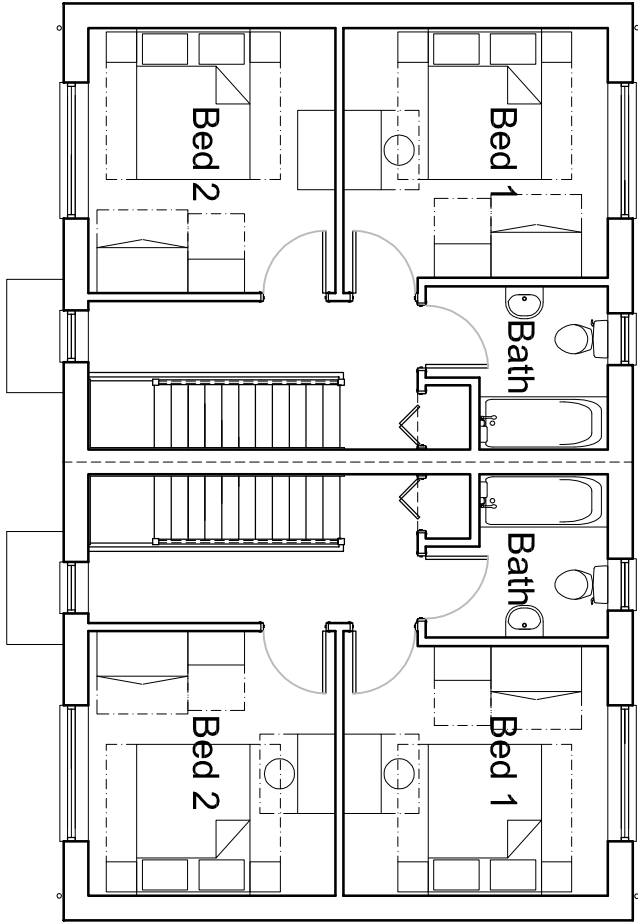

First Floor Plan (1:100)

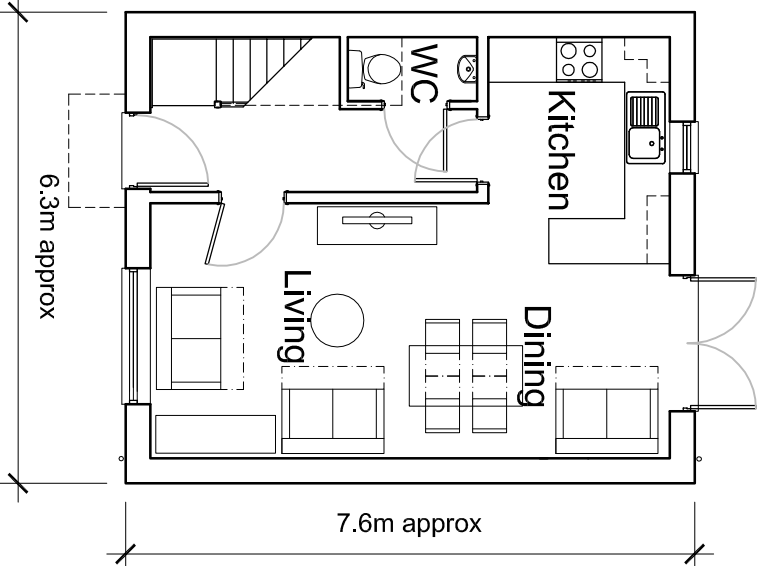


Ground Floor Plan (1:100)

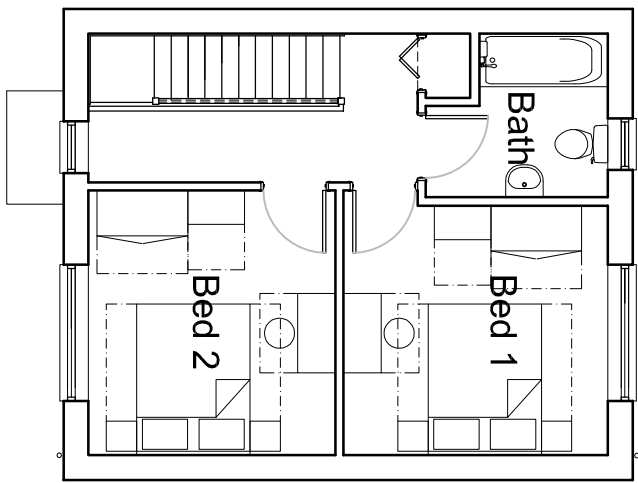

First Floor Plan (1:100)

2 BEDROOM SEMI-DETACHED HOUSES (Plots 1 & 2)

Plot 3 (Detached variant of Plots 1 & 2)

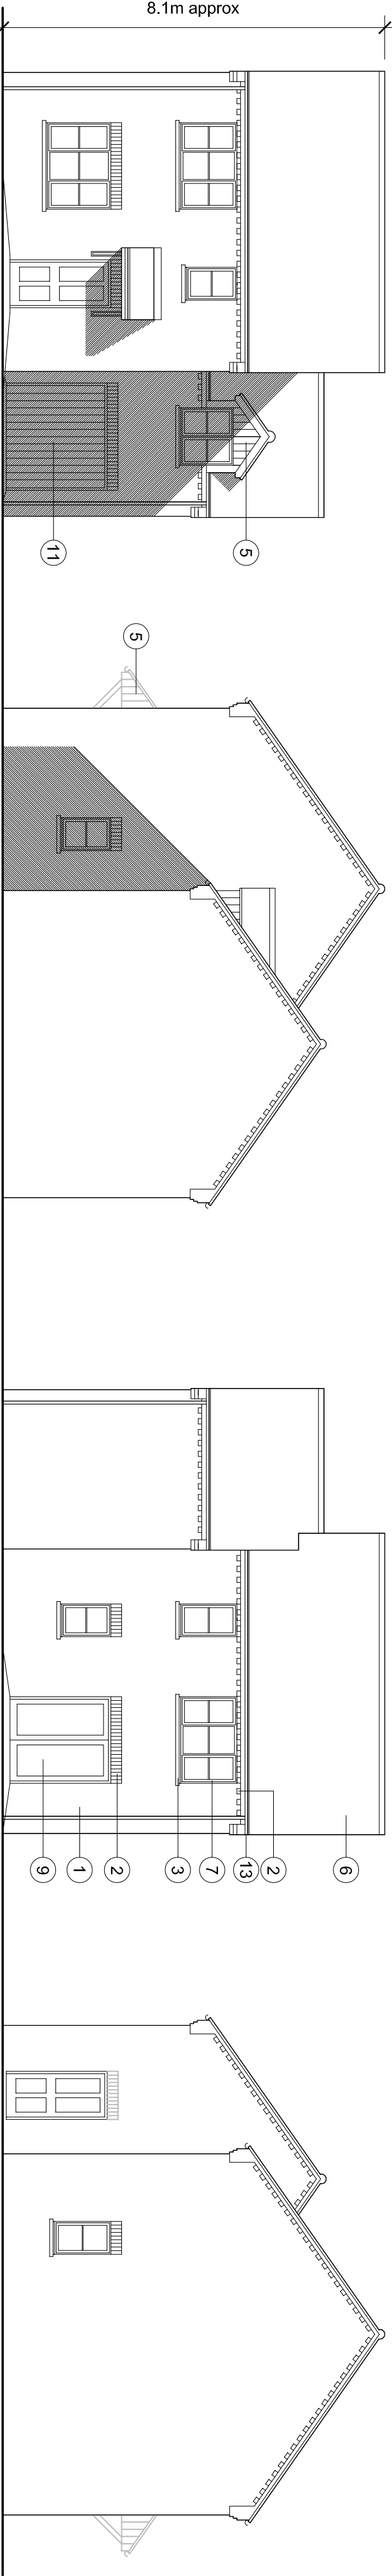


Front Elevation (1:100)

Side Elevation (1:100)


Rear Elevation (1:100)

Side Elevation (1:100)

 

PI	10.03.16	Planning Issue	AMW / AMW
DI	24.02.16	Final Issue	AMW / AMW
Revision:	Date:	Description:	Drawn: CHK

ANDREW M WRIGHT LTD
CHARTERED ARCHITECT

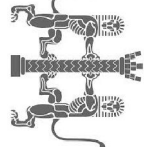

26 Jovs Bank, Holbeach, St Johns, Spalding, Lincs, PE12 8SD
Telephone: 01406 540573 Mobile: 07940 914778


Project: Residential Development
Station Street
Holbeach
Lincs

Drawings Title: Proposed Houses
Plots 1, 2, 3 & 4


Client: Haycroft Homes Ltd

Drawn:	Checked:	Date:	Scale:	Page:	Sheet:
AMW	AMW	01.02.16	1:100	A1	

3 BEDROOM DETACHED HOUSE WITH GARAGE (Plot 4)

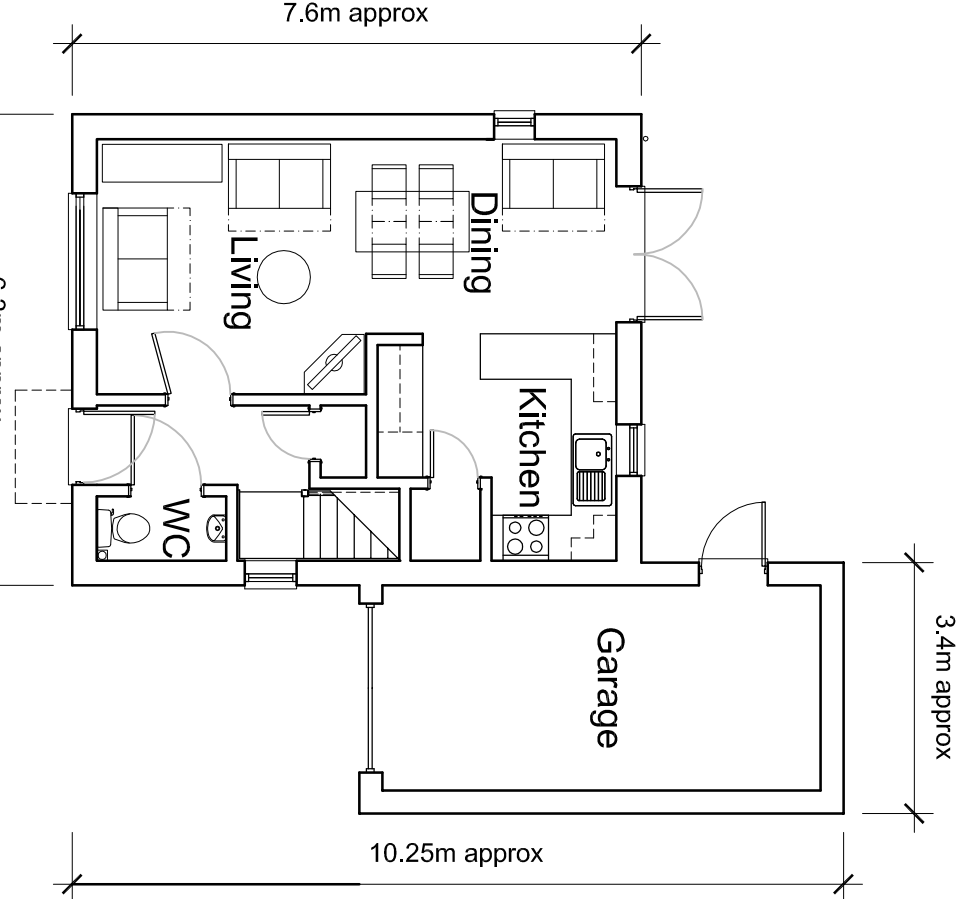

Ground Floor Plan (1:100)

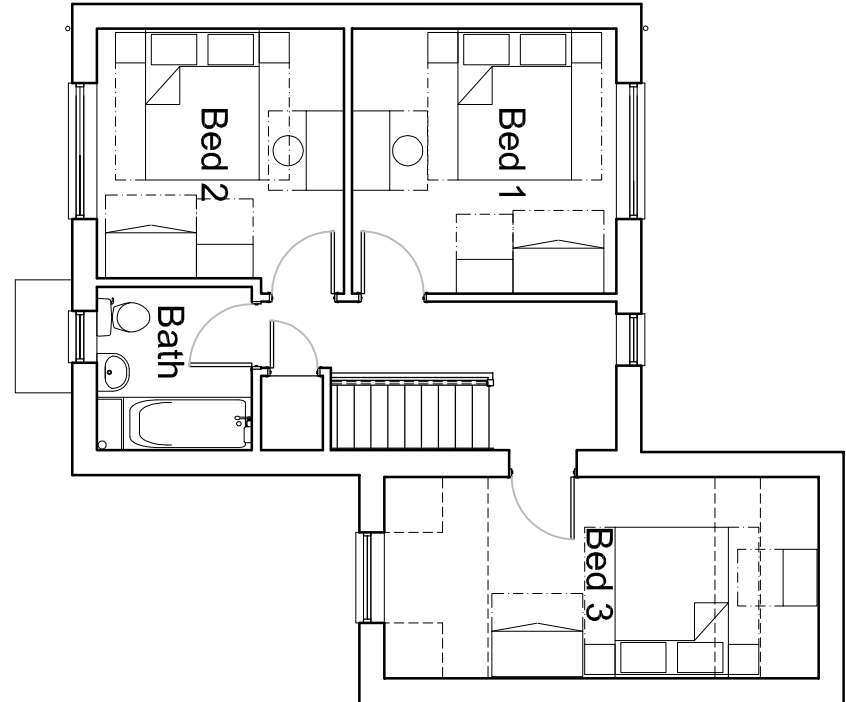

First Floor Plan (1:100)

Job No.:	Draw No.:	Stage:	Revision:
041403	PD06	Planning	P1