

All drawings to be verified on site by Mike Crockett before the start of any other drawings or work whatever whether on their own behalf or that of sub-contractors.

Report any discrepancies to the Contract Administrator at once.

This drawing is to be used only as a guide and not a contract. It is the responsibility of the client to ensure that all relevant information is provided and that the drawing is used in accordance with the contract.


Andrew M Wright Ltd, Registered in England & Wales No. 5209294

Registered Office: 22 Church Street, Louth, Lincolnshire, PE12 7TL.

LEGEND:

Legend to materials:-

- 1 = Facing brickwork
- 2 = Contrasting brickwork (soldier courses, dentil course projecting headers)
- 3 = Reconstituted stone cills
- 4 = Render
- 5 = Painted timber effect cladding
- 6 = Slate effect roofing or concrete interlocking roof tiles
- 7 = Upvc windows
- 8 = Composite doors
- 9 = Upvc doors
- 10 = Roof windows
- 11 = Timber board effect garage doors
- 12 = Reconstituted stone heads
- 13 = Plastic rainwater goods

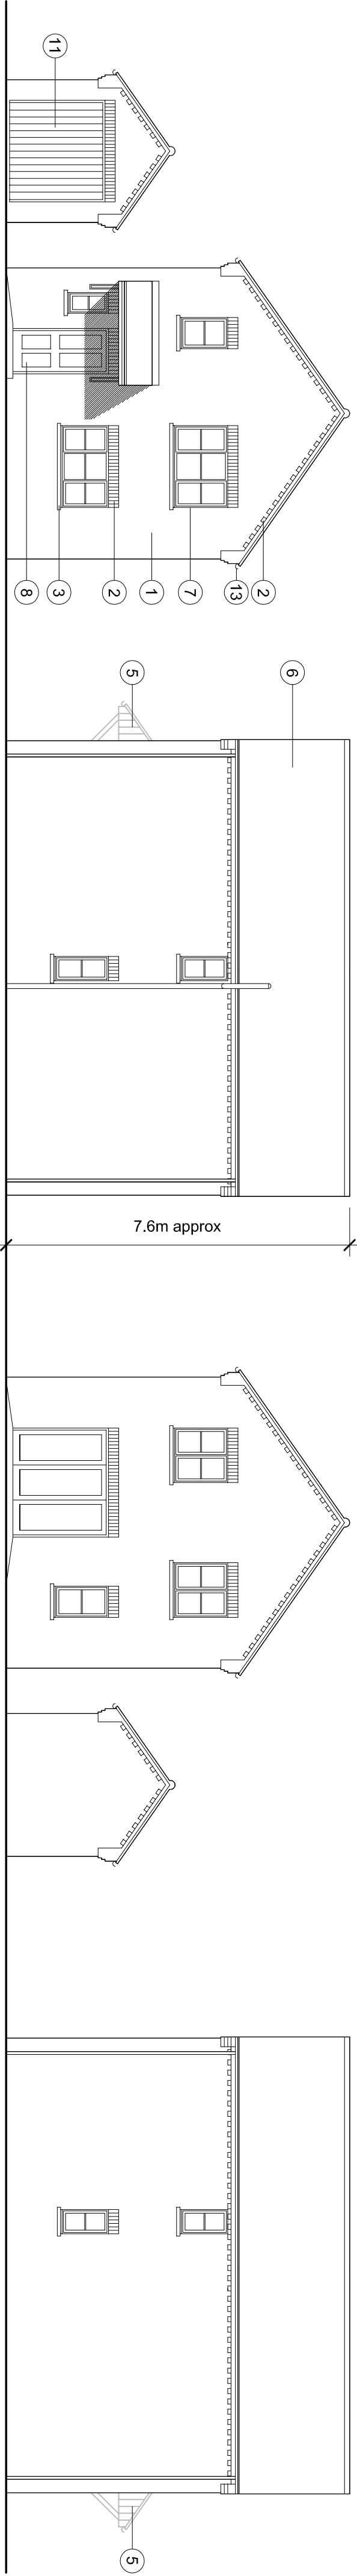


Front Elevation (1:100)


Side Elevation (1:100)

Rear Elevation (1:100)


Side Elevation (1:100)

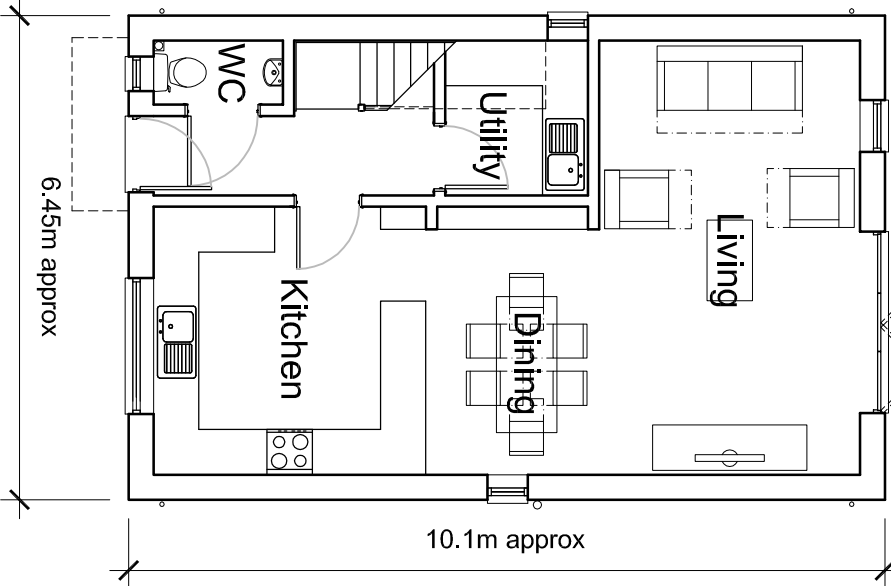


Ground Floor Plan (1:100)

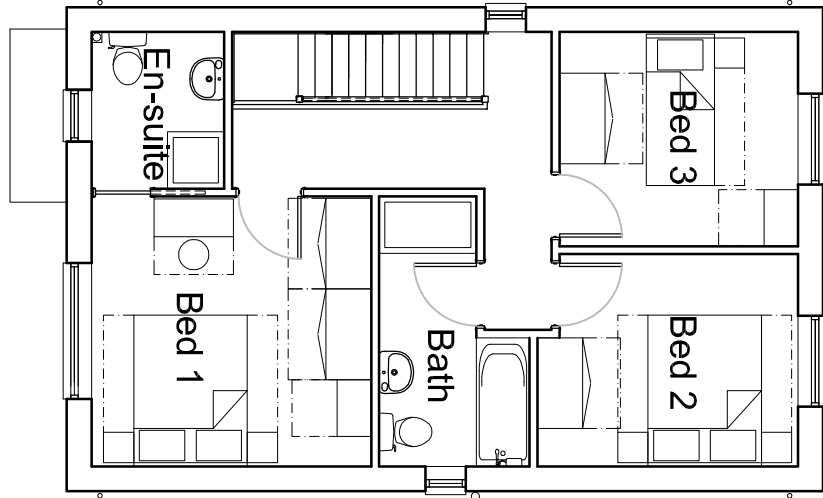


First Floor Plan (1:100)

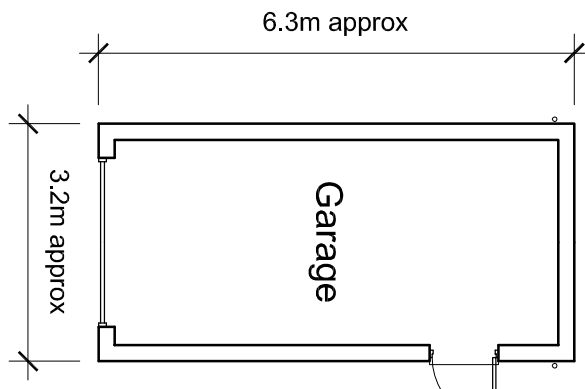

Ground Floor Plan (1:100)

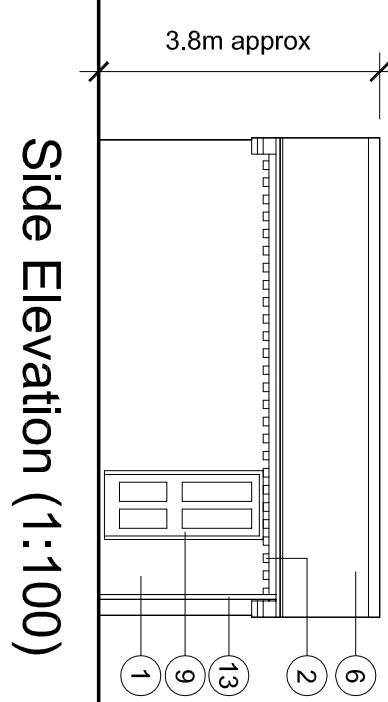


Side Elevation (1:100)

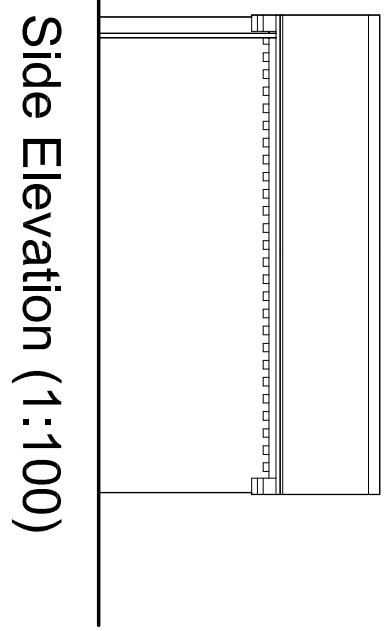


Side Elevation (1:100)

3 BEDROOM DETACHED HOUSE WITH GARAGE (Plot 6 shown. Plots 5 & 7 handed)

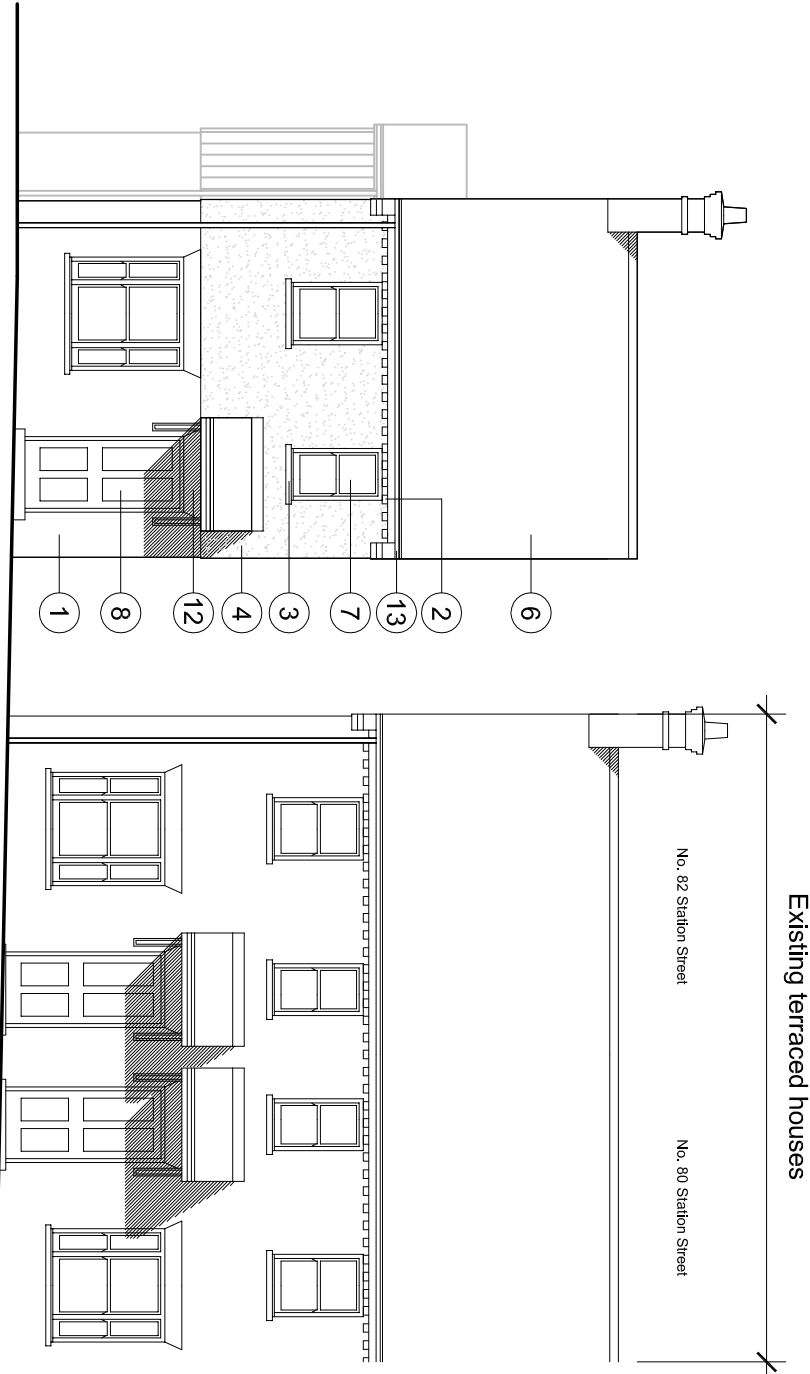


Front Elevation [to Station Street] (1:100)

Side Elevation (1:100)

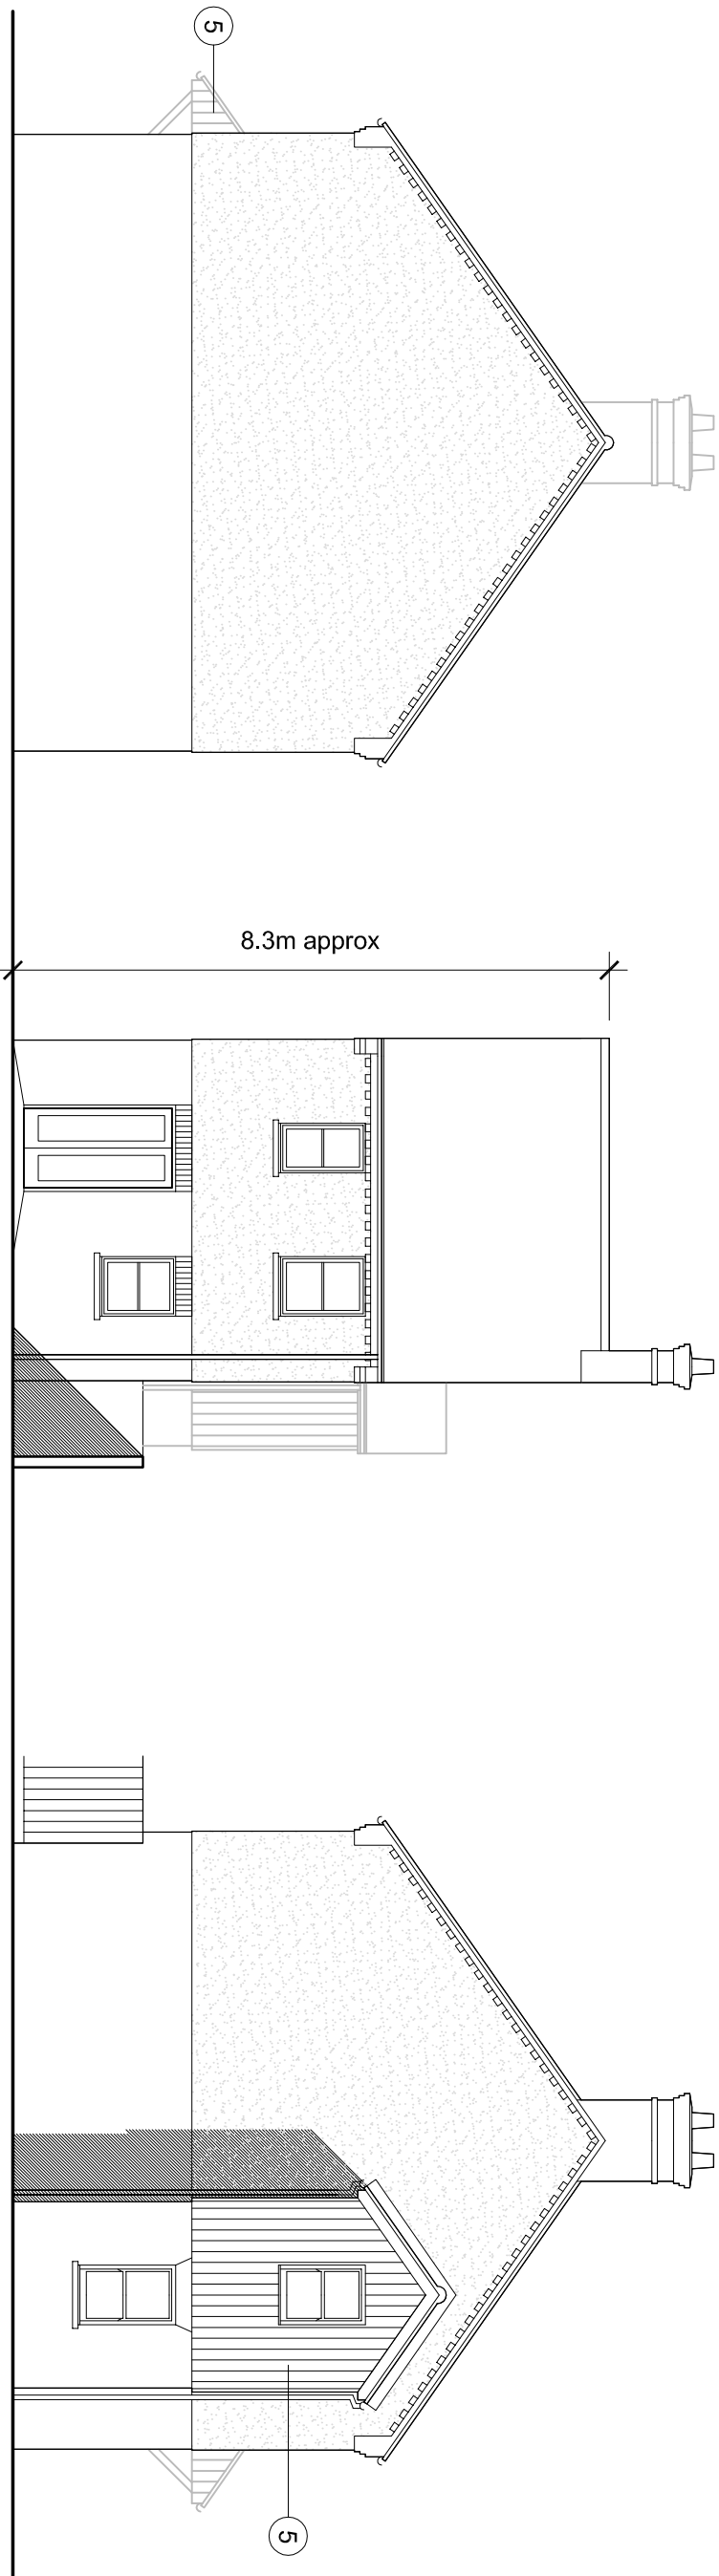


Rear Elevation (1:100)

Side Elevation (1:100)

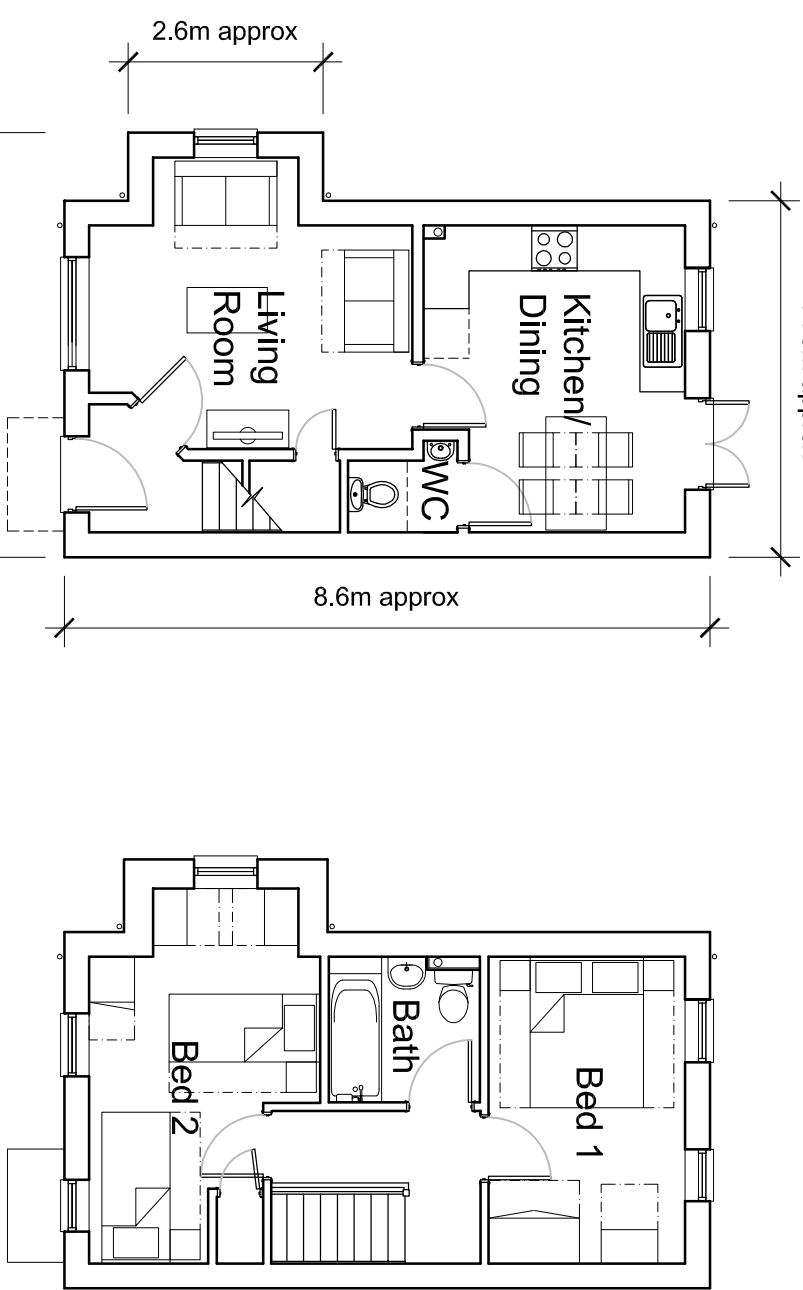

Ground Floor Plan (1:100)

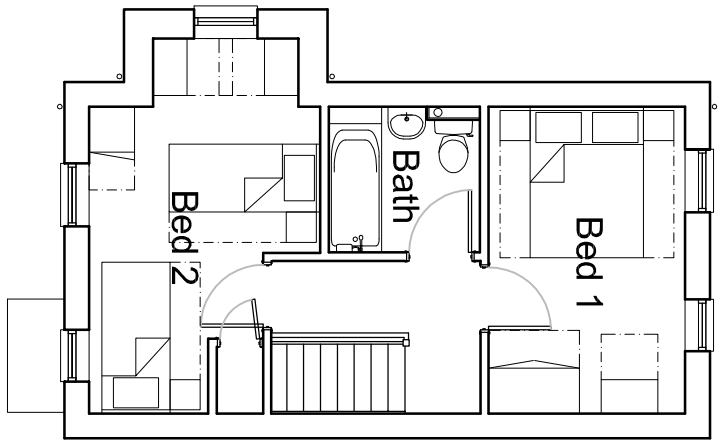


First Floor Plan (1:100)

2 BEDROOM DETACHED HOUSE (Plot 12)



PI	10.03.16	Planning Issue	AMW	AMW
DT	24.02.16	Final Issue	AMW	AMW
Revision:	Date:	Description:	Dwn:	CHK:

ANDREW M WRIGHT LTD
CHARTERED ARCHITECT

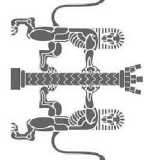

26 Jovs Bank, Holbeach St Johns, Spalding, Lincs. PE12 8SD
Telephone: 01406 540573 Mobile: 07940 914778

Project:
Residential Development
Station Street
Holbeach
Lincs

Drawing Title:
Proposed Houses
Plots 5, 6, 7 & 12

Client:
Haycroft Homes Ltd

Drawn:	Checked:	Date:	Scale:	Page Size:
AMW	AMW	01.02.16	1:100	A1
Job No.:	Draw No.:	Stage:	Revision:	
041403	PD07	Planning	P1	