

All drawings to be verified for this by Mike Crompton before the start of any other drawings or work whatever is either on their own behalf or that of sub-contractors.

Report any discrepancies to the Contract Administrator at once.

This drawing is to be used only as a guide and not as a final drawing. It is the responsibility of the Architect and Engineer's drawing and other relevant information.

Andrew M Wright Ltd Registered in England & Wales No. 5292924

Registered Office: 22 Church Street, Louth, Lincolnshire, PE12 1TL

LEGEND: DO NOT SCALE

Legend to materials:-

1 = Facing brickwork

2 = Contrasting brickwork (soldier courses, dentil course projecting headers)

3 = Reconstituted stone cills

4 = Render

5 = Painted timber effect cladding

6 = Slate effect roofing or concrete interlocking roof tiles

7 = Upvc windows

8 = Composite doors


9 = Upvc doors

10 = Roof windows

11 = Timber board effect garage doors

12 = Reconstituted stone heads

13 = Plastic rainwater goods

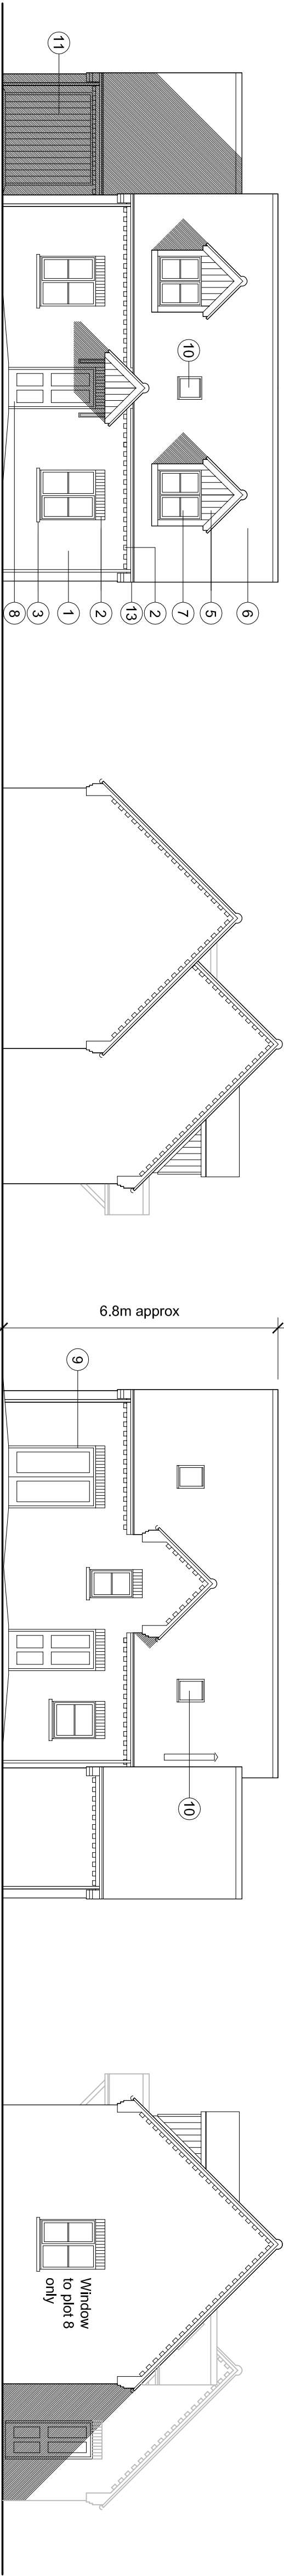


Front Elevation (1:100)


Side Elevation (1:100)

Rear Elevation (1:100)

Side Elevation (1:100)

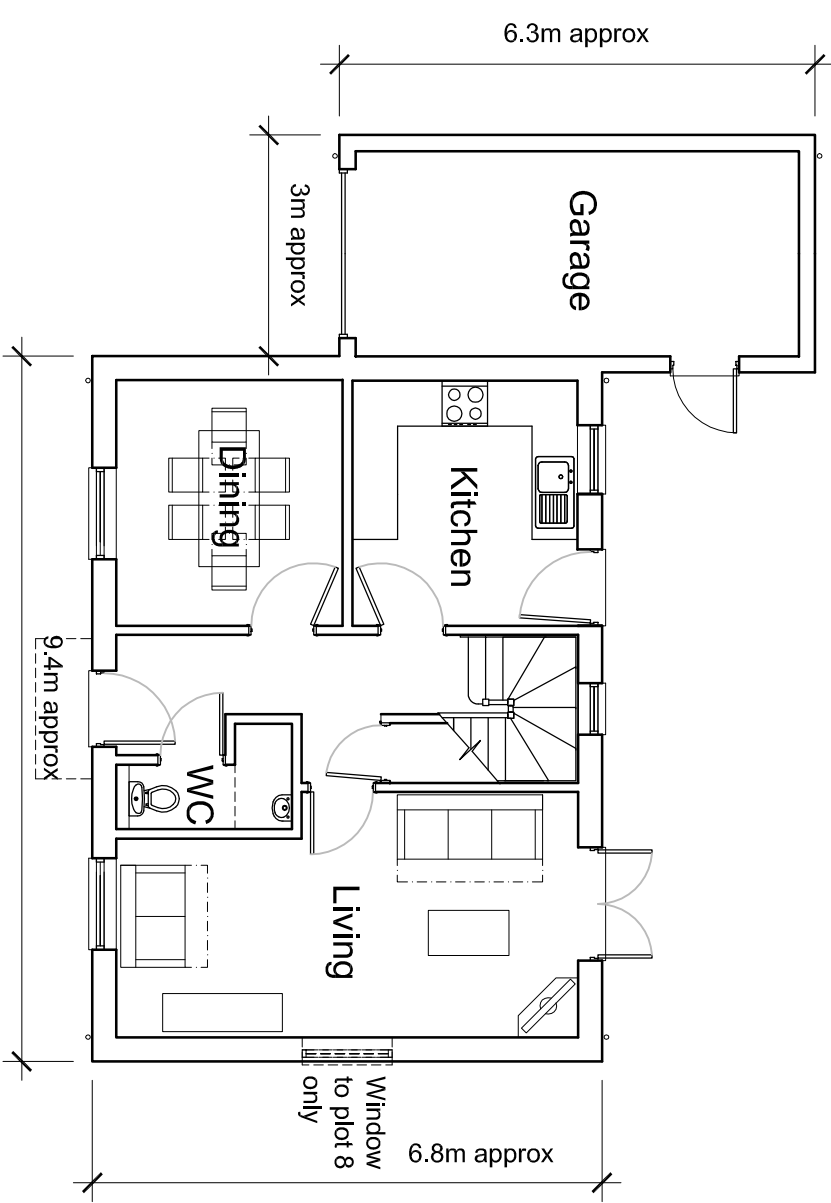


Ground Floor Plan (1:100)

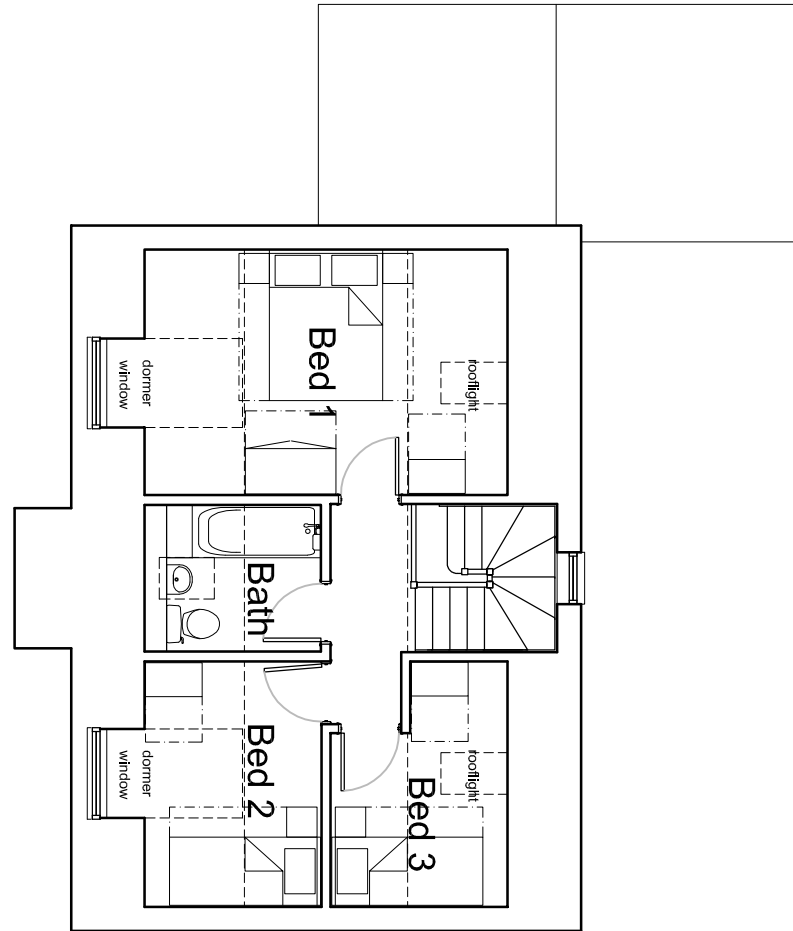


First Floor Plan (1:100)


3 BEDROOM DETACHED CHALET WITH GARAGE (Plot 9 shown, Plot 8 handed)

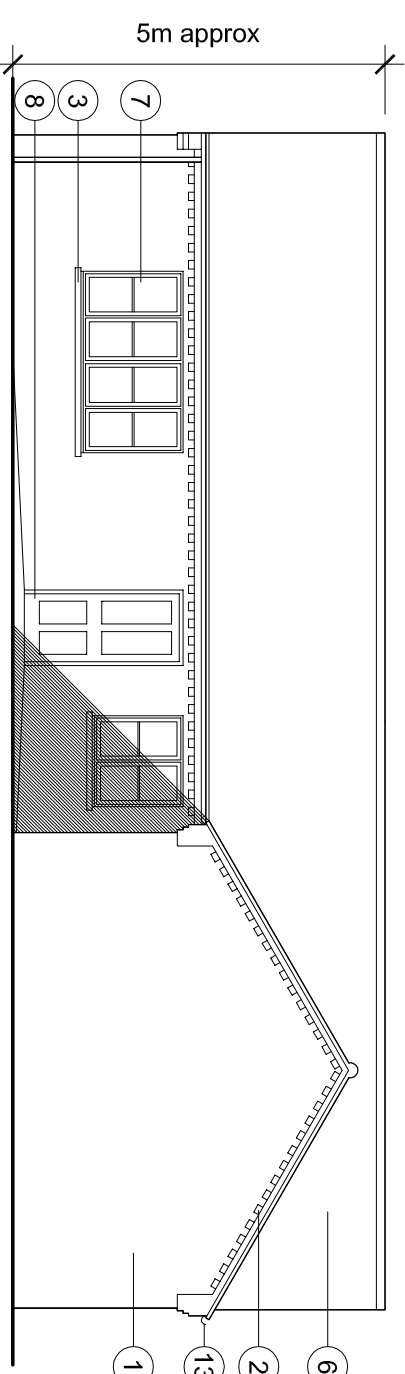


Front Elevation (1:100)

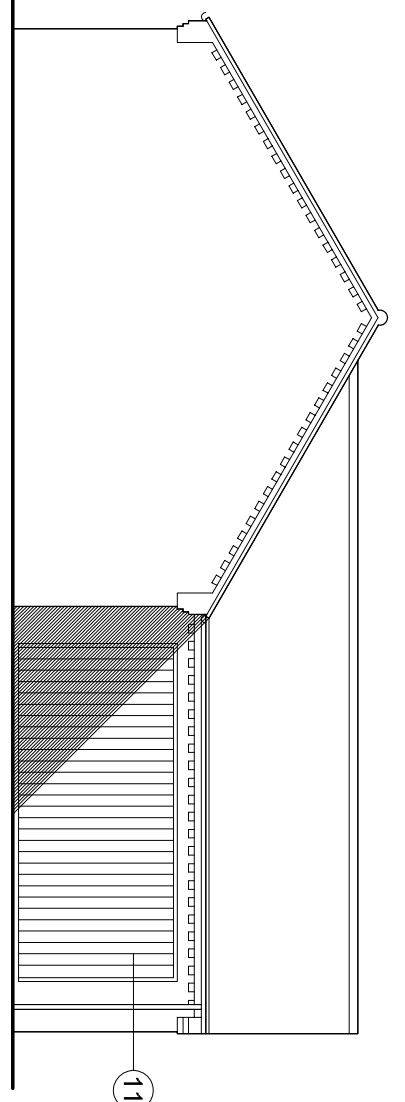

Front / Side Elevation (1:100)

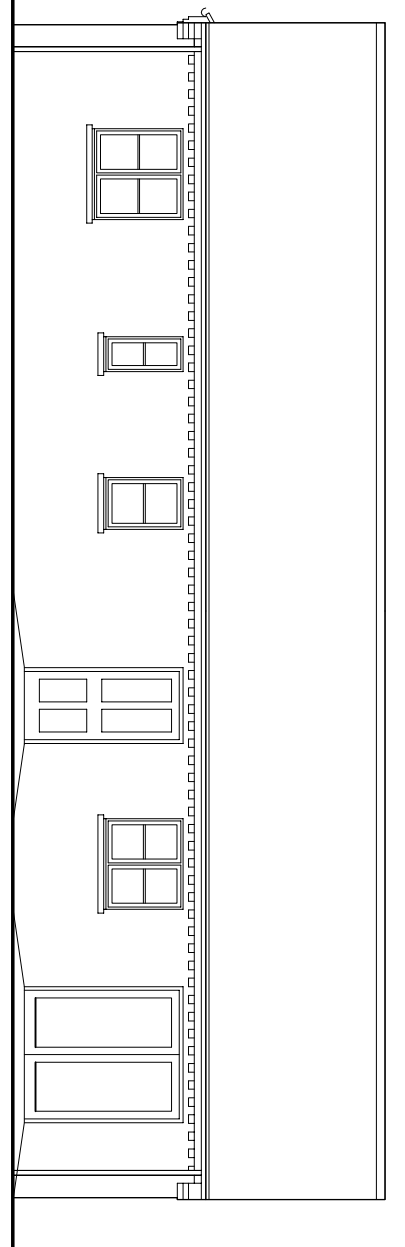

Rear Elevation (1:100)

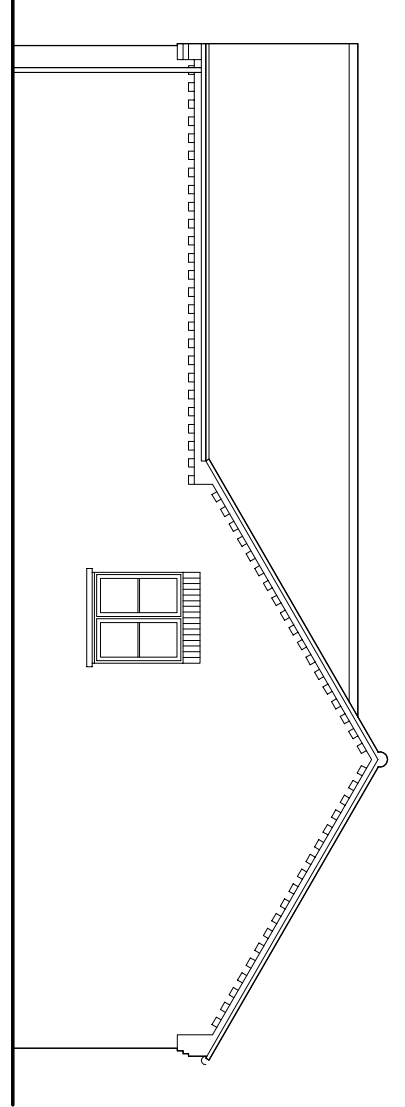


Side Elevation (1:100)



Ground Floor Plan (1:100)

3 BEDROOM DETACHED BUNGALOW (Plot 10 shown, Plot 11 handed)

 

PI	10.03.16	Planning Issue	AMW / AMW
DI	24.02.16	Final Issue	AMW / AMW
Revision:	Date:	Description:	Dwr: CHK

ANDREW M WRIGHT LTD
CHARTERED ARCHITECT



26 Jovs Bank, Holbeach, St Johns, Spalding, Lincs. PE12 8SD
Telephone: 01406 540573 Mobile: 07940 914778

Project:	Residential Development
Station Street	Holbeach
Lincs	

Drawing Title:	Proposed Chalet & Bungalow
Plots 8, 9, 10 & 11	

Client: Haycroft Homes Ltd

Drawn:	Checked:	Date:	Scale:	Page:	Sheet:
AMW	AMW	01.02.16	1:100	A1	
Job No.:	Draw No.:	Stage:	Revision:		
041403	PD08	Planning	P1		