


EXTERNAL MATERIALS

BRICKS: DESIMPLE HERITAGE BLEND


TILES: SANDTOFT SINGLE PANTILE - TERRACOTTA




FRONT N

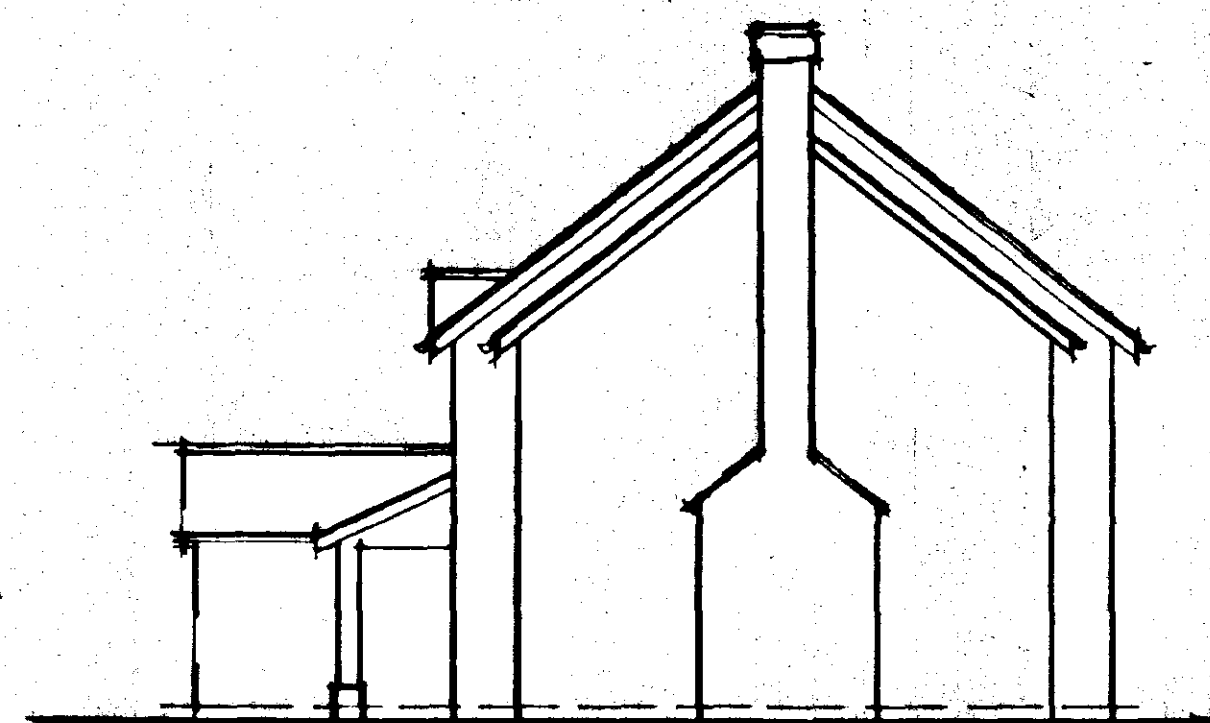



SIDE W

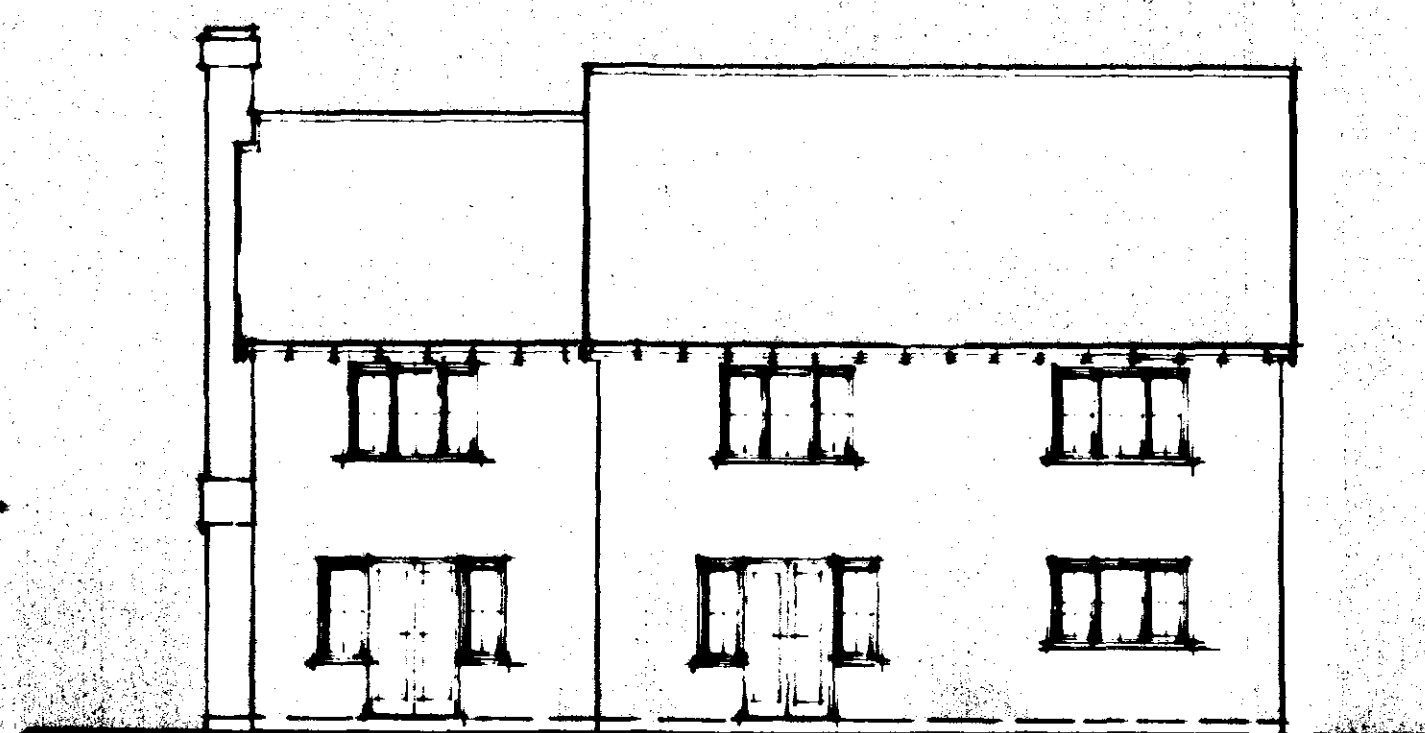


REAR S

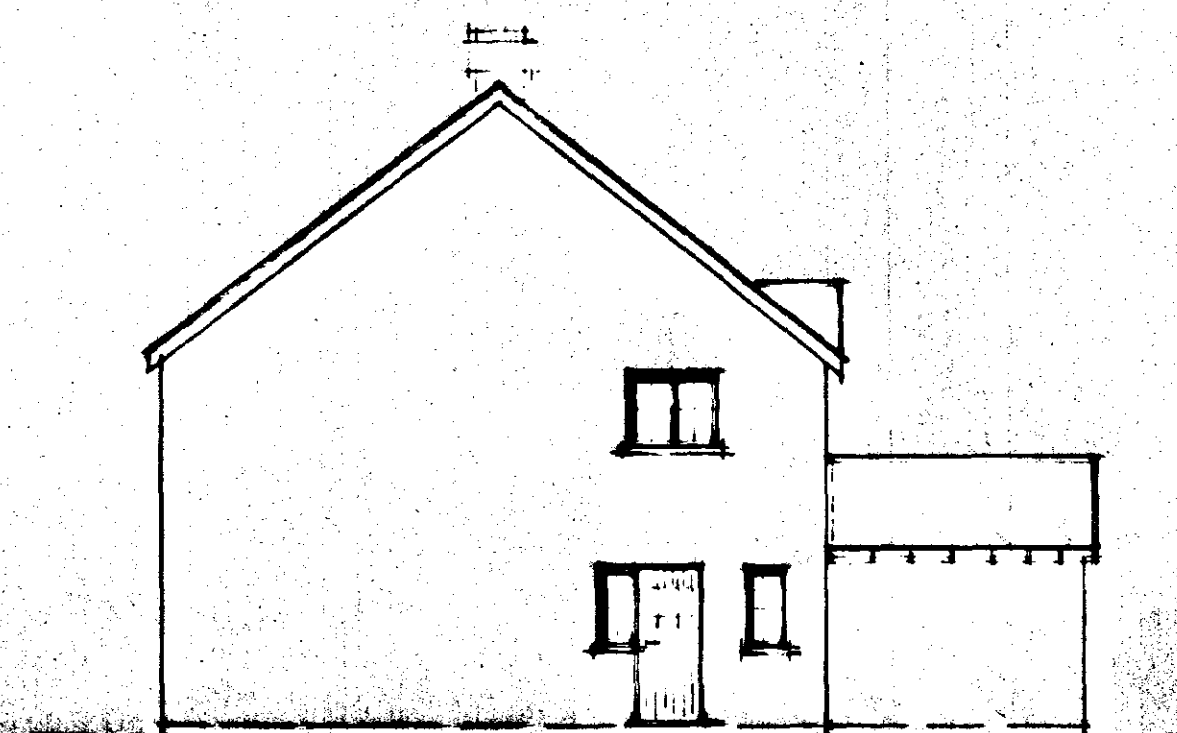

SIDE E

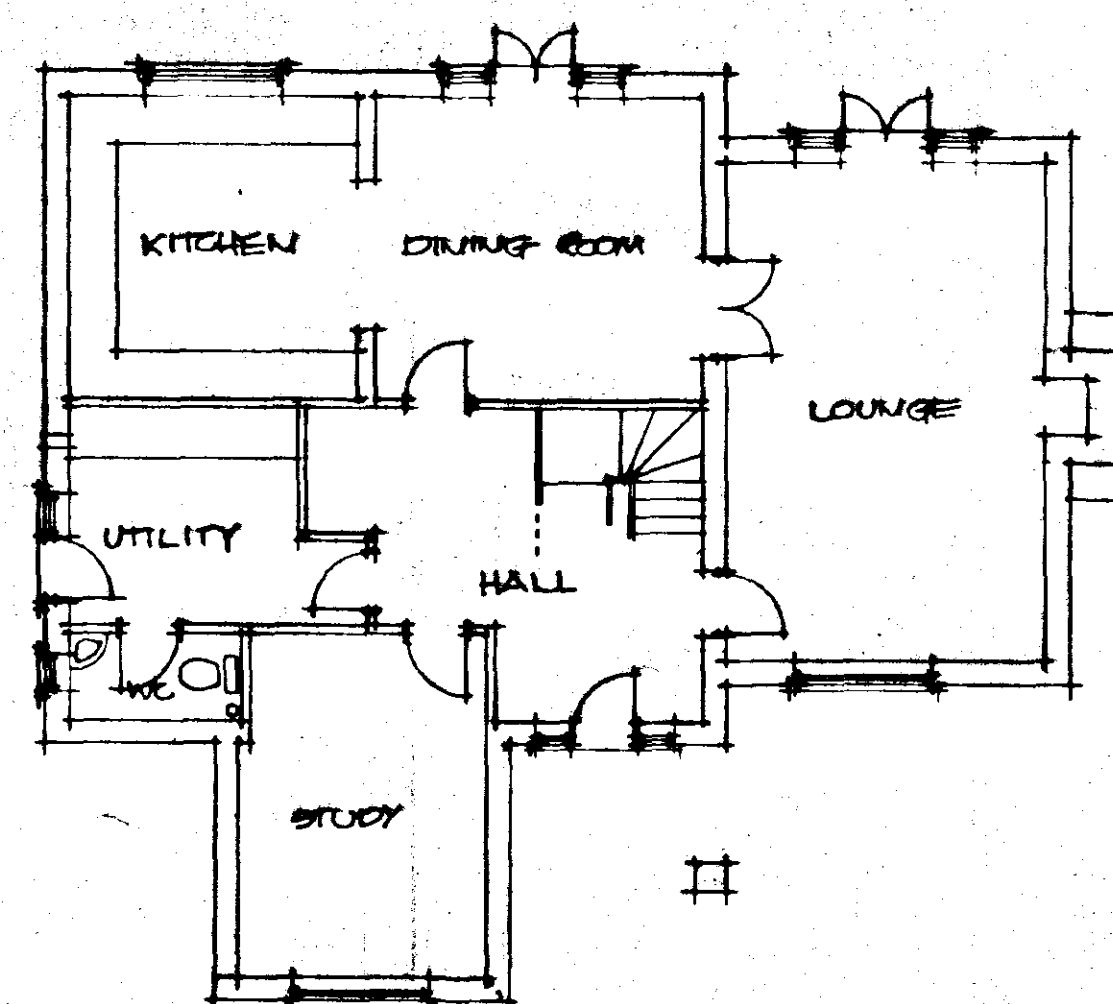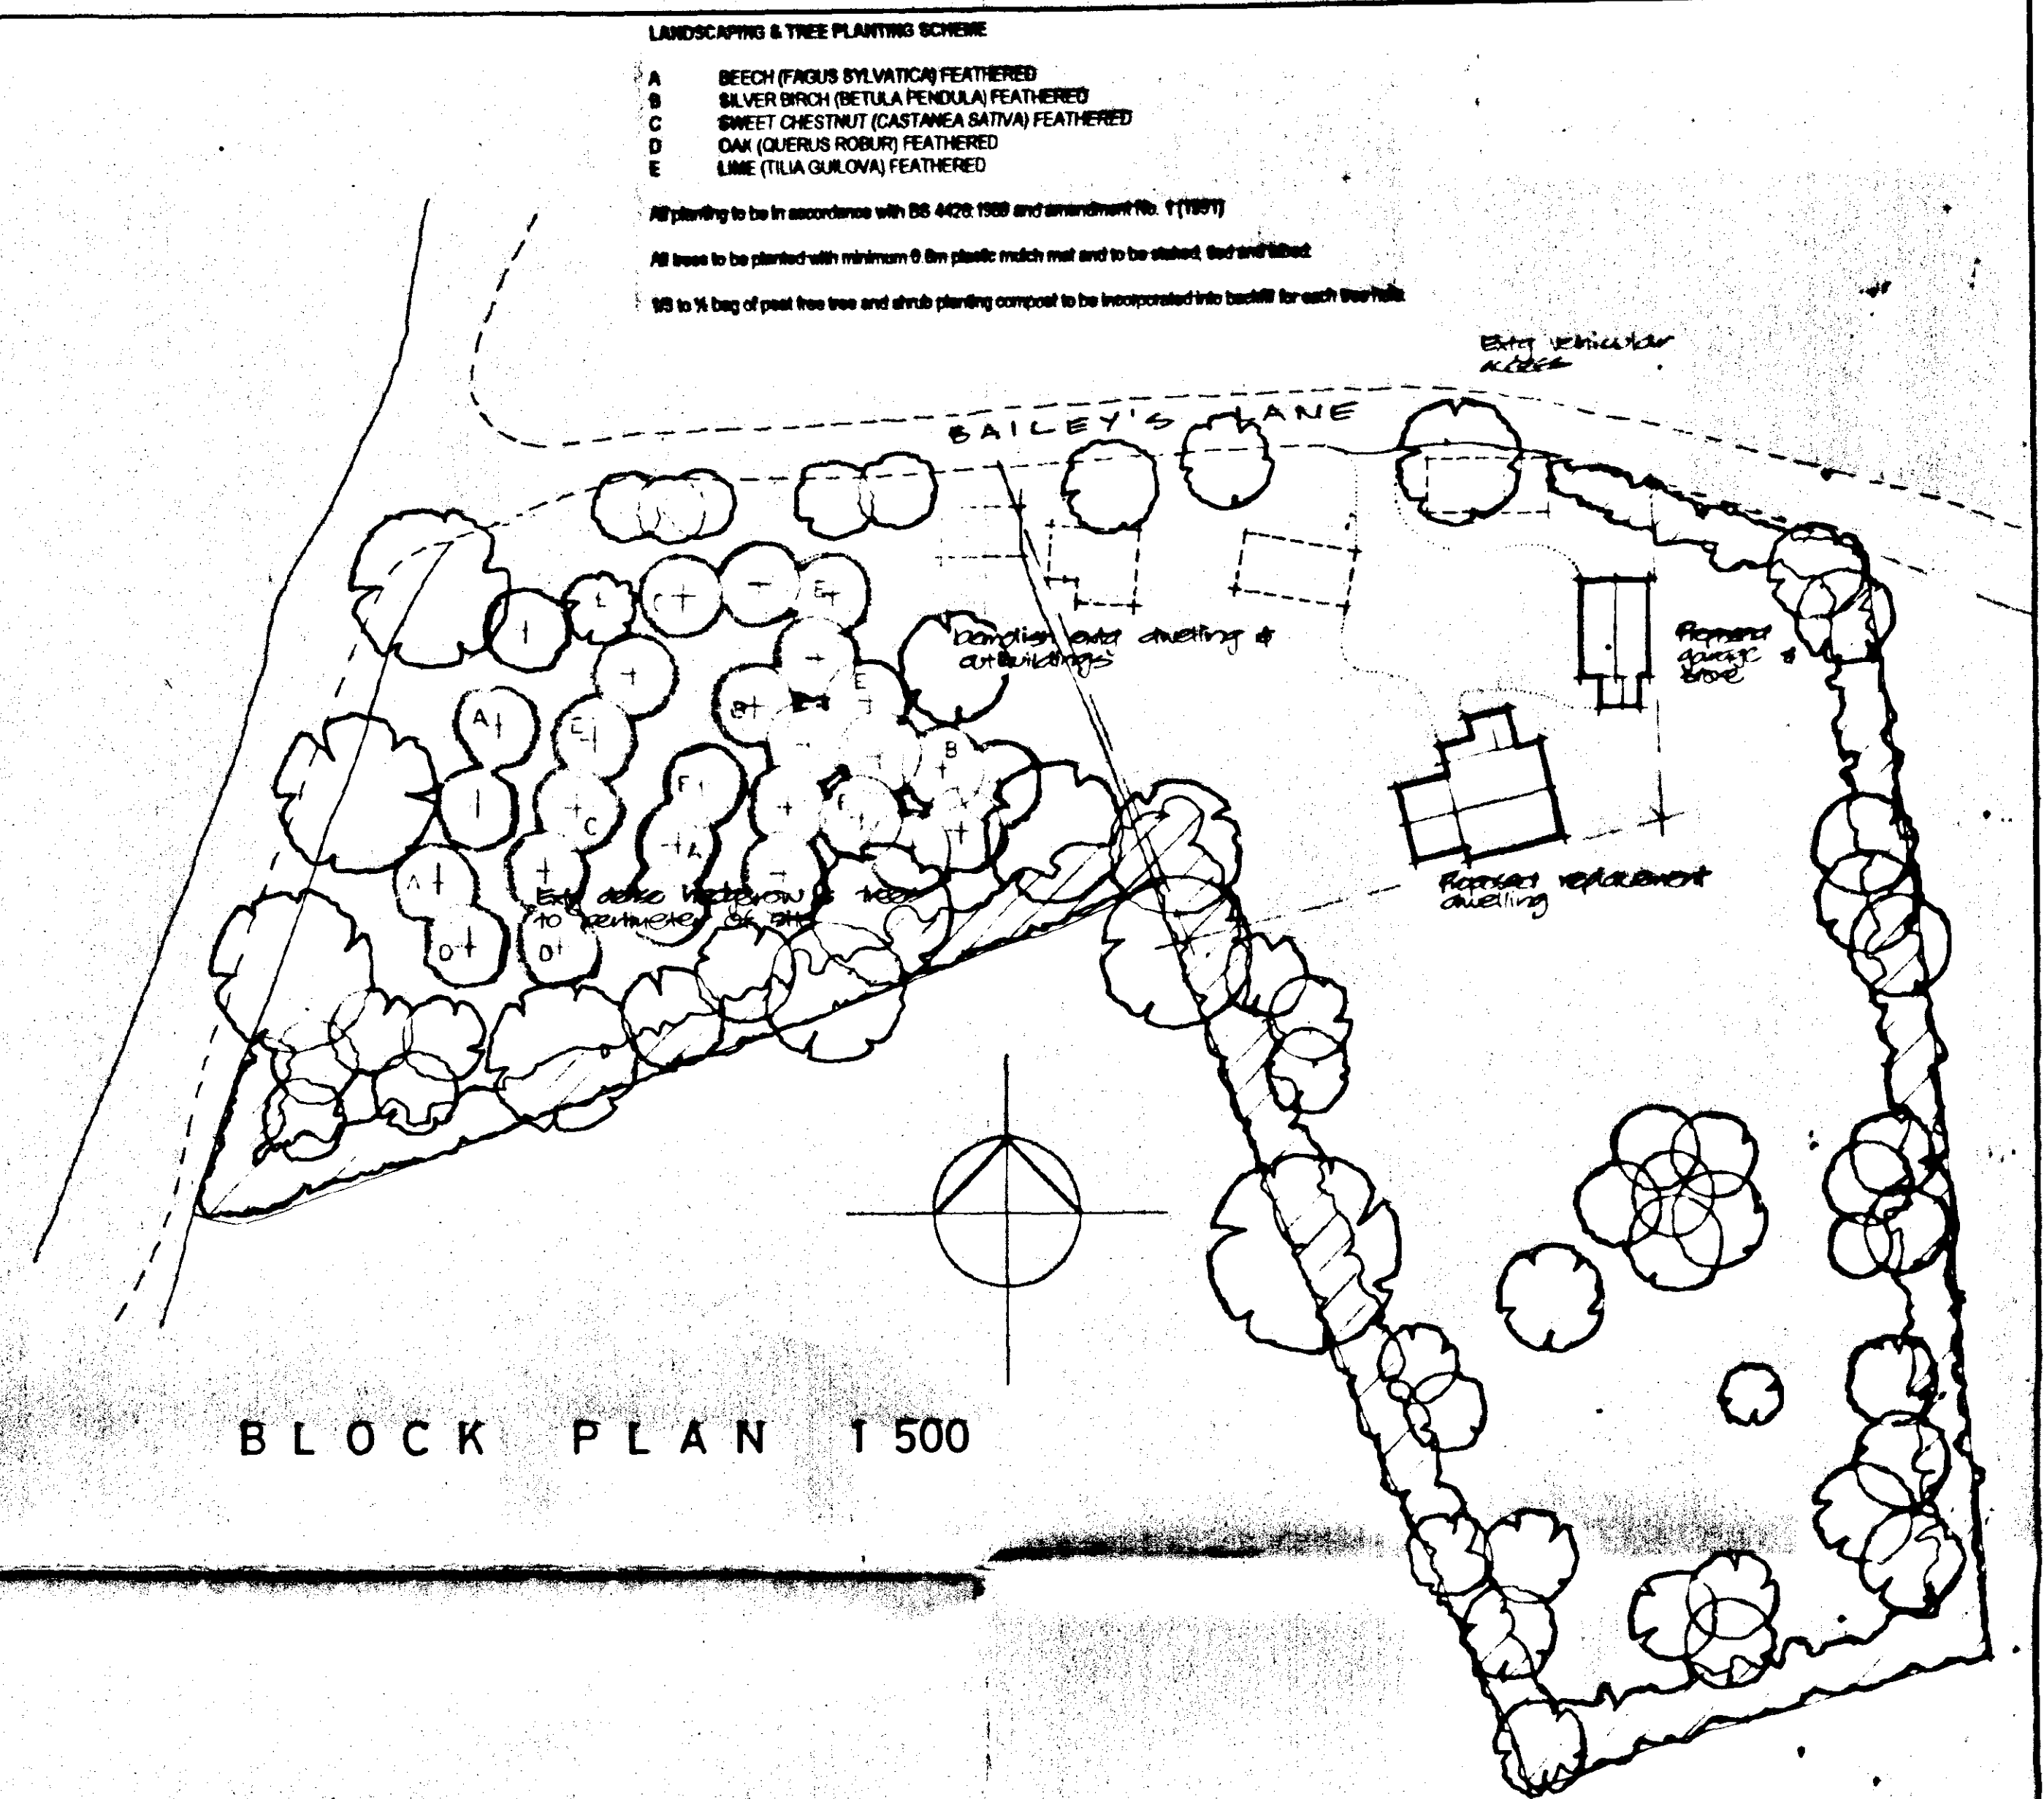

GROUND FLOOR

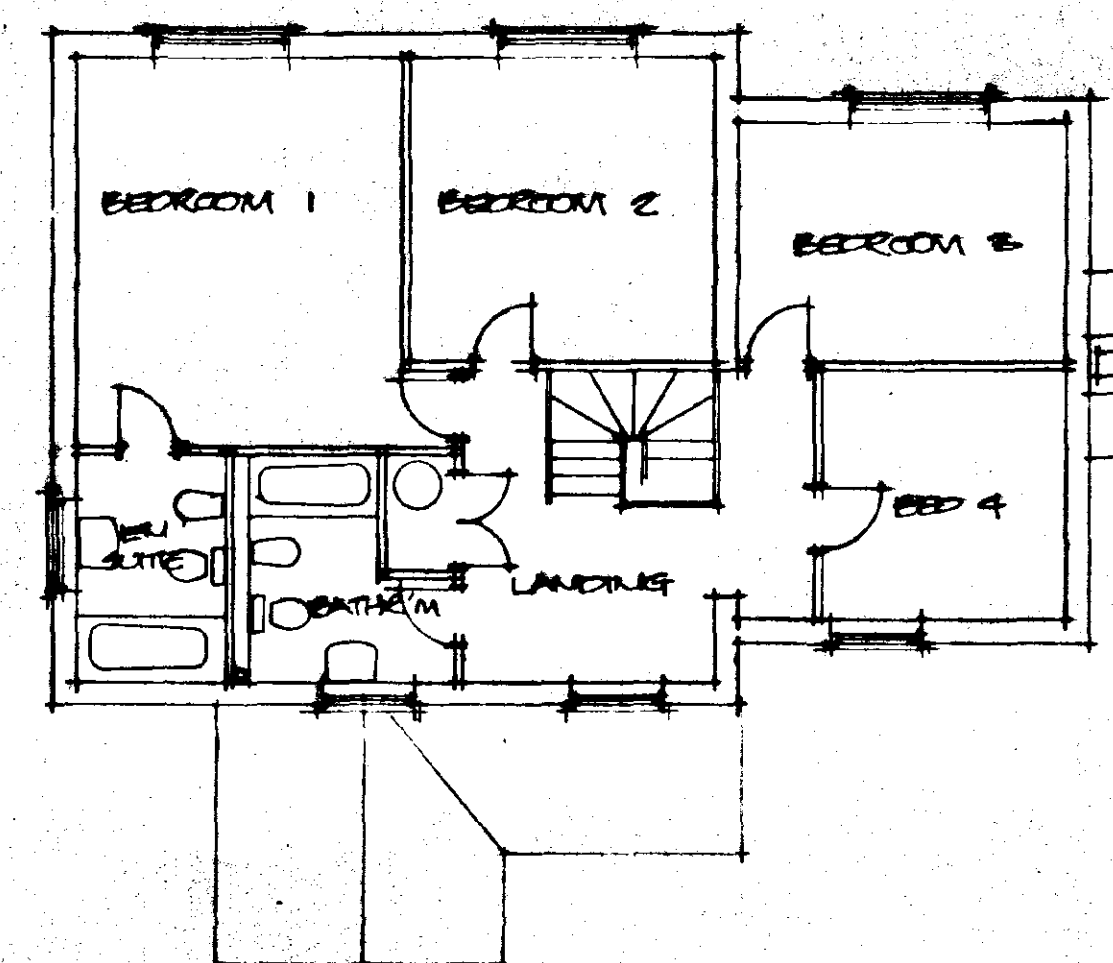


FIRST FLOOR


G. R. MERCHANT LENO AMICE FIWO ARCHITECTURAL, STRUCTURAL AND LAND DRAINAGE CONSULTANTS Unit 4, Wrights Mews 12A Park Road, Holbeach, Spalding, Lincoln, PE11 8 7EE Tel: 01406 480800 Fax: 01406 485744 E-Mail: G. R. Merchant @ Merchant, PE. Co. UK	
Project: 4 BEDROOM HOUSE (Replacement Dwelling) BAILEYS LANE HOLBEACH HURN SPALDING LINES	
Client: A.J. WORTH	
Drawing: ELEVATIONS FLOOR PLANS AND BLOCK PLAN	
Job Ref: AMW-BL	Drawing No. 01
Date: FEB 2000	Drawn: GRM/PL
Scales: 1/100 1/500	
DO NOT SCALE FROM THIS DRAWING This drawing is copyright and may not be altered, copied, reproduced or used for any other purpose without the written consent of the Designer. The Designer shall be responsible for the accuracy of the information contained herein and shall not be liable for any loss or damage caused by its use. The Designer shall be responsible for the accuracy of the information contained herein and shall not be liable for any loss or damage caused by its use.	

SOUTH HOLLAND DC
 HOUSING & PLANNING
 28 FEB 2000
 Ref: 0246/00


**DETERMINED
 PLAN**

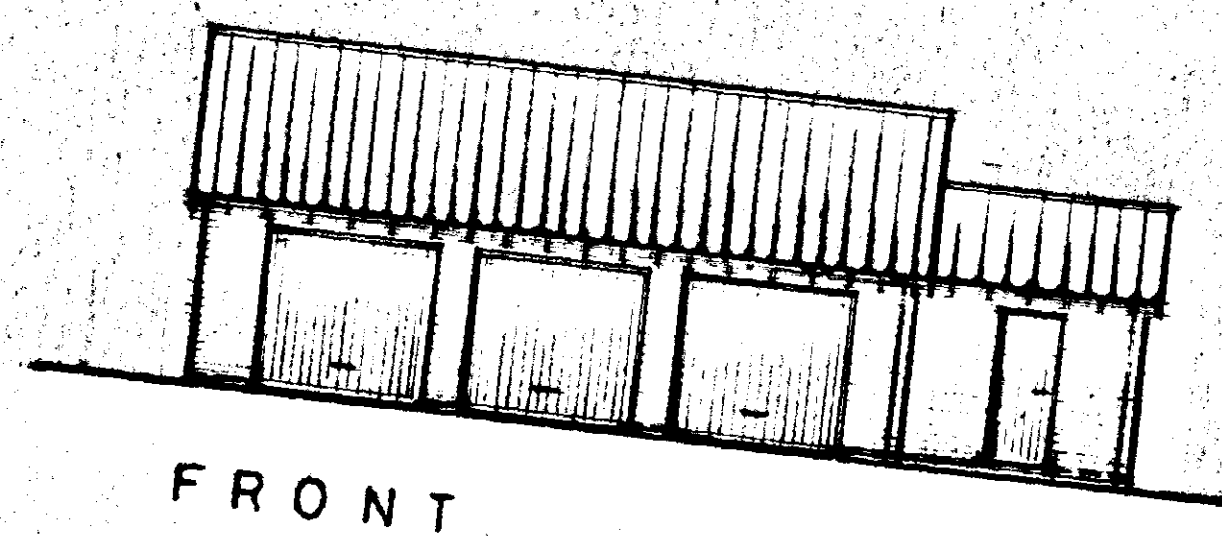

FRONT

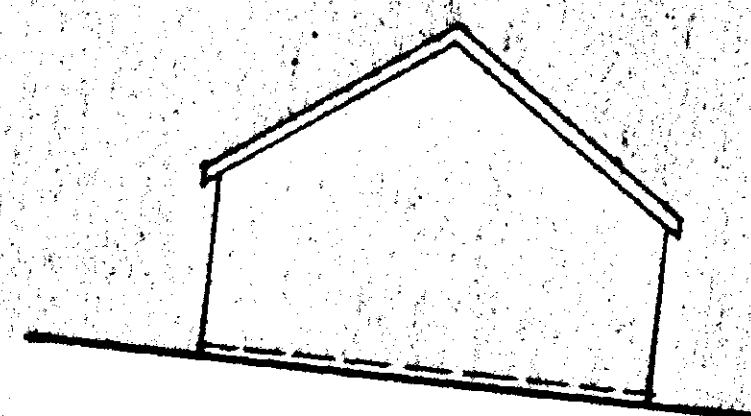


SIDE

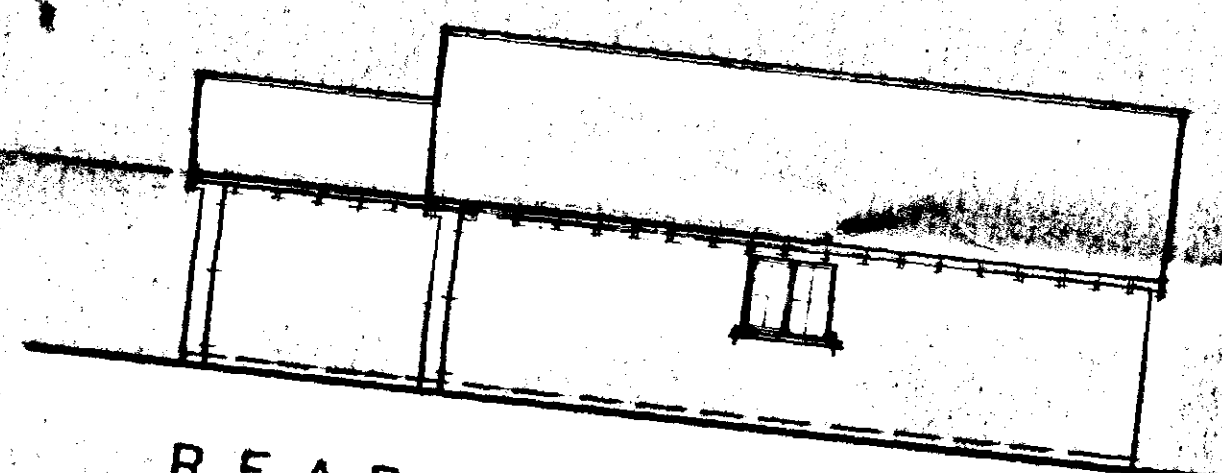

REAR



SIDE

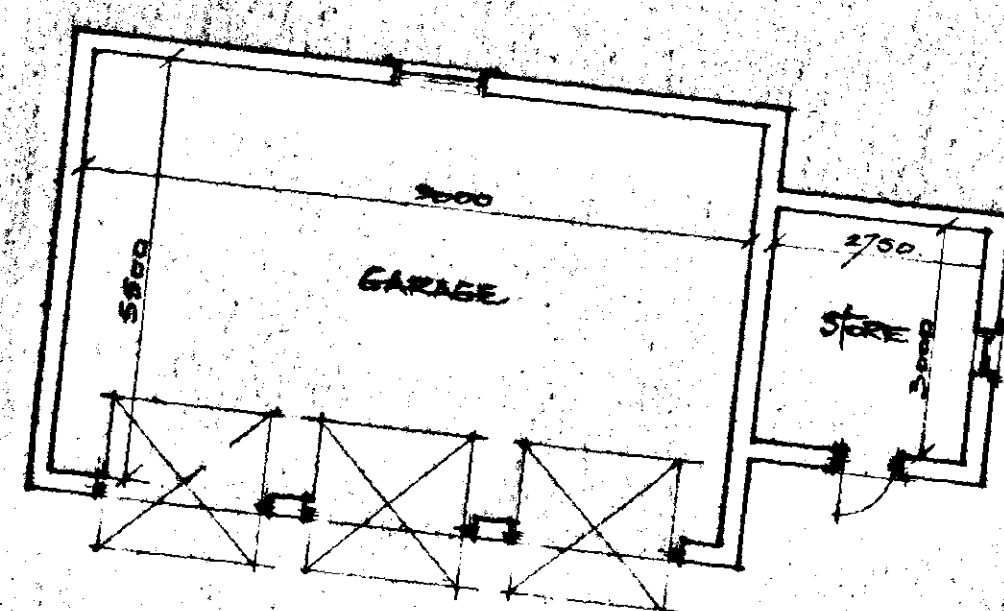

PLAN

NOT SCALE FROM THIS DRAWING
 It is copyright and may not be altered, traced, photographed
 for purposes other than that for which it is issued.
 Contractor is to check all dimensions on site and report
 to the Architect.
 Conditions related to the site. No responsibility can be
 assumed for abnormal conditions which may be discovered during
 construction. Site and surveys are recommended in respect of
 establishing specific site conditions before foundation work.

SOUTH HOLLAND DC
 HOUSING & PLANNING
 28 FEB 2000
 Ref: H09/0006/00

DETERMINED
 PLAN

G. R. MERCHANT
 I. ENG AMICE, FIWO,
 ARCHITECTURAL, STRUCTURAL
 & LAND DRAINAGE CONSULTANT
 TEL: HOLBEACH (01406) 490800

PROJECT:

REAR & SIDE

CLIENT:

A.J. WORTH

SCALES:

DATE: