


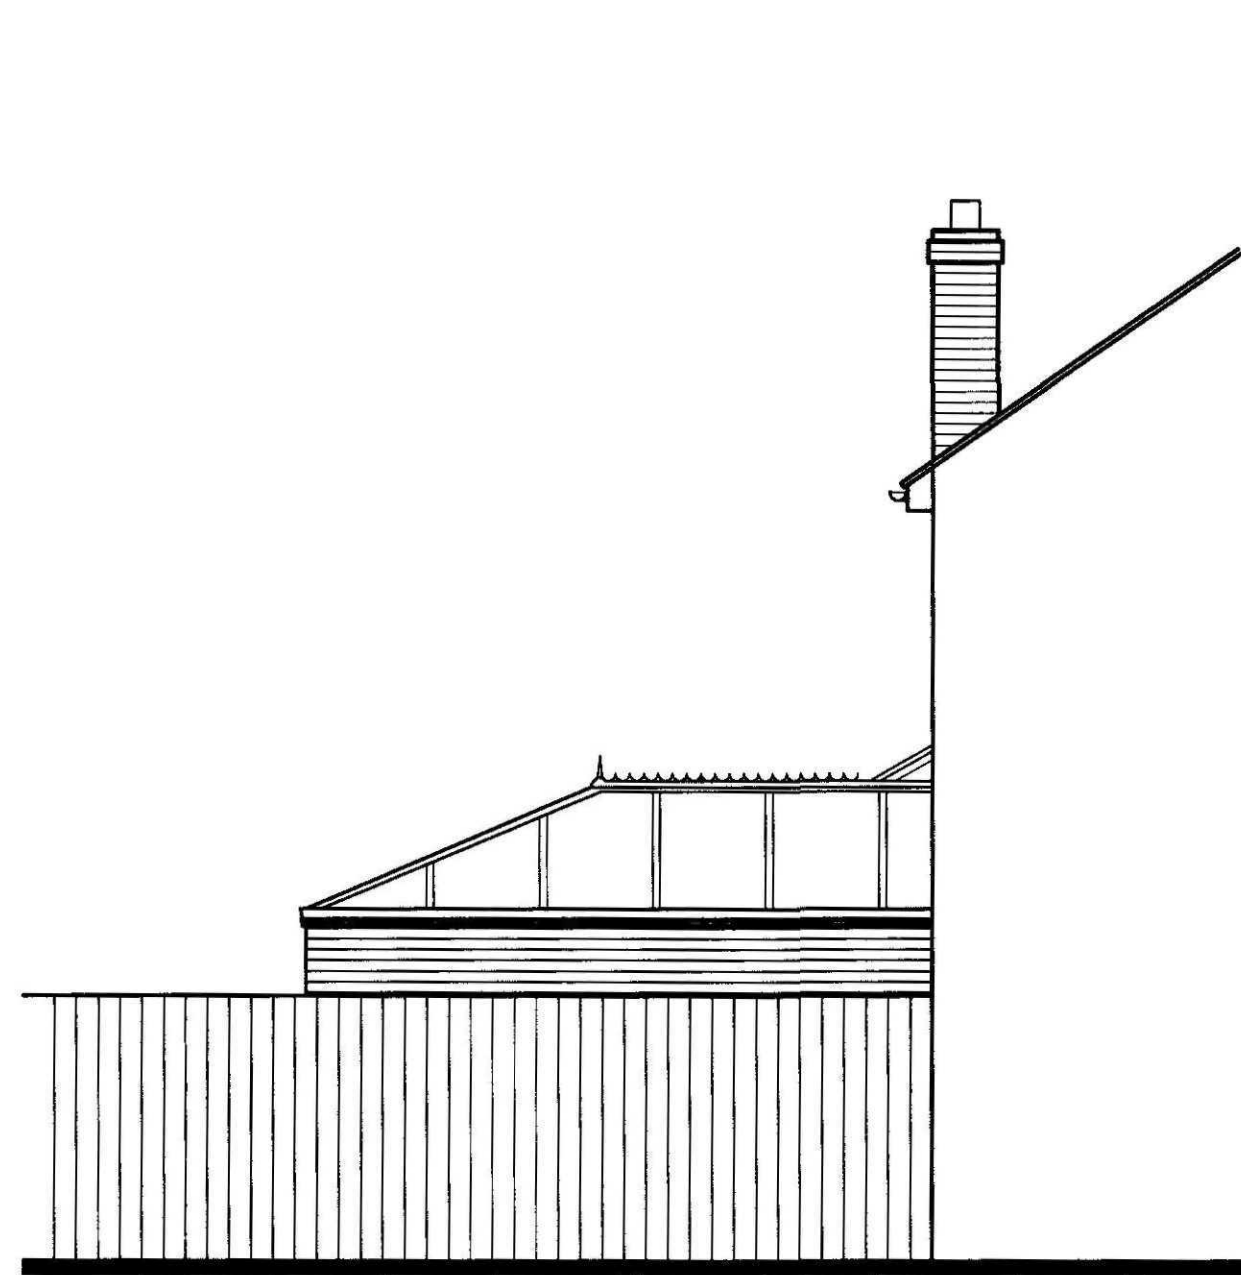


SIDE ELEVATION
SCALE 1:50




REAR ELEVATION
SCALE 1:50




SIDE ELEVATION
SCALE 1:50

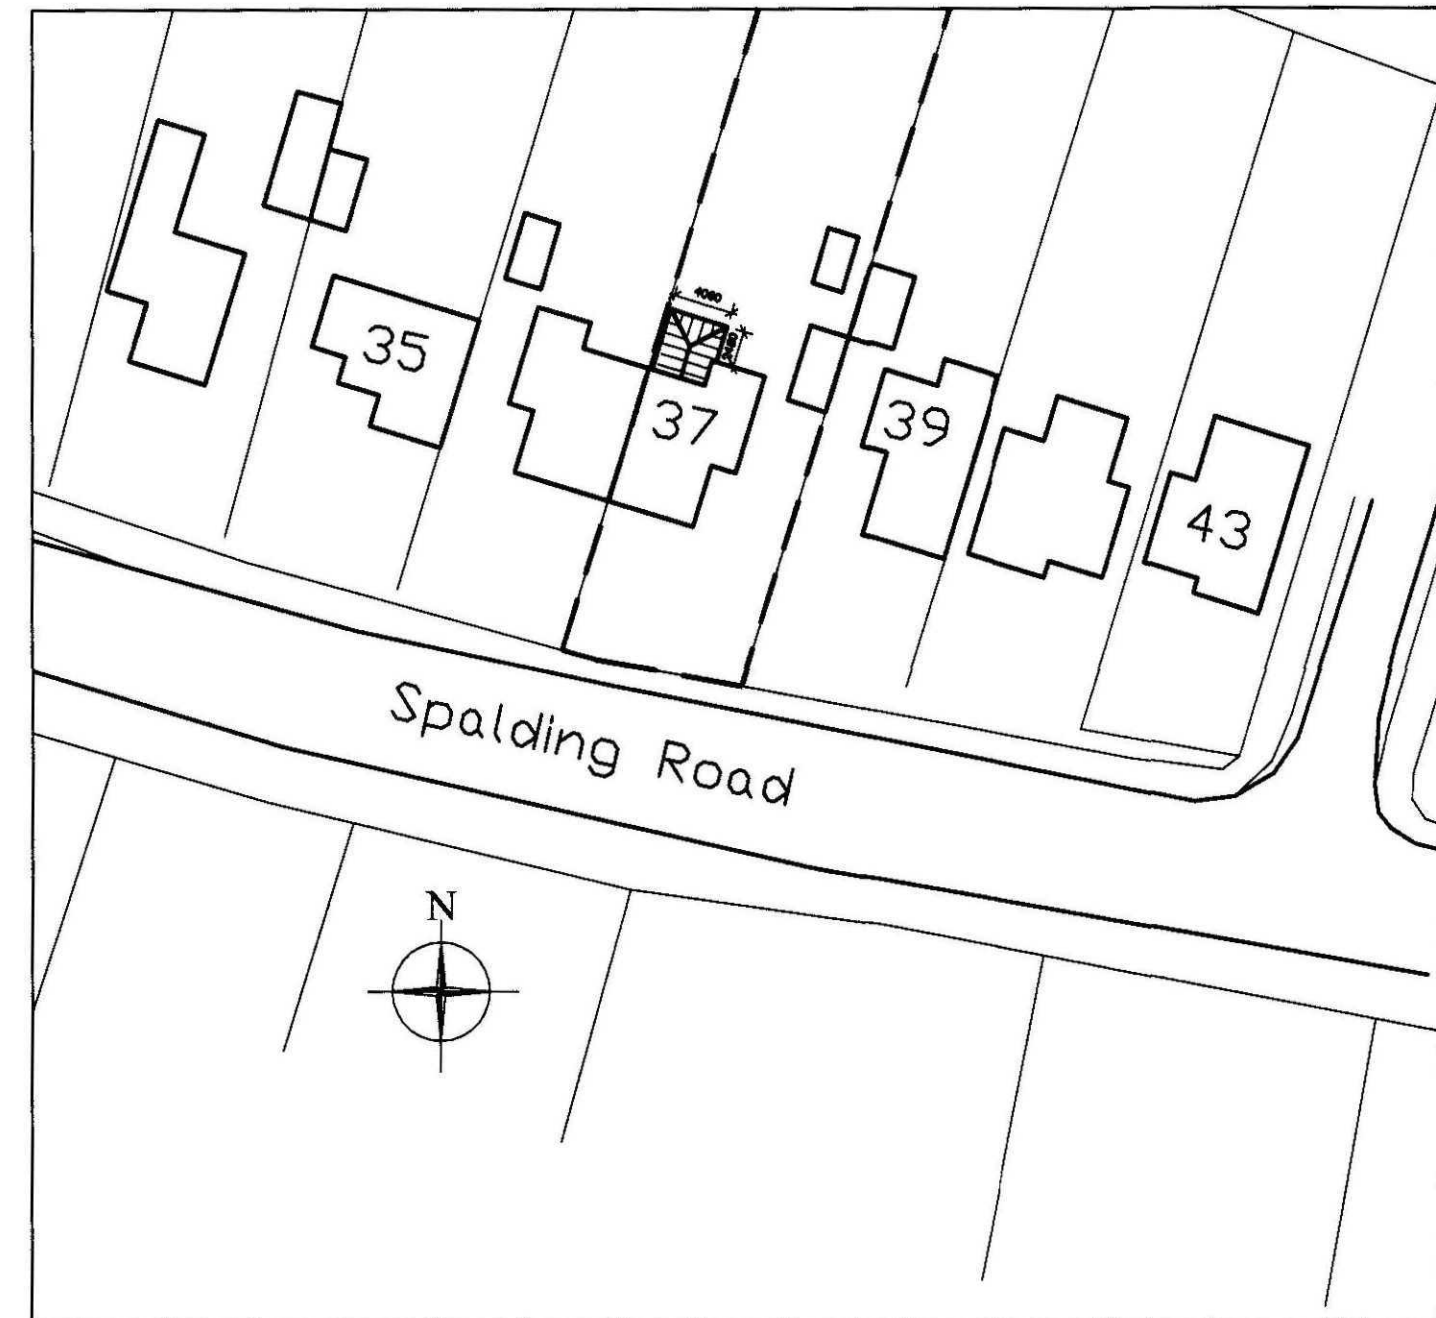


BLOCK PLAN
SCALE 1:500

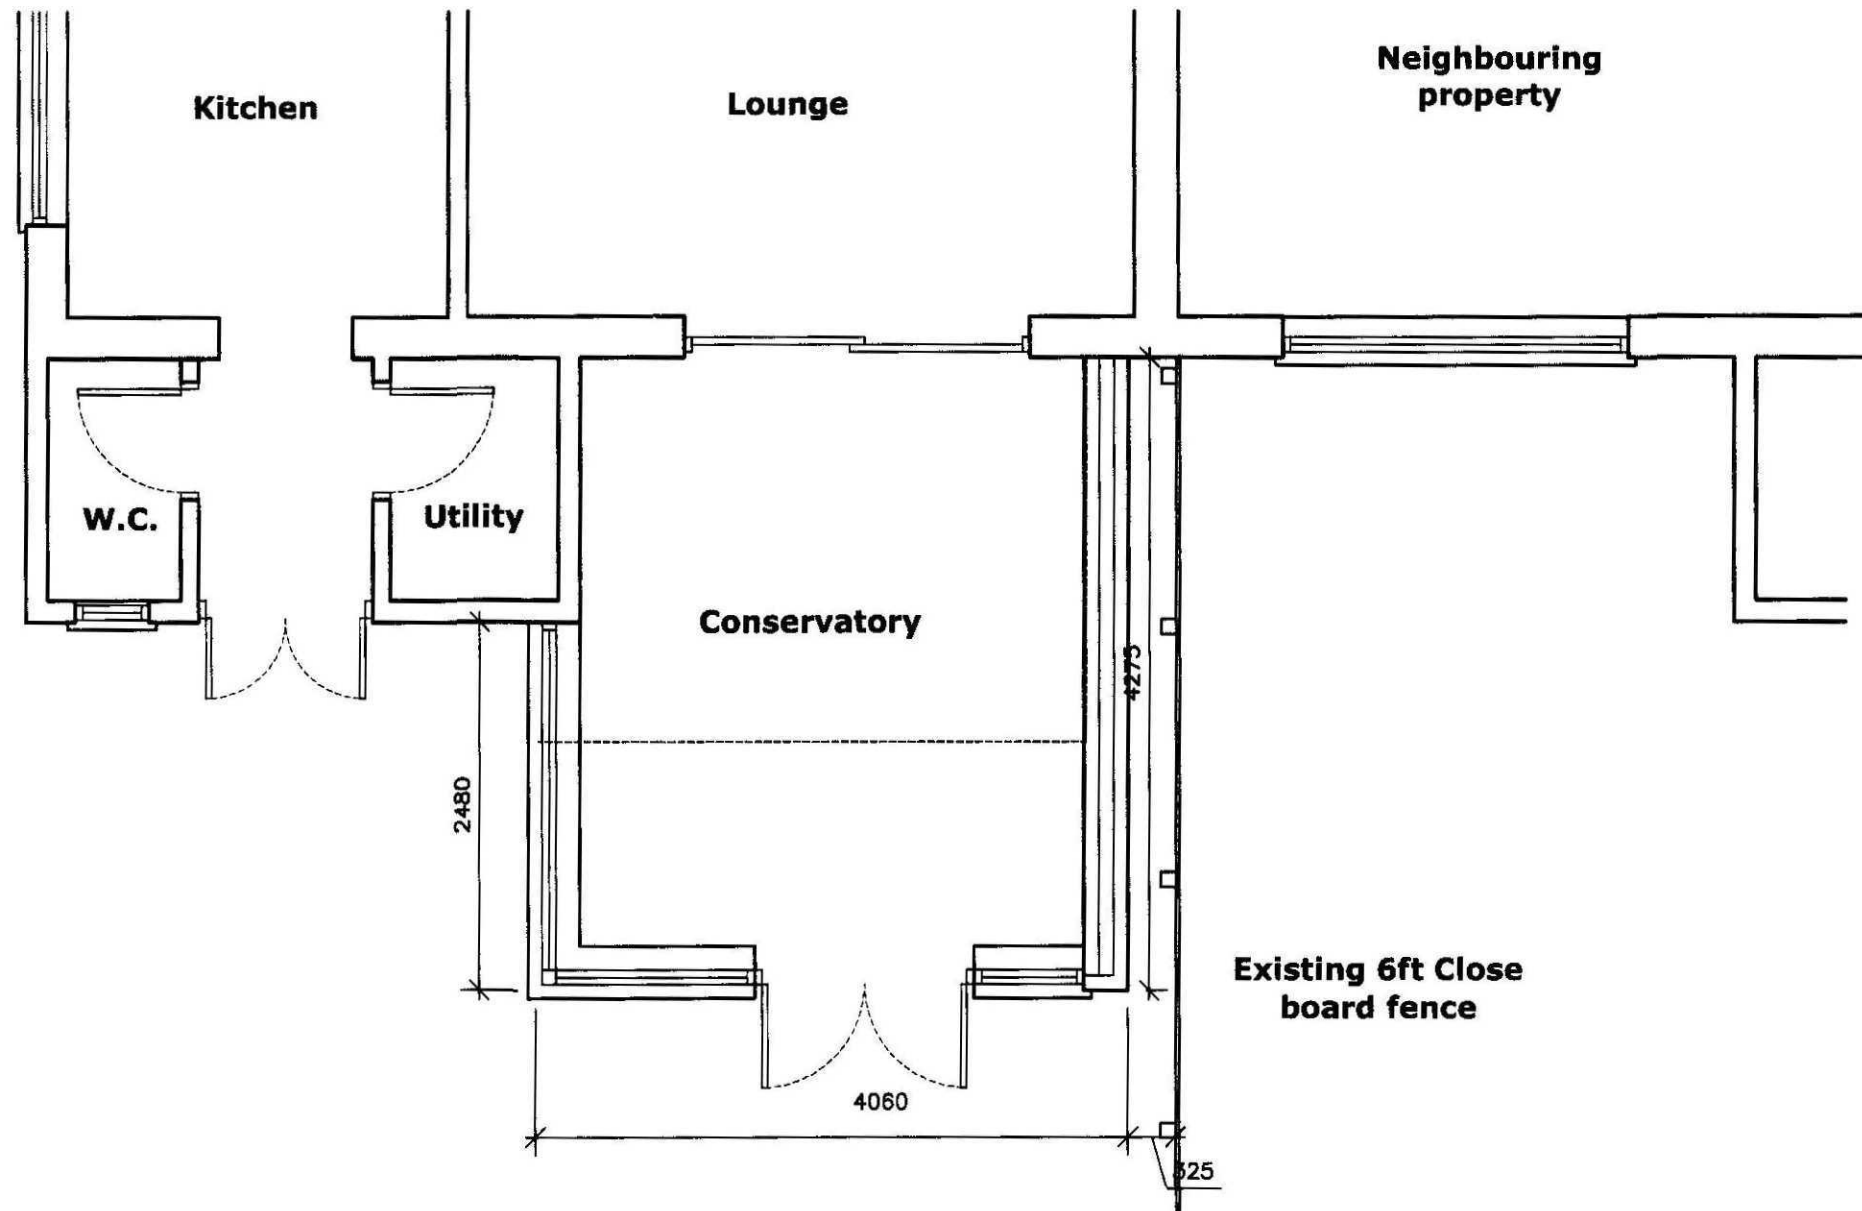

GROUND FLOOR PLAN
SCALE 1:50

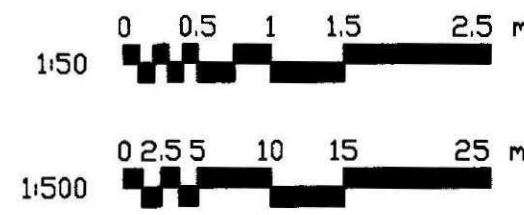

Client Mr & Mrs S Pack	DETERMINED PLAN	Scale As Shown
Project Proposed Conservatory No. 37 Spalding Road Holbeach, Spalding Lincs.	SHDC Planning & Development 14 APR 2009 Ref: 0292/09	Date Mar '09.
Title Proposed Floor Plan & Elevations.		Drawing No. Pack - 02
		Revision

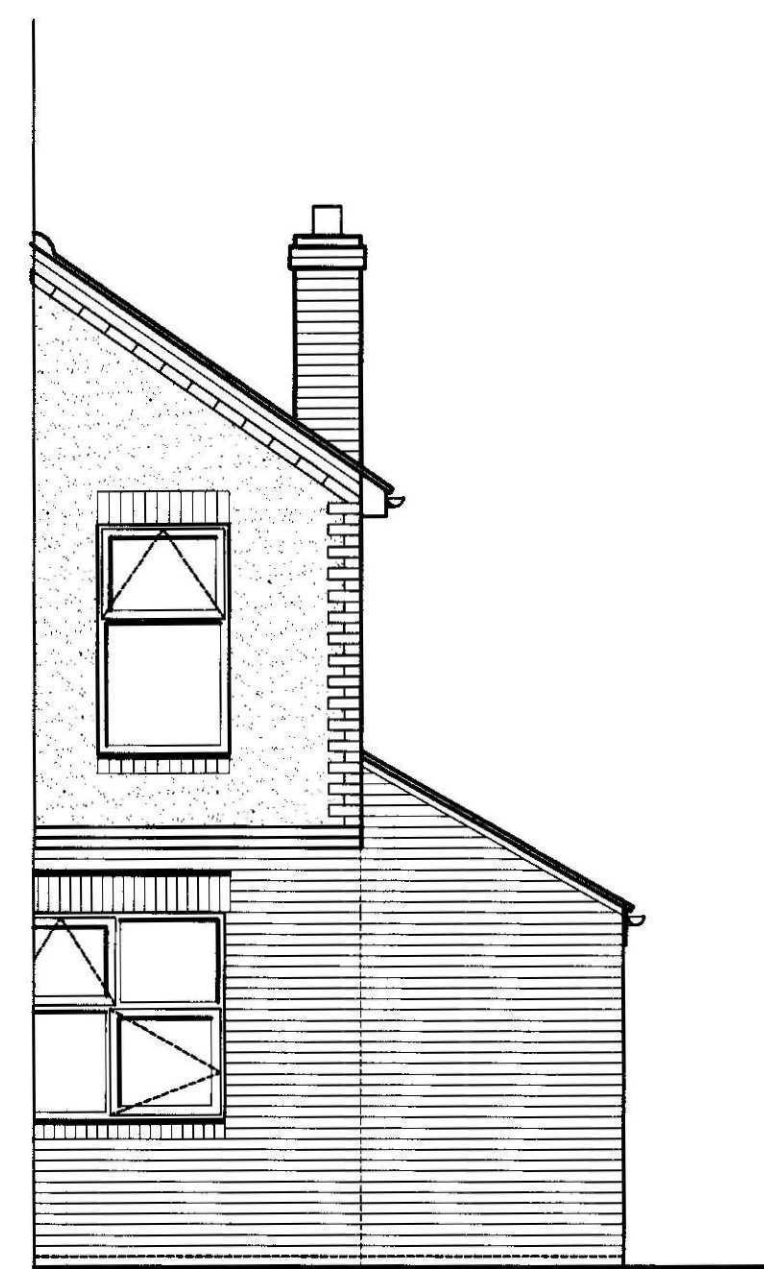


SIDE ELEVATION

SCALE 1:50




REAR ELEVATION

SCALE 1:50

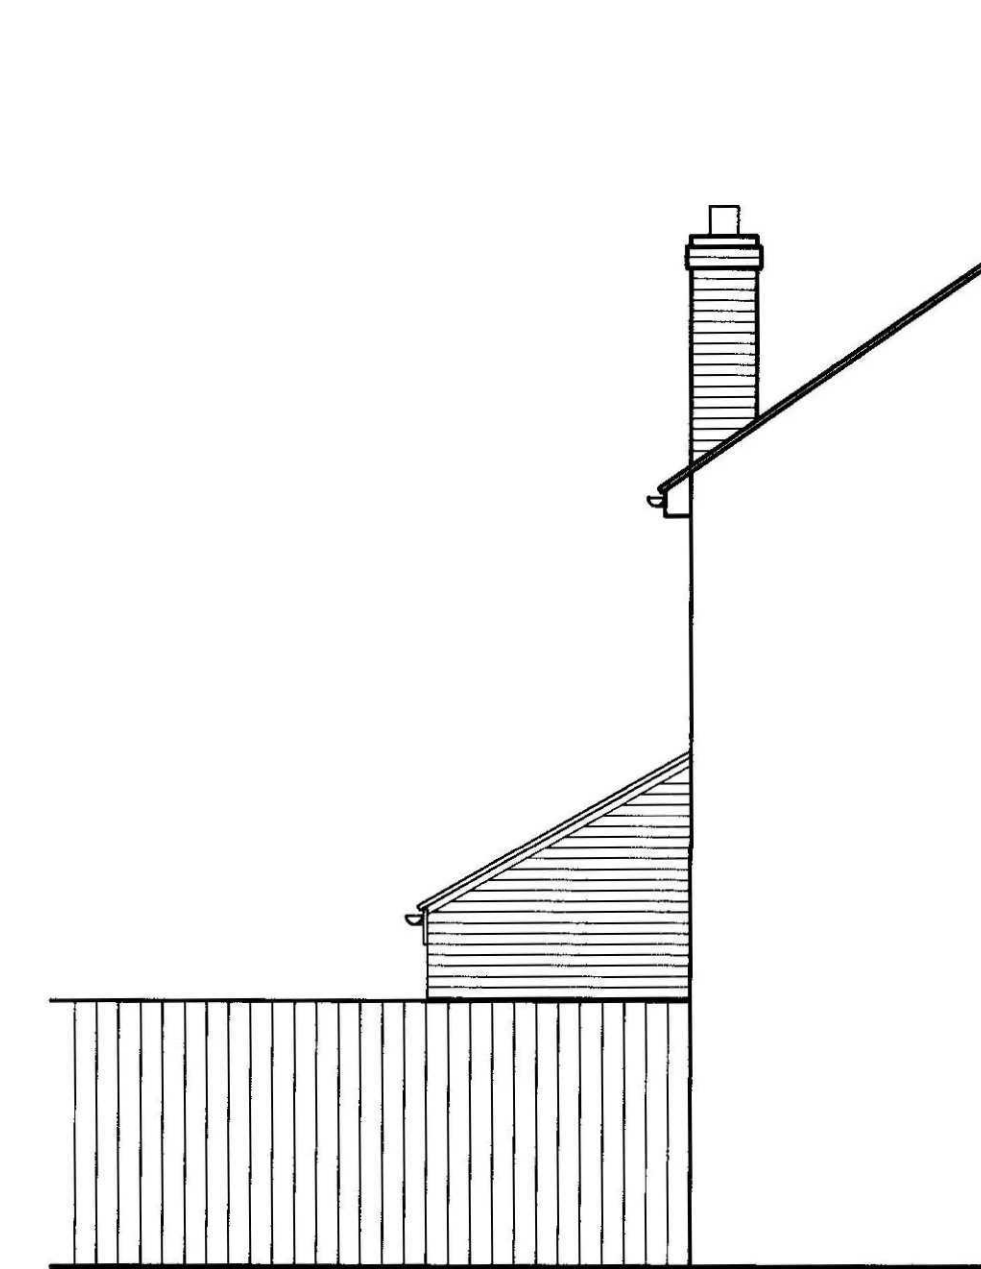


SIDE ELEVATION

SCALE 1:50

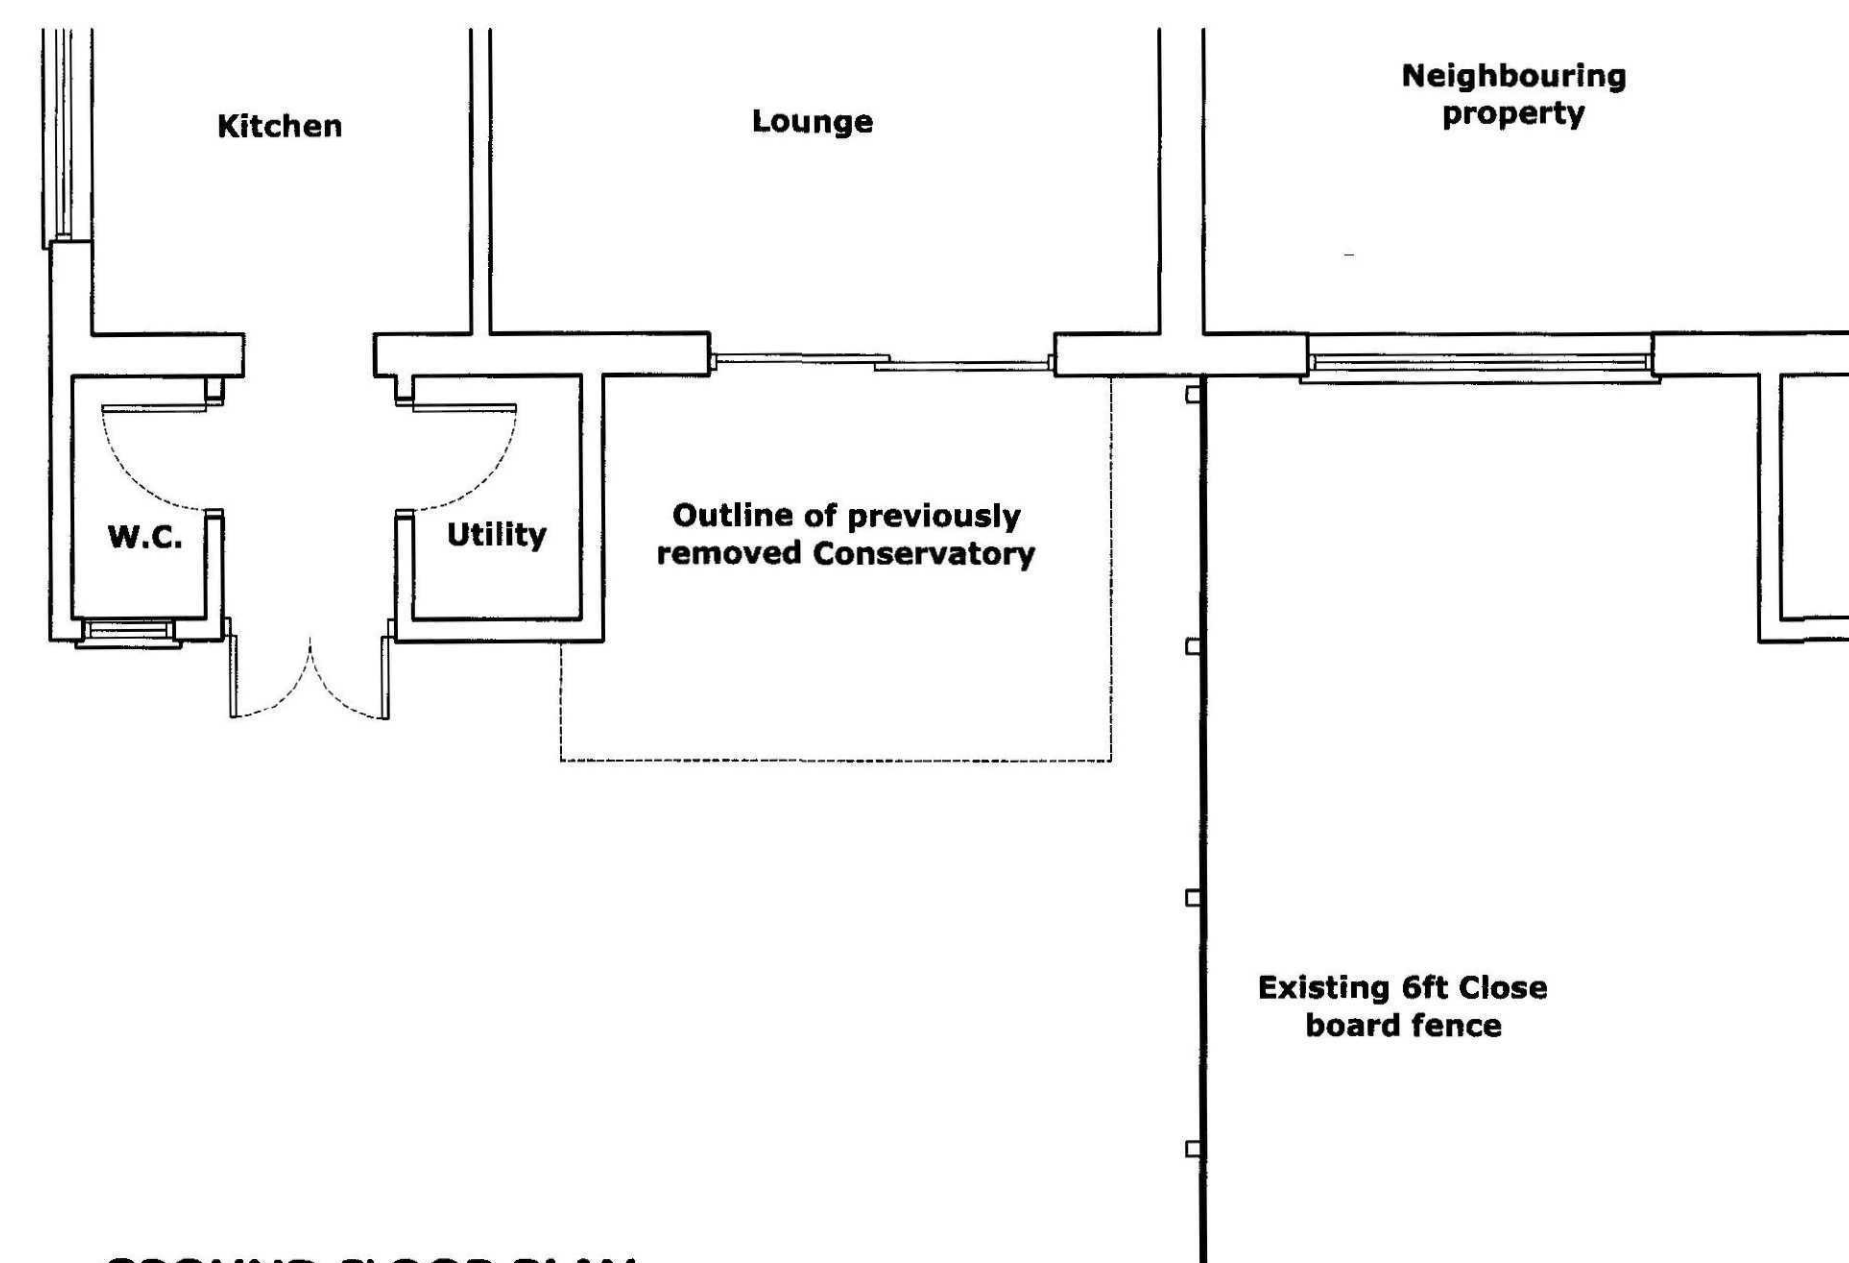

GROUND FLOOR PLAN

SCALE 1:50

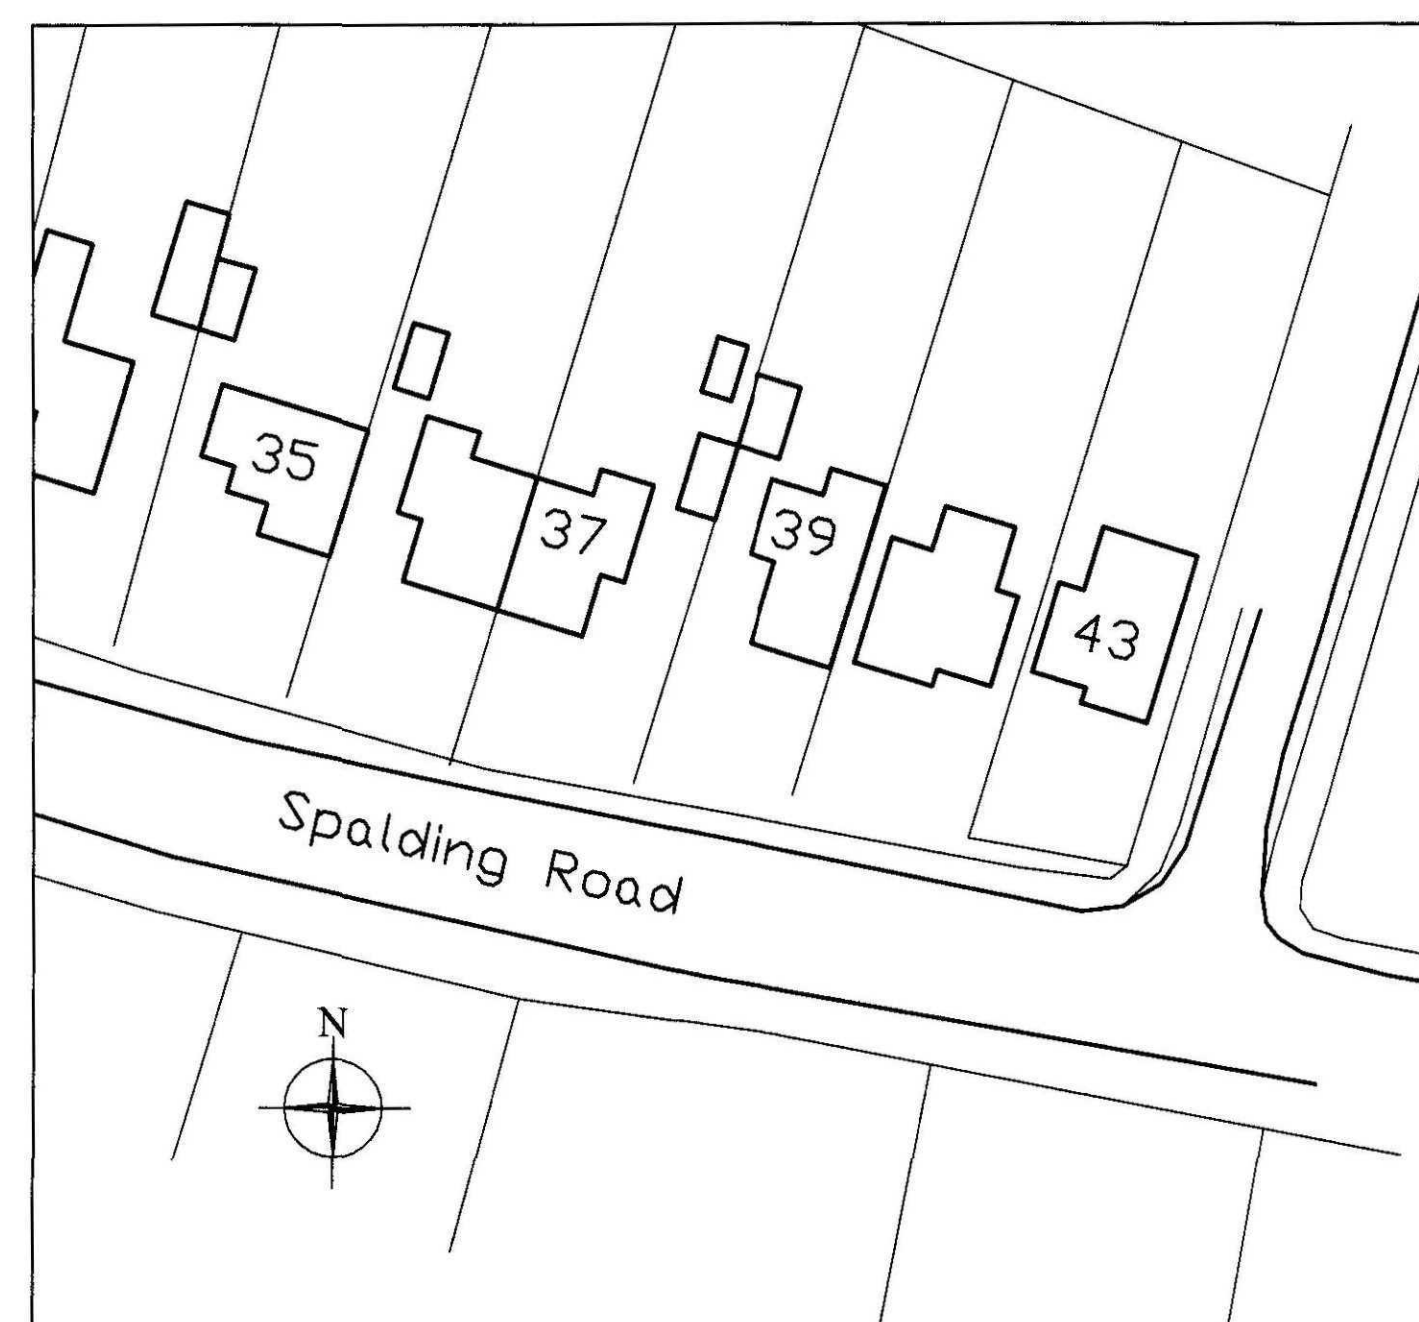


BLOCK PLAN

SCALE 1:500

Existing 6ft Close
board fence

SHDC
Planning & Development
14 APR 2009
Ref: 0252/09

**DETERMINED
PLAN**

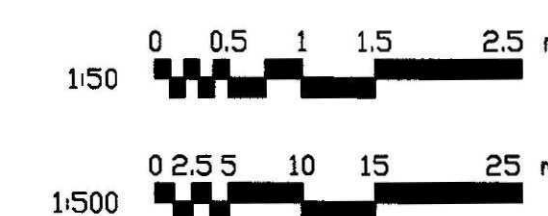

Client
Mr & Mrs S Pack

Project
Proposed Conservatory
No. 37 Spalding Road
Holbeach,
Spalding
Lincs.

Title
Existing Floor Plan & Elevations.

Scale
As Shown

Date
Mar '09.

Drawing No.
Pack - 01

Revision