




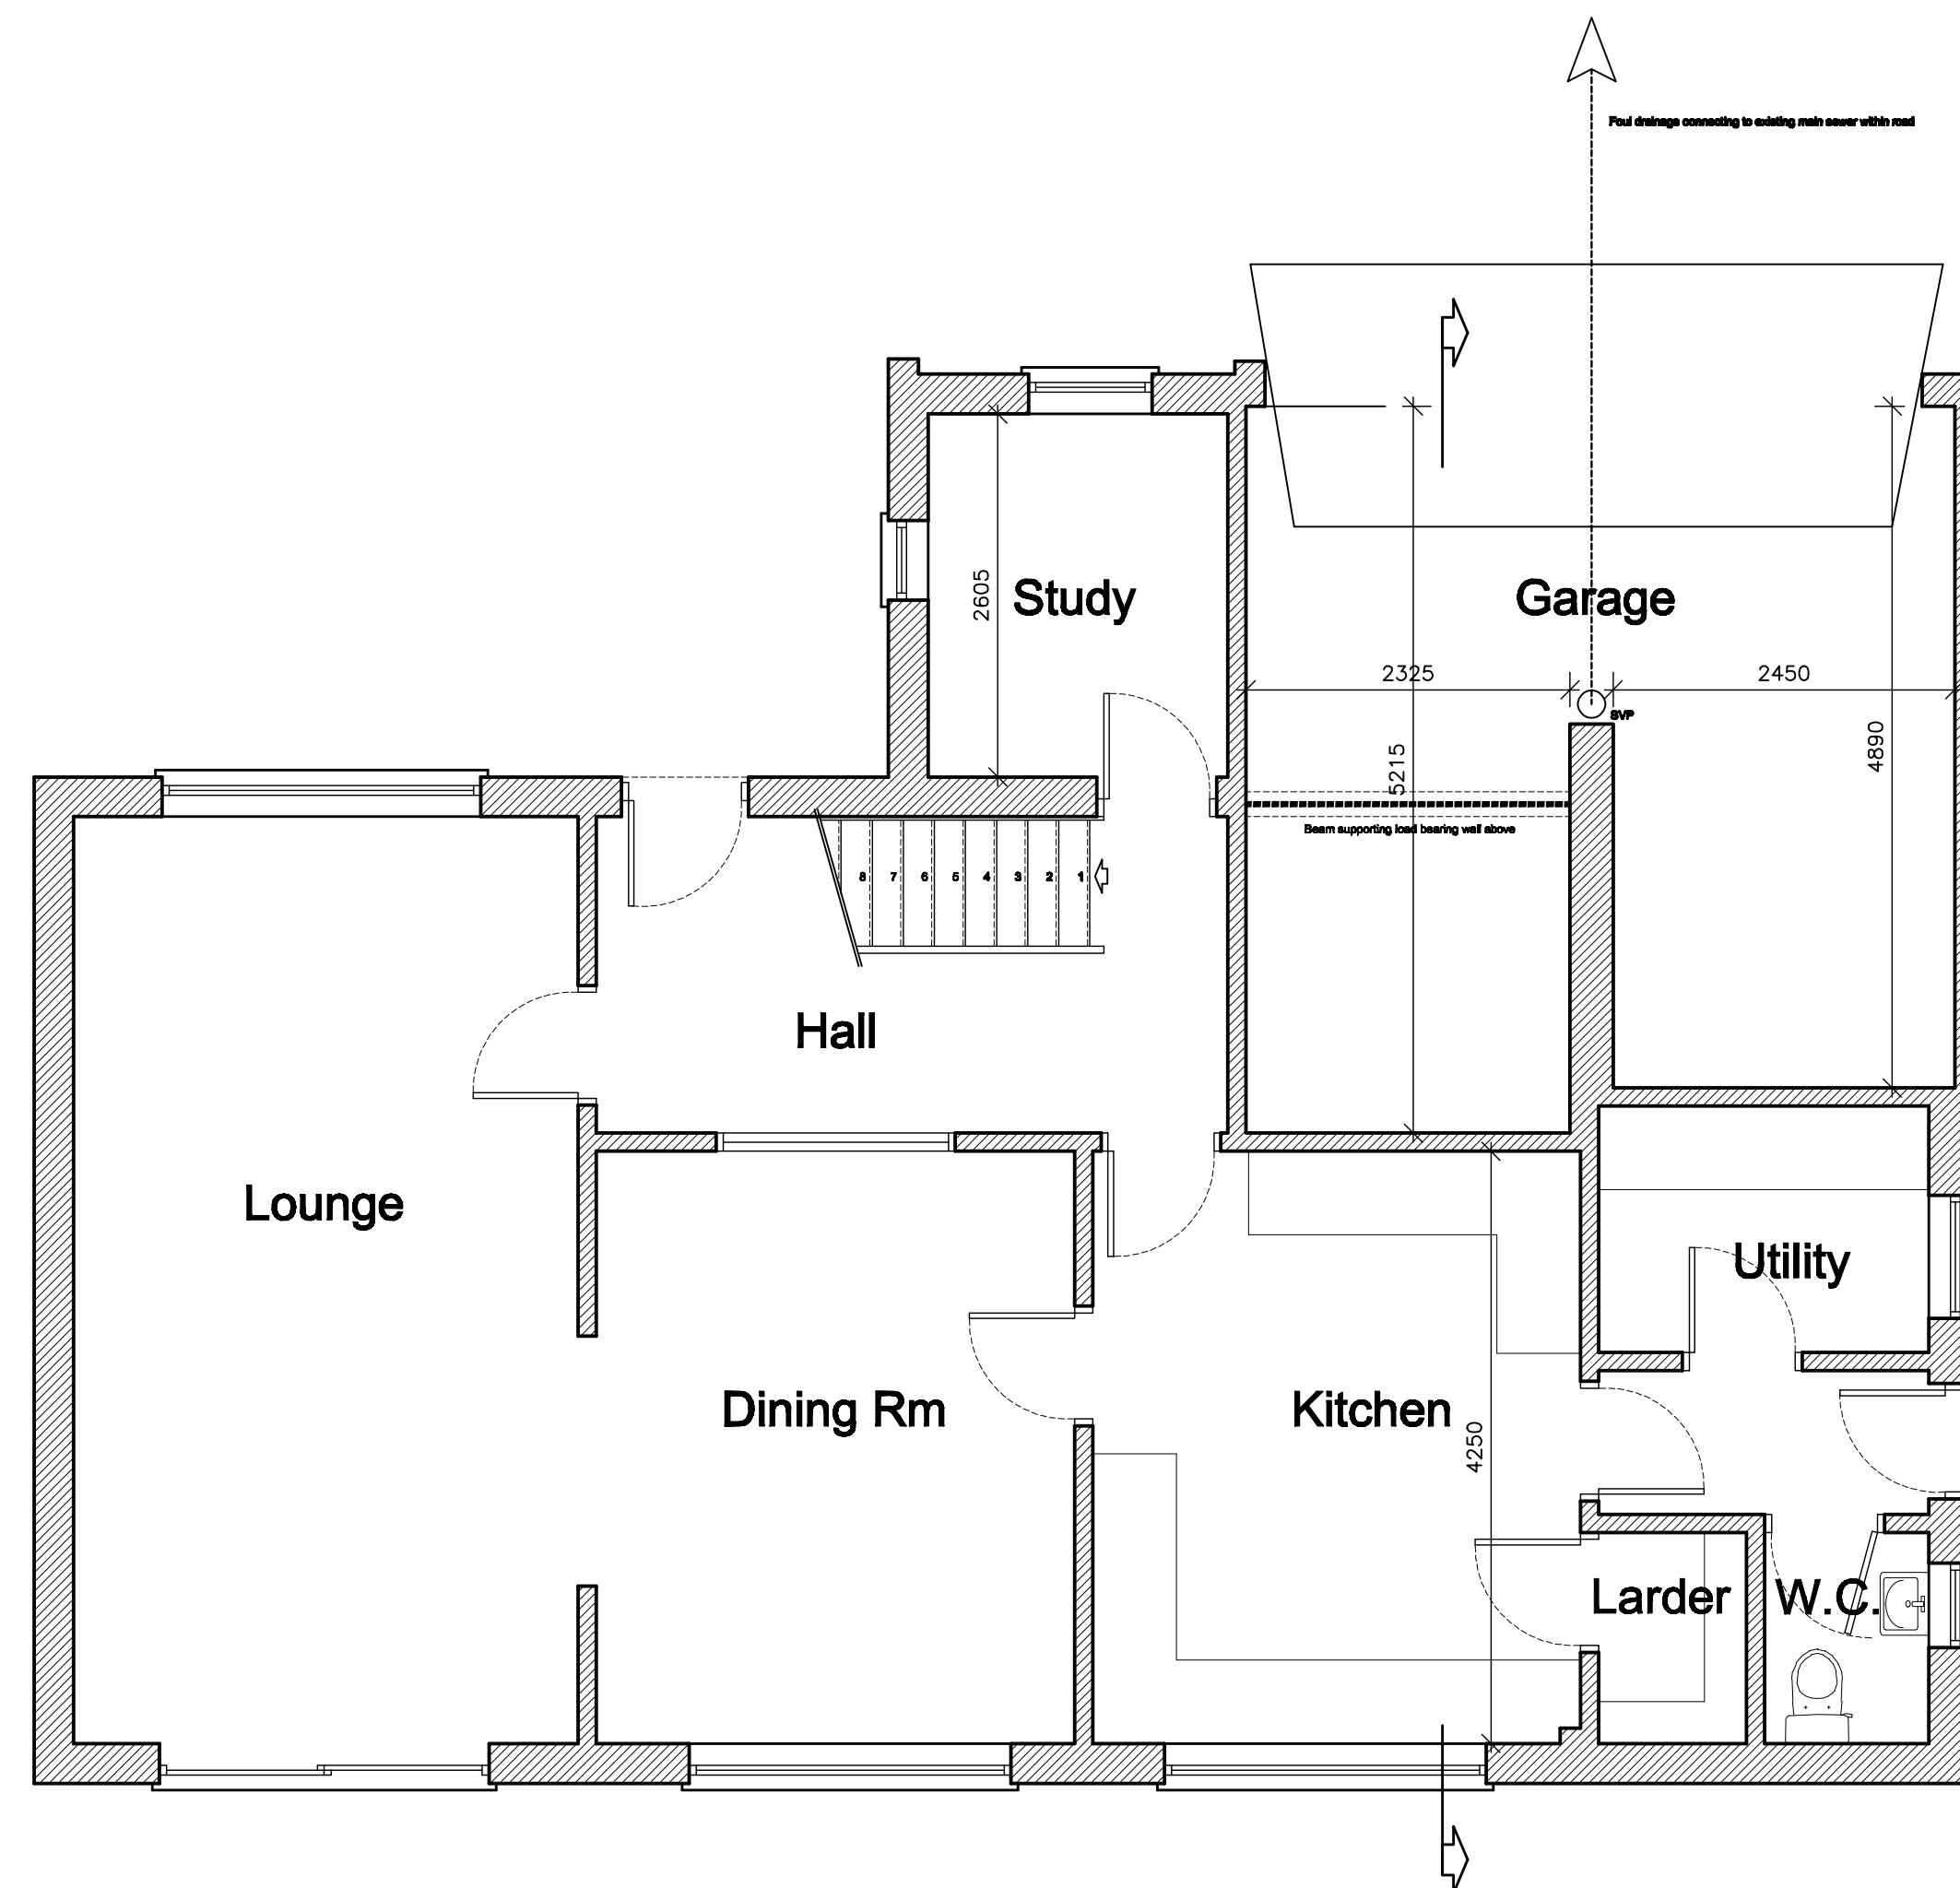

Existing Ground Floor Plan
Scale 1:50

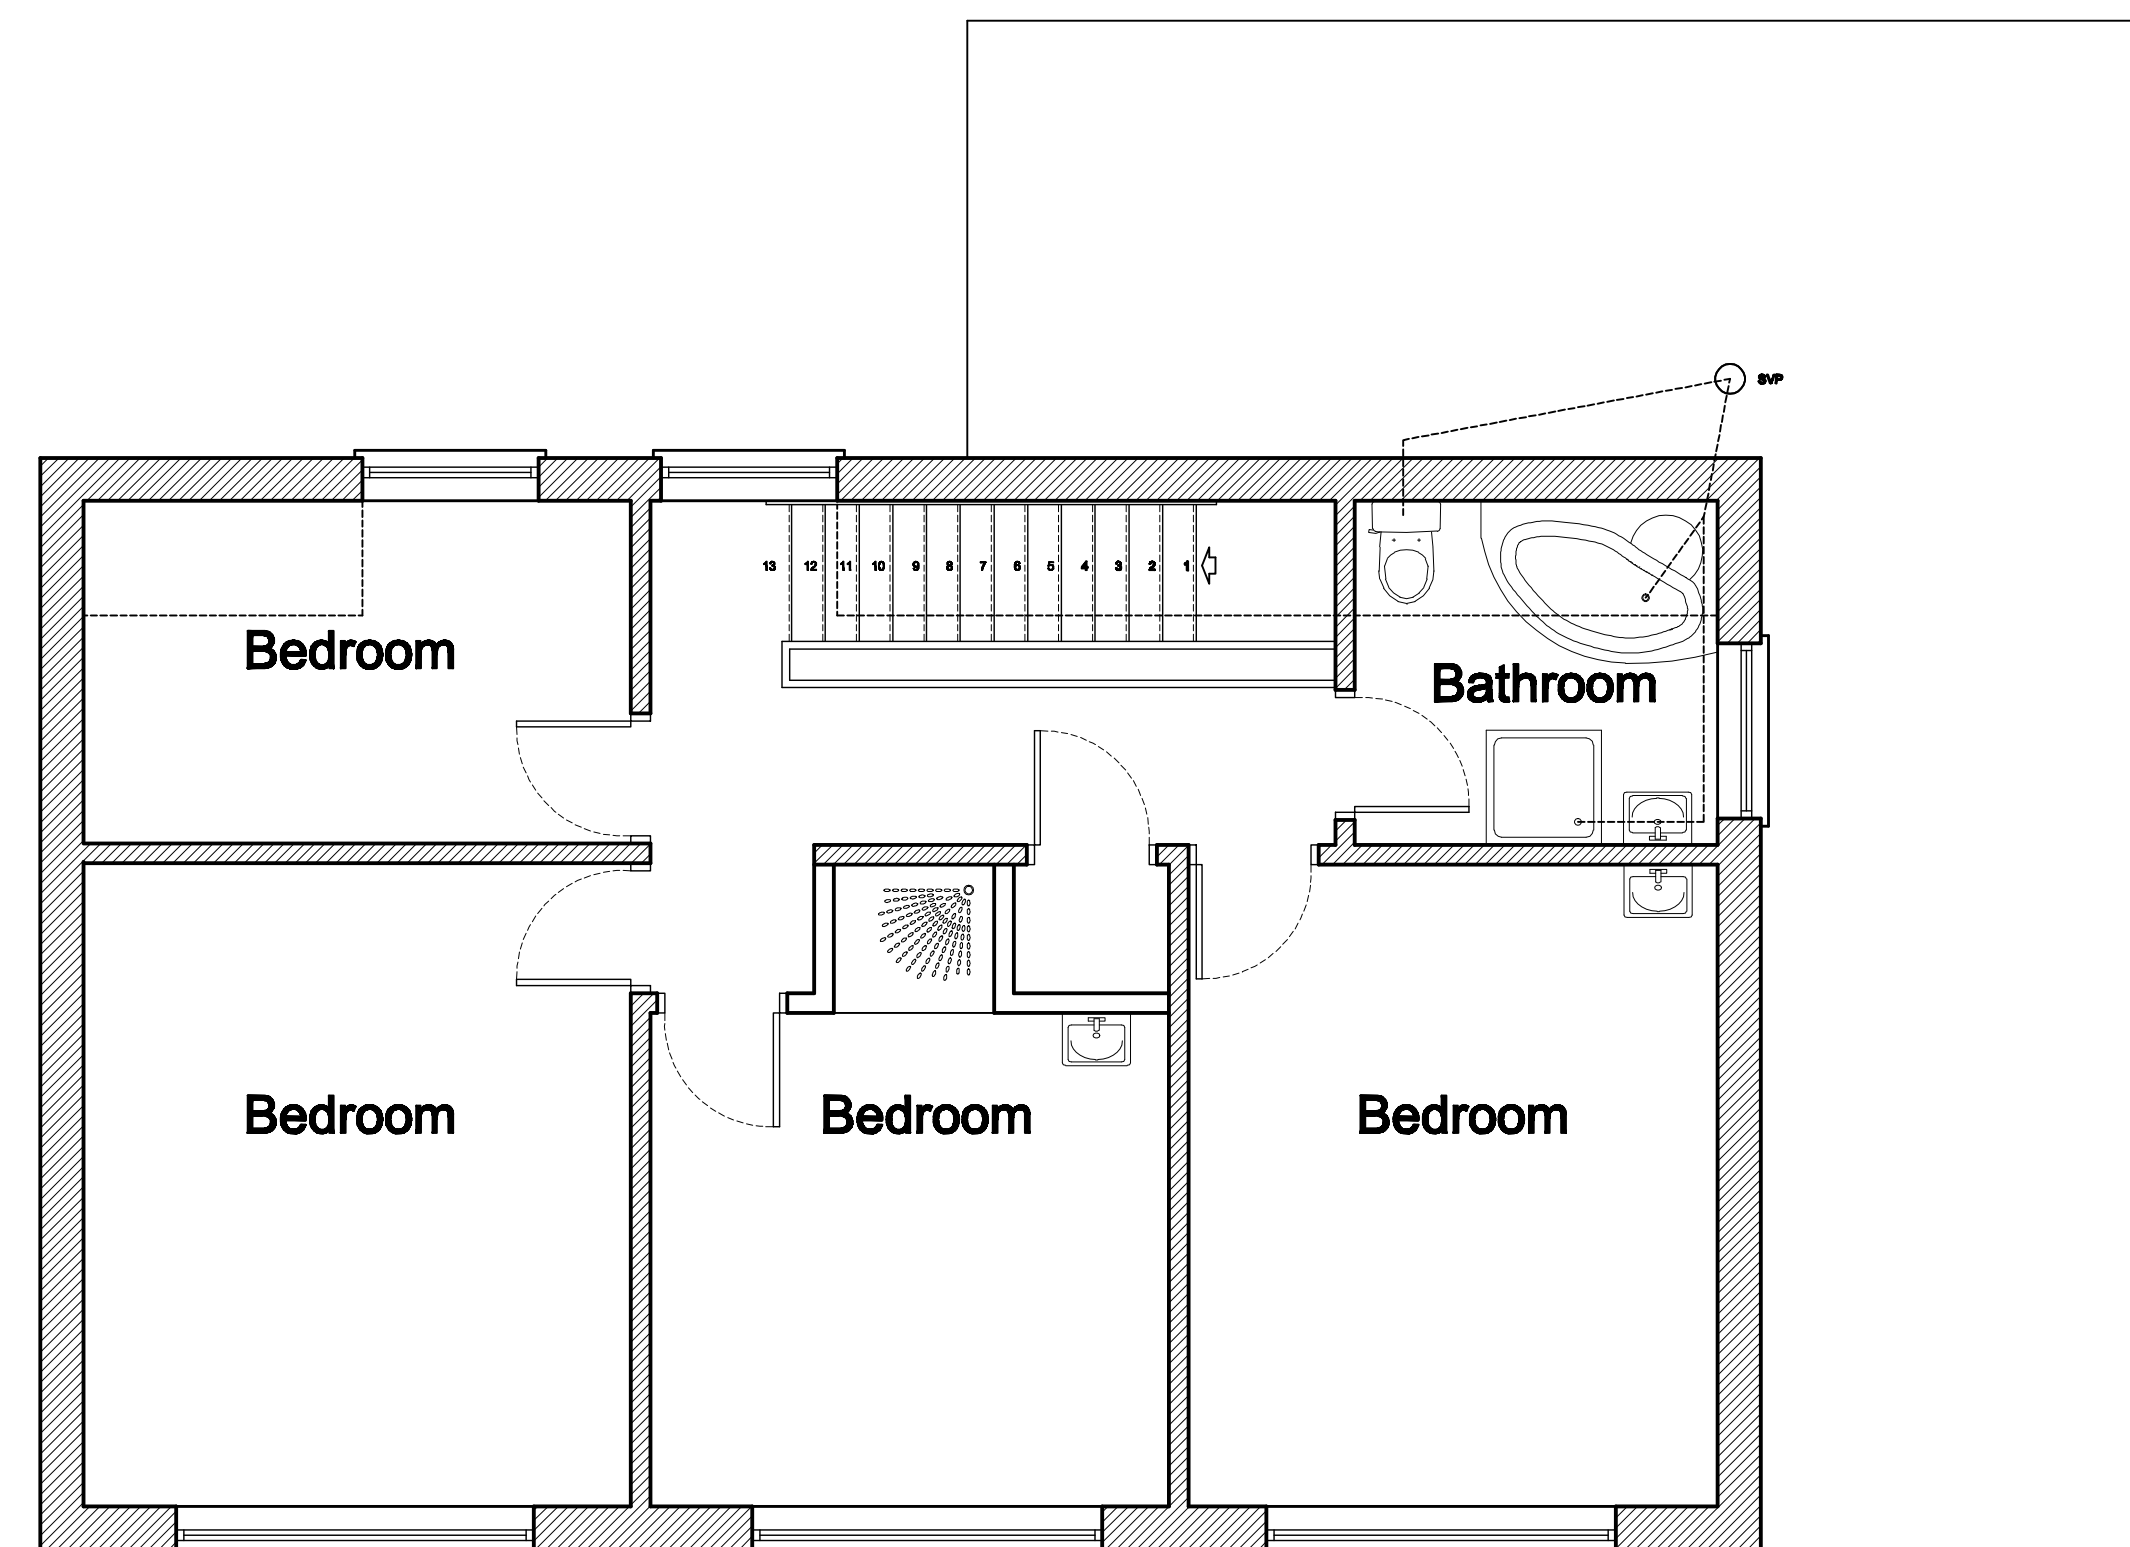

Existing First Floor Plan
Scale 1:50

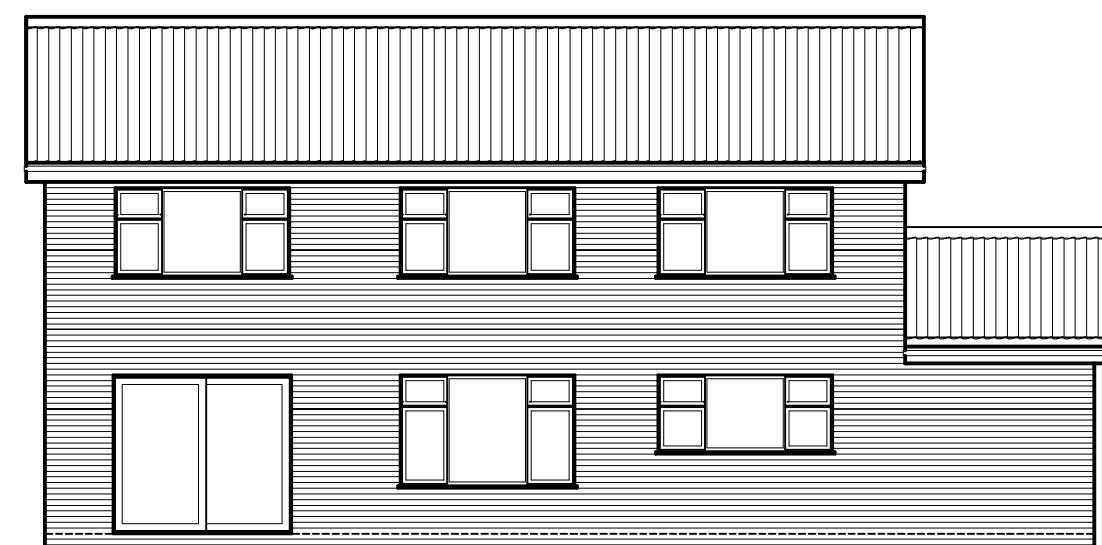


Existing Rear Elevation
Scale 1:100




Existing Side Elevation
Scale 1:100



Existing Front Elevation
Scale 1:100

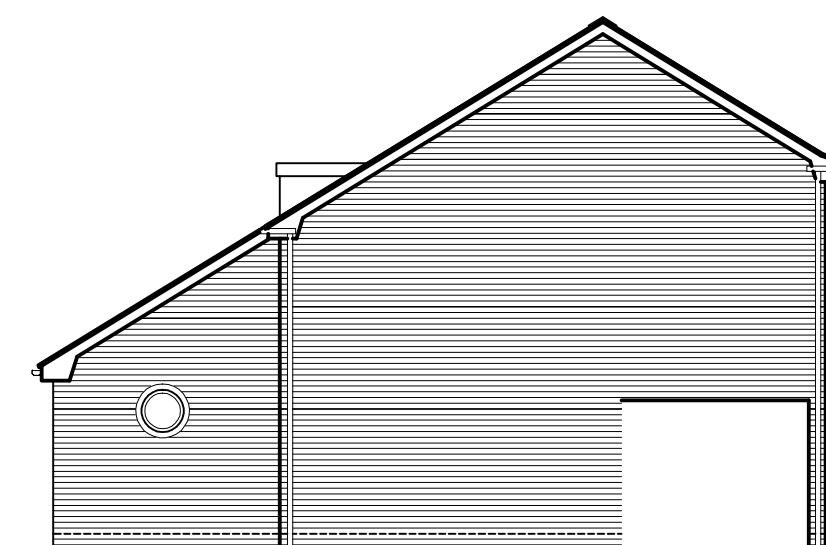

Existing Side Elevation
Scale 1:100

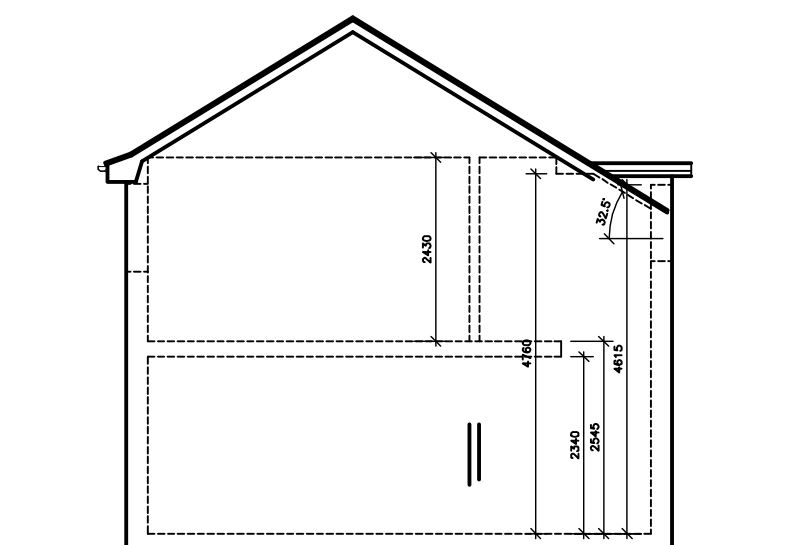

Existing Section
Scale 1:100

Client

Mr J Dennis

Project

Proposed Extension & Alterations
No.7 Holland way
Holbeach, Lincolnshire. PE12 7NY

Title

Existing Floor Plans & Elevation.

Scale

1:50 & 1:100

Date

Feb '15.

Drawing No.

201501 - 001
Revision

© Design Copyright reserved.
Written consent must be obtained before copying or
re-producing this drawing.
Do not scale this drawing, use figured dimensions only.
Contractors are responsible for taking and checking site
dimensions.
Any discrepancy must be reported to the Architectural
Technologist immediately.

REVISION DESCRIPTION

MADE BY DATE

Orchard Design

Your Local Draftsman

Professional Services @ Reasonable Cost

Planning & Building Regulations for:

Residential or Commercial New Builds,

Alterations and Extensions, Conversion & Refurbishment

email: orcharddesign@hotmail.co.uk