





Proposed Front Elevation
Scale 1:50

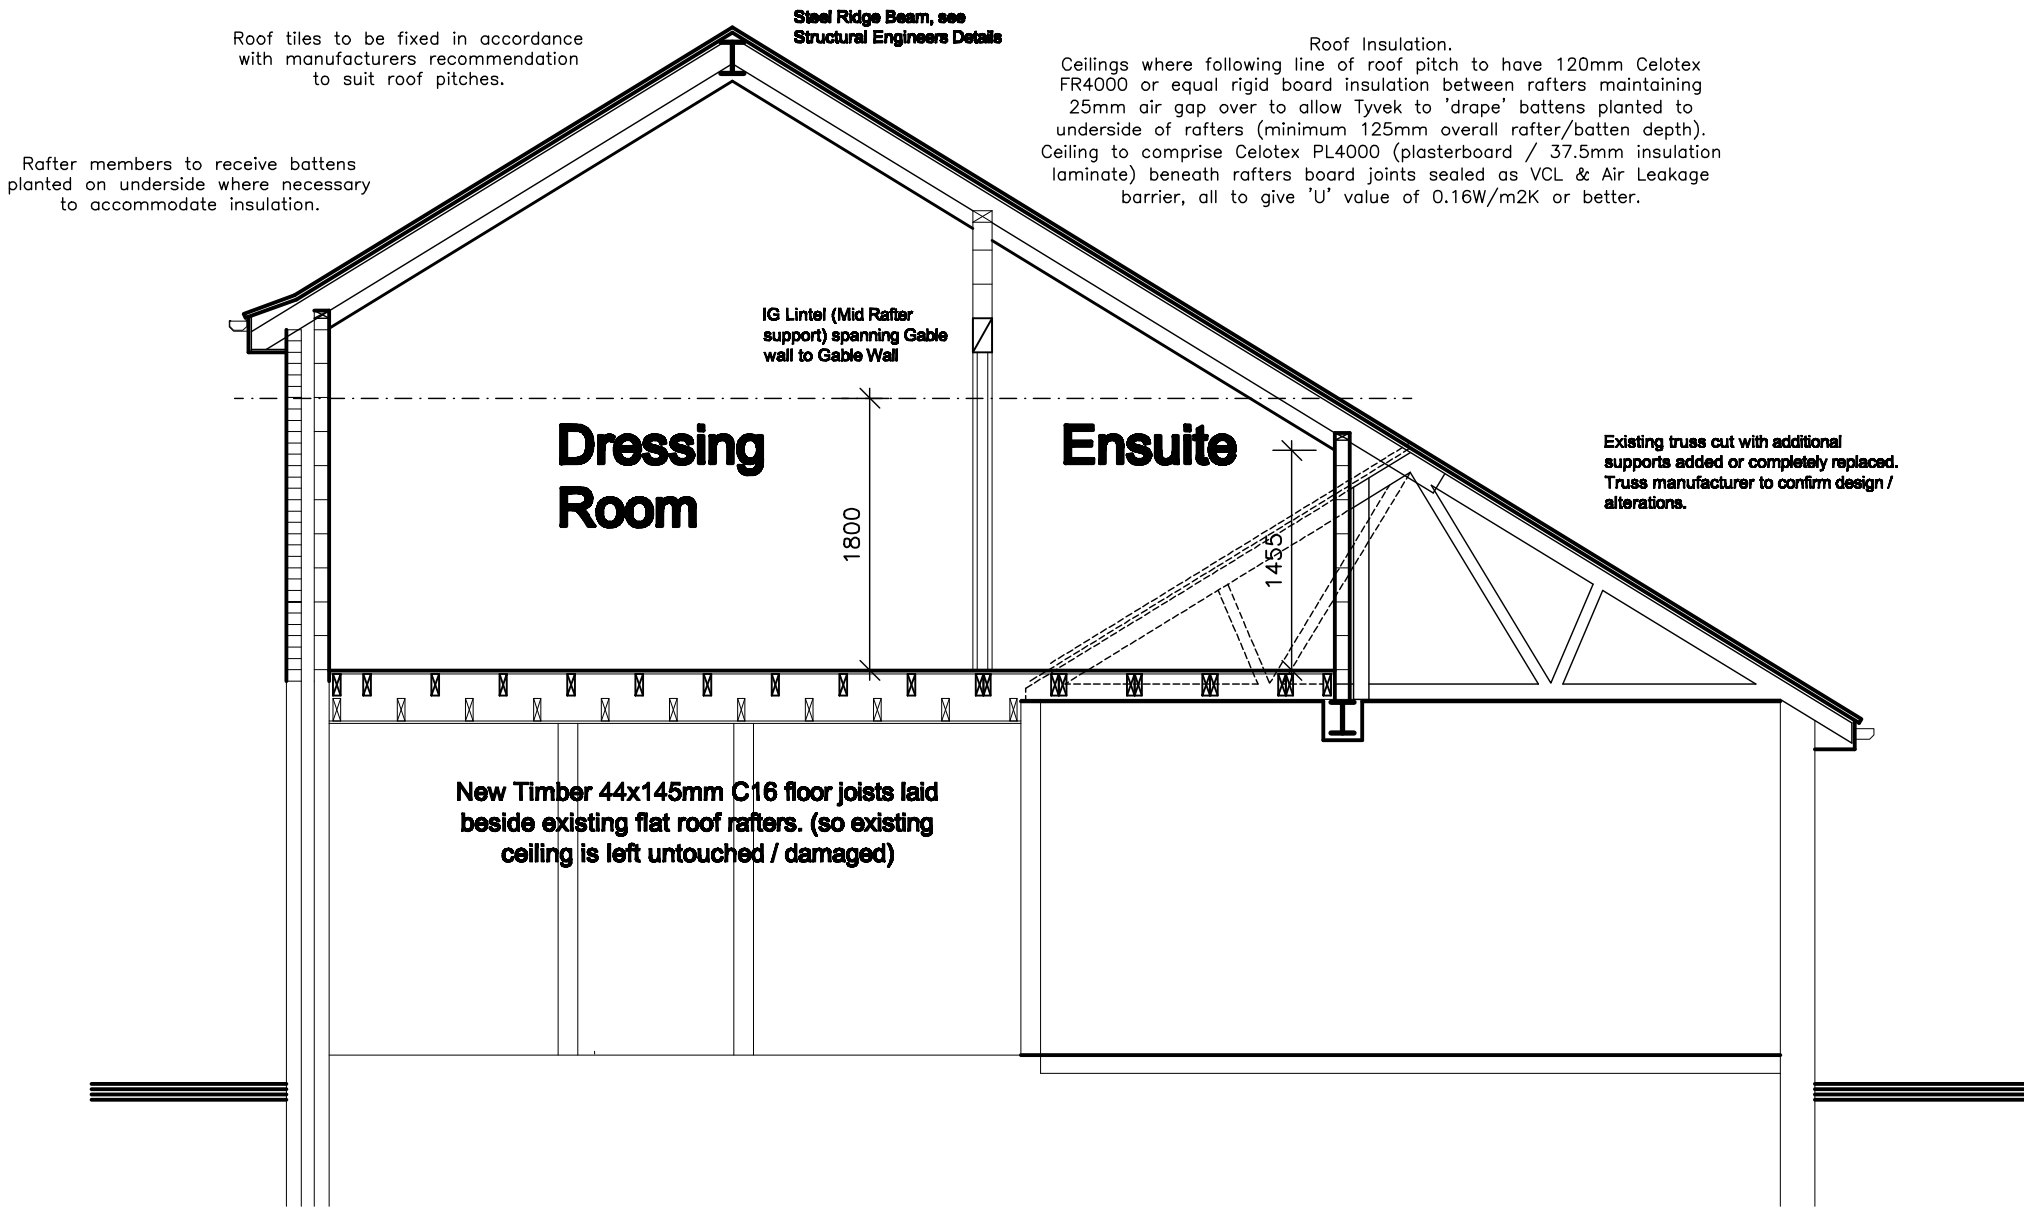


Proposed Section
Scale 1:50

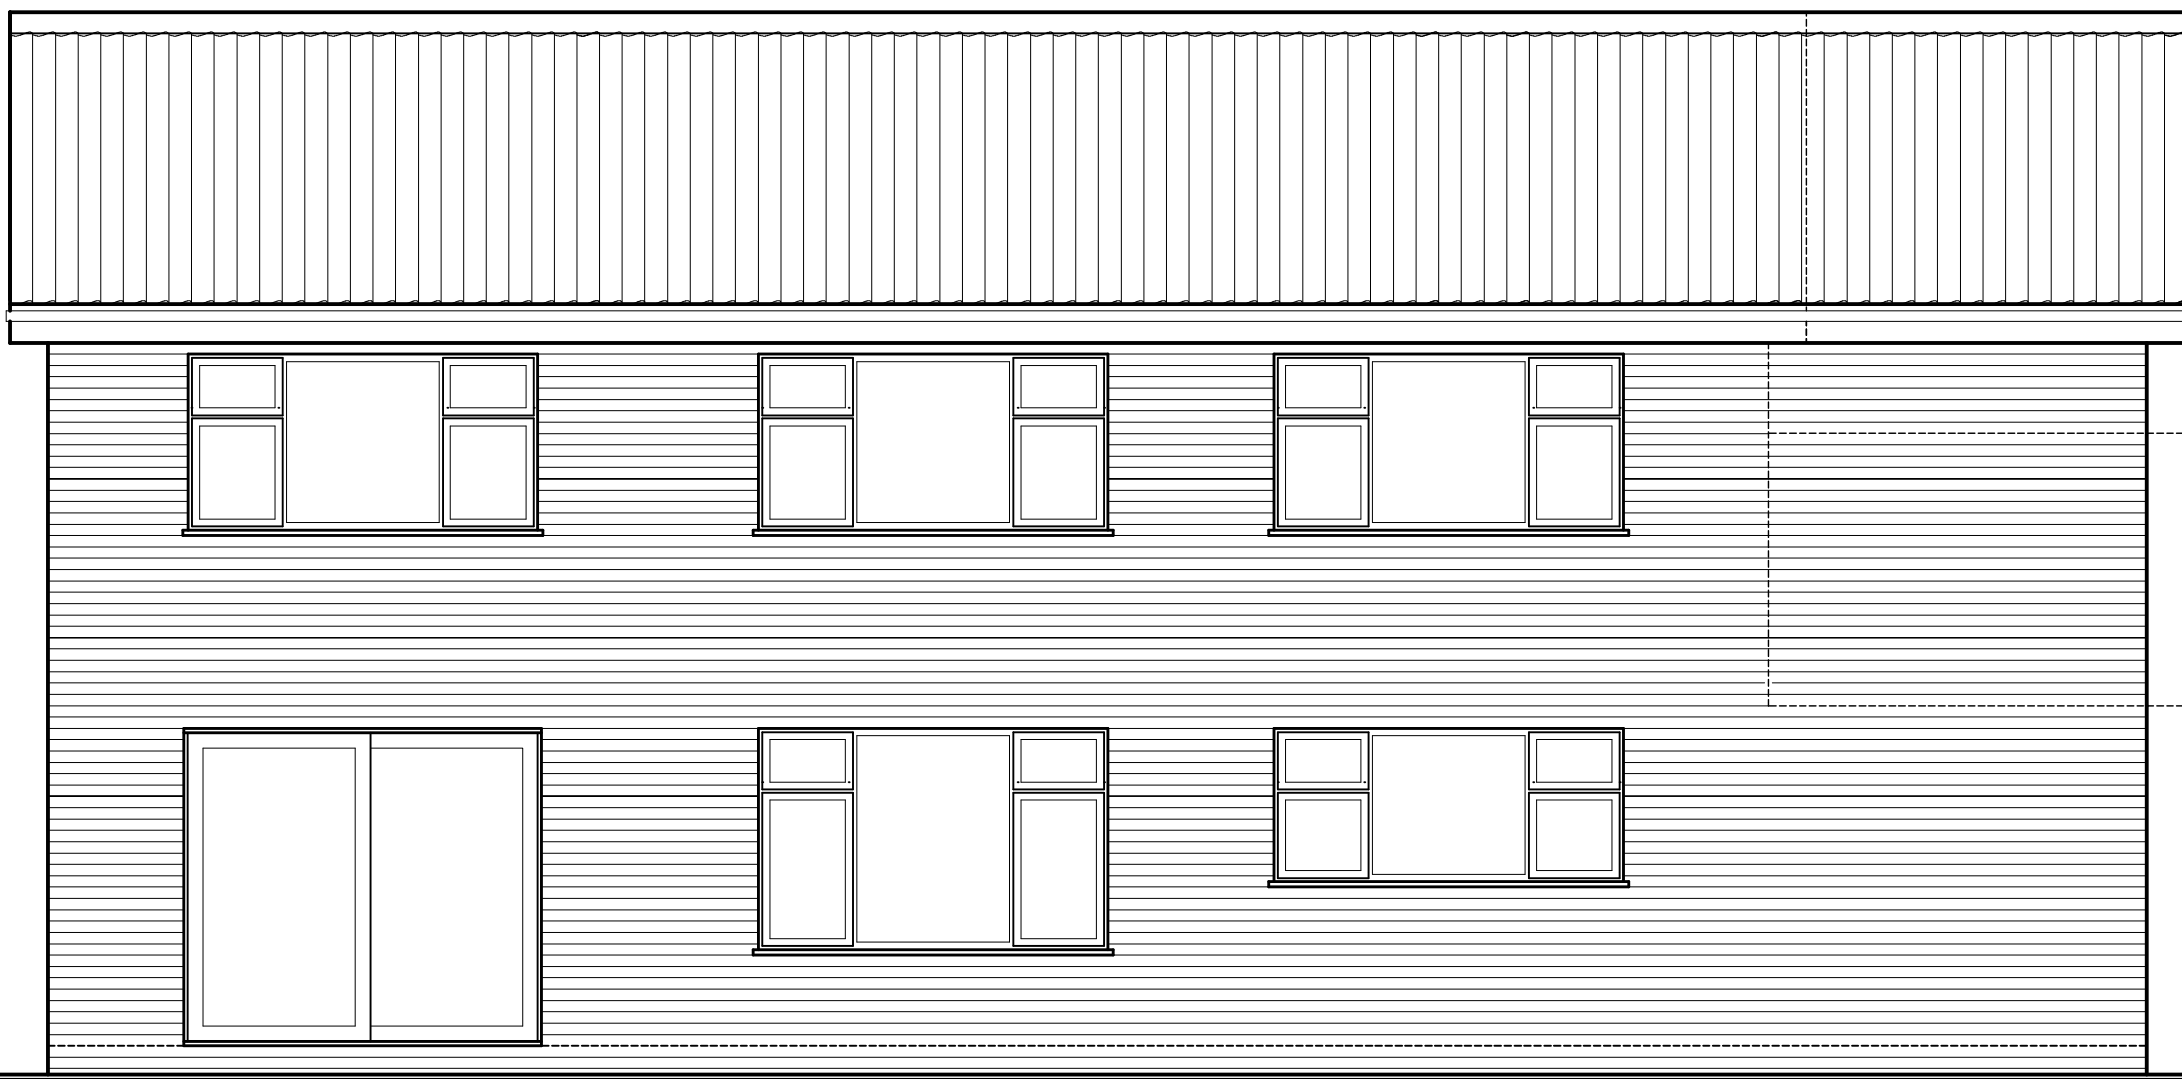

Proposed Rear Elevation
Scale 1:50



Proposed Side Elevation
Scale 1:50

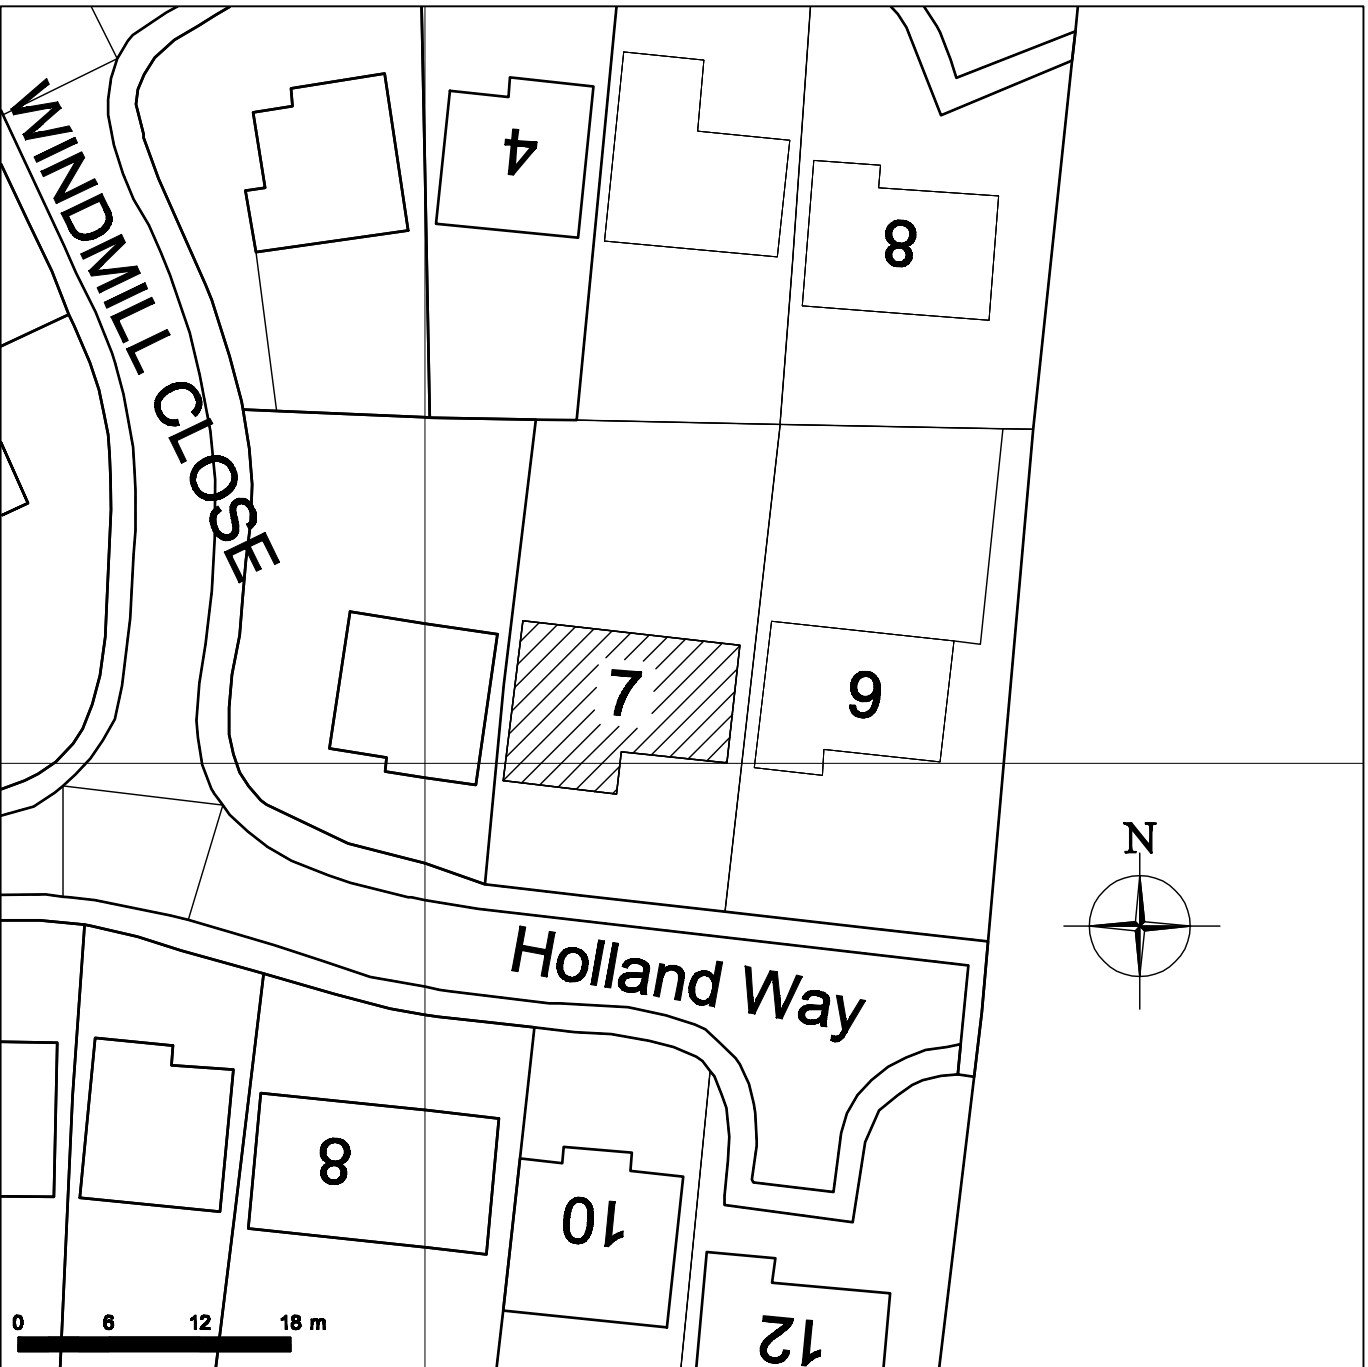

Block Plan
Scale 1:500

Client Mr J Dennis	Project Proposed Extension & Alterations No.7 Holland way Holbeach, Lincolnshire. PE12 7NY	Title Proposed Elevation & Sections.	Scale 1:50	Date Feb '15.	Drawing No. 201501 - 003 Revision .	© Design Copyright reserved. Written consent must be obtained before copying or re-producing this drawing. Do not scale this drawing, use figured dimensions only. Contractors are responsible for taking and checking site dimensions. Any discrepancy must be reported to the Architectural Technologist immediately.	<table><tr><th>REVISION</th><th>DESCRIPTION</th><th>MADE BY</th><th>DATE</th></tr><tr><td> </td><td> </td><td> </td><td> </td></tr></table>	REVISION	DESCRIPTION	MADE BY	DATE					Orchard Design Your Local Designers Professional Services @ Affordable Cost Planning & Building Regulations for: Residential or Commercial New Builds, Alterations and Extensions, Conversions & Refurbishments email : orcharddesign@hotmail.co.uk
						REVISION	DESCRIPTION	MADE BY	DATE							