




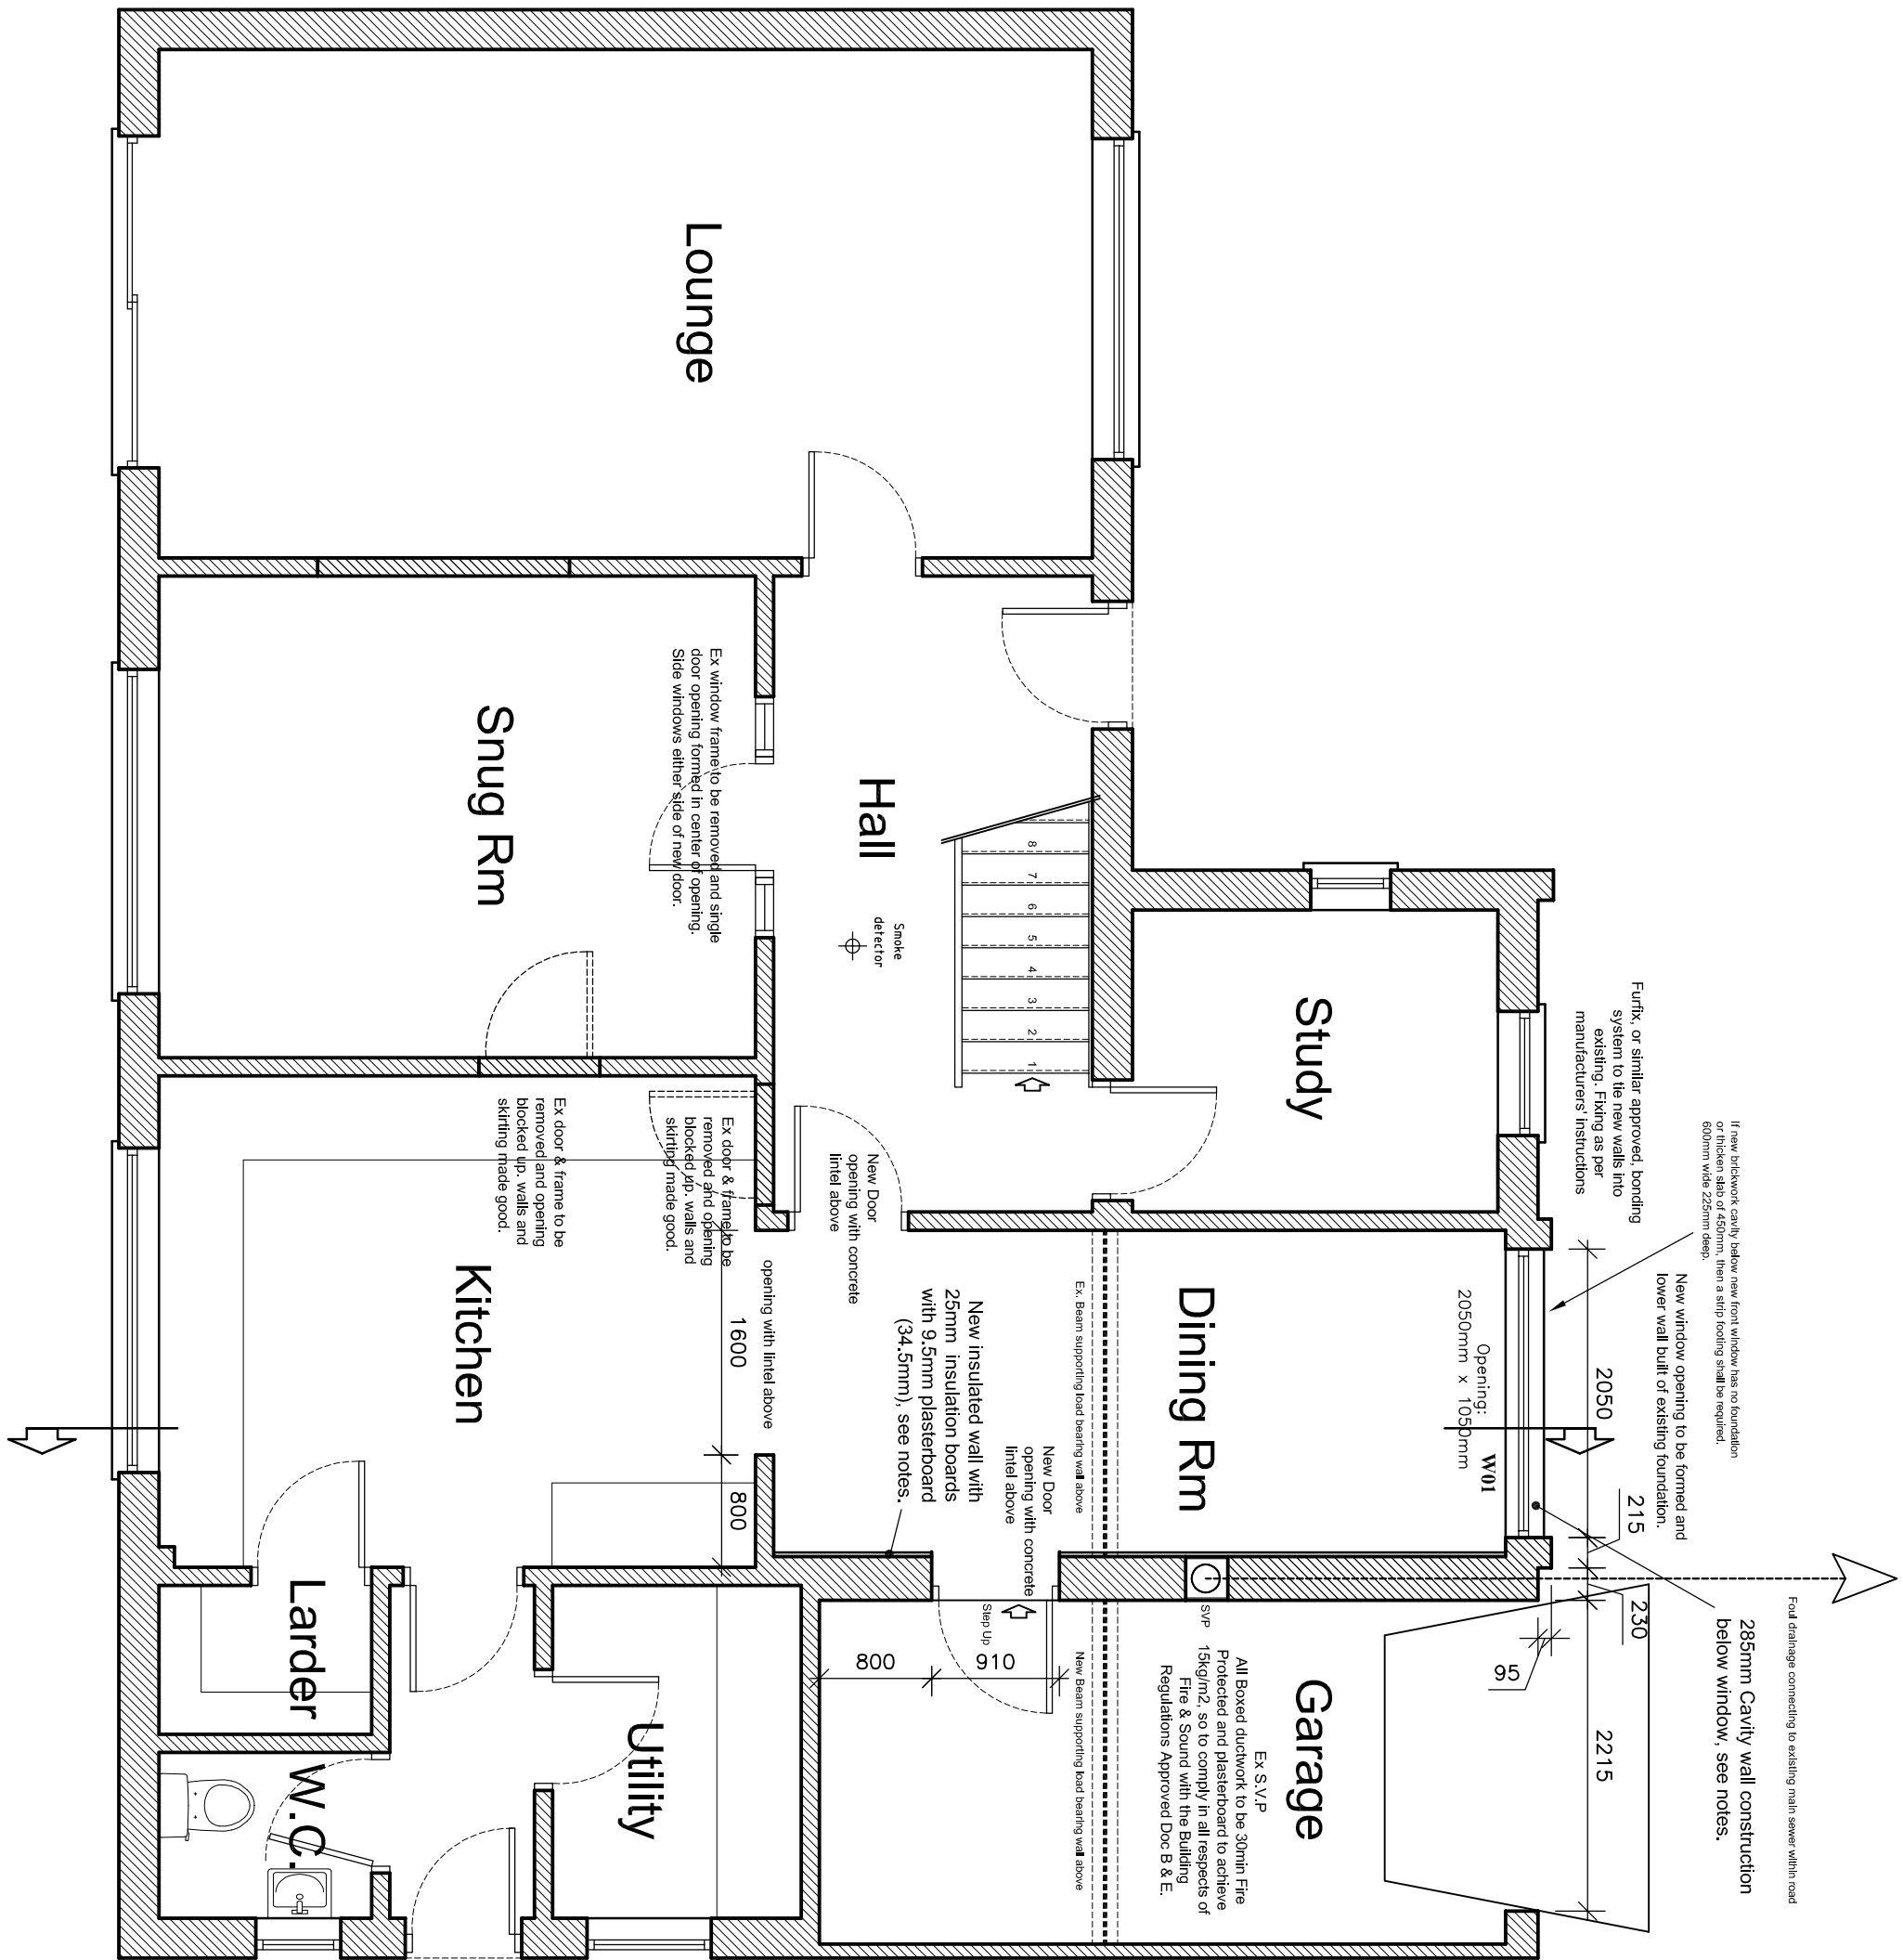

ACCESSIBLE SWITCHES AND SOCKETS
OUTLETS IN BUILDINGS

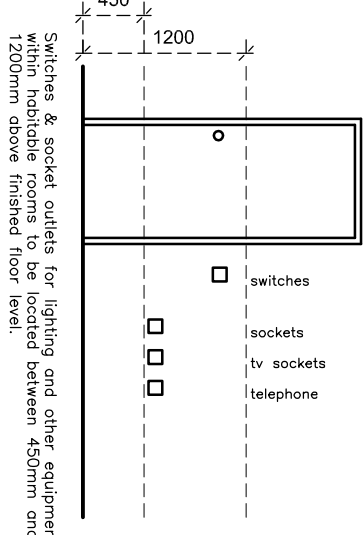


Note:
Level threshold (maximum 15mm upward) to be provided at room entrances with exception from those of stairs, ramps, and level changes. Level changes shall be 1:20 gradient, minimum 300mm wide & of firm surface.
Internal doors on ground floor to provide minimum 750mm clear opening (minimum 600mm clear opening) from entrance door to provide minimum 775mm clear opening width.
Clear door opening with measured from door leaf face (when open) to frame/sillings on other side of opening.

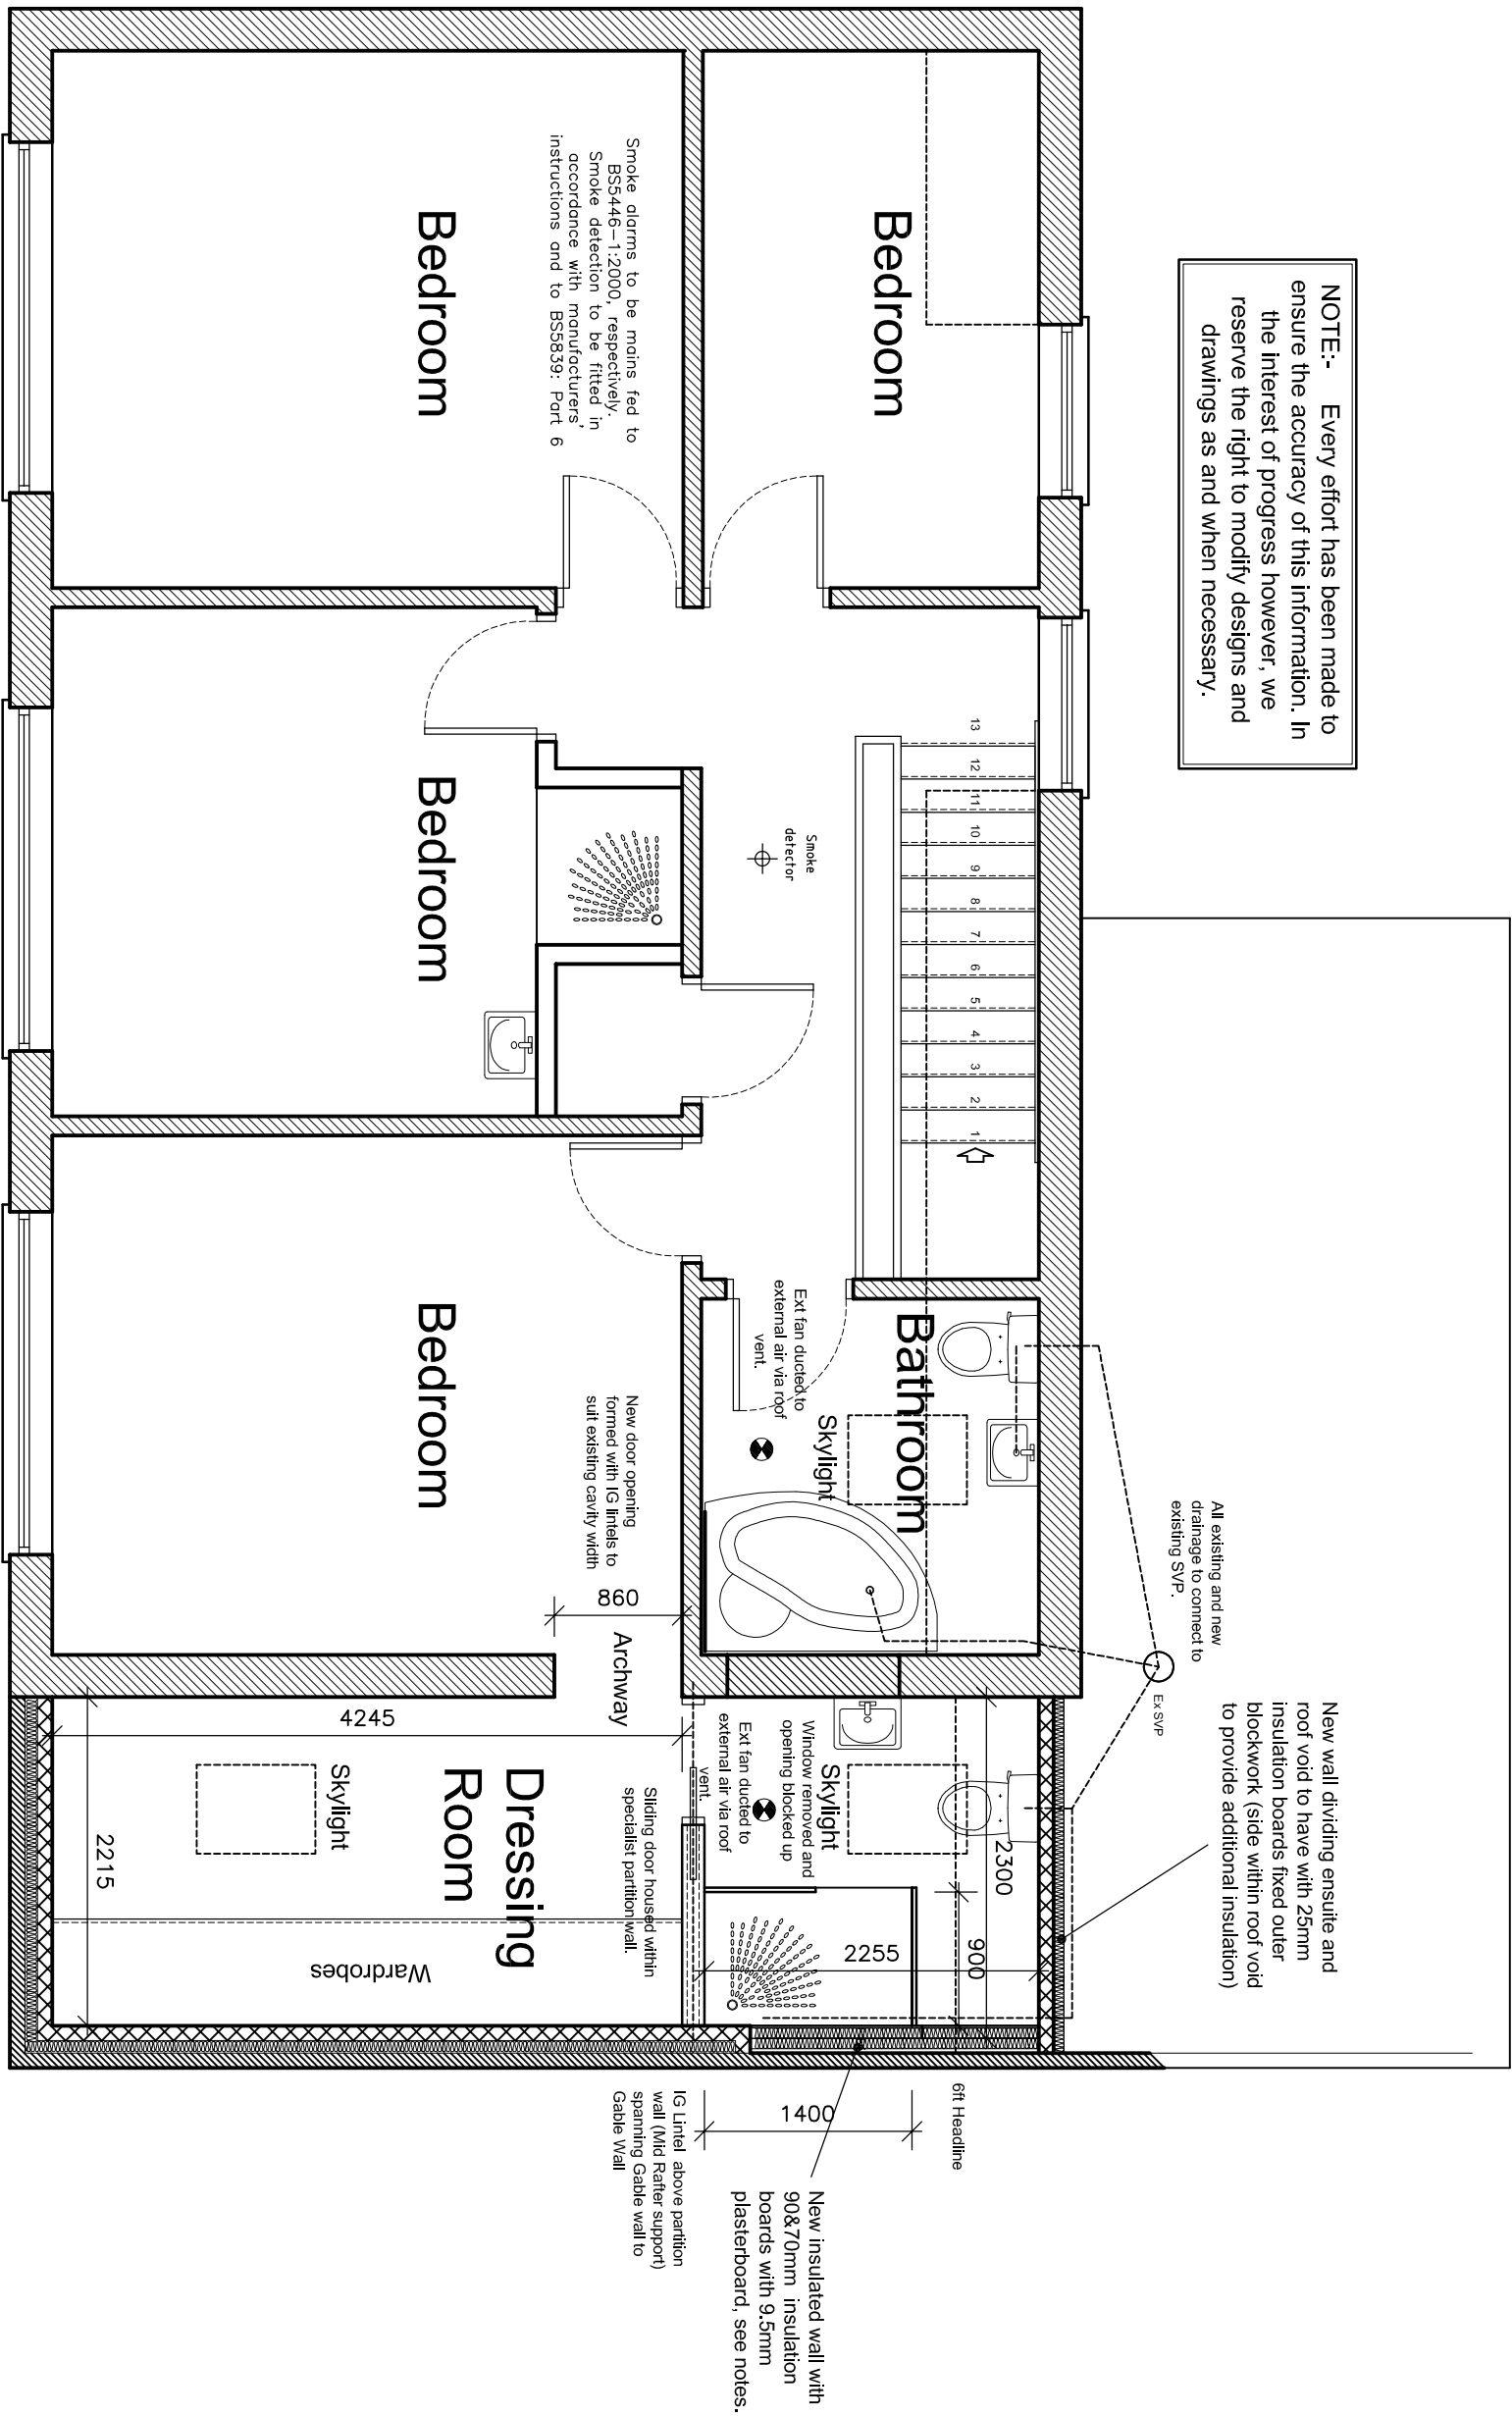

NOTE:- Every effort has been made to ensure the accuracy of this information. In the interest of progress however, we reserve the right to modify designs and drawings as and when necessary.

ALL DRAWINGS TO BE READ
IN CONJUNCTION WITH
ENGINEERS DETAILS &
SPECIFICATION.

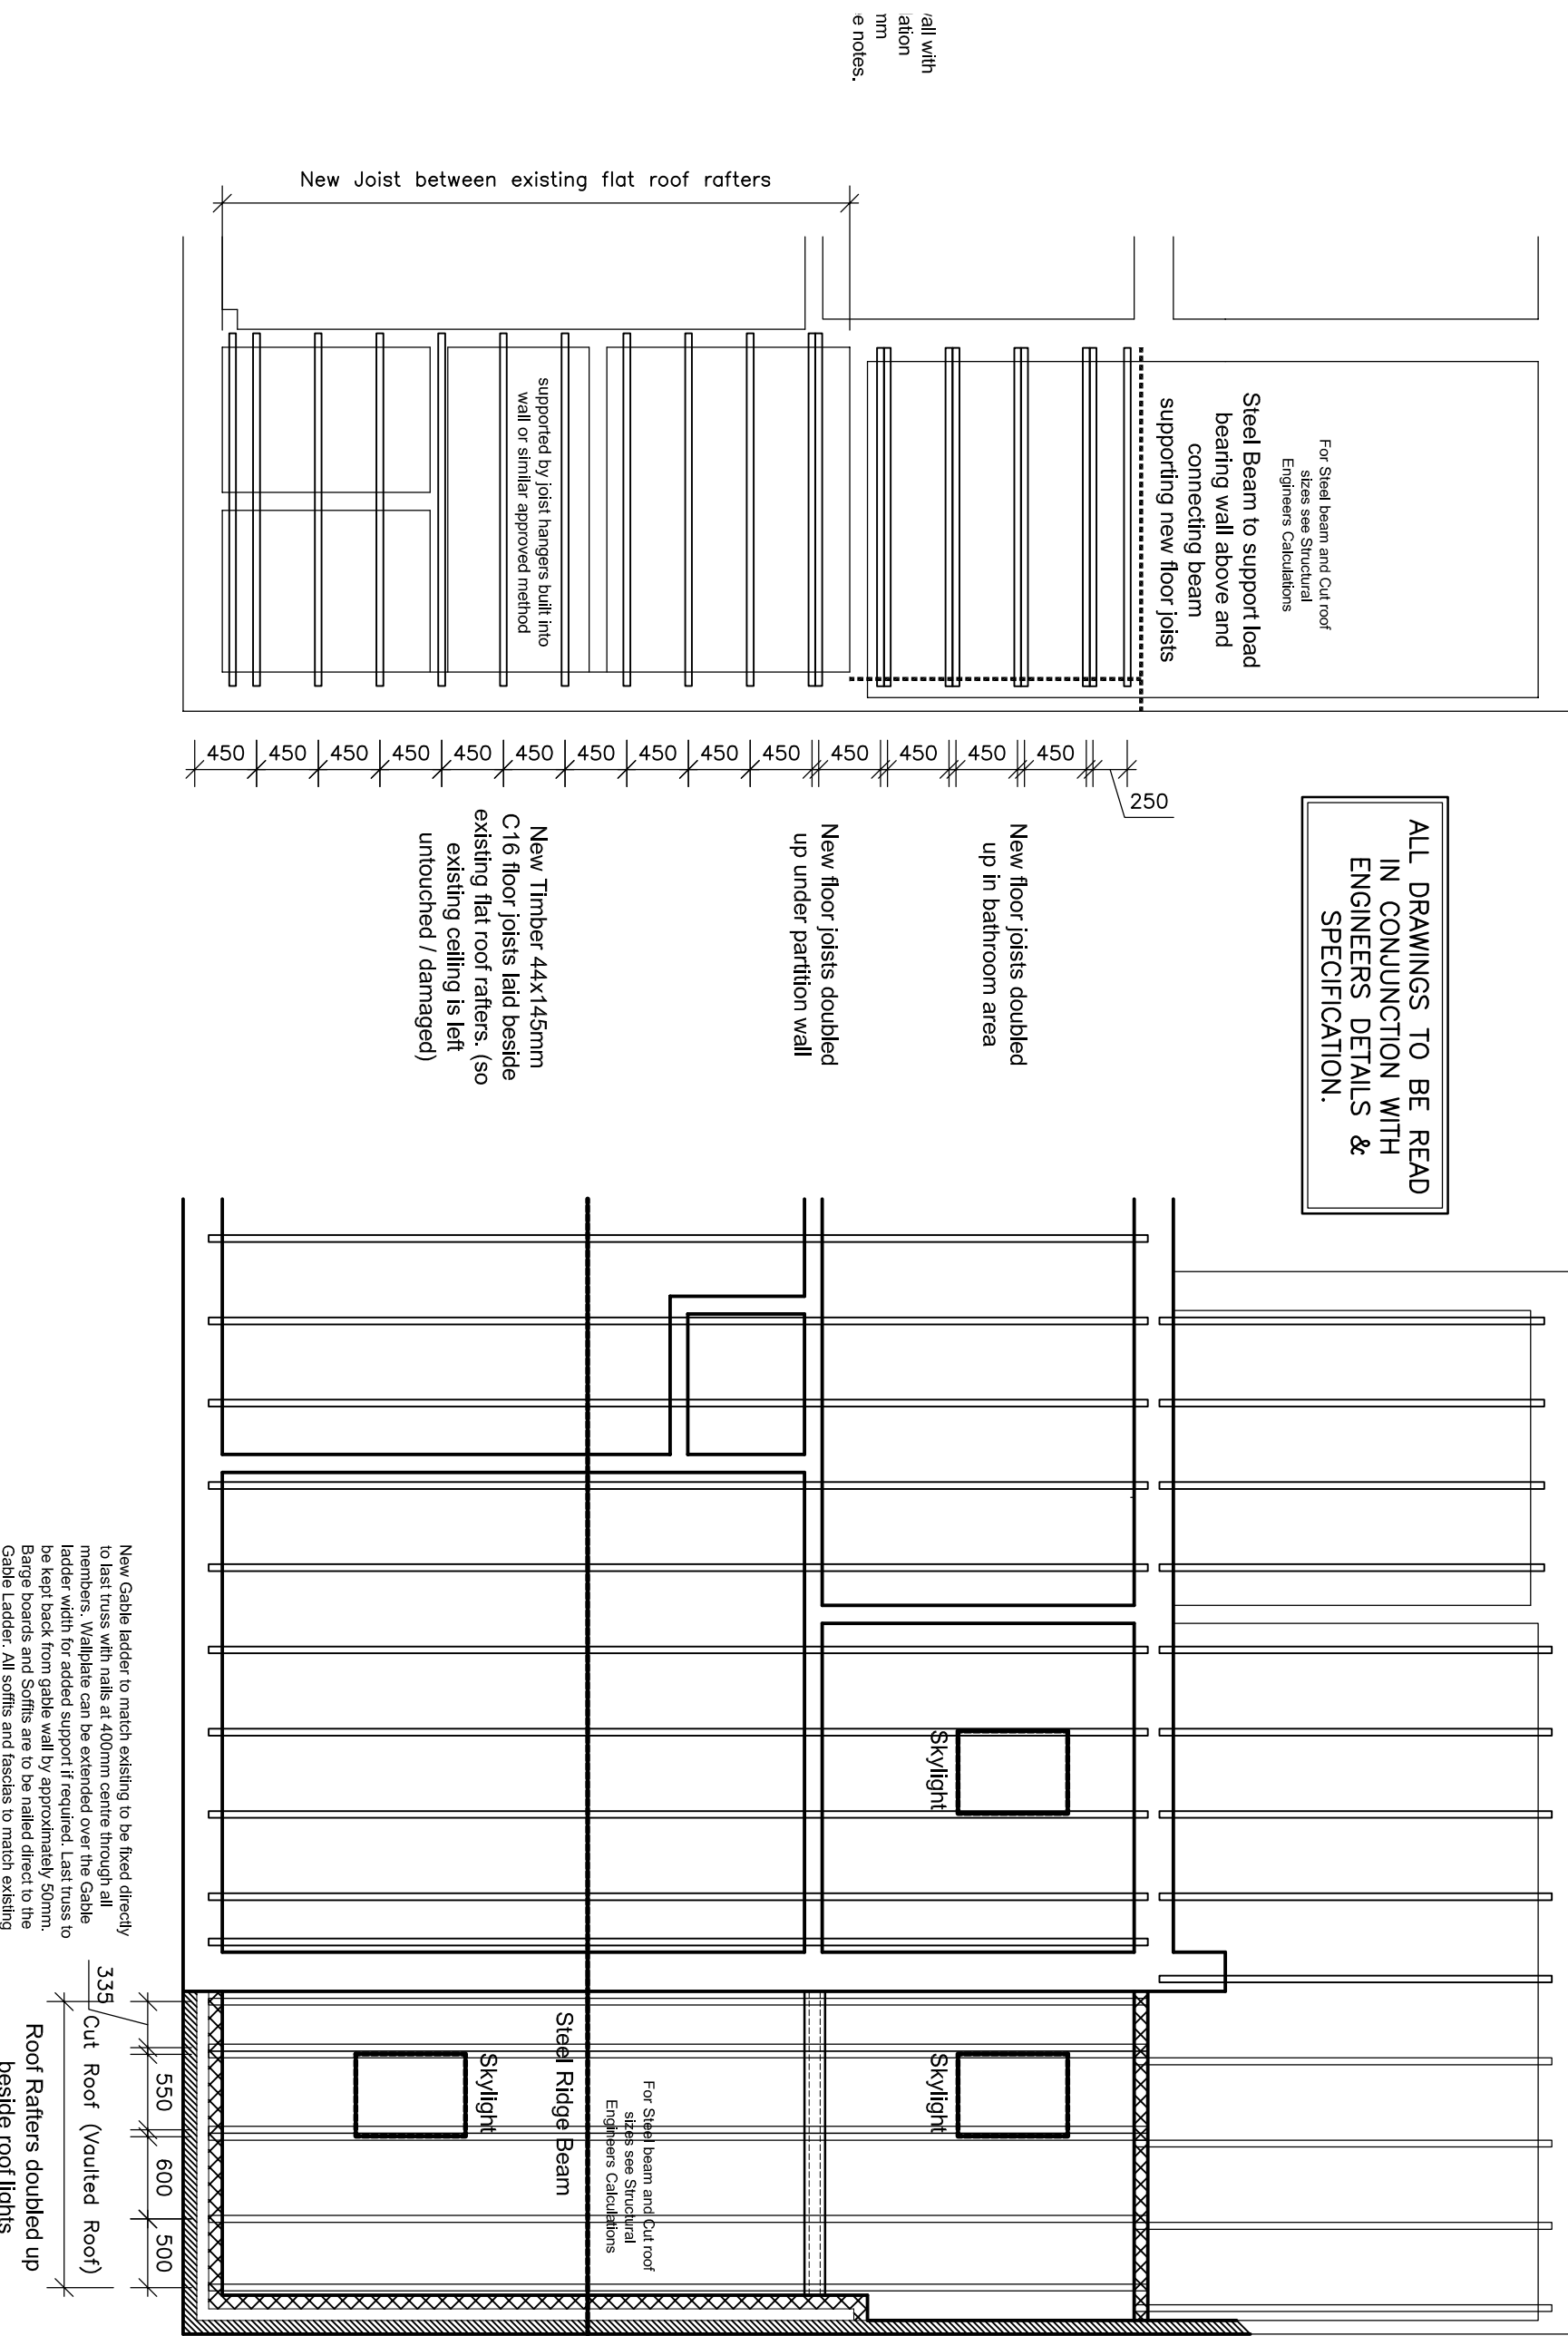

Client	Project	Title	Scale	Date	Drawing No.	REVISION	DESCRIPTION	MADE BY	DATE	Orchard Design Your Local Building Professional Service @ Reasonable Cost Residential & Building Regulations for All Types of Construction. New Builds, Alterations and Extensions must be reported to the Architectural regulation immediately.
Mr J Dennis	Proposed Extension & Alterations No.7 Holland way Holbeach, Lincolnshire, PE12 7NY	Proposed Floor Plans & Details / Notes	1:50	Feb 15.	201501 - 002					