




ELEVATION TO WIGNALS GATE 1:200

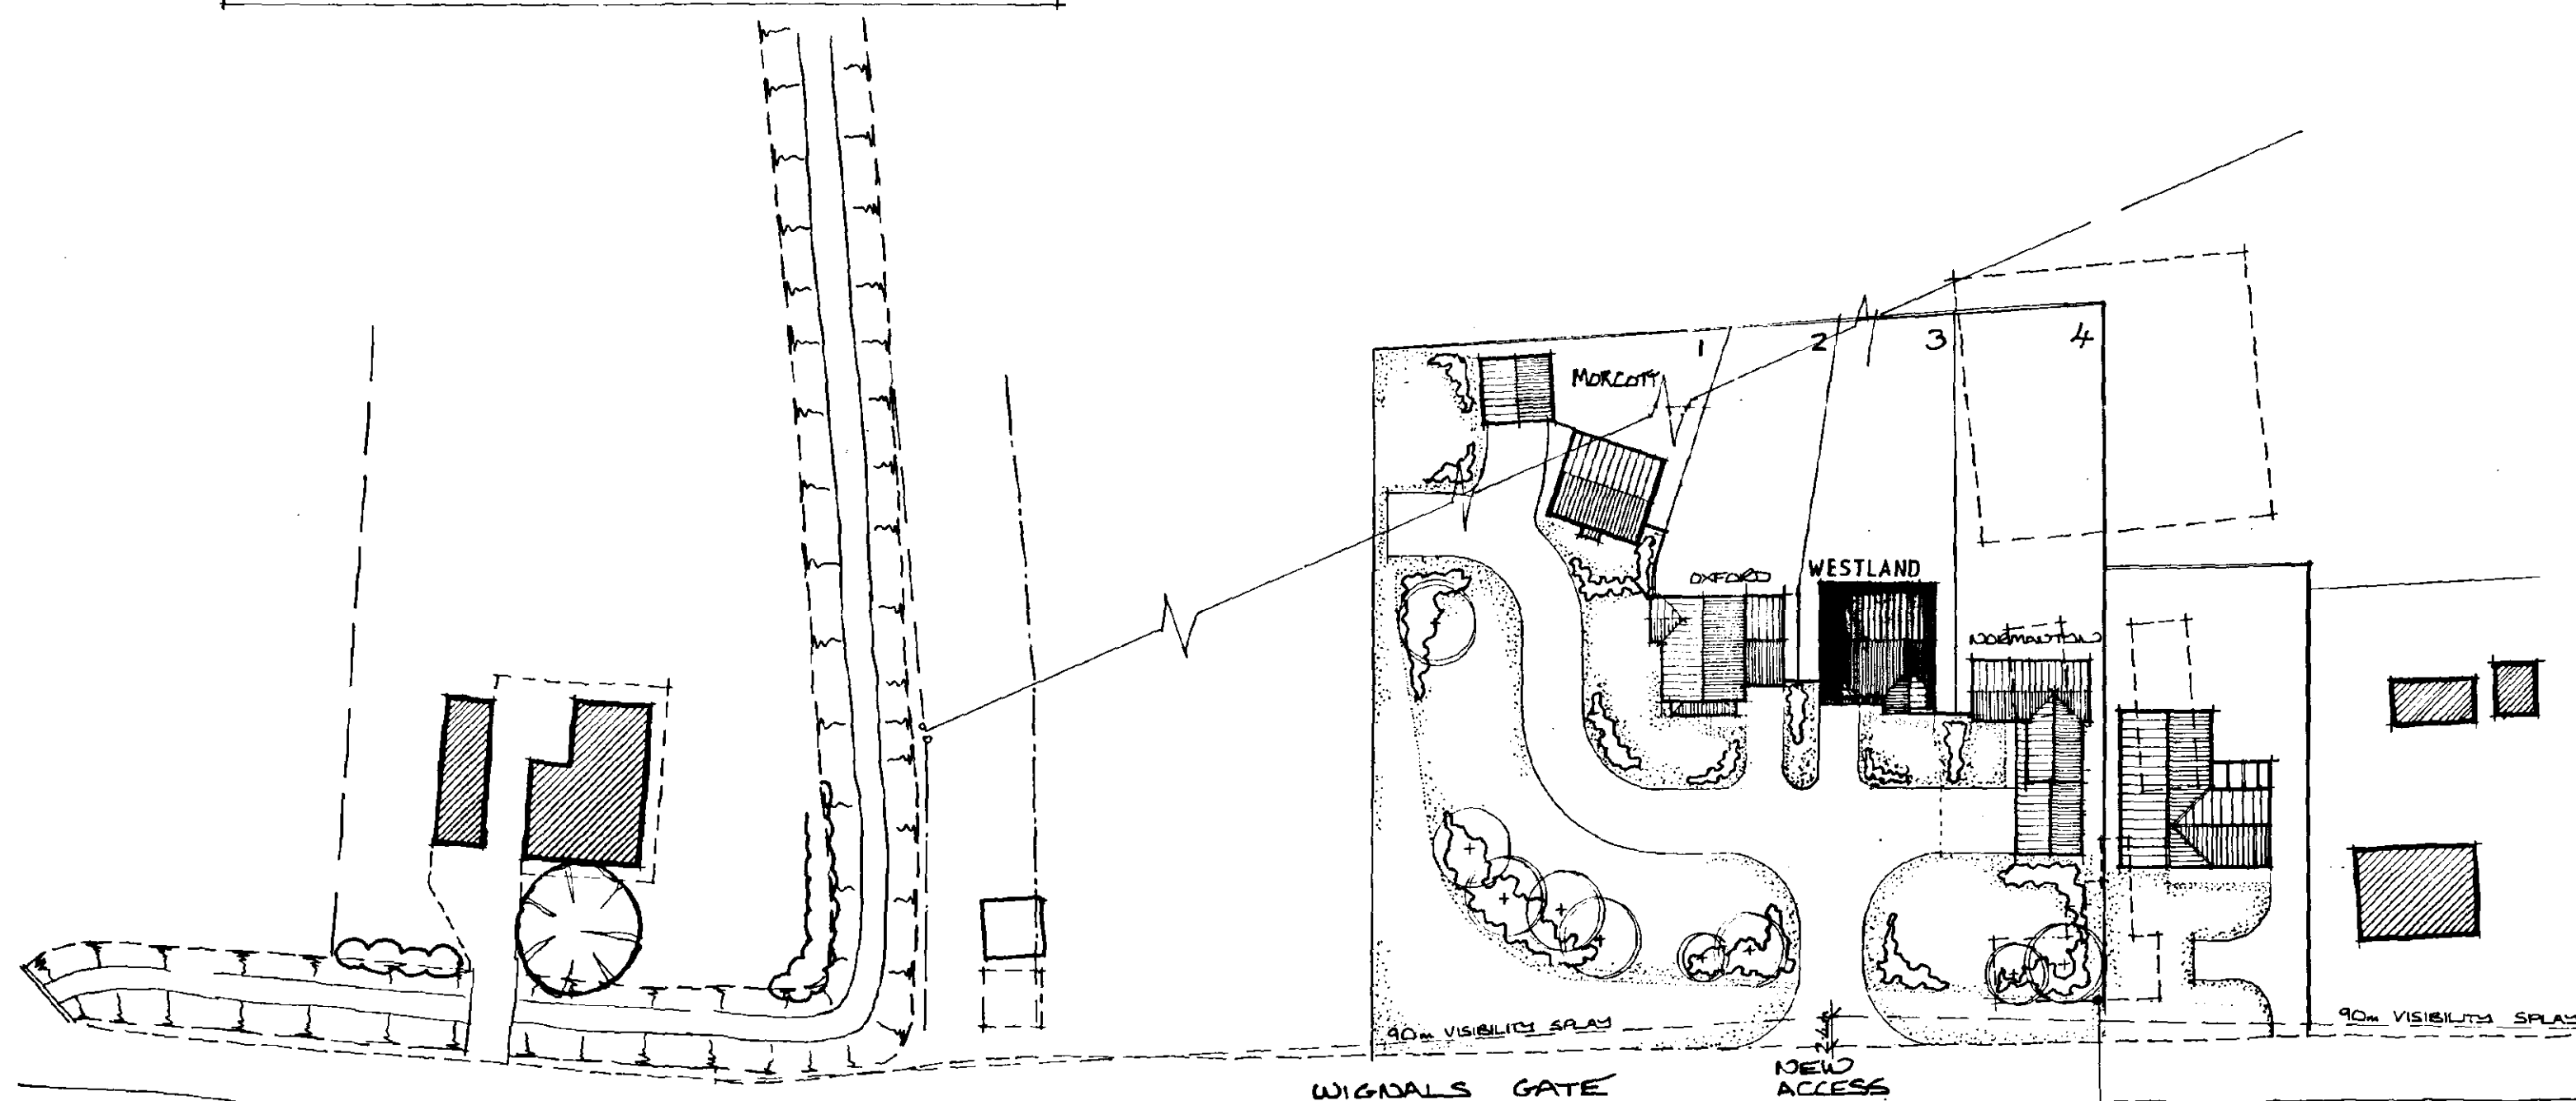

SITE LAYOUT 1:500

Date:	Description:	
3/3/98	PLOT 3 WILKINSON SUBSTITUTED FOR WESTLAND	D PW
26-1-98	PLOT 1 SUBSTITUTED FOR MORCOTT	C AB
9-9-97	WINDOW ADDED TO GARAGE OF PLOT A	B AB
24-06-97	VISIBILITY SPLAY APPROVED	A JB

REVISIONS



HOMES


Swallow House, Banbury Close, West Elloe Avenue
Spalding, Lincs. PE11 2BS
Telephone (01775) 724701 Fax (01775) 762153
ALLISON HOMES is a trading name of SWALLOW HOMES LTD

Project:
PROPOSED FRONTAGE DEVELOPMENT
WIGNALS GATE HOLBEACH




Drawing Title:
SITE PLAN

Date: 20/01/97	Scales: 1:500, 1:200
Reference No: WGH	Drawn: <i>[Signature]</i>
Drawing No: WGH/S104	Revision: X.R.C.

Do not scale directly from this drawing.
All discrepancies to be brought to the
attention of the above office.

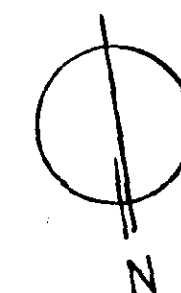

0261/98

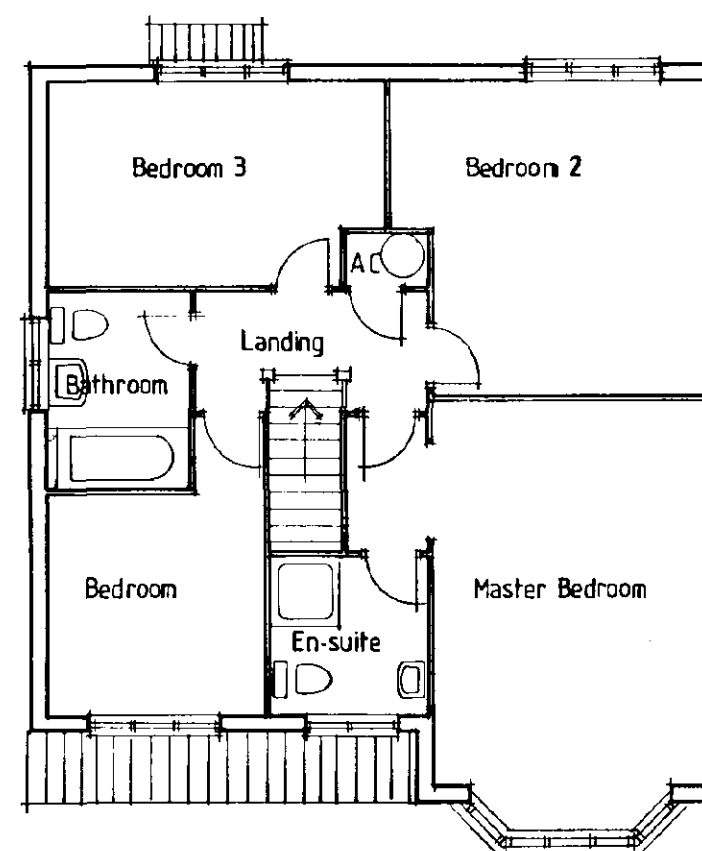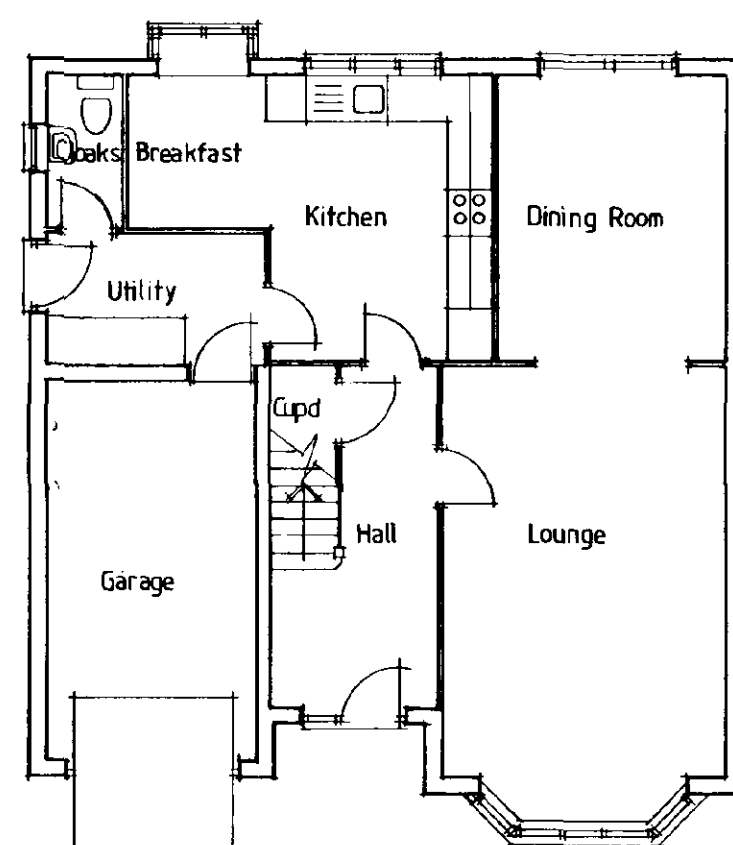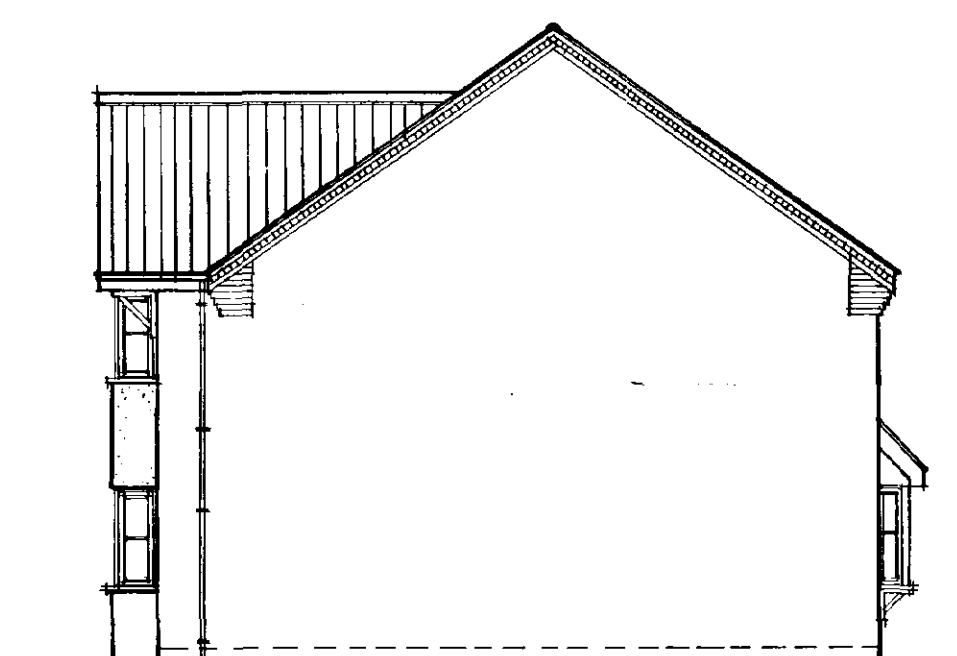

DETERMINED
PLAN

Date:	Description:	

R E V I S I O N S



Swallow House, Banbury Close, West Elloe Avenue
Spalding, Lincs. PE11 2BS
Telephone (01775) 724701 Fax (01775) 762153
ALLISON HOMES is a trading name of SWALLOW HOMES LTD

Project:
A Range 4 Bedroom House Type
The Westland

Drawing Title:
Design Sheet

Date: 06:97	Scales: 1:100
Reference No:	Drawn: <i>MCA</i> <i>1995</i>
Drawing No: 01	Revision:

Do not scale directly from this drawing
All discrepancies to be brought to the
attention of the above office.