



PLANTING KEY

- Mixed Scrub: Buddleia reduced to no more than 5% cover and 2 new species of shrub (hawthorn and hazel) in-planted at a rate of at least 3 plants per square metre.
- Proposed tree planting:
Silver Birch (Betula pendula)
approx. 6ft height
- Proposed hedgerow planting:
species rich native hedgerow
(minimum length 0.016km /16m length). To include a minimum of 6 of the following native species:
Hawthorn (Crataegus monogyna)
Blackthorn (Prunus spinosa)
Guelder rose (Viburnum opulus)
Spindle (Euonymus europaea)
Crab apple (Malus sylvestris)
Holly (Ilex europaeus)
Hazel (Corylus avellana)

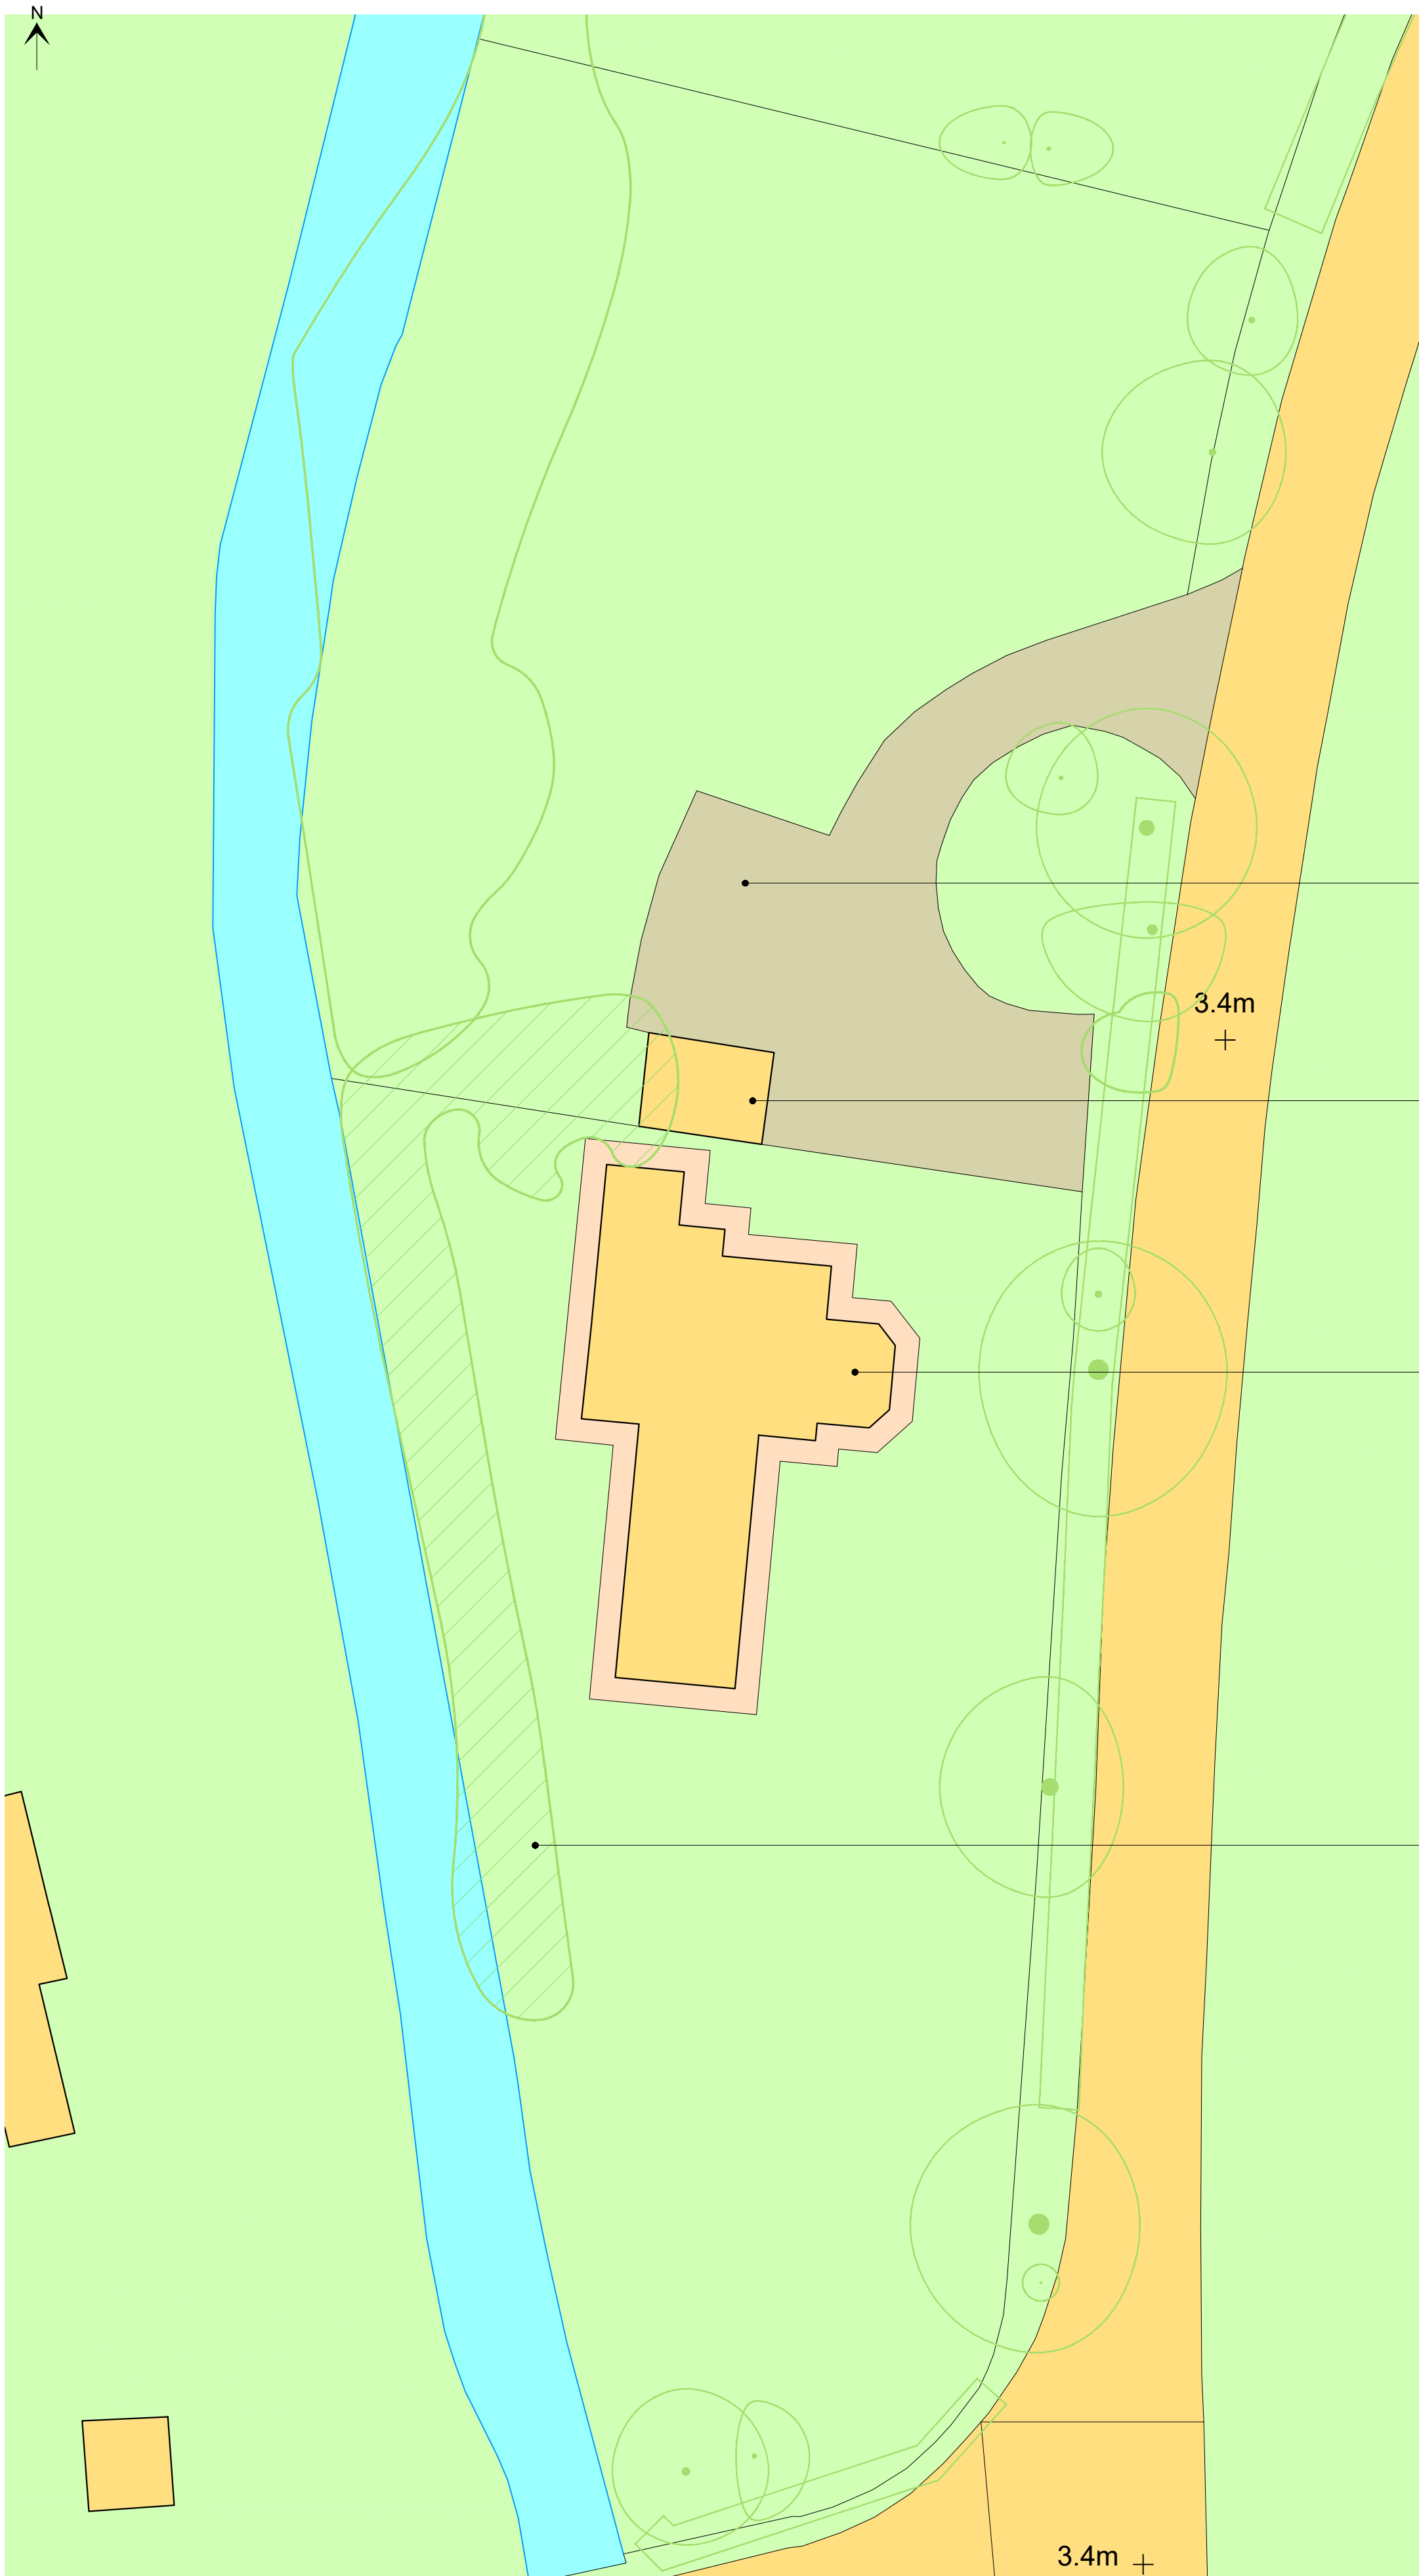

EXISTING SITE PLAN
Scale 1:250

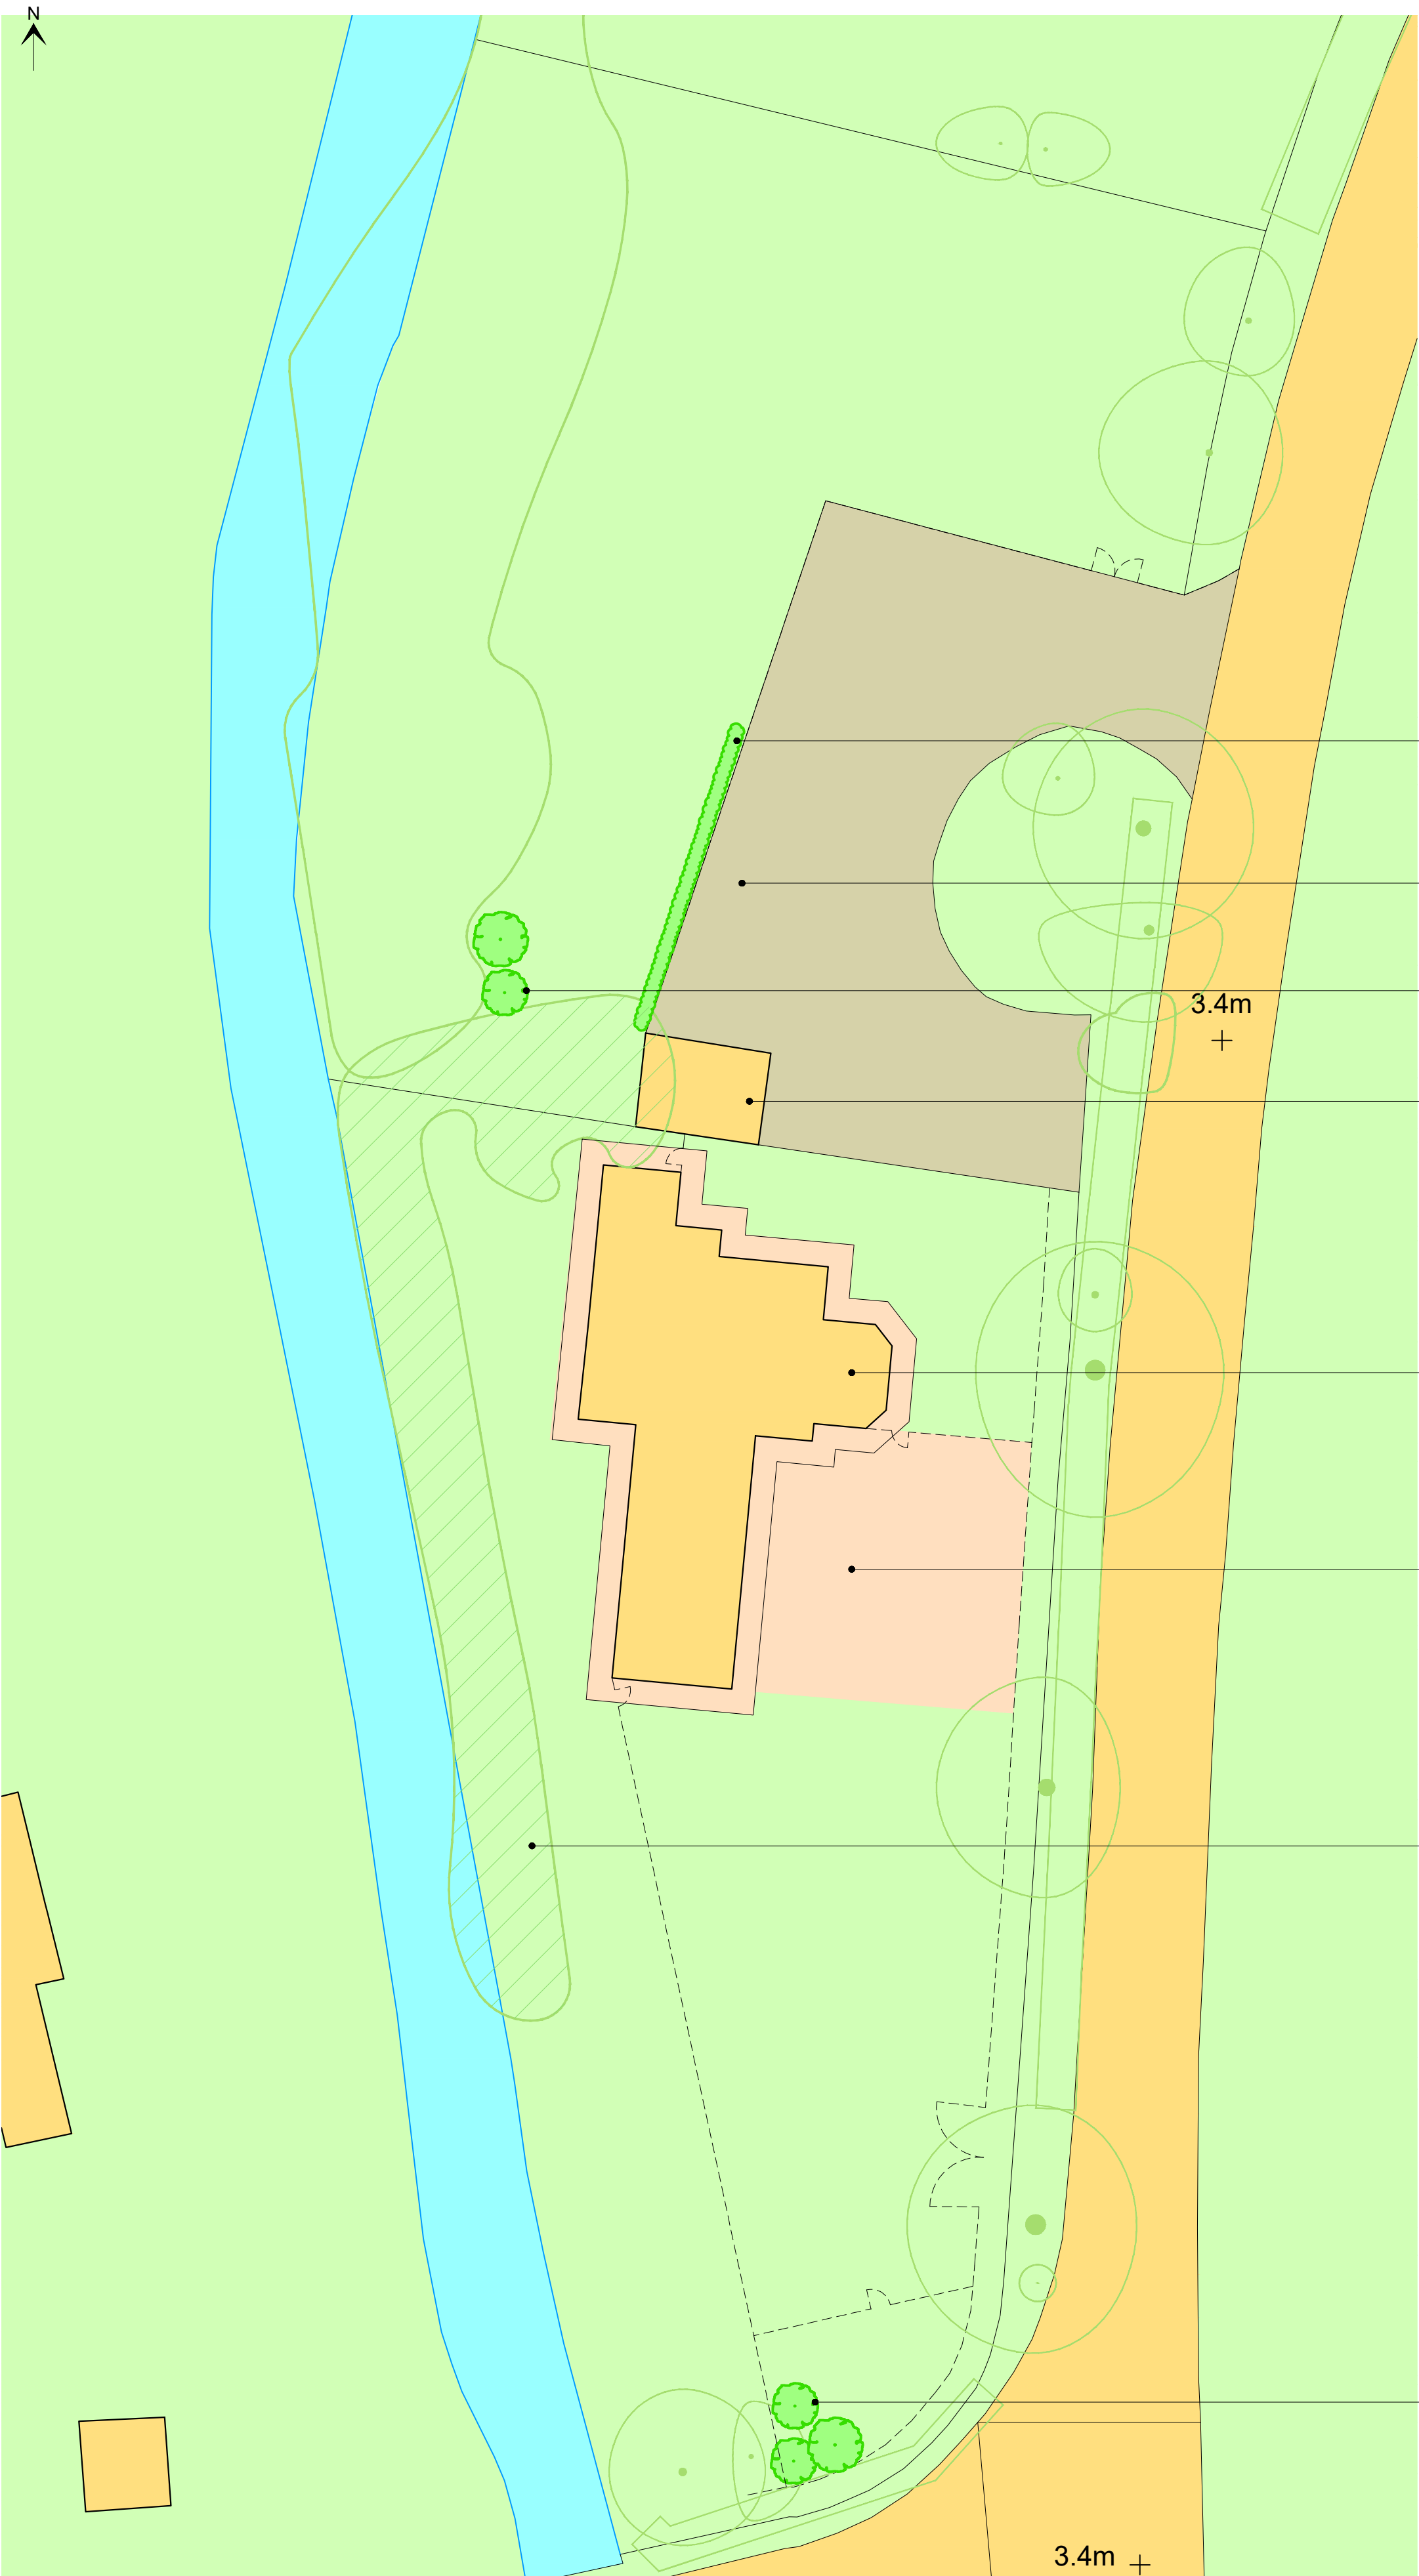

PROPOSED SITE PLAN
Scale 1:250

This drawing is to be read in conjunction with all relevant designers, consultants and specialist drawings and specifications. The designer is to be notified of any discrepancies before proceeding. Do not scale from this drawing. All dimensions and levels are to be checked on site. All work carried out before planning and building regulation approval is obtained is at the contractor/client's risk. This drawing is subject to copyright.