


Front Elevation (1:100)

Side Elevation (1:100)

Rear Elevation (1:100)

Side Elevation (1:100)

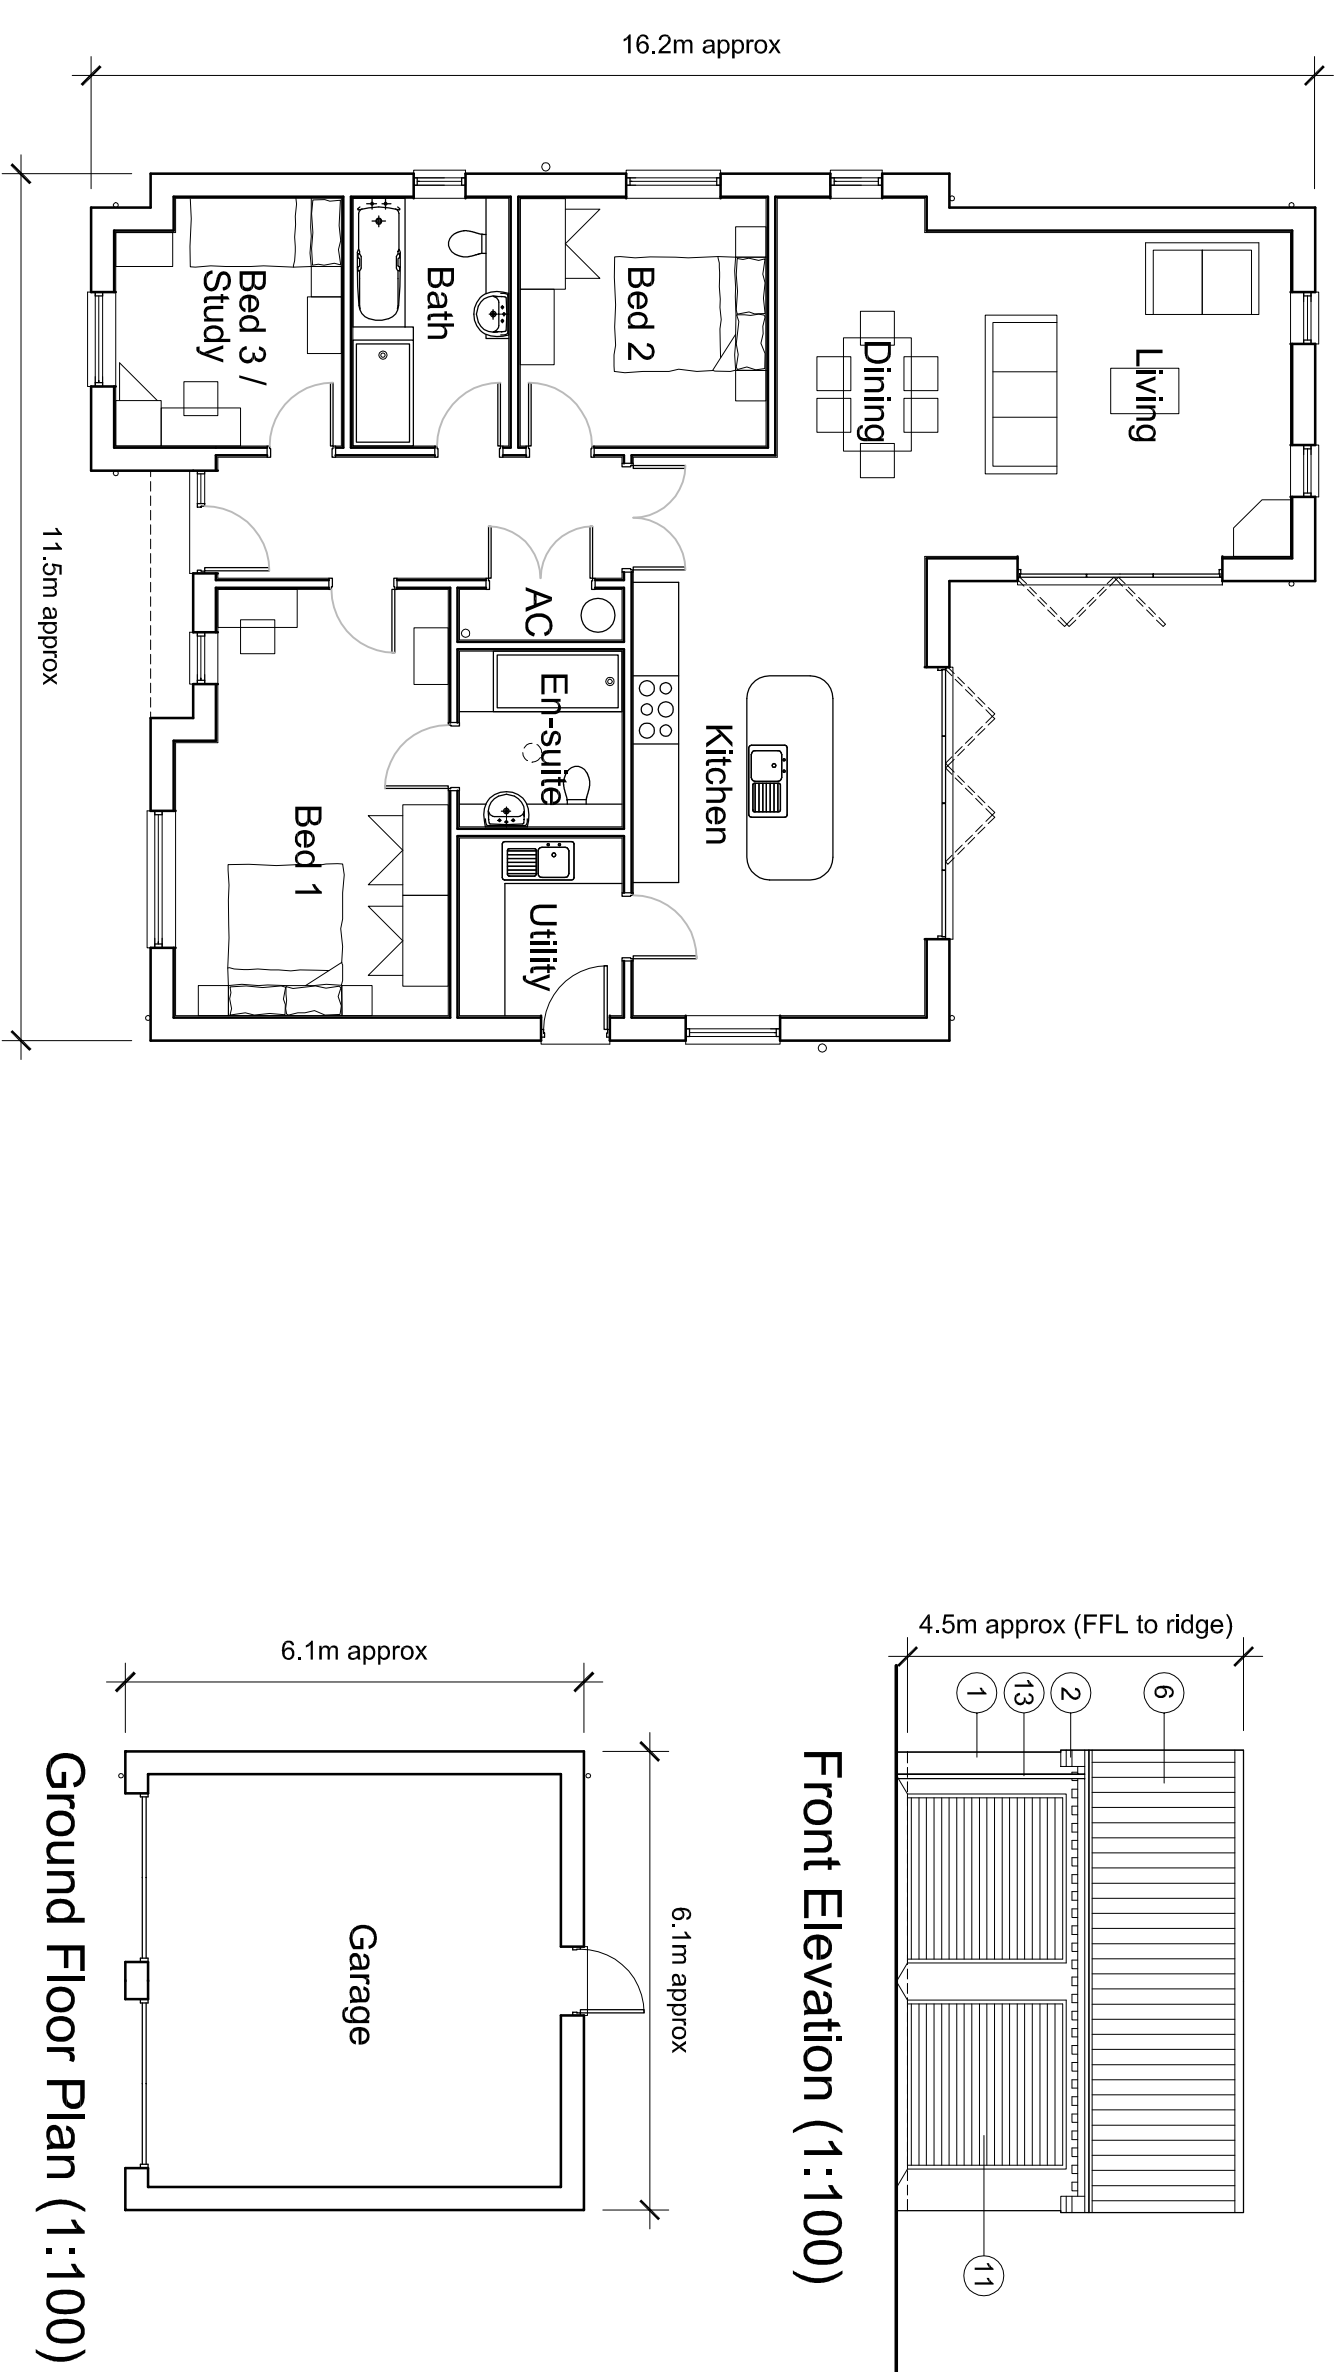


Ground Floor Plan (1:100)

Front Elevation (1:100)

Side Elevation (1:100)

Rear Elevation (1:100)


Side Elevation (1:100)

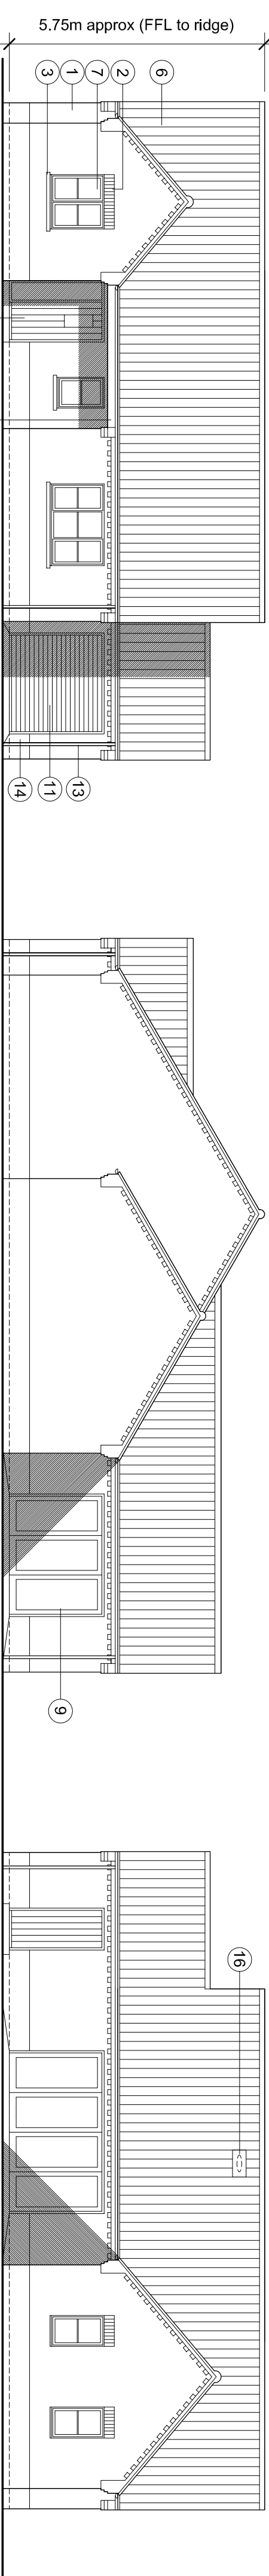

Front Elevation (1:100)

Side Elevation (1:100)

Rear Elevation (1:100)

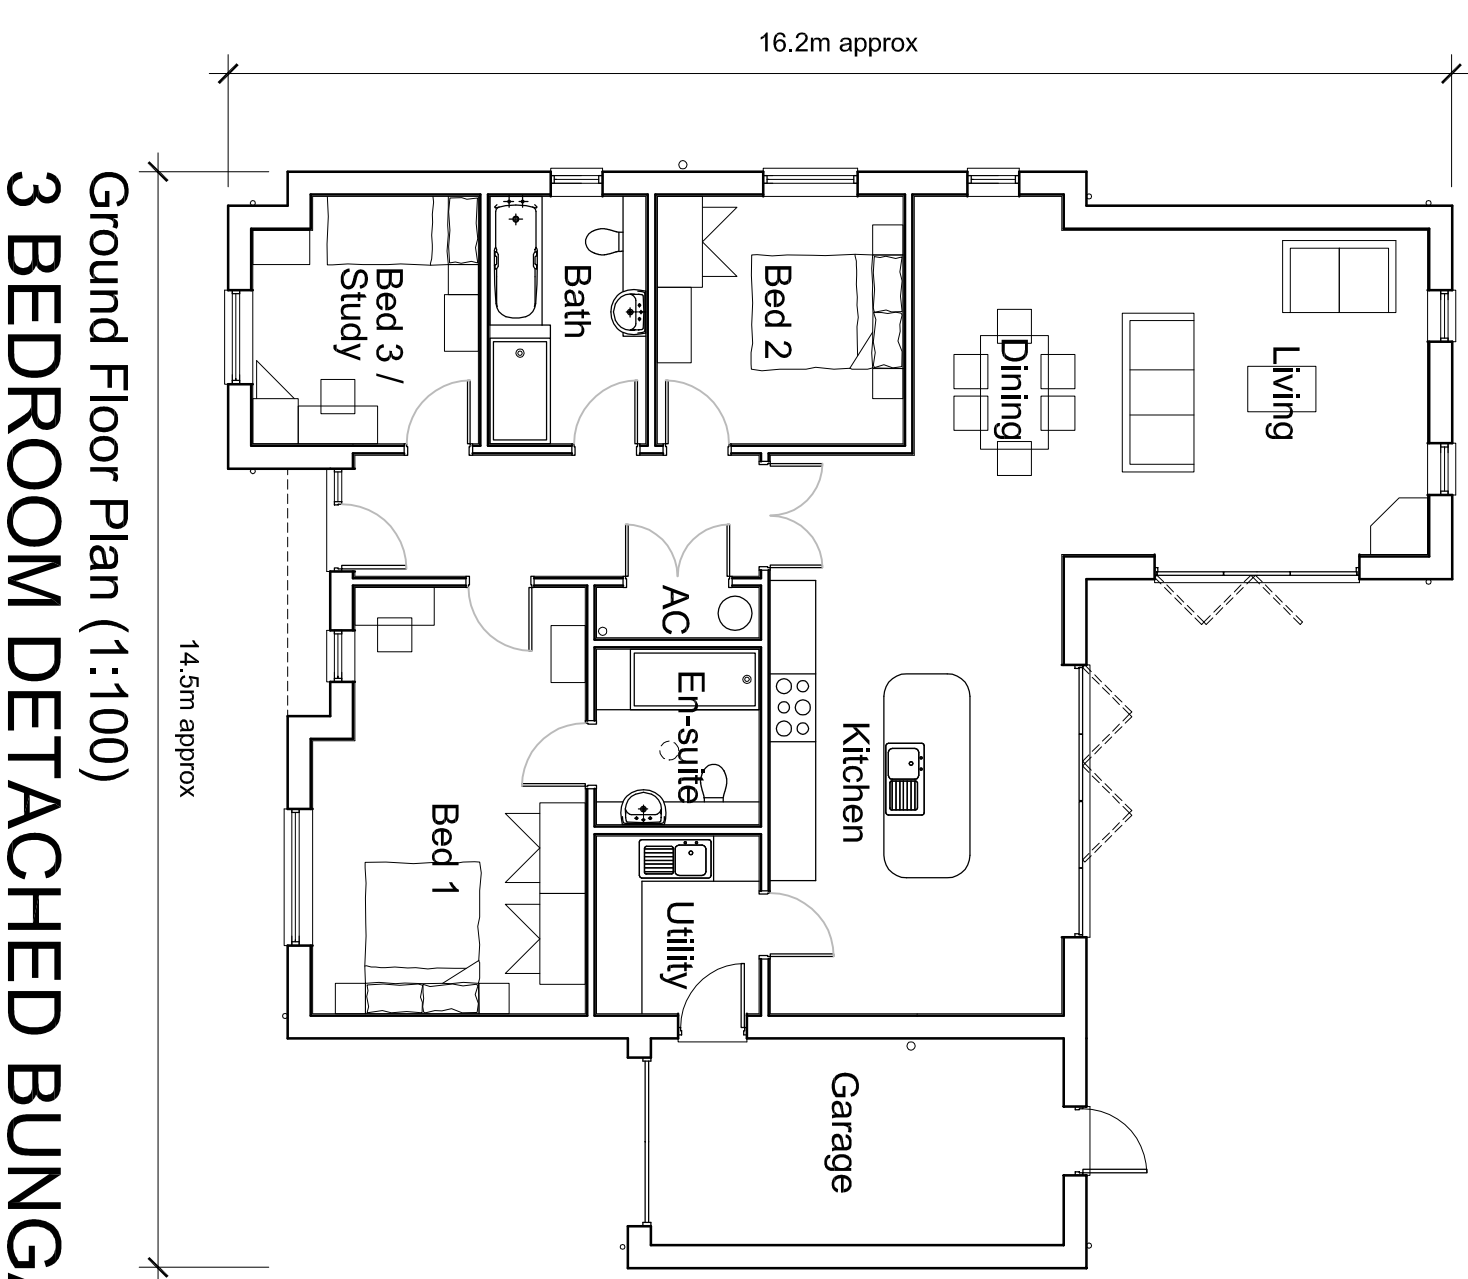

Ground Floor Plan (1:100)

Side Elevation (1:100)

3 BEDROOM DETACHED BUNGALOW WITH SINGLE GARAGE (Plots 21, 27, 67 & 69 shown. Plots 20 & 68 handed)

All drawings to be worked on site by Nils Contractors under the strictest and most demanding of work conditions. All drawings are the property of Nils Contractors. Report any discrepancies to the Contract Administrator at once.

This drawing is to be used with all relevant Architects and Engineers drawings and specifications. It is not to be used for any other purpose without the written consent of Nils Contractors. Andrew Wright Ltd Registered in England & Wales No. 0202924 Registered Office: 22 Church Street, London, N1 1AA, UK. PE 12 1TL.


LEGEND: DO NOT SCALE
Legend to materials:-

- 1 = Facing brickwork
 - 2 = Feature brickwork (solder courses and corbelling) in contrasting brick
 - 3 = Reconstituted stone cills
 - 4 = Projecting brick plinth stretcher detail in contrasting brick
 - 5 = Painted timber effect cladding
 - 6 = Slate effect roofing or concrete interlocking paniles
 - 7 = Upvc windows
 - 8 = Timber (or timber effect) composite doors
 - 9 = Upvc doors
 - 10 = Roof windows
 - 11 = Roller shutter garage doors
 - 12 = Timber porch construction
 - 13 = Plastic rainwater goods
 - 14 = Contrasting band of facing brickwork
 - 15 = Upvc fascias
 - 16 = Sun tube
- *Contrasting brick does not apply to all dwellings. Refer to Schedule of Materials (PO36) for precise details of brickwork.



P3	05.03.19	Planning Issue	AMW / AMW
P2	10.06.18	Planning Issue	AMW / AMW
P1	21.06.18	Planning Issue	AMW / AMW
DT	06.07.18	Draw Issue	AMW / AMW
Revision:	Date:	Description:	Dwr: CHK

ANDREW M WRIGHT LTD
CHARTERED ARCHITECT

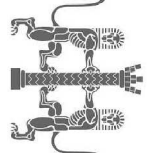

26 Jovs Bank, Holbeach St Johns, Spalding, Lincs. PE12 8SD
Telephone: 01406 540573 Mobile: 07940 914778

Project:
Residential Development
Wignalls Gate
Holbeach
Lincs

Client:
Proposed Bungalows
Plots 13-15, 20, 21, 27, 67-69, 76 & 77
D Brown Building Contractors Ltd

Drawn:	Checked:	Date:	Scale:	Page:	Sheet:
AMW	AMW	26.06.18	1:100	A1	
Job No.:	Draw No.:	Stage:	Revision:		
071605	PD33	Planning	P3		