




- FIRE OFFICERS REQUIREMENTS (AS AGREED 29.7.96)
TO BS: 1693:1990
- 9 LITRE WATER EXTINGUISHER
 - 5KG DRY POWDER EXTINGUISHER
 - 1.8M X 1.2M FIRE BLANKET
 - 30 MINUTE FIRE RESISTING DOOR & DOOR FITTED WITH SELF CLOSING DEVICE
 - DOOR FITTED WITH VISION PANEL
 - ILLUMINATED FIRE EXIT SIGN

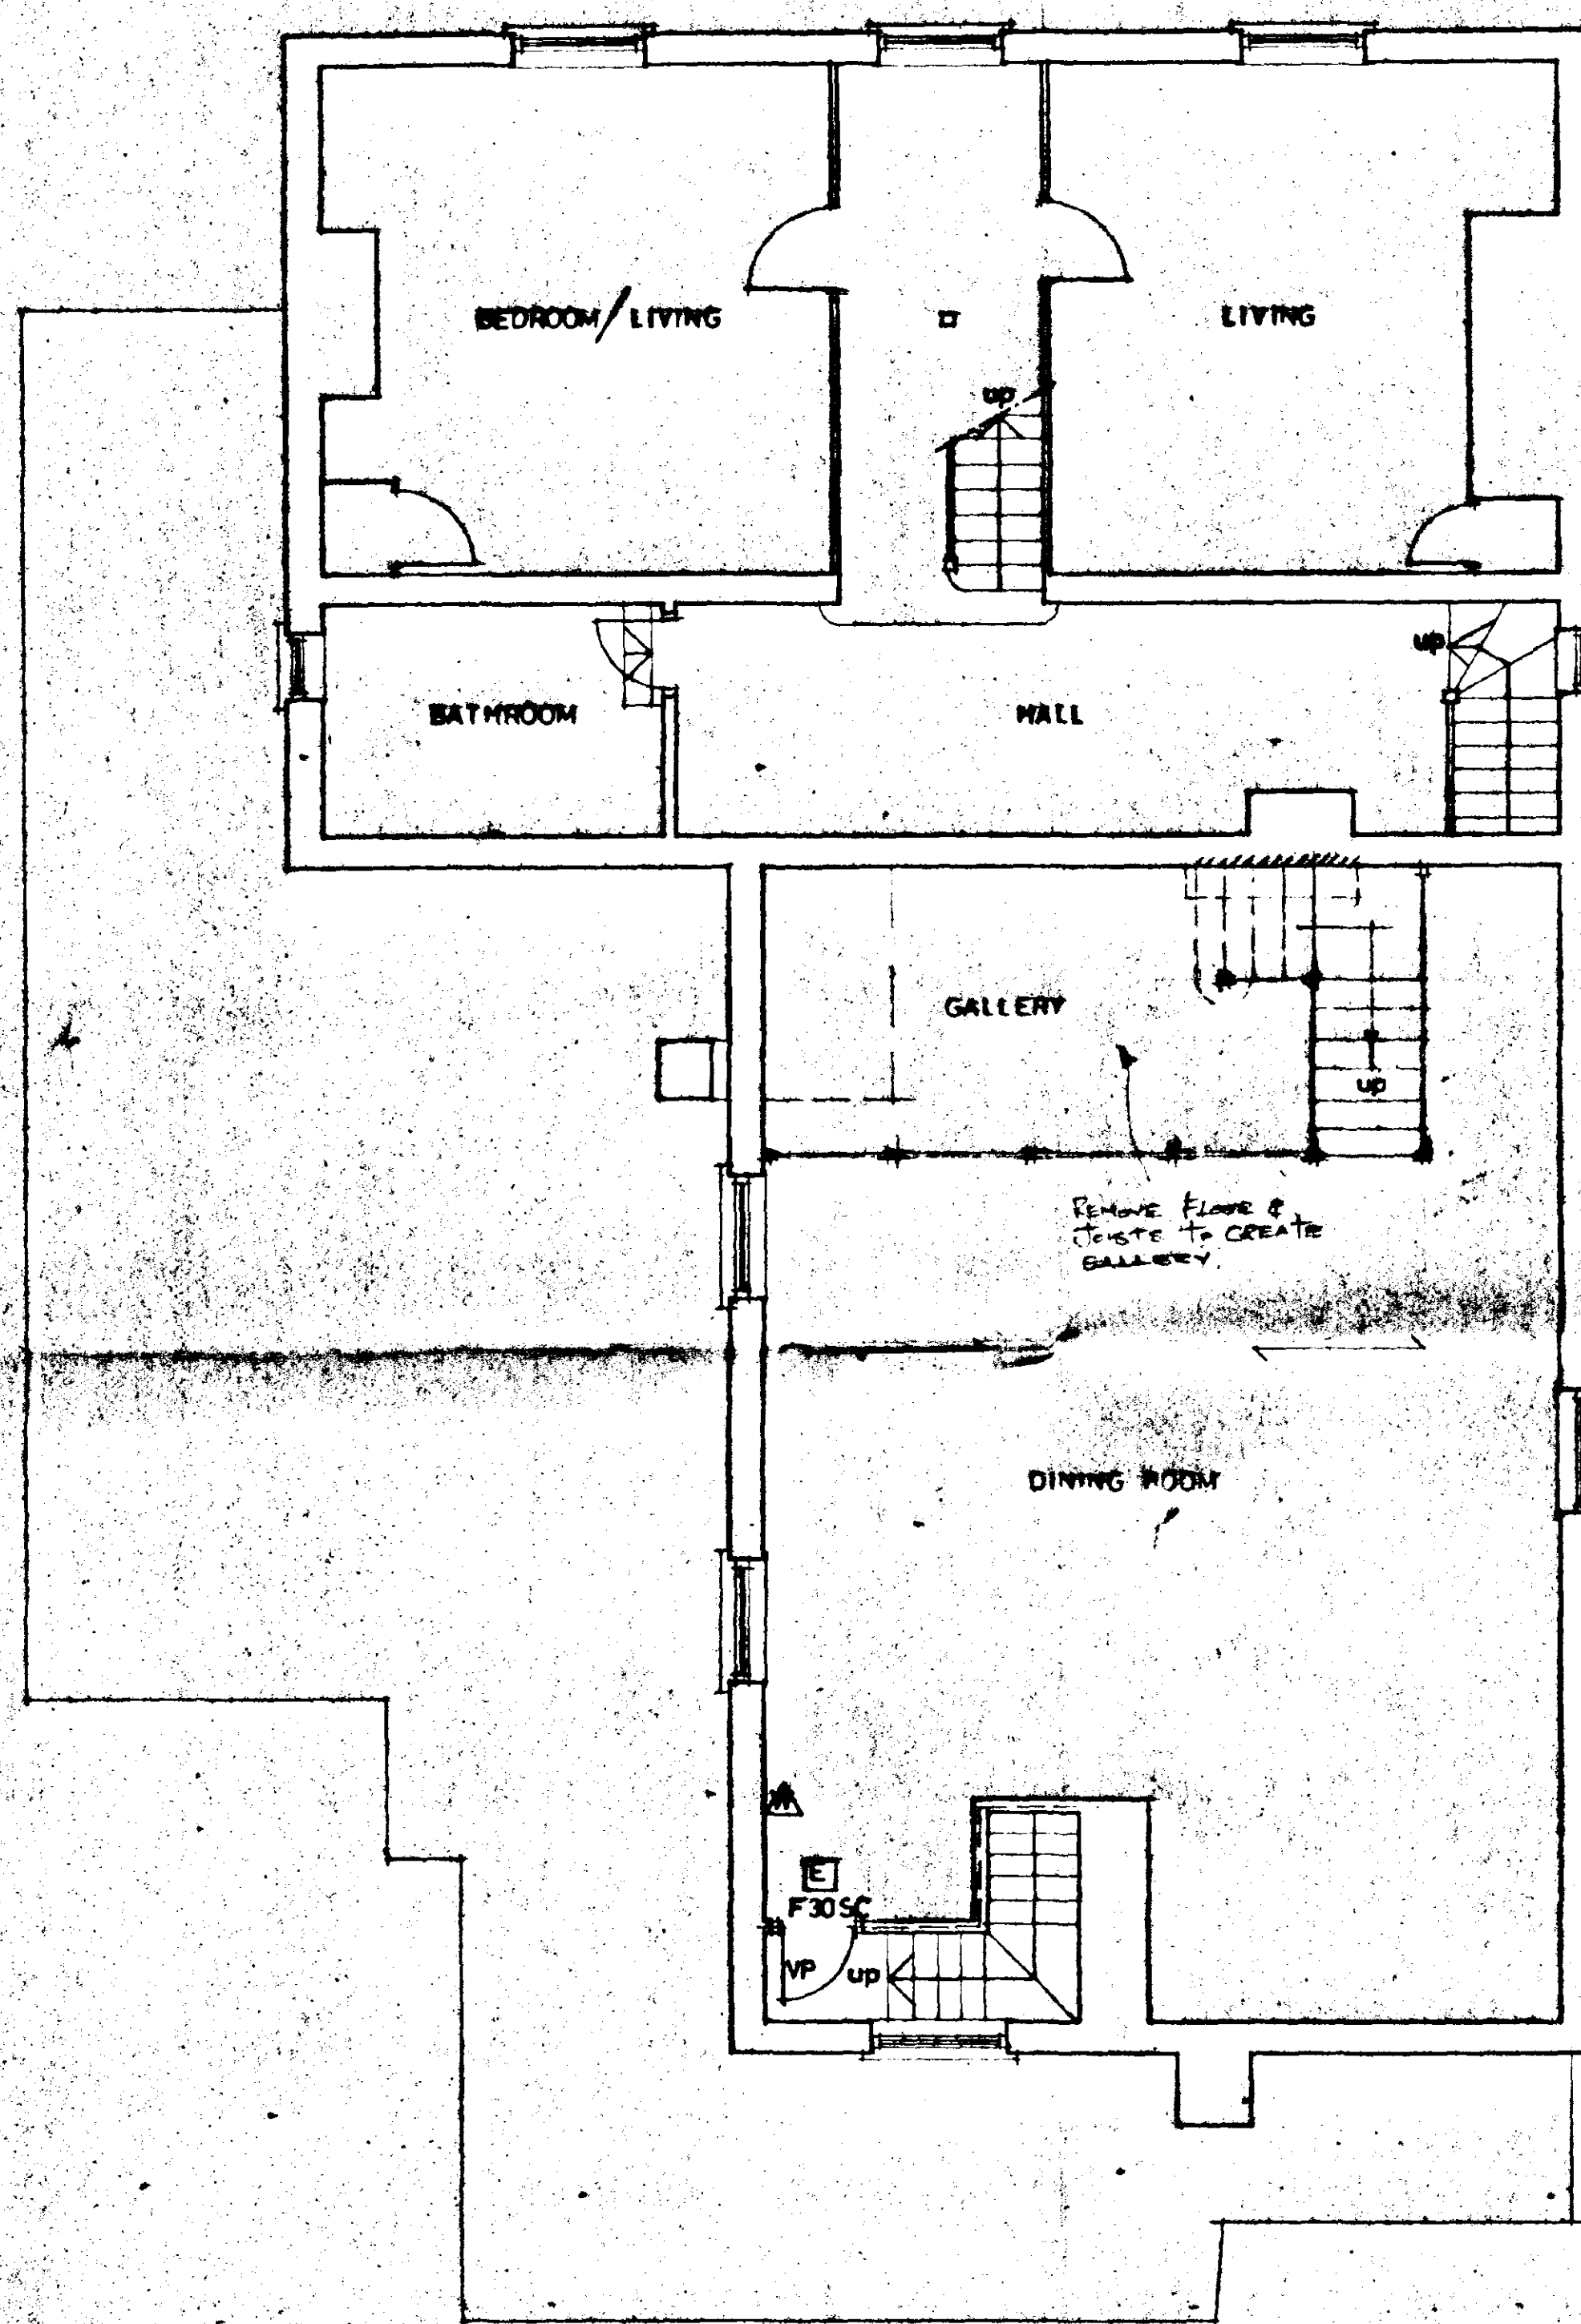

FIRST FLOOR PLAN

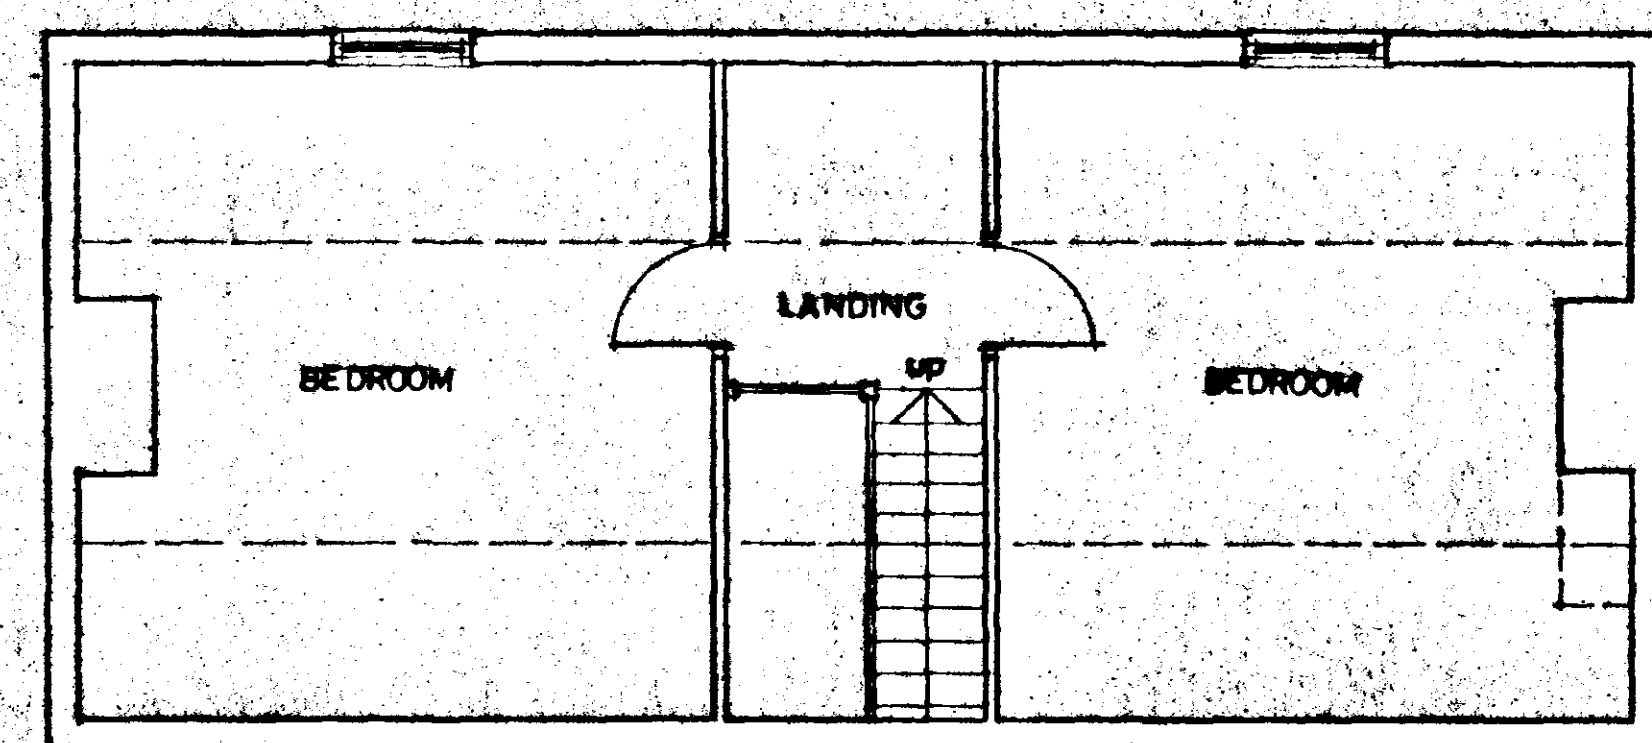

ATTIC FLOOR

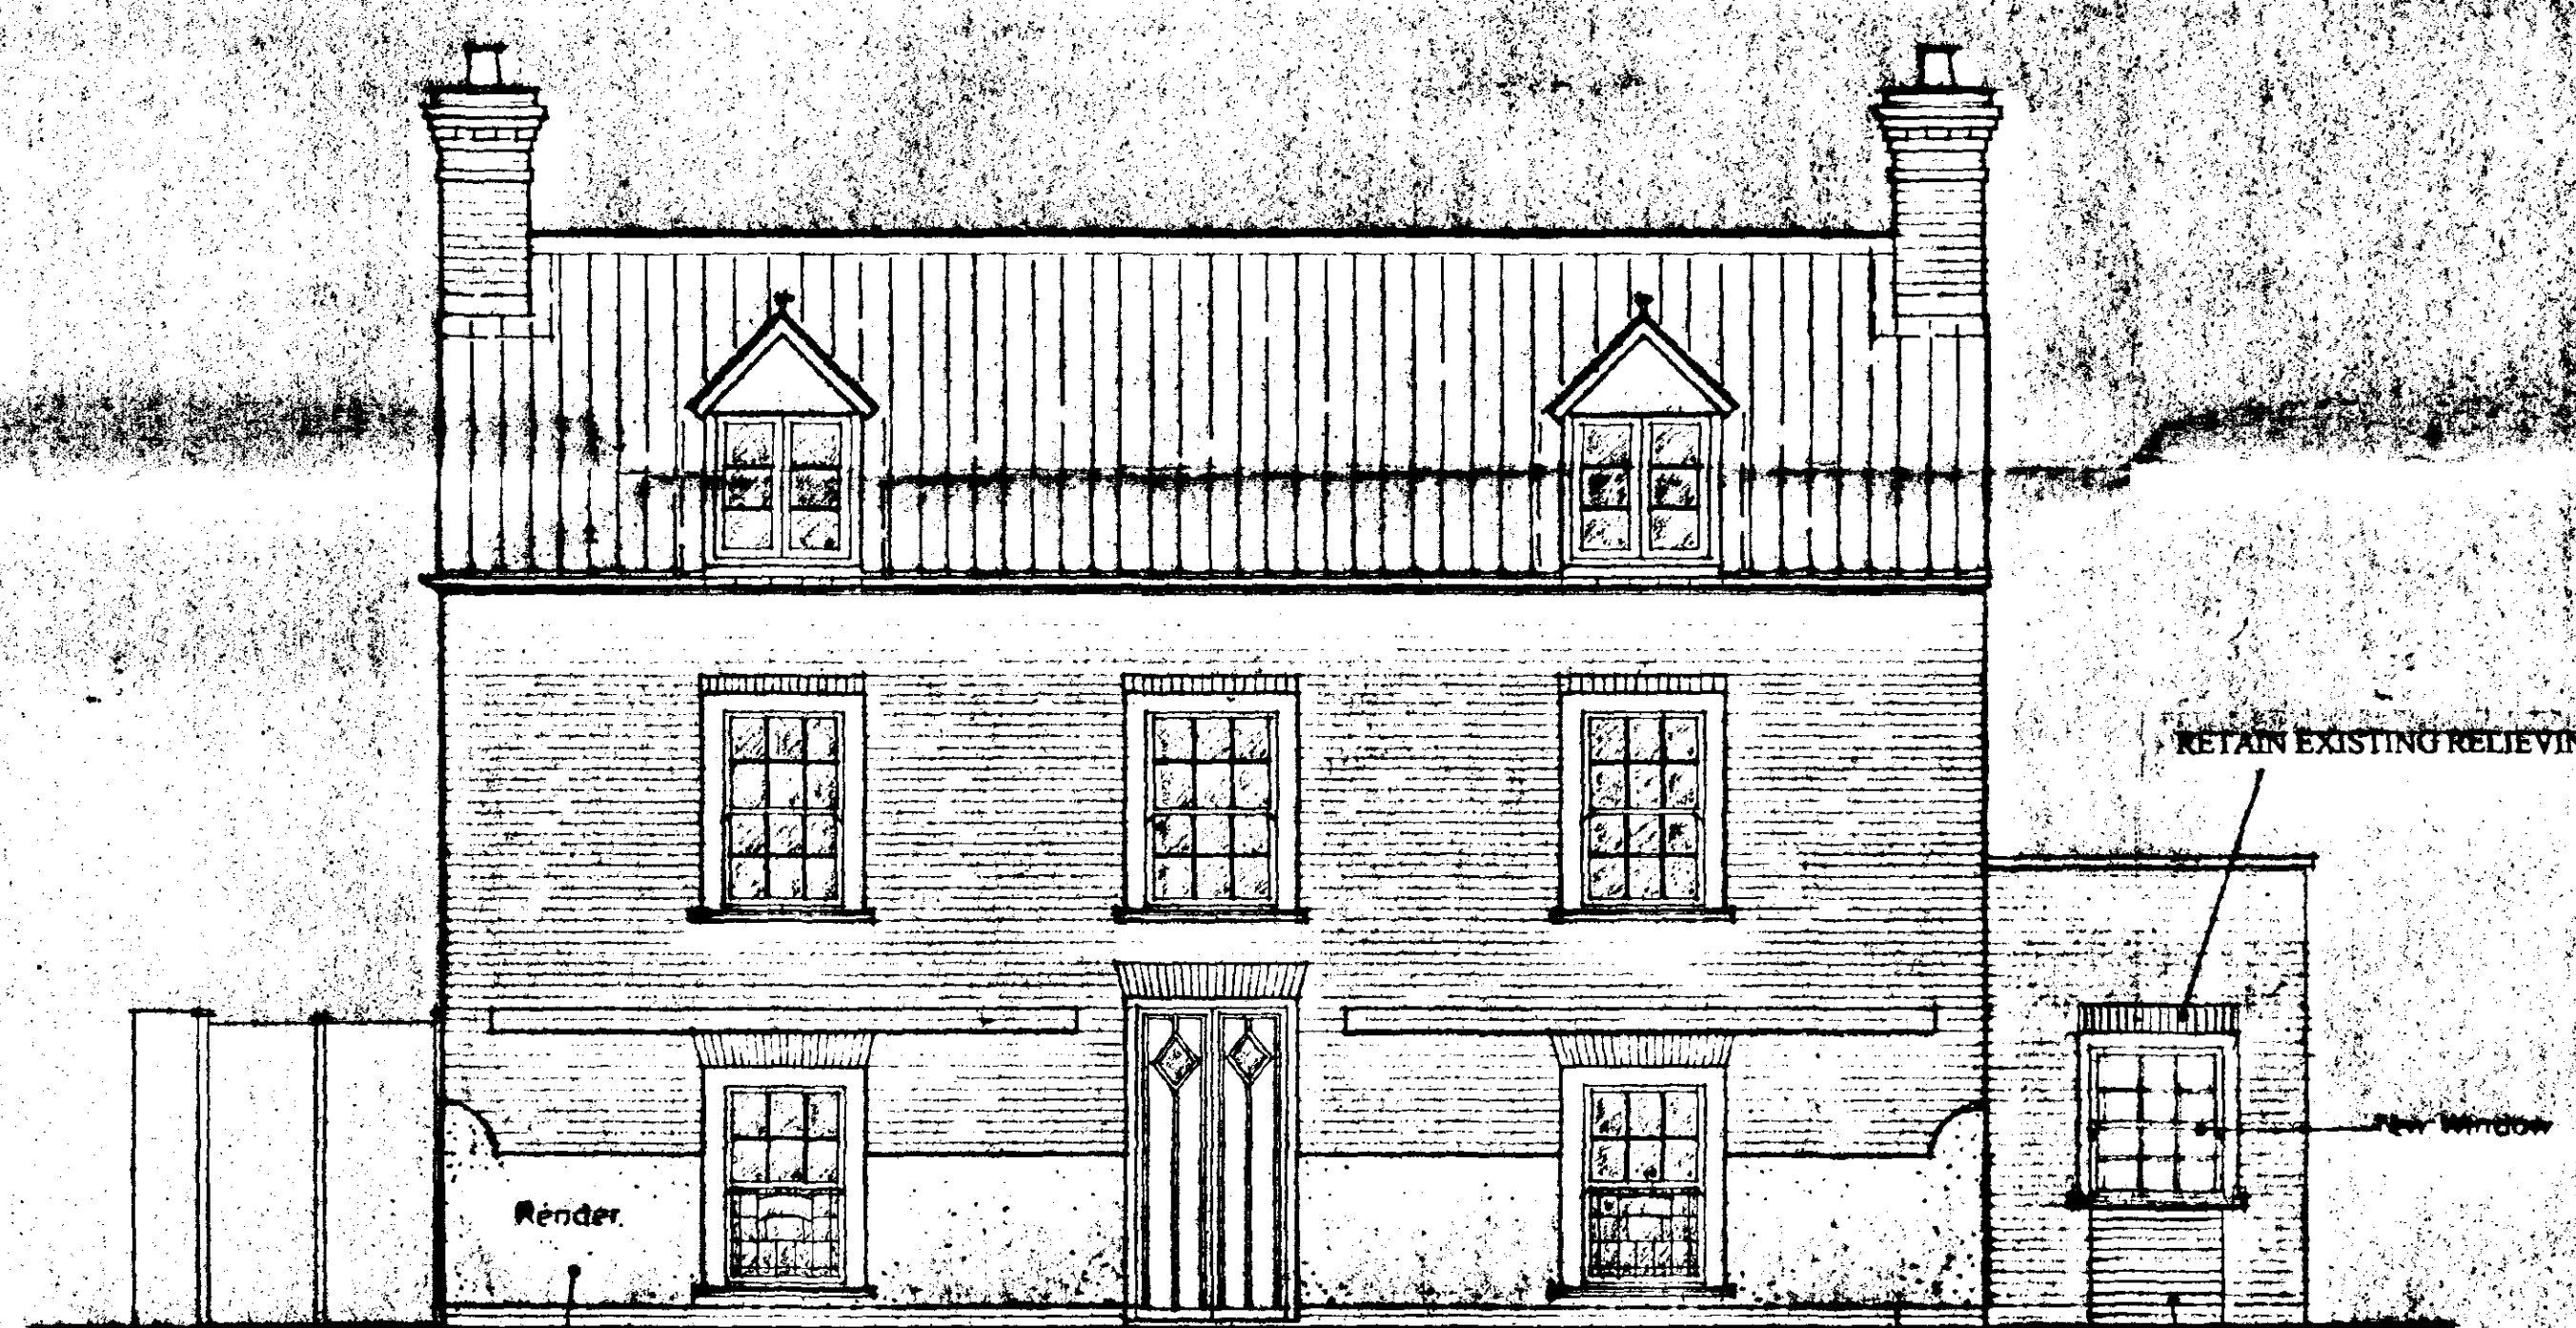

FRONT ELEVATION

EXTERNAL RENDERING TO BE PAINTED WITH SANDTEX 'LIGHT CREAM' MASONRY PAINT.

25MM RECESSED BRICKWORK INFILL PANEL AFTER REMOVAL OF DOOR & INSTALLATION OF NEW WINDOW. RECLAIMED BRICKS TO MATCH EXISTING - SIZE, COLOUR, TEXTURE, BONDING & MORTAR JOINT.

DETERMINED
PLAY

SC
HO
17 MAR 1997
Ref: 02111

G. R. MERCHANT
1. ENG AMICE, FIWO,
ARCHITECTURAL, STRUCTURAL
& LAND DRAINAGE CONSULTANT
TEL: HOLBEACH (01406) 490800

PROJECT:
THE LION
SPALDING ROAD
HOLBEACH


CLIENT:
M & M.J. REEVE

SCALES: 1/50 DATE: JULY 1996
DRAWING No: MMR.12 A

REVISIONS:
A

PROPOSED

DO NOT SCALE FROM THIS DRAWING
This drawing is copyright and may not be altered, traced, photographed or used for any purpose other than that for which it is issued.
The General Contractor is to check all dimensions on site and report discrepancies to the Architect.
All details shown on this drawing including foundations are based upon typical site conditions related to the area. No responsibility can be accepted for abnormal conditions which may be discovered during construction unless reported to the Architect as they arise.
Foundations to establish specific site conditions before foundation work is undertaken.

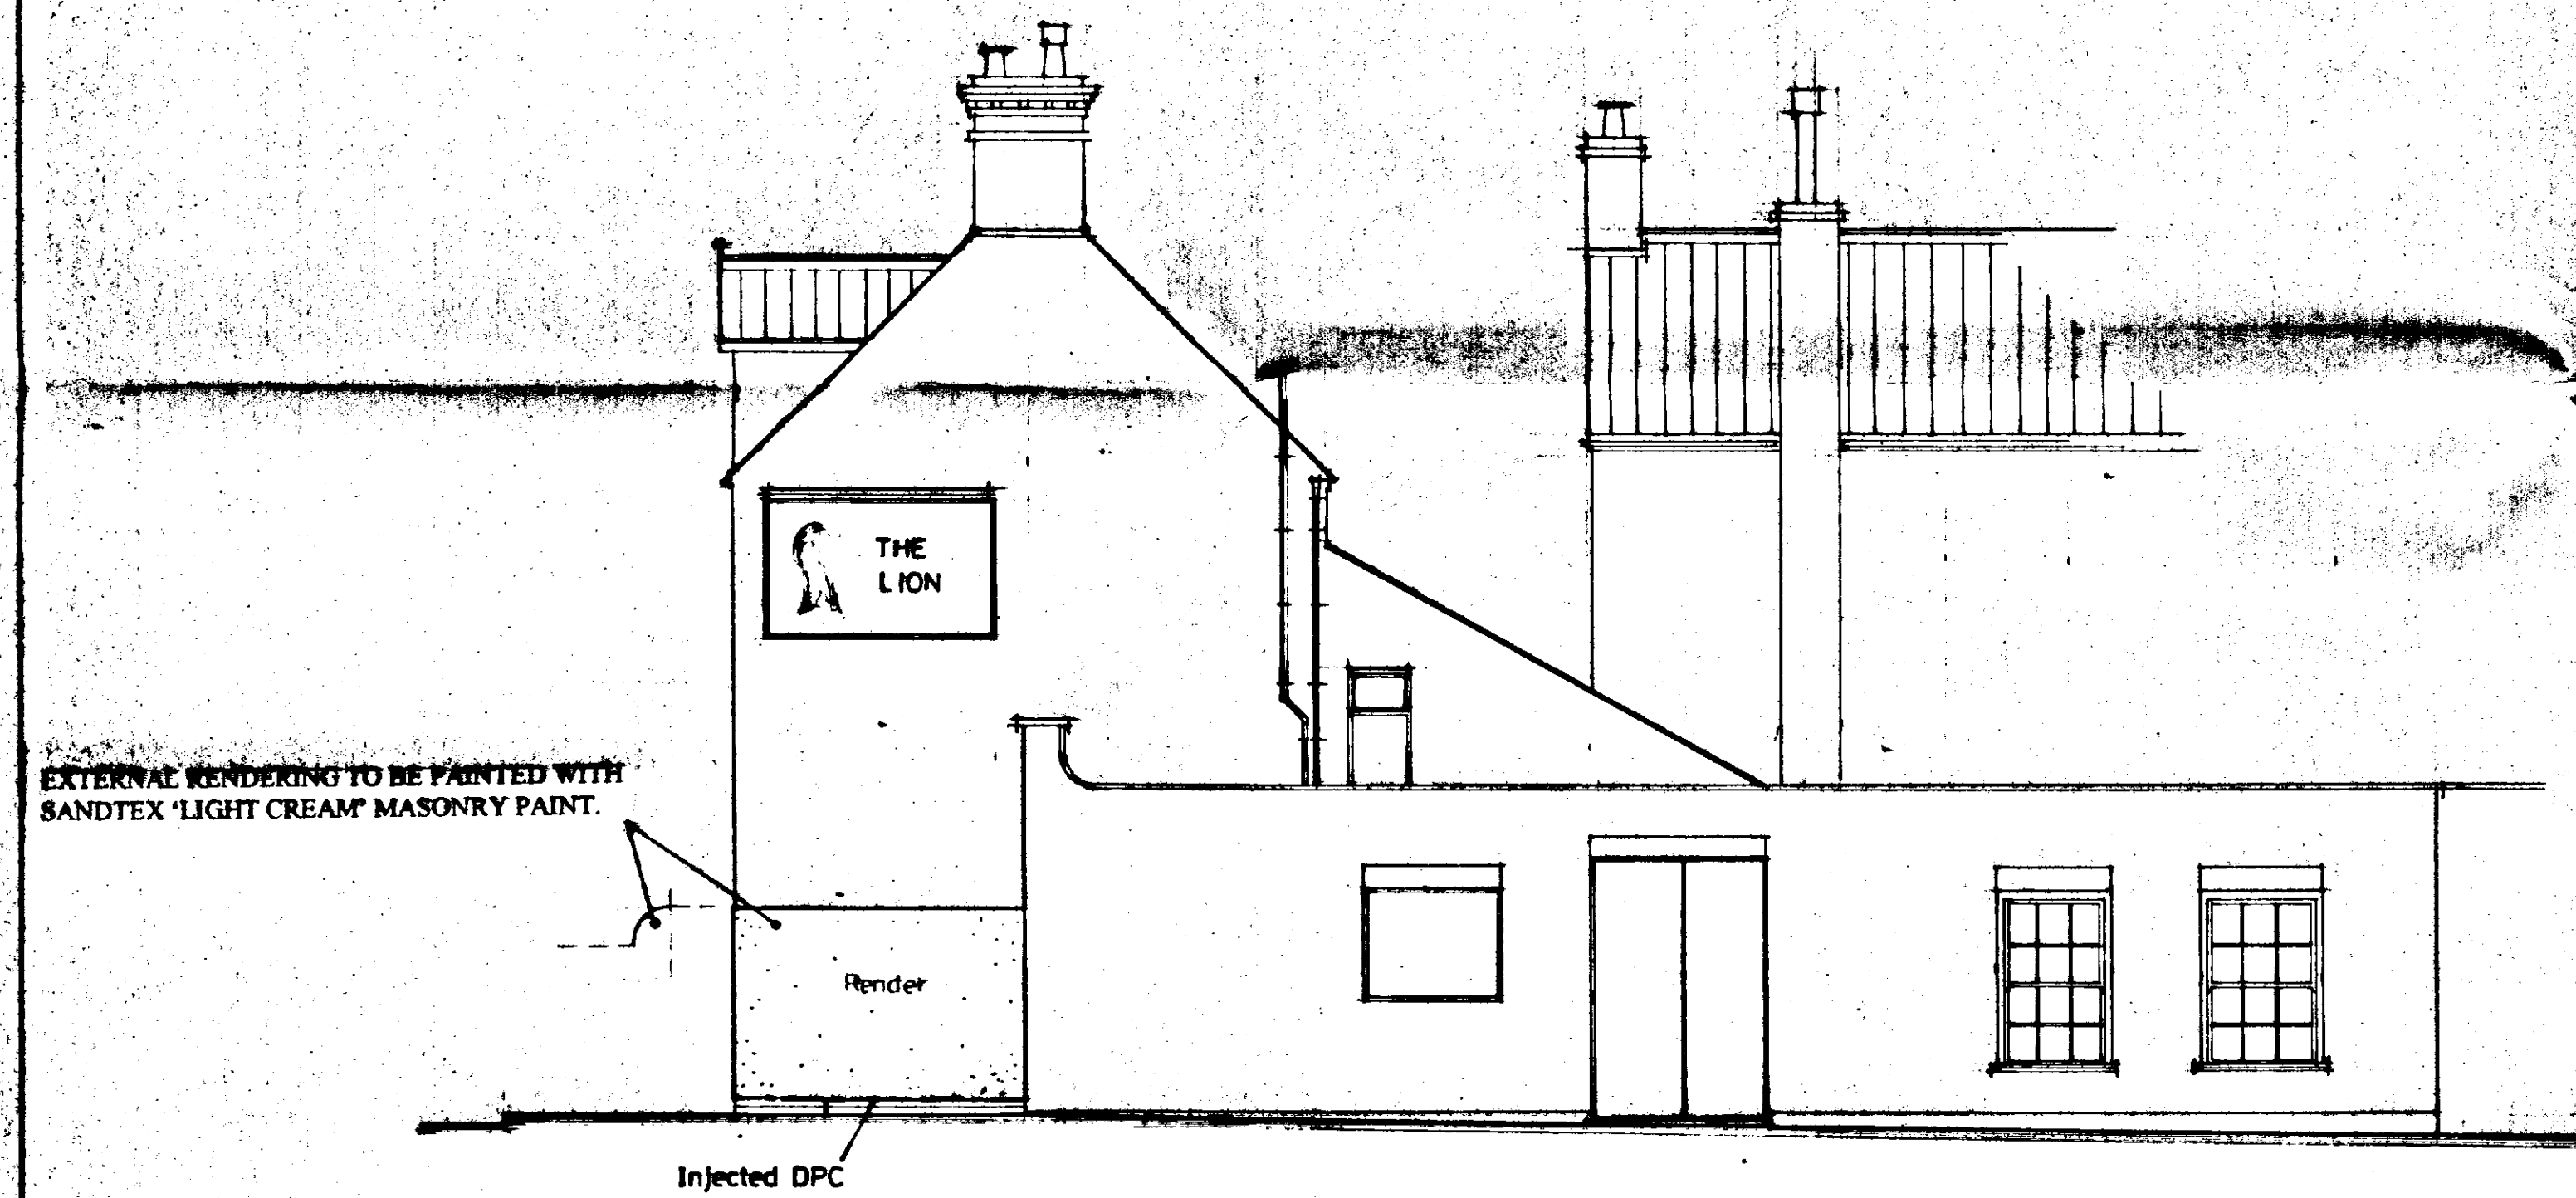

EXTERNAL RENDERING TO BE PAINTED WITH
SANDTEX 'LIGHT CREAM' MASONRY PAINT.

Render

Injected DPC

SIDE ELEVATION

DO NOT SCALE FROM THIS DRAWING

This drawing is copyright and may not be altered, traced, photographed or used for any purpose other than that for which it is issued.
The General Contractor is to check all dimensions on site and report discrepancies to the Architect.
All details shown on this drawing including foundations are based upon typical site conditions related to the area. No responsibility can be accepted for abnormal conditions which may be discovered during construction unless reported to the Architect so that design amendments may be considered. Site soil surveys are recommended in respect of foundations to establish specific site conditions before foundation work is undertaken.

BUMMPT 2299-4367

DETERMINED
PLAN

SEAL OF THE ARCHITECT
17 MAR 1997
Ref: 02141

G. R. MERCHANT
LENG AMICE, FIWO.
ARCHITECTURAL, STRUCTURAL
& LAND DRAINAGE CONSULTANT
TEL: HOLBEACH (01406) 490800

PROJECT:
THE LION
SPALDING ROAD
HOLBEACH

CLIENT:
M. & M.J. REEVE

SCALES: 1/50 DATE: AUG 1996

G. R. MERCHANT. DRAWING No: MMJR 23

REVISIONS:

PROPOSED

6046-11947