


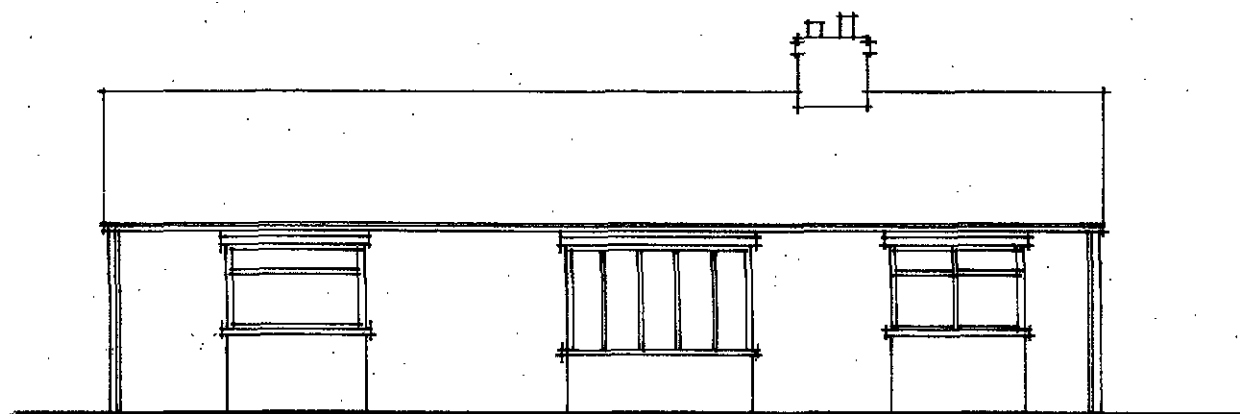
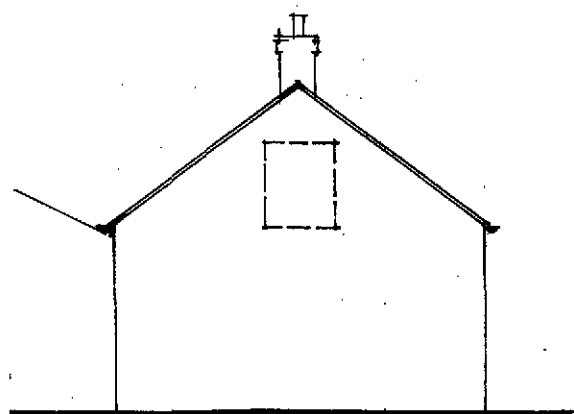
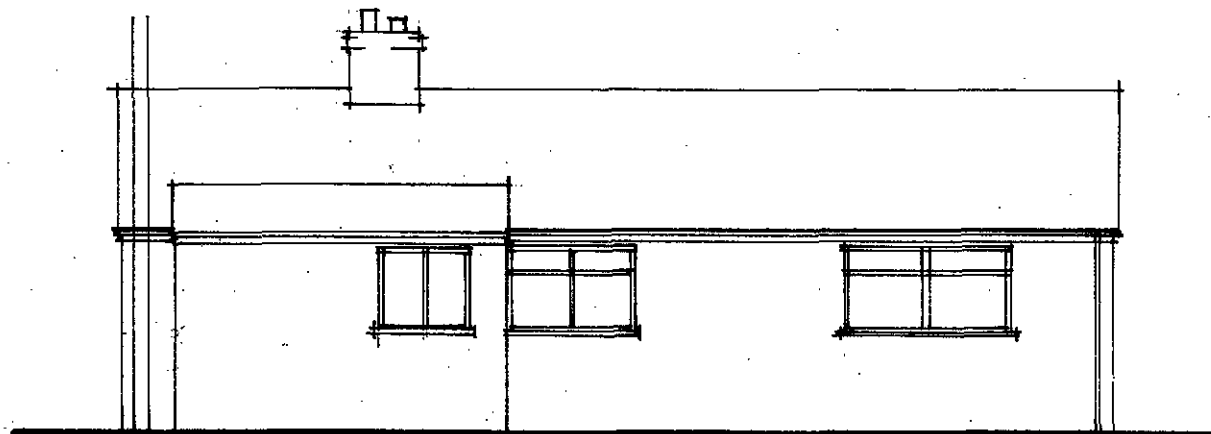


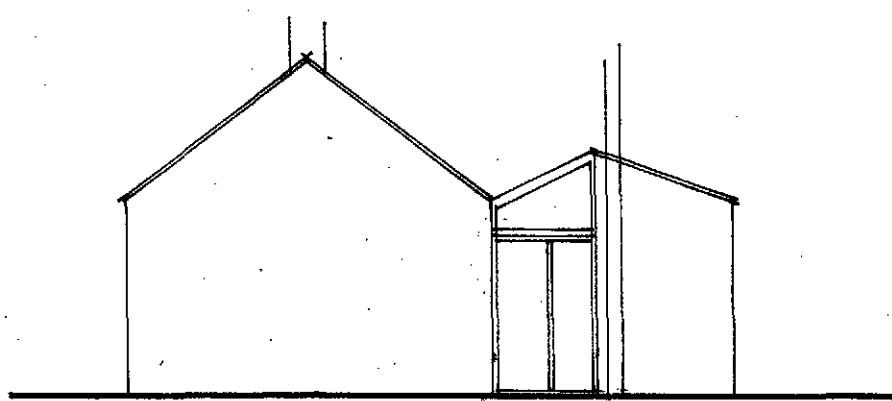

FRONT ELEVATION

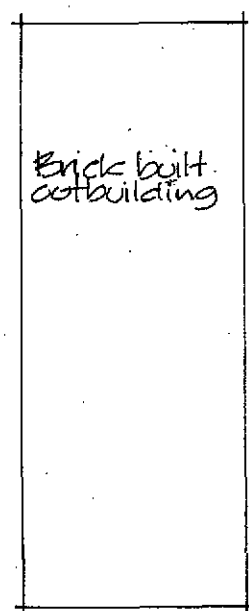

SHDC
Planning & Development
- 9 APR 2010
Ref: 0287-10

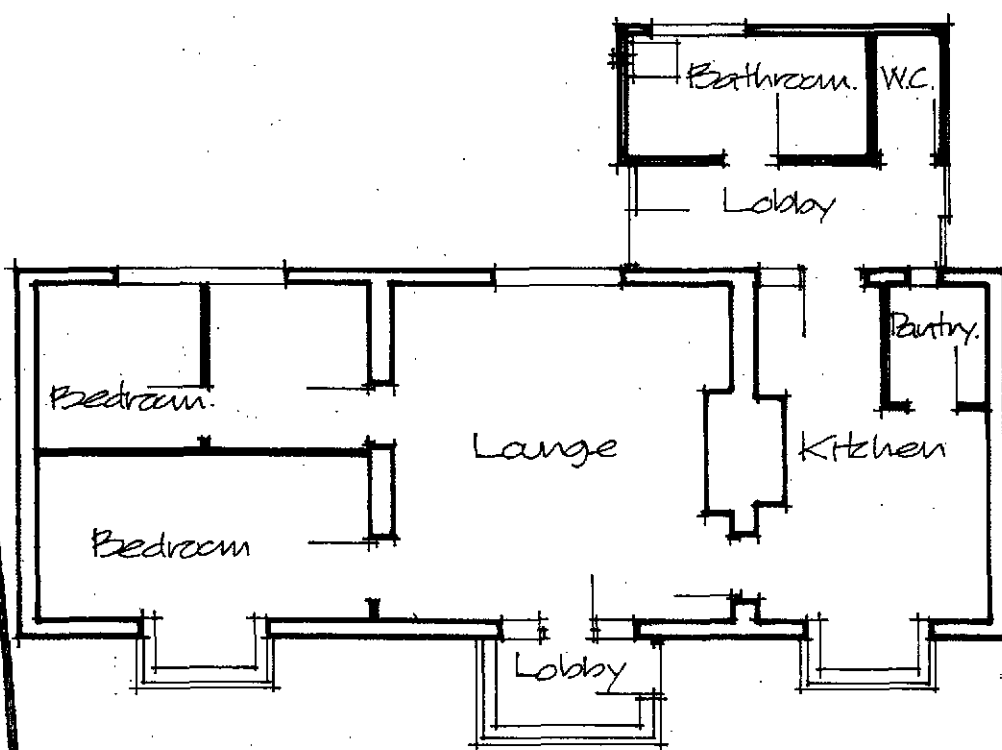

Boundary →

Project

**PROPOSED ALTERATIONS AND
EXTENSIONS TO EXISTING BUNGALOW,
'THE HOLLYTREE', CHAPEL DROVE,
HOLBEACH DROVE, SPALDING.**

PLANS AS EXISTING

Client

MR & MRS P MEAKIN

ALAN HORNSBY


ARCHITECTURAL SERVICES LTD

"Little Acre"


35 Peak Hill, Cowbit,
Spalding, Lincs. PE12 6AW
Tel. Holbeach (01406) 380591

Scale 1:100 & 1:50
Date April 2010


Drg. no. 10/06/03

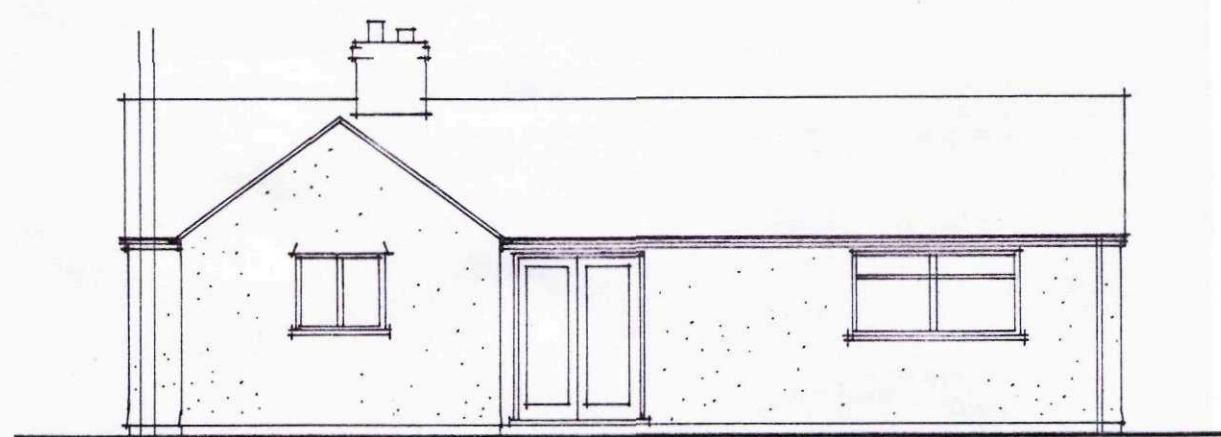

REAR ELEVATION
Install expanded metal render stop at d.p.c. level

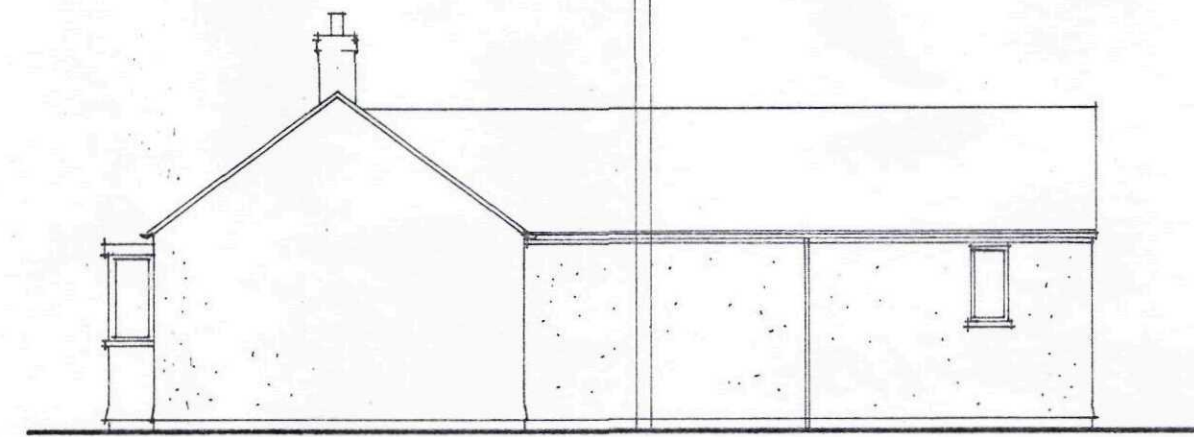

SIDE ELEVATION

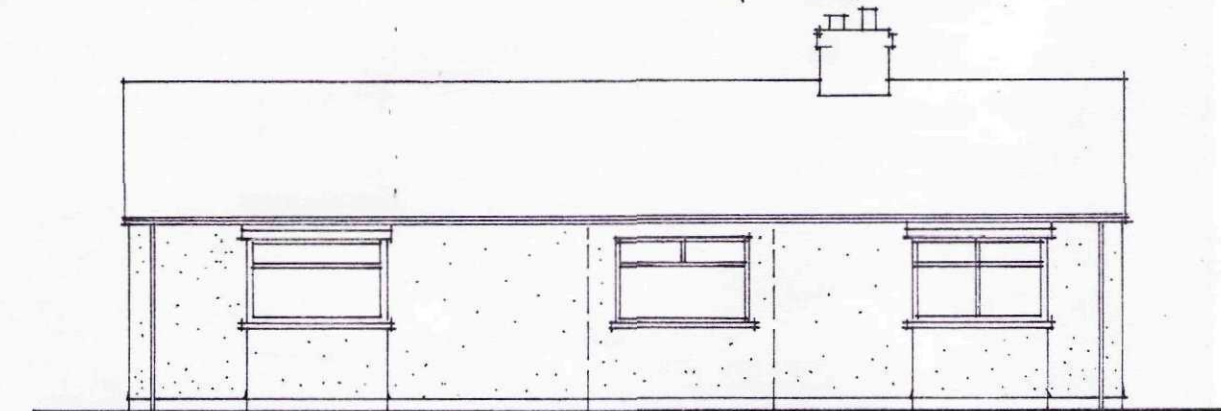


FRONT ELEVATION

Finishes:

Roof: Existing slate roof finish replaced with sandratt. Replace pantile or similar colour terracotta. New section of roof to be finished in same tile as existing. Approx. 51.


Walls: Tyrolean finished render colour to be confirmed.

Windows: Upvc to match existing.

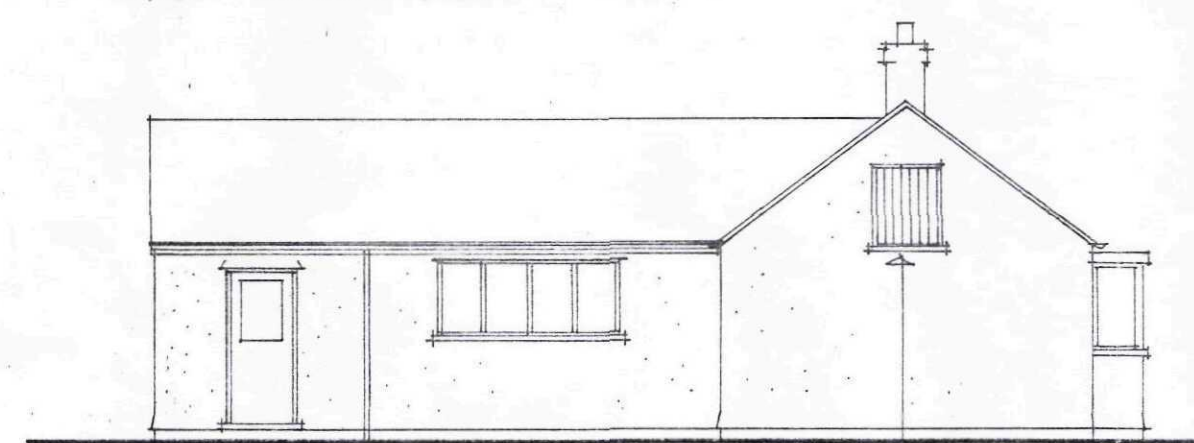


SIDE ELEVATION




Re-form former gable opening and install edged and braced or covered door with frame

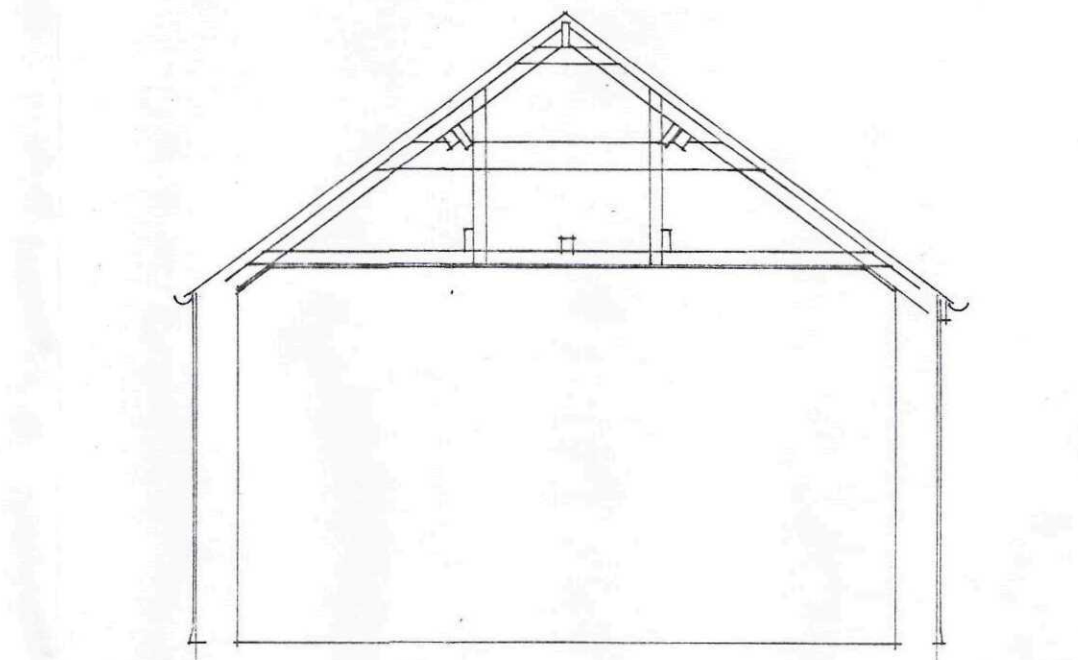


SECTION B-B

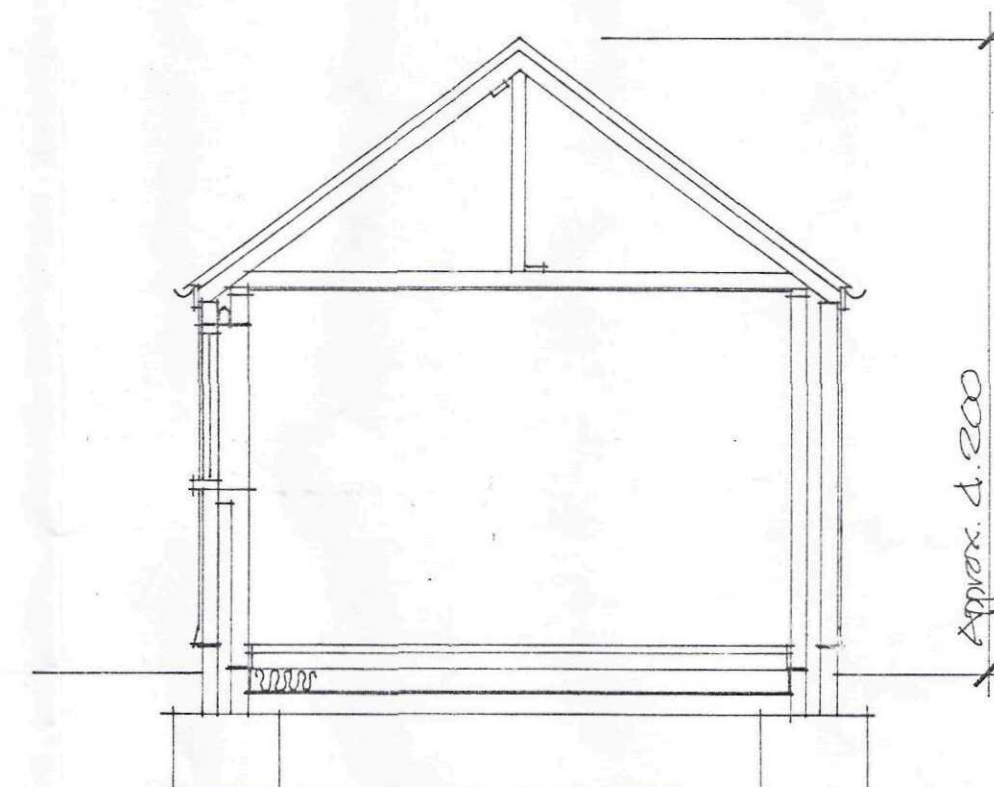

SECTION A-A

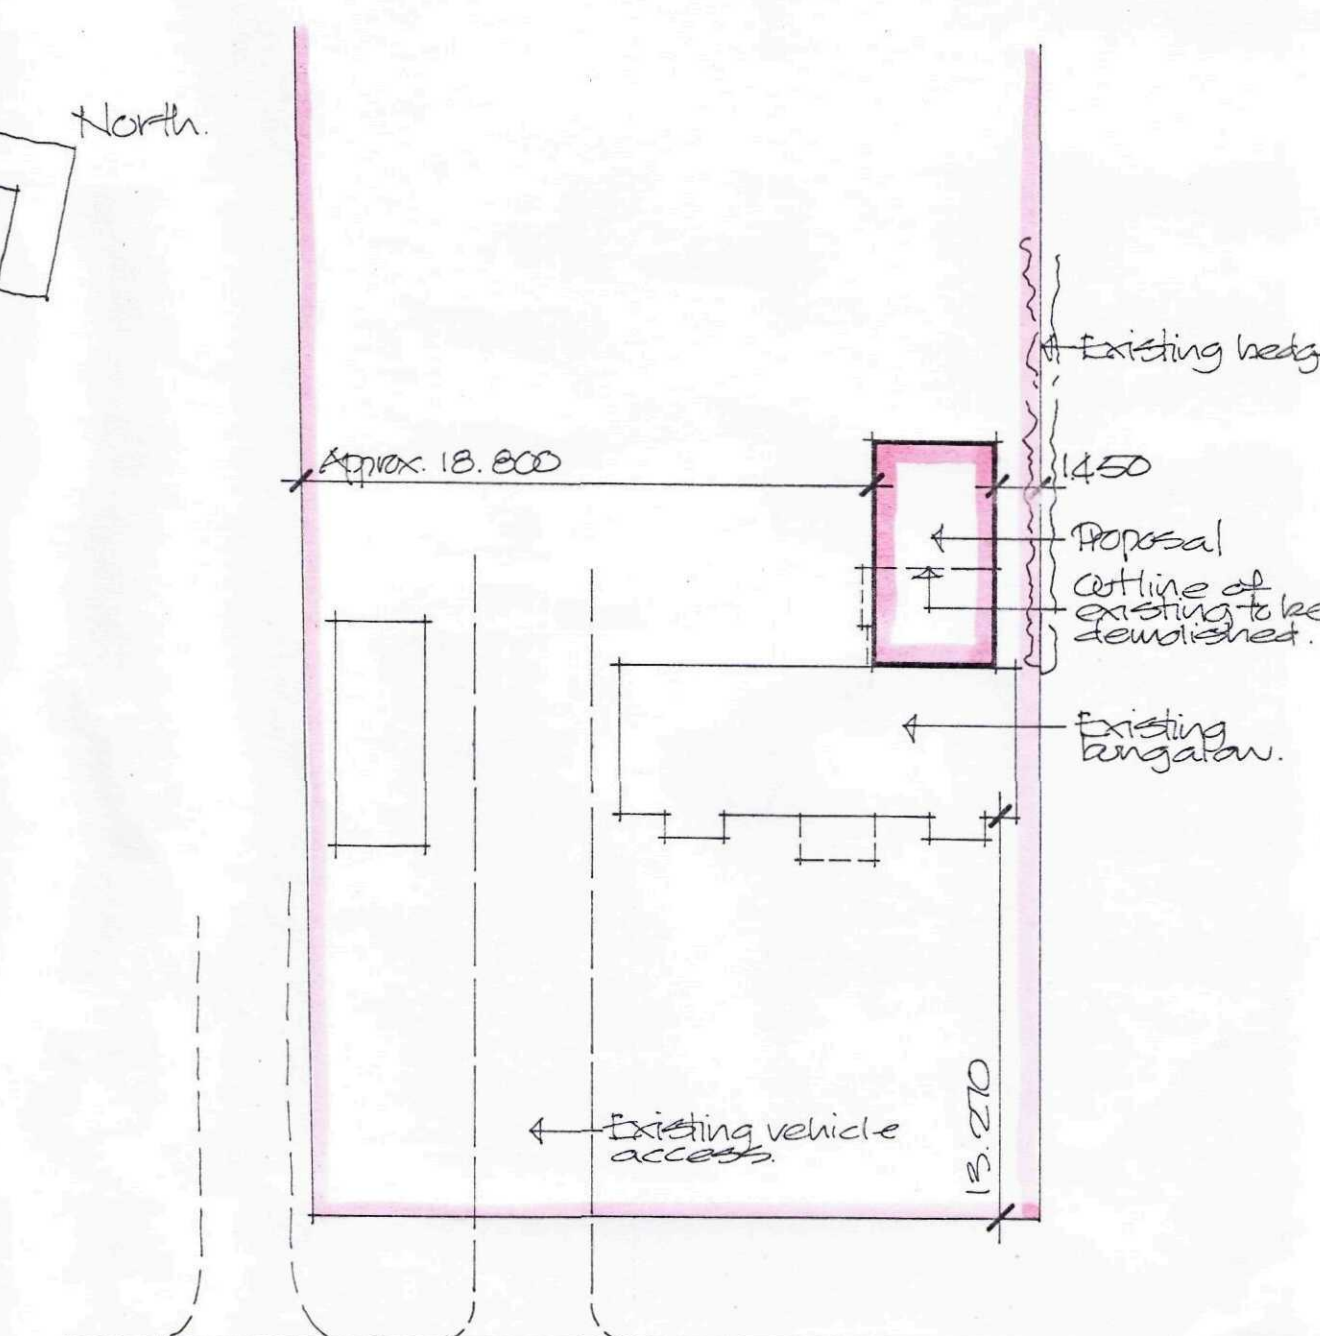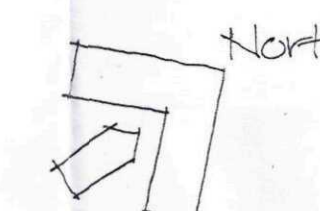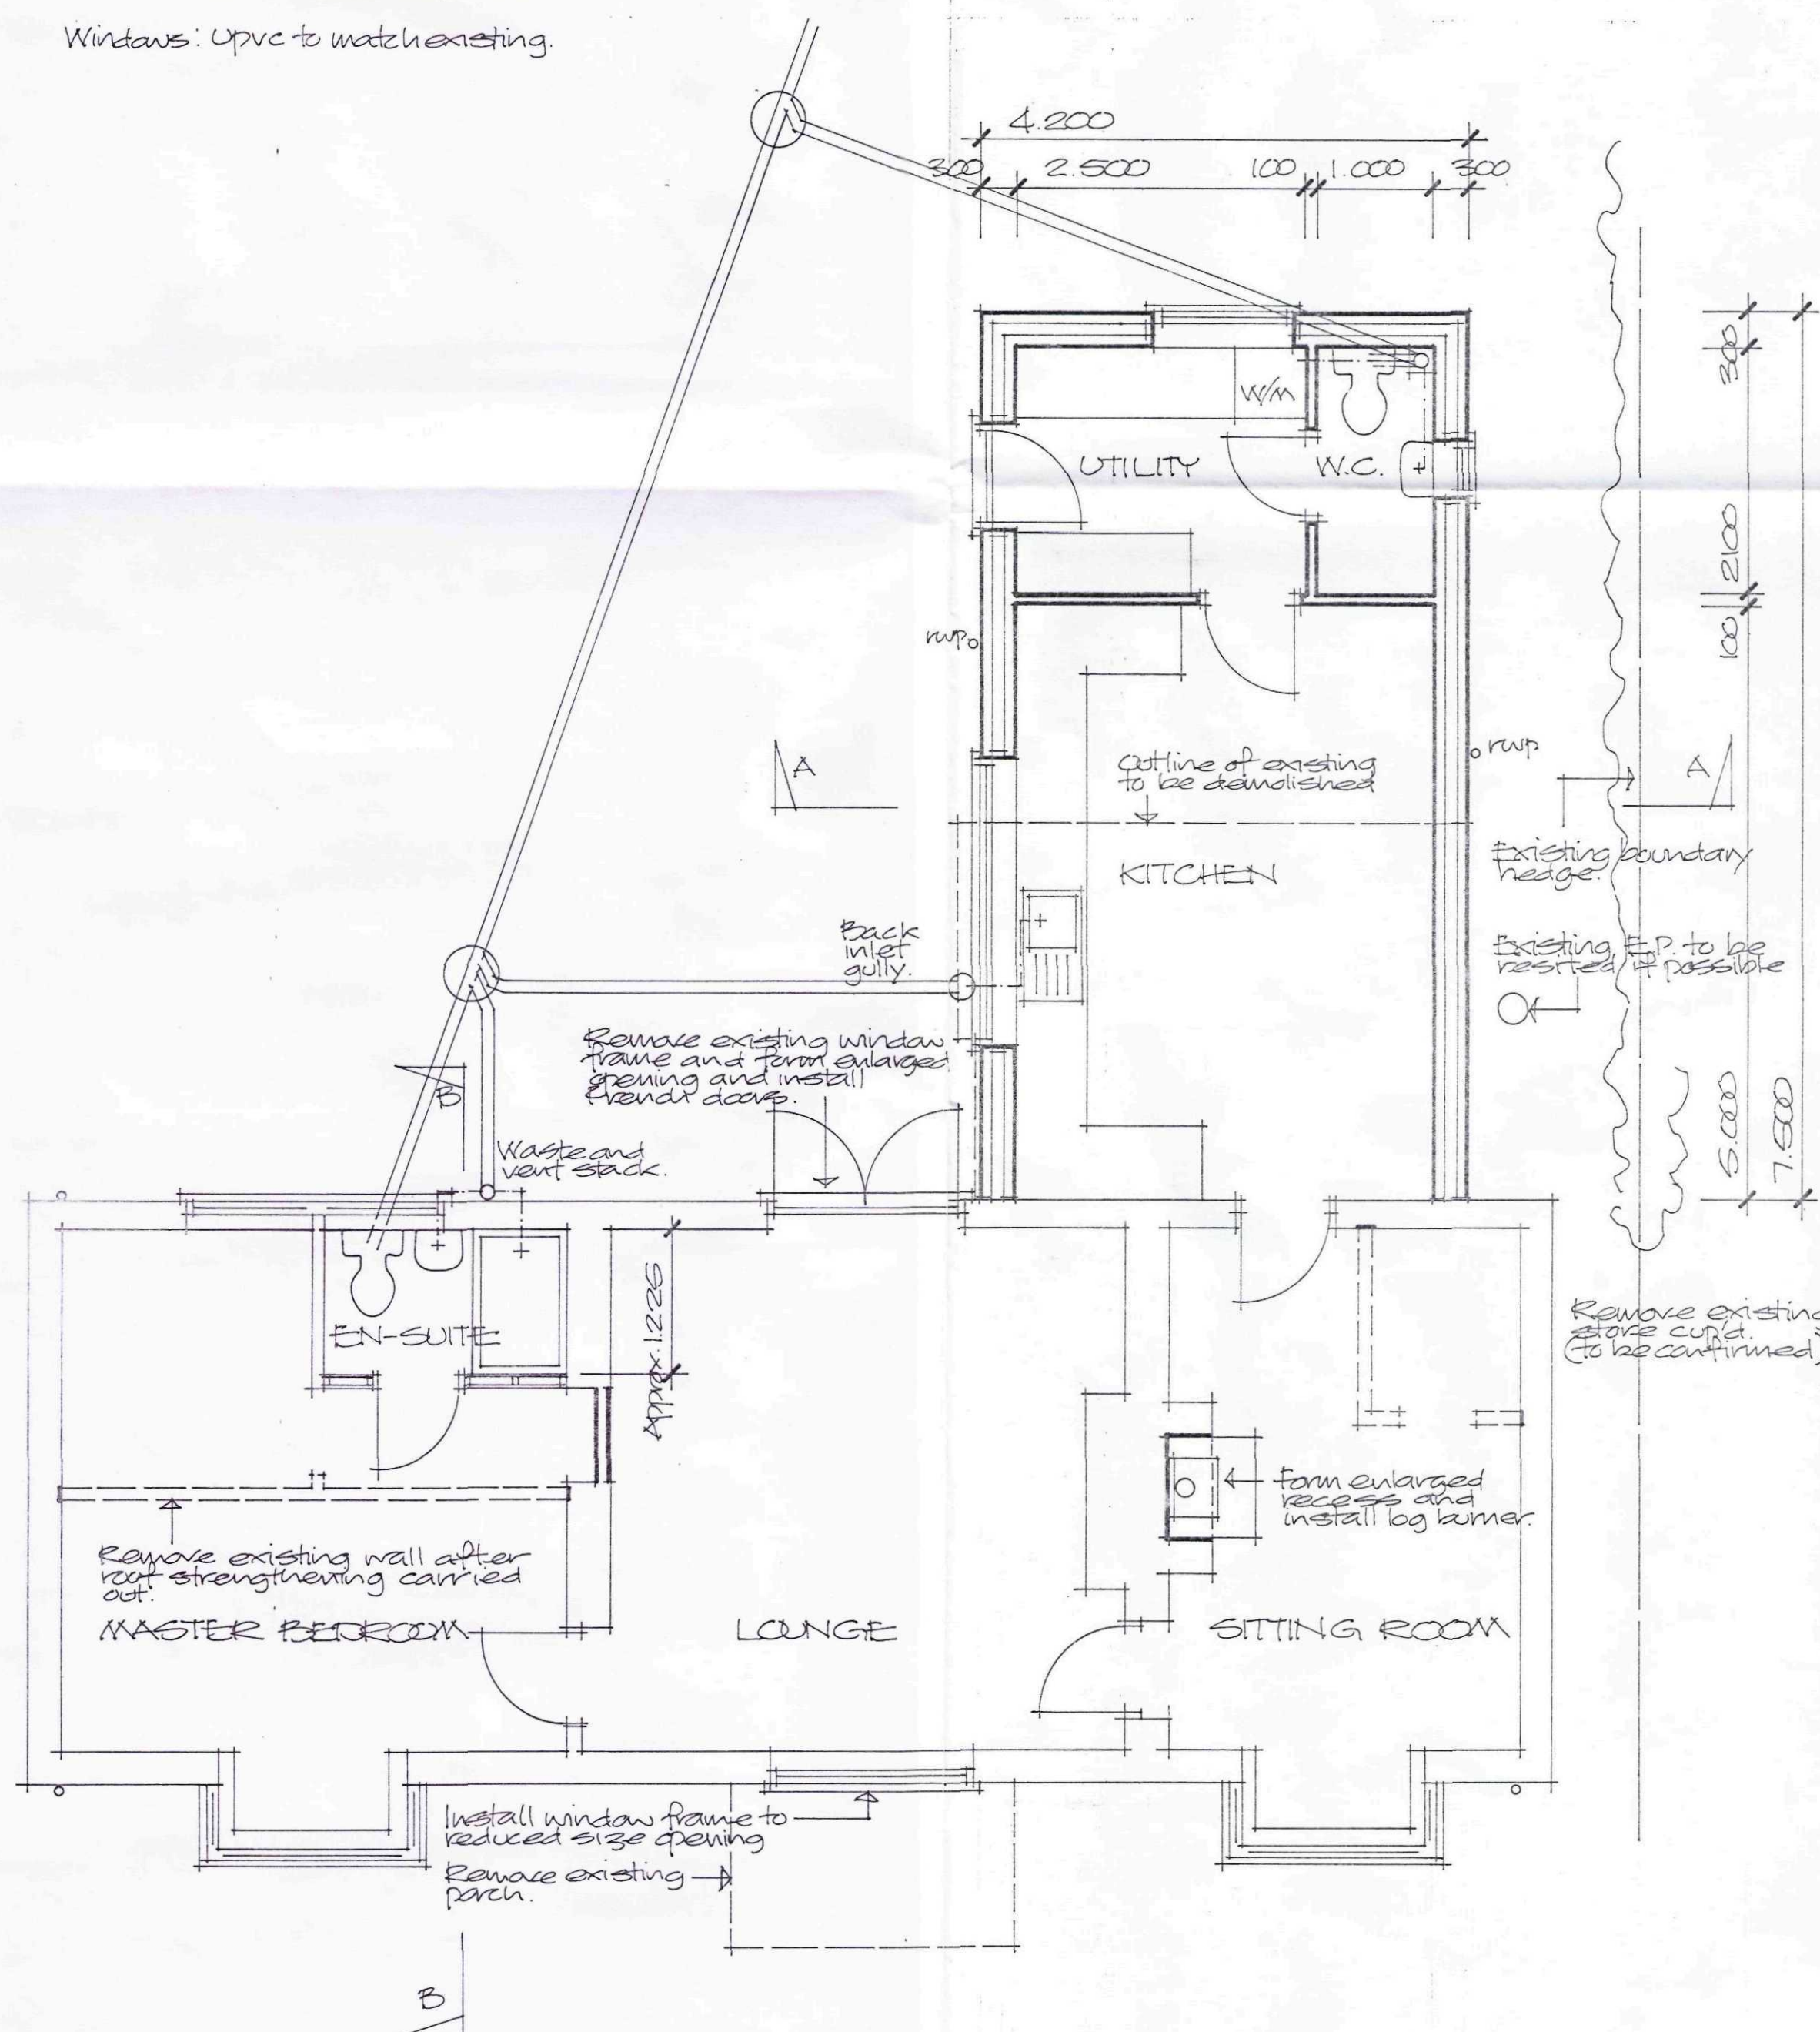

BLOCK PLAN Scale 1:250

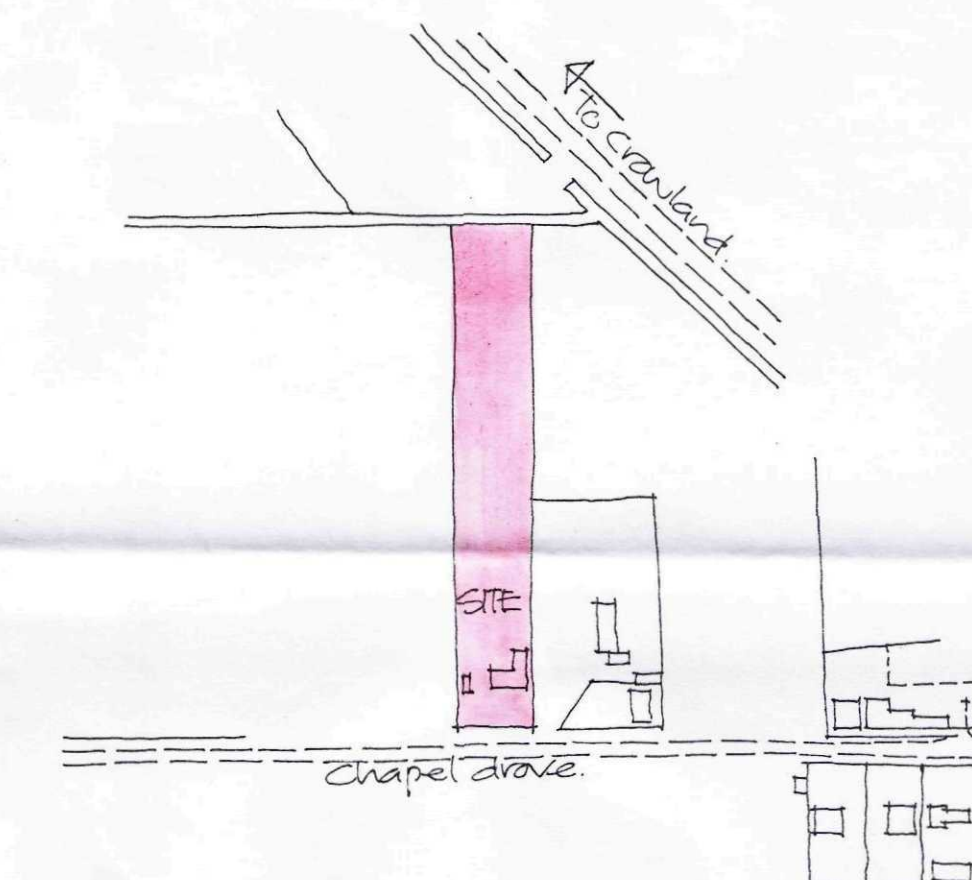

LOCATION PLAN Scale 1:2500



Project
PROPOSED ALTERATIONS AND EXTENSIONS TO EXISTING BUNGALOW, 'THE HOLLYTREE', CHAPEL DROVE, HOLBEACH DROVE, SPALDING.

Client
MR & MRS P MEAKIN

ALAN HORNSBY
ARCHITECTURAL SERVICES LTD
"Little Acre"
35 Peak Hill, Cowbit,
Spalding, Lincs PE12 6AW
Tel. Holbeach (01406) 380591

Scale 1:100 & 1:50
Date April 2010
Drg. no. 10/06/02