

All drawings to be verified for this by Mike Cawthra before the start of any other drawings or work whatever or whether on their own behalf or that of sub-contractors.

Report any discrepancies to the Contract Administrator at once.

This drawing is to be used only as Andrew Wright's and Engineer's drawing and other relevant information.

Andrew M Wright Ltd Registered Engineer's & Mason No. 5202924


Registered Office: 22 Church Street, Holbeach, Spalding, Lincs, PE12 7TL.

LEGEND:

DO NOT SCALE

Legend to materials:-

- 1 = Facing brickwork
- 2 = Contrasting brickwork (soldier courses, dentill course projecting headers)
- 3 = Reconstituted stone cills
- 4 = Render
- 5 = Painted timber effect cladding
- 6 = Slate effect roofing or concrete imitlocking roof tiles
- 7 = Upvc windows
- 8 = Composite doors
- 9 = Upvc doors
- 10 = Roof windows
- 11 = Timber board effect garage doors
- 12 = Reconstituted stone heads
- 13 = Plastic rainwater goods

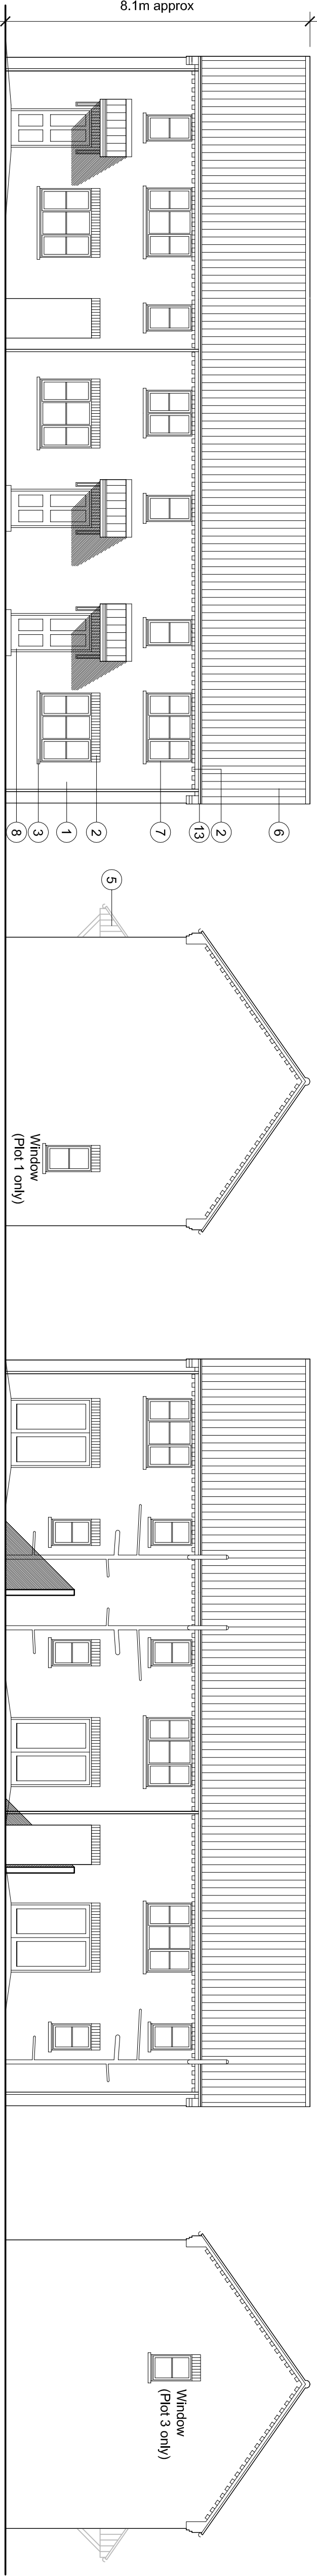


Front Elevation (1:100)


Side Elevation (1:100)

Rear Elevation (1:100)

Side Elevation (1:100)

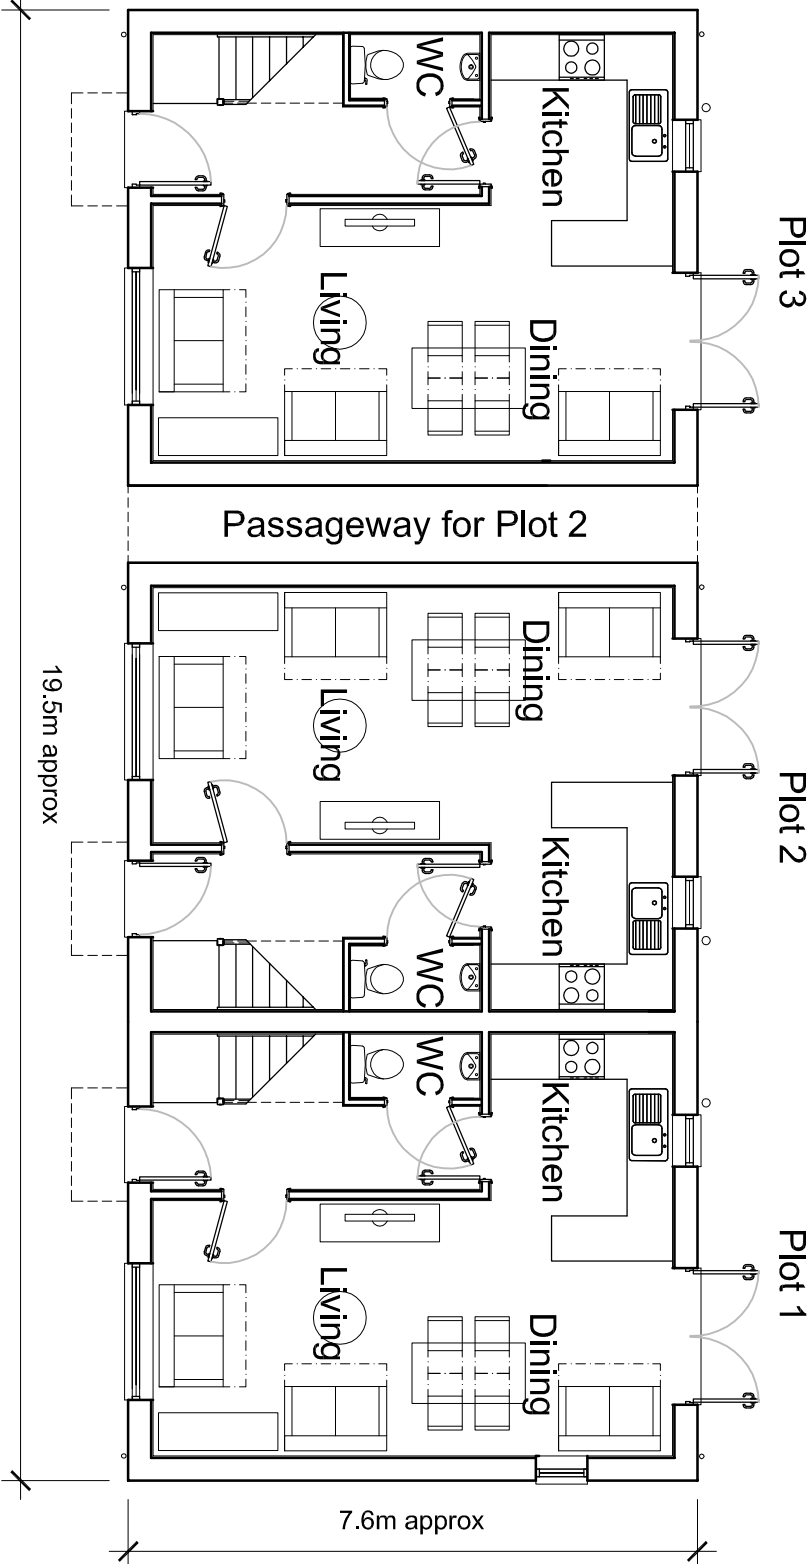


Ground Floor Plan (1:100)

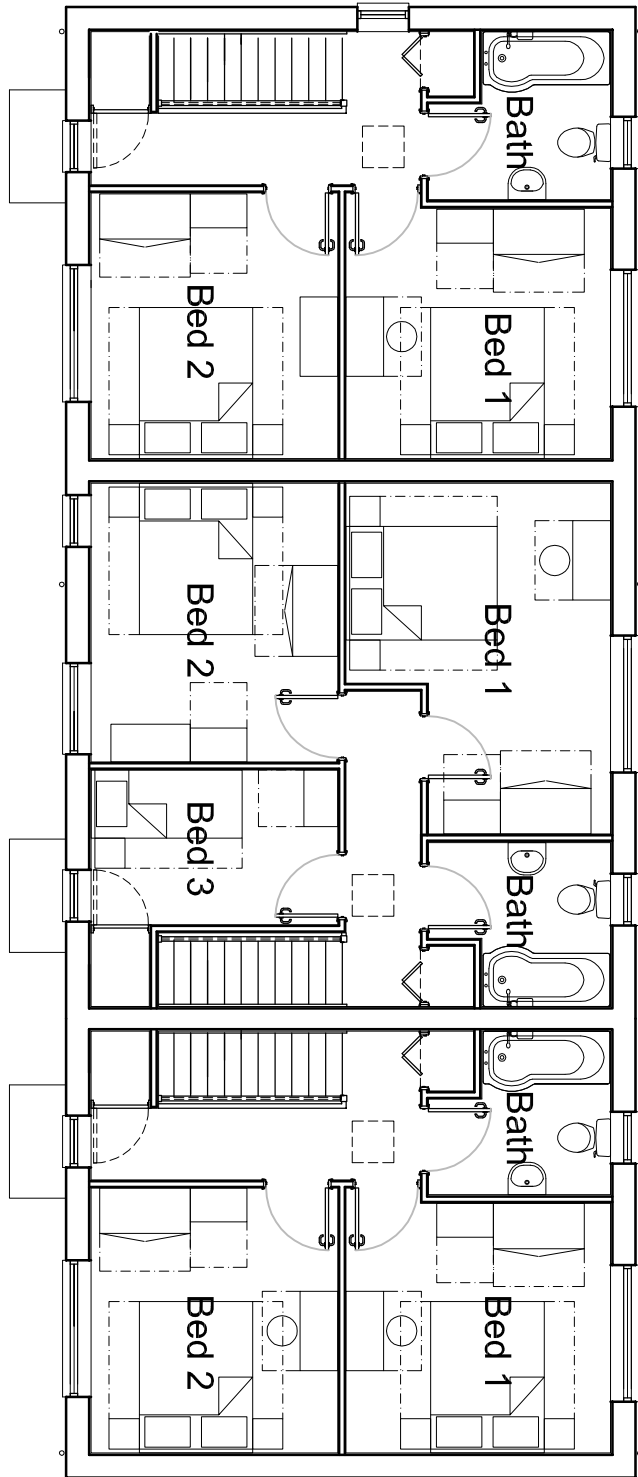

First Floor Plan (1:100)

TERRACED HOUSES (PLOTS 1-3) [2 BEDROOM - Plots 1 & 3. 3 BEDROOM - Plot 2]

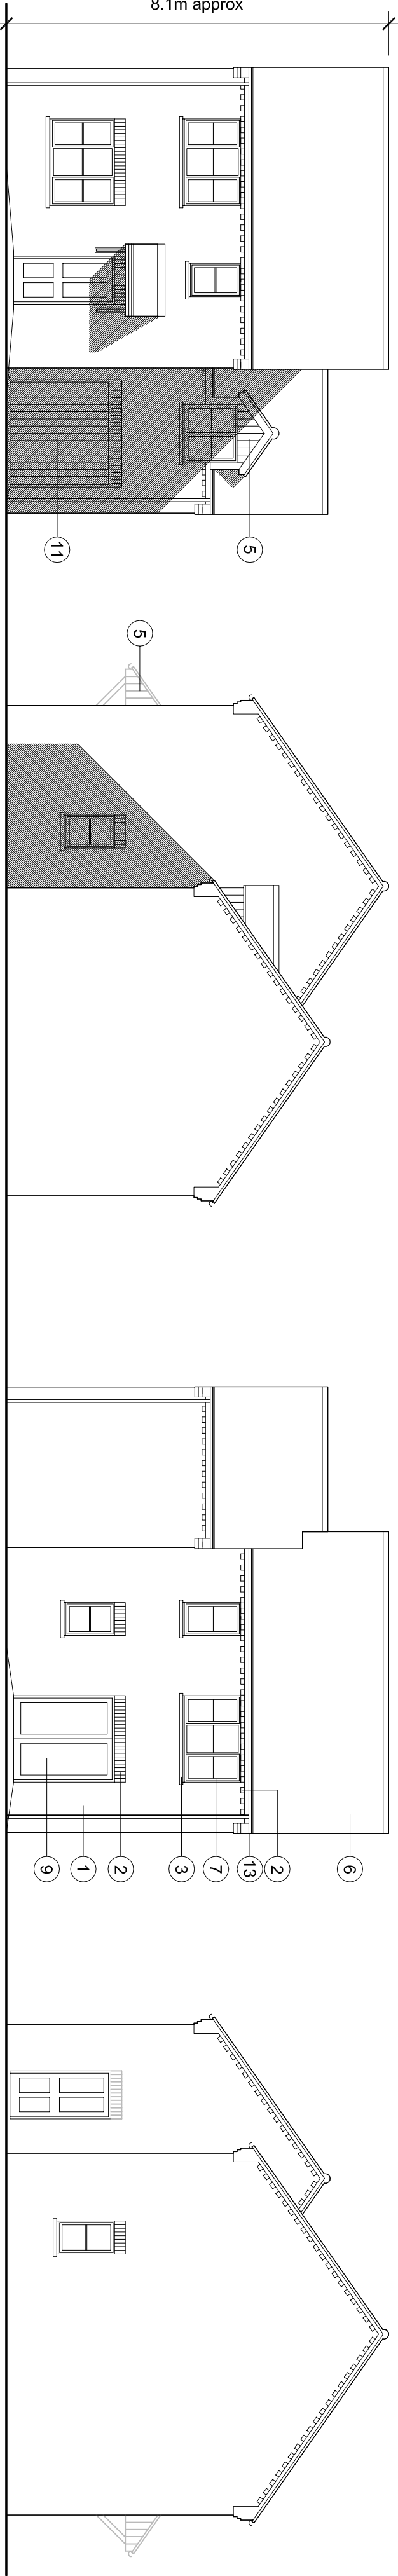


Front Elevation (1:100)


Side Elevation (1:100)

Rear Elevation (1:100)

Side Elevation (1:100)

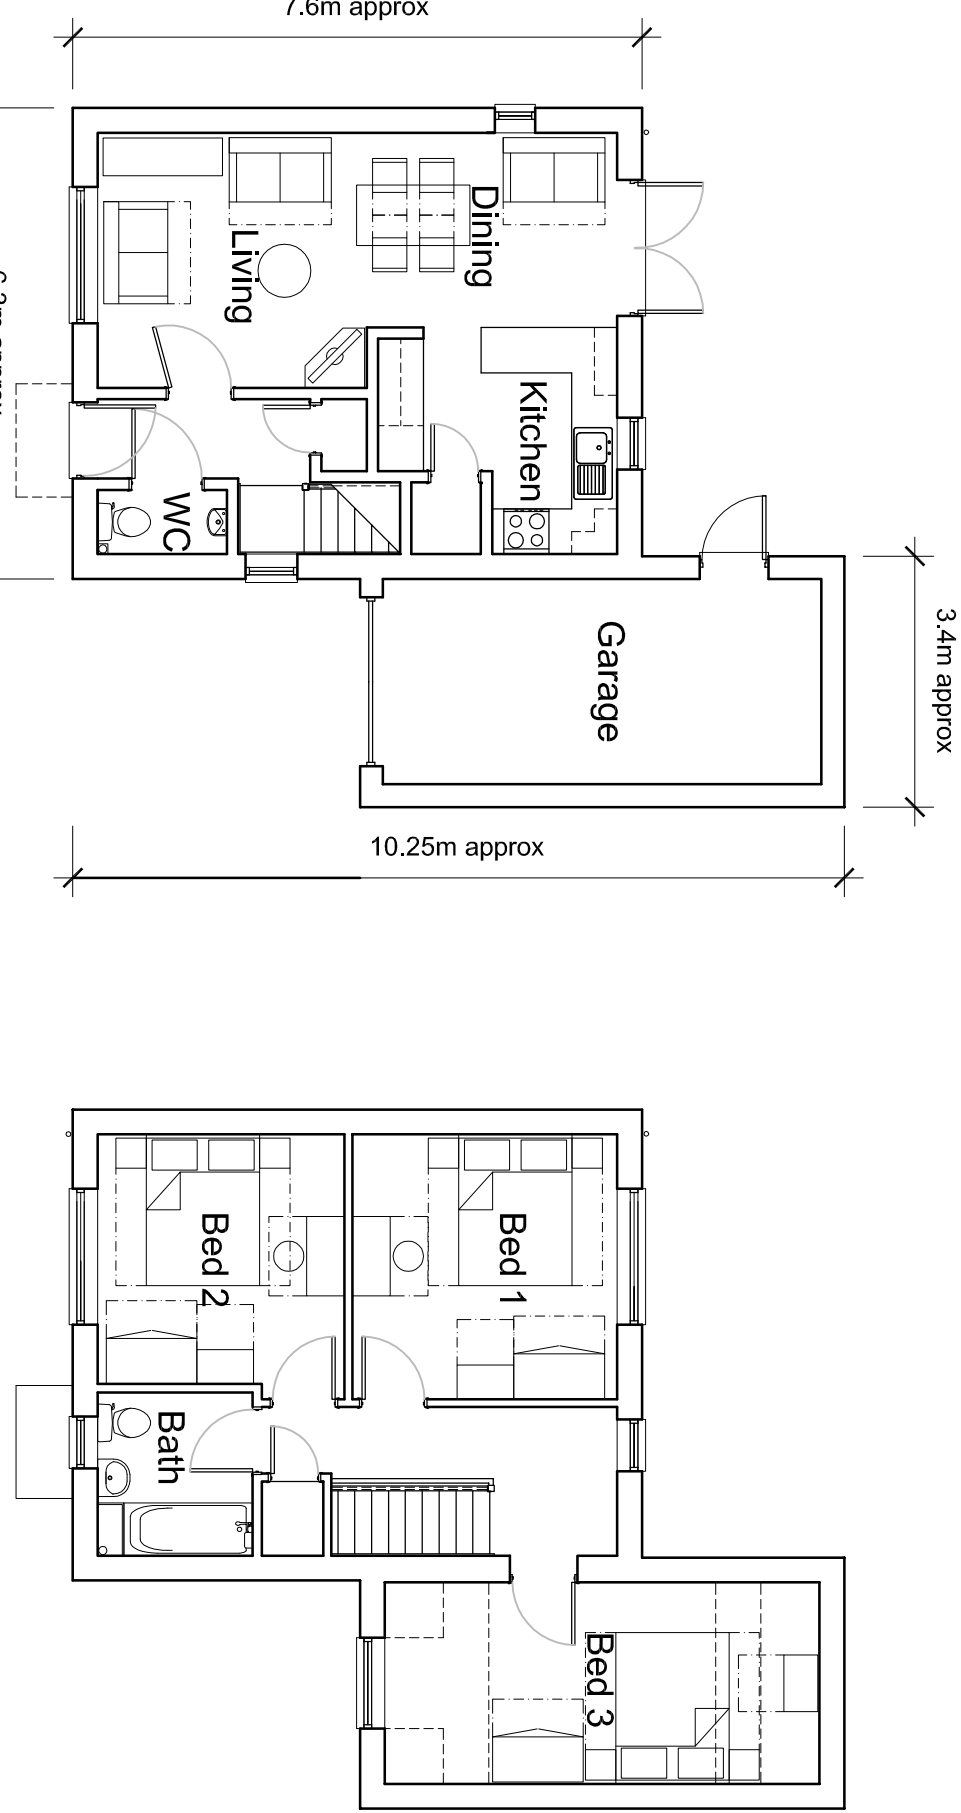


Ground Floor Plan (1:100)

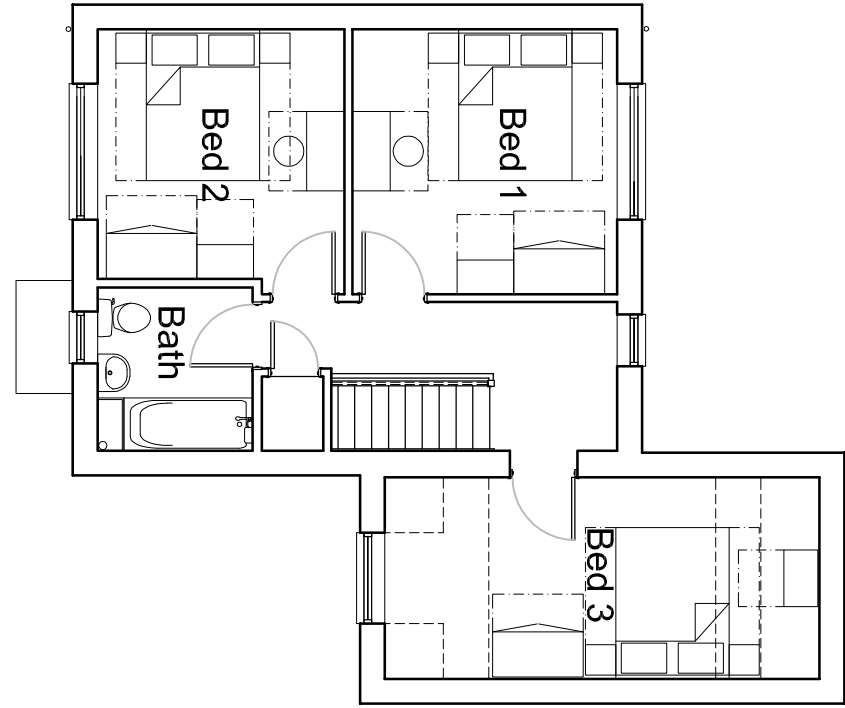

First Floor Plan (1:100)

3 BEDROOM DETACHED HOUSE WITH GARAGE (Plot 4)

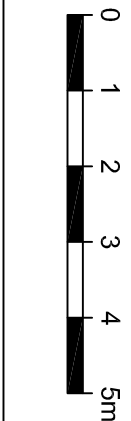

P2	28.03.18	Planning Issue	AMW / AMW
P1	10.03.16	Planning Issue	AMW / AMW
D1	24.02.16	Client Issue	AMW / AMW
Revision:	Date:	Description:	Dwn: CJK

ANDREW M WRIGHT LTD
CHARTERED ARCHITECT



26 Jovs Bank, Holbeach, St Johns, Spalding, Lincs, PE12 8SD
Telephone: 01406 540573 Mobile: 07940 914778

Project: Residential Development
Station Street
Holbeach
Lincs

Drawing Title: Proposed Houses
Plots 1, 2, 3 & 4

Client: Haycroft Homes Ltd

Drawn:	Checked:	Date:	Scale:	Page:	Sheet:
AMW	AMW	01.02.16	1:100	A1	
Job No.:	Draw No.:	Stage:	Revision:		
041403	PD06	Planning	P2		