



SIDE ELEVATION




LOCATION PLAN



SIDE ELEVATION


MATERIALS: -
BRICK - MALVERN VILLAGE BLEND
TILE - SANDTOFT CASSIUS SLATE
WINDOWS - UPVC

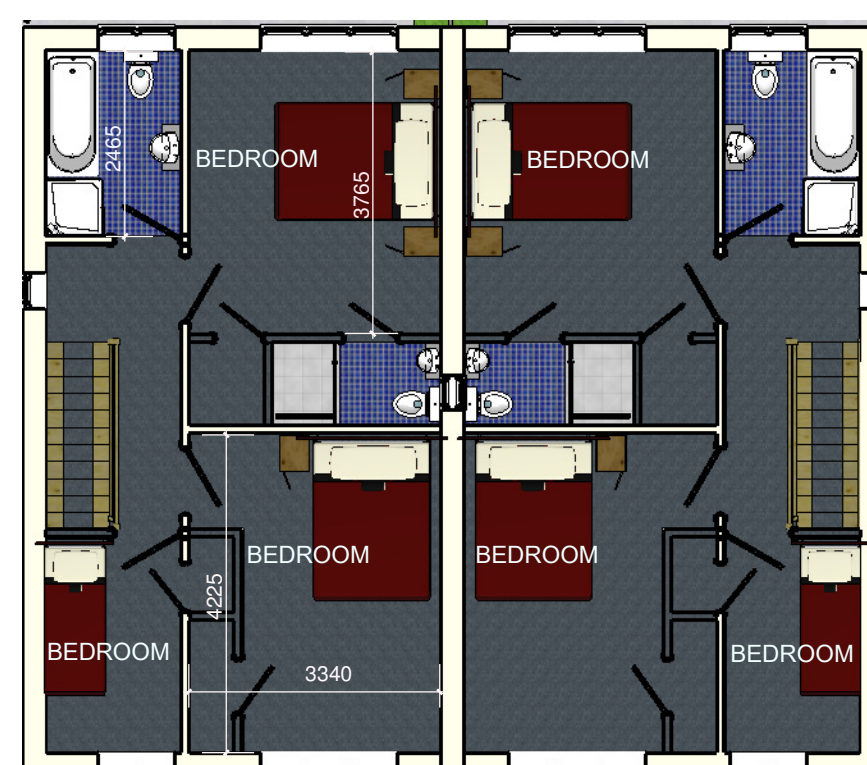

FIRST FLOOR PLAN



GROUND FLOOR PLAN

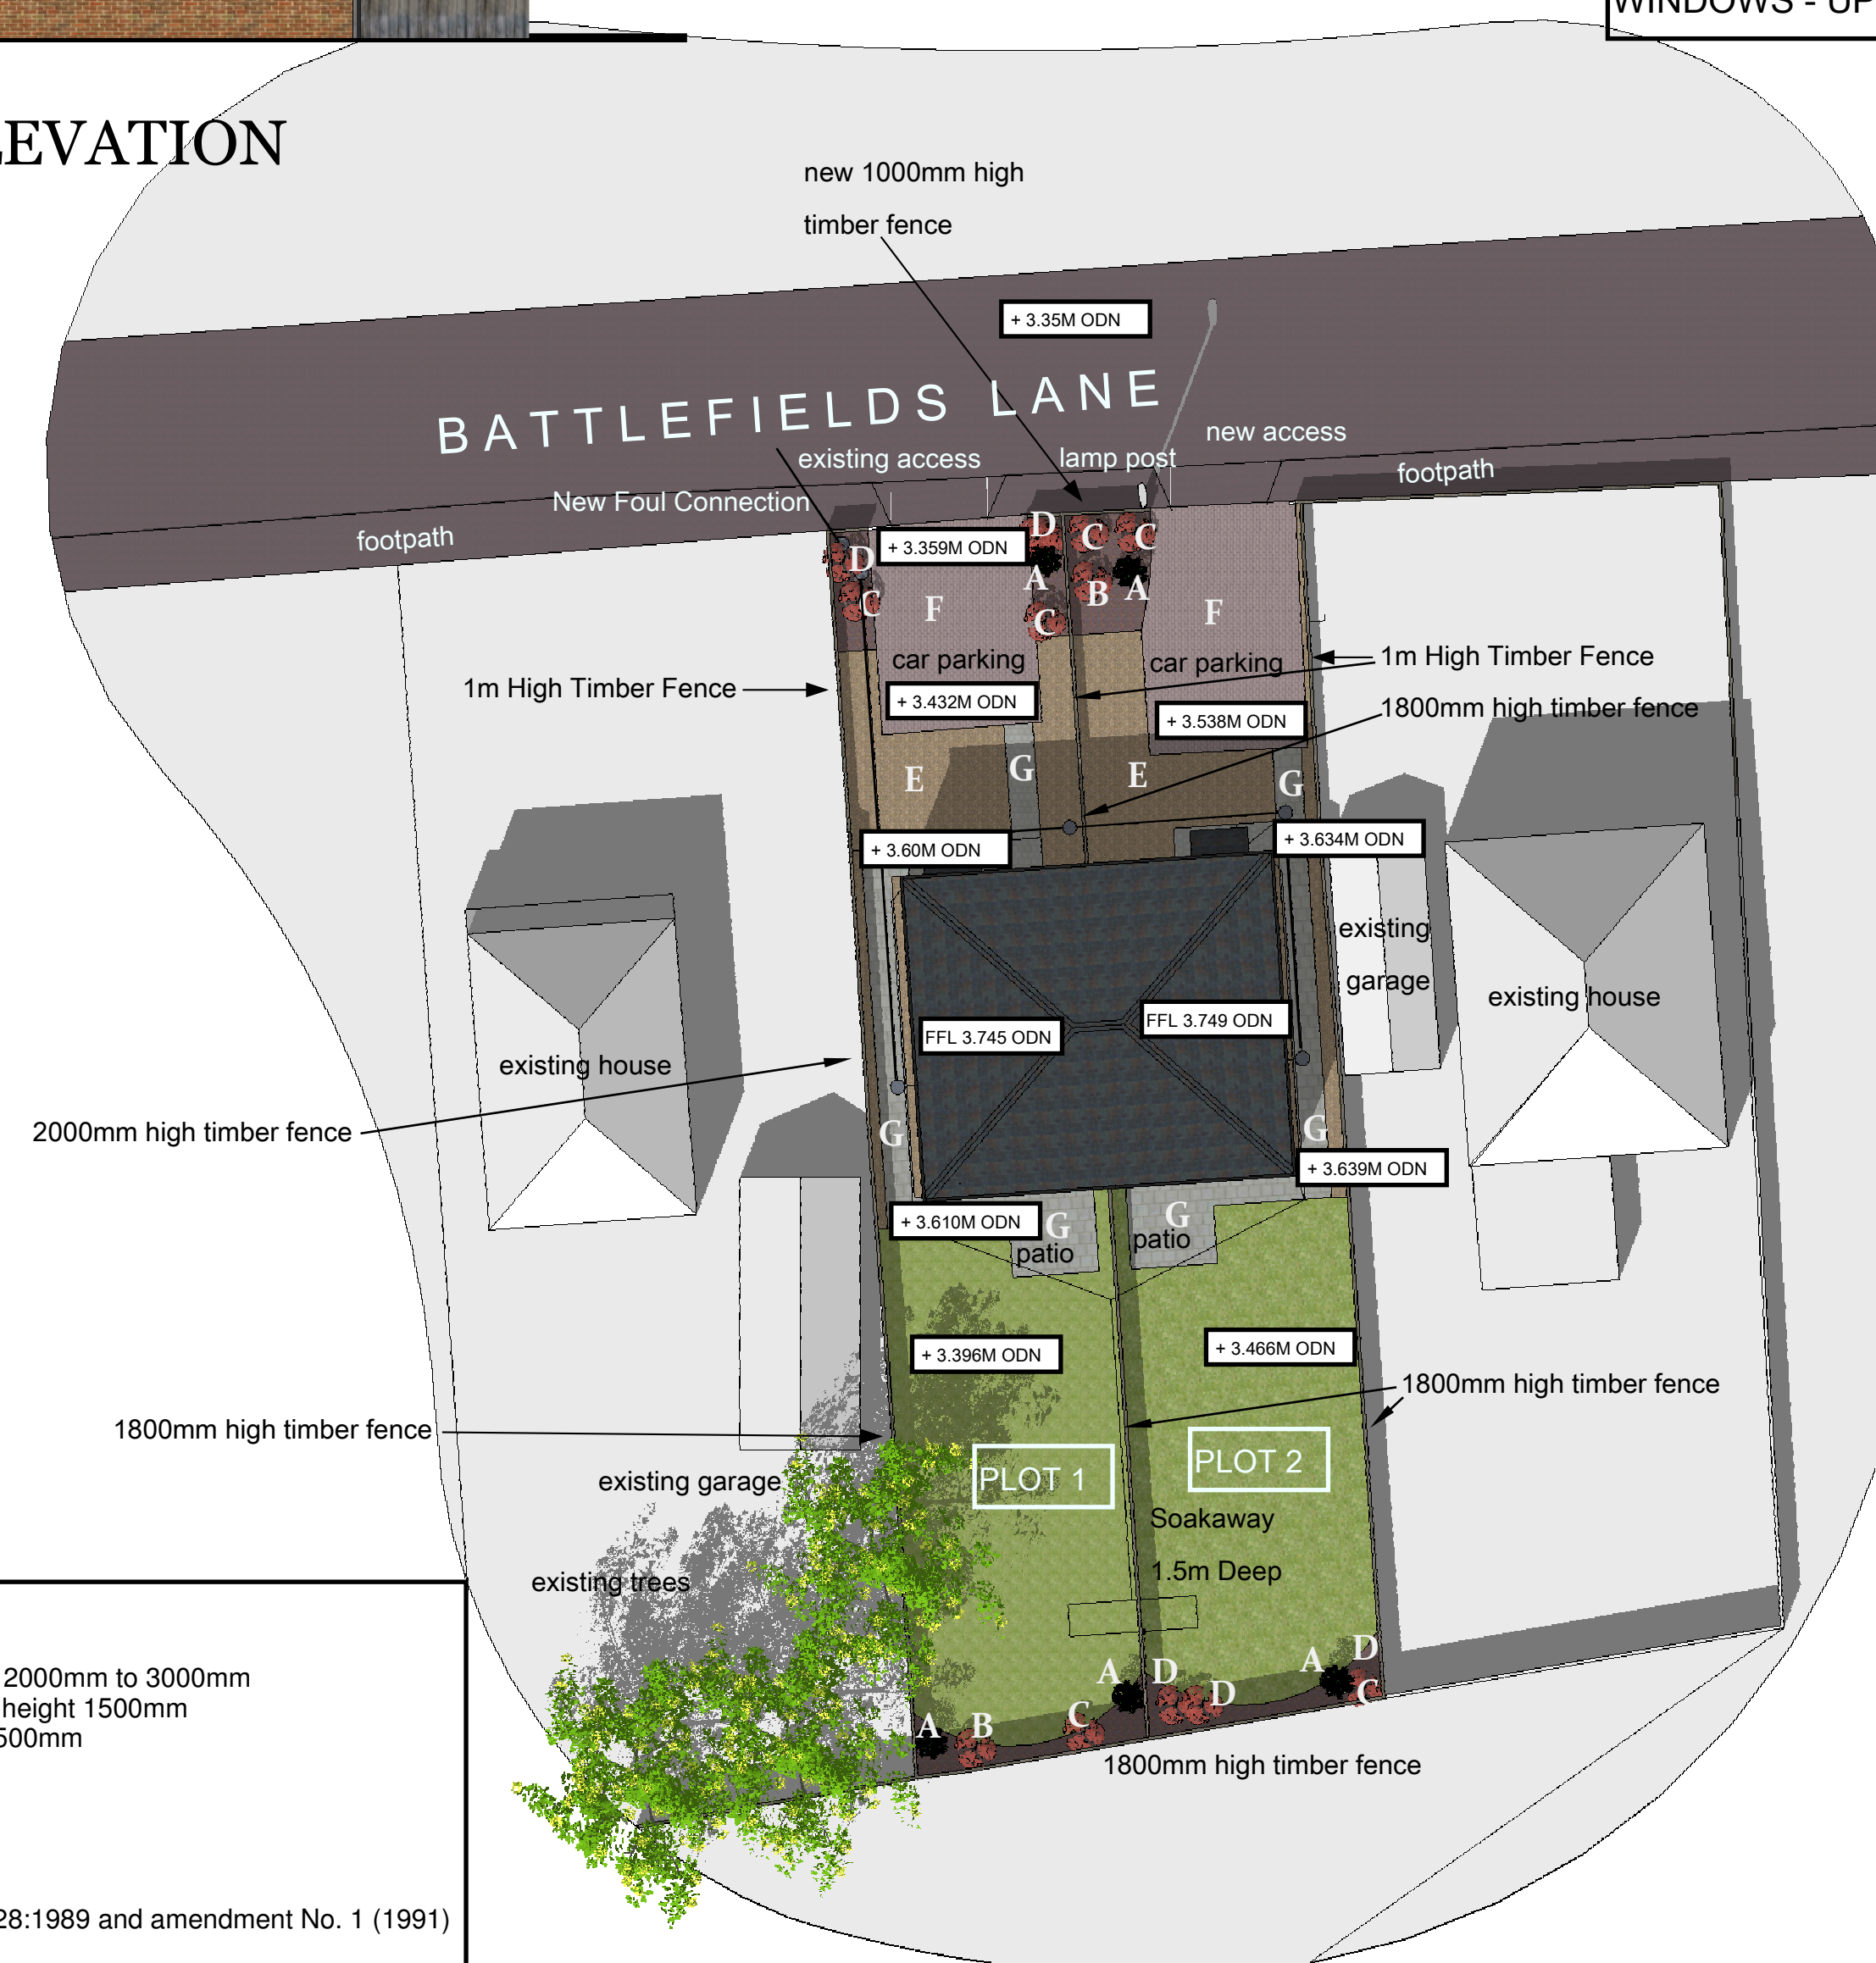

BLOCK PLAN
1:200

All Levels Relate To
Ordinance Datum Newlyn

- A MAGNOLIA - Soulangeana - max height 2000mm to 3000mm
- B ACER - Palmatum atropurpureum - max height 1500mm
- C ACER - Japanese jewels - max height 1500mm
- D ACER - Garnet - max height 1500mm
- E Gravel
- F Block Paving
- G Concrete Slabs

All planting to be in accordance with BS 4428:1989 and amendment No. 1 (1991)

All tree to be planted with minimum 0.6m plastic mulch mat and to be staked, tied and tubed.

1/3 to 1/2 bag of peat tree and shrub planting compost to be incorporated into backfill for each tree hole.

[illegible]

GR MERCHANT
LTD.

**4 WRIGHTS MEWS 12A PARK ROAD HOLBEACH
SPALDING Lincs PE12 7EE**

TEL 01406 490800 FAX 01406 425744 E-MAIL gr.merchant@btconnect.com
www.grmerchant.co.uk

PROJECT PROPOSED RESIDENTIAL DEVELOPMENT
AT 28A BATTLEFIELDS LANE SOUTH
HOLBEACH Lincs

CLIENT **MR R BRADLEY**

DRAWING LOCATION, BLOCK PLANS & FLOOR PLANS & ELEVATIONS

JOB REF 2970-16

DRAWING NO 15

DATE MARCH 2018

DRAWN SLB

SCALES 1/100 1/200 1/1250