
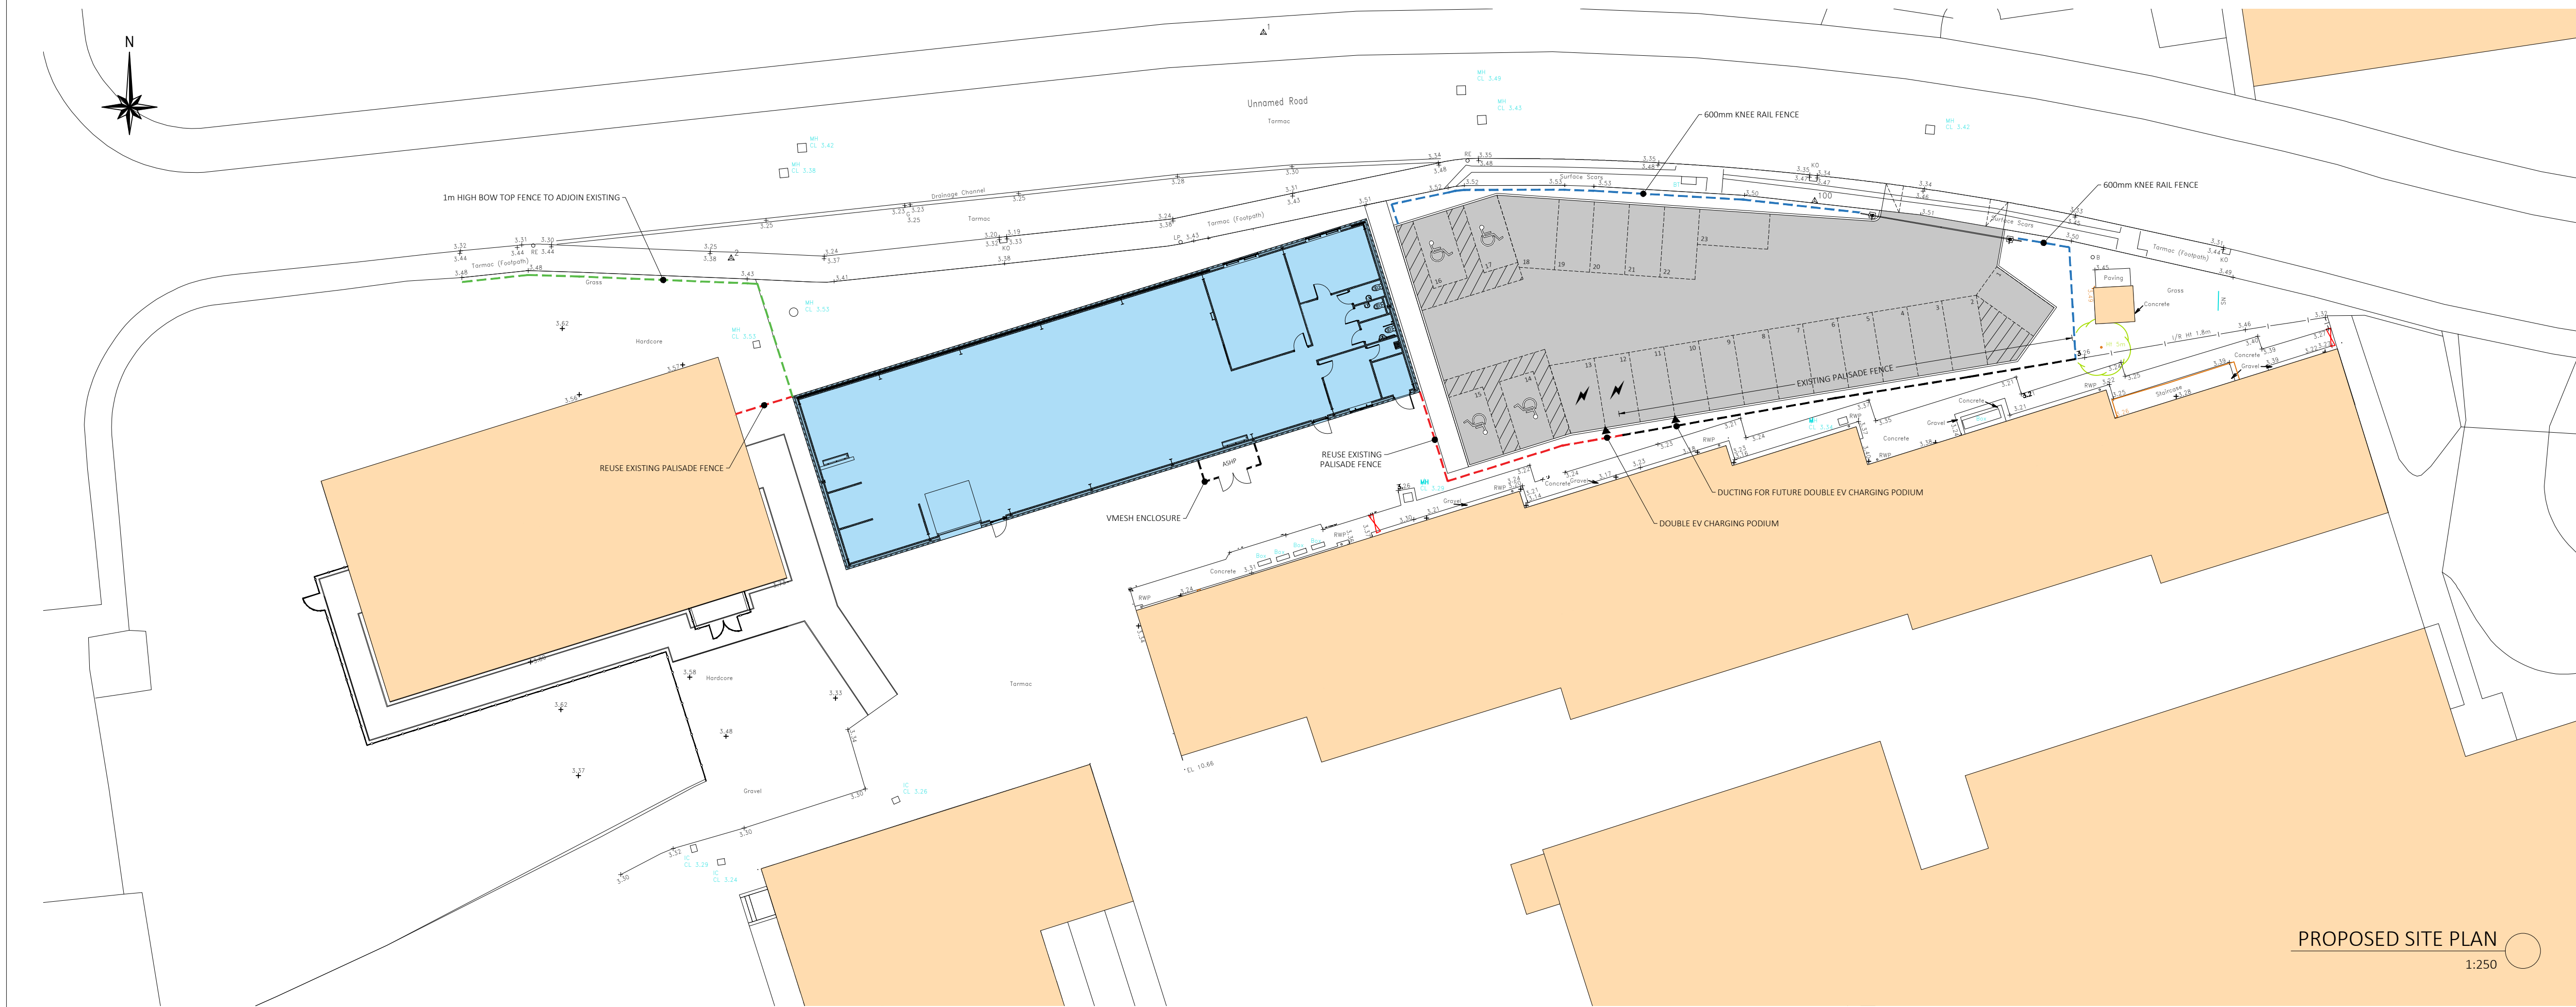


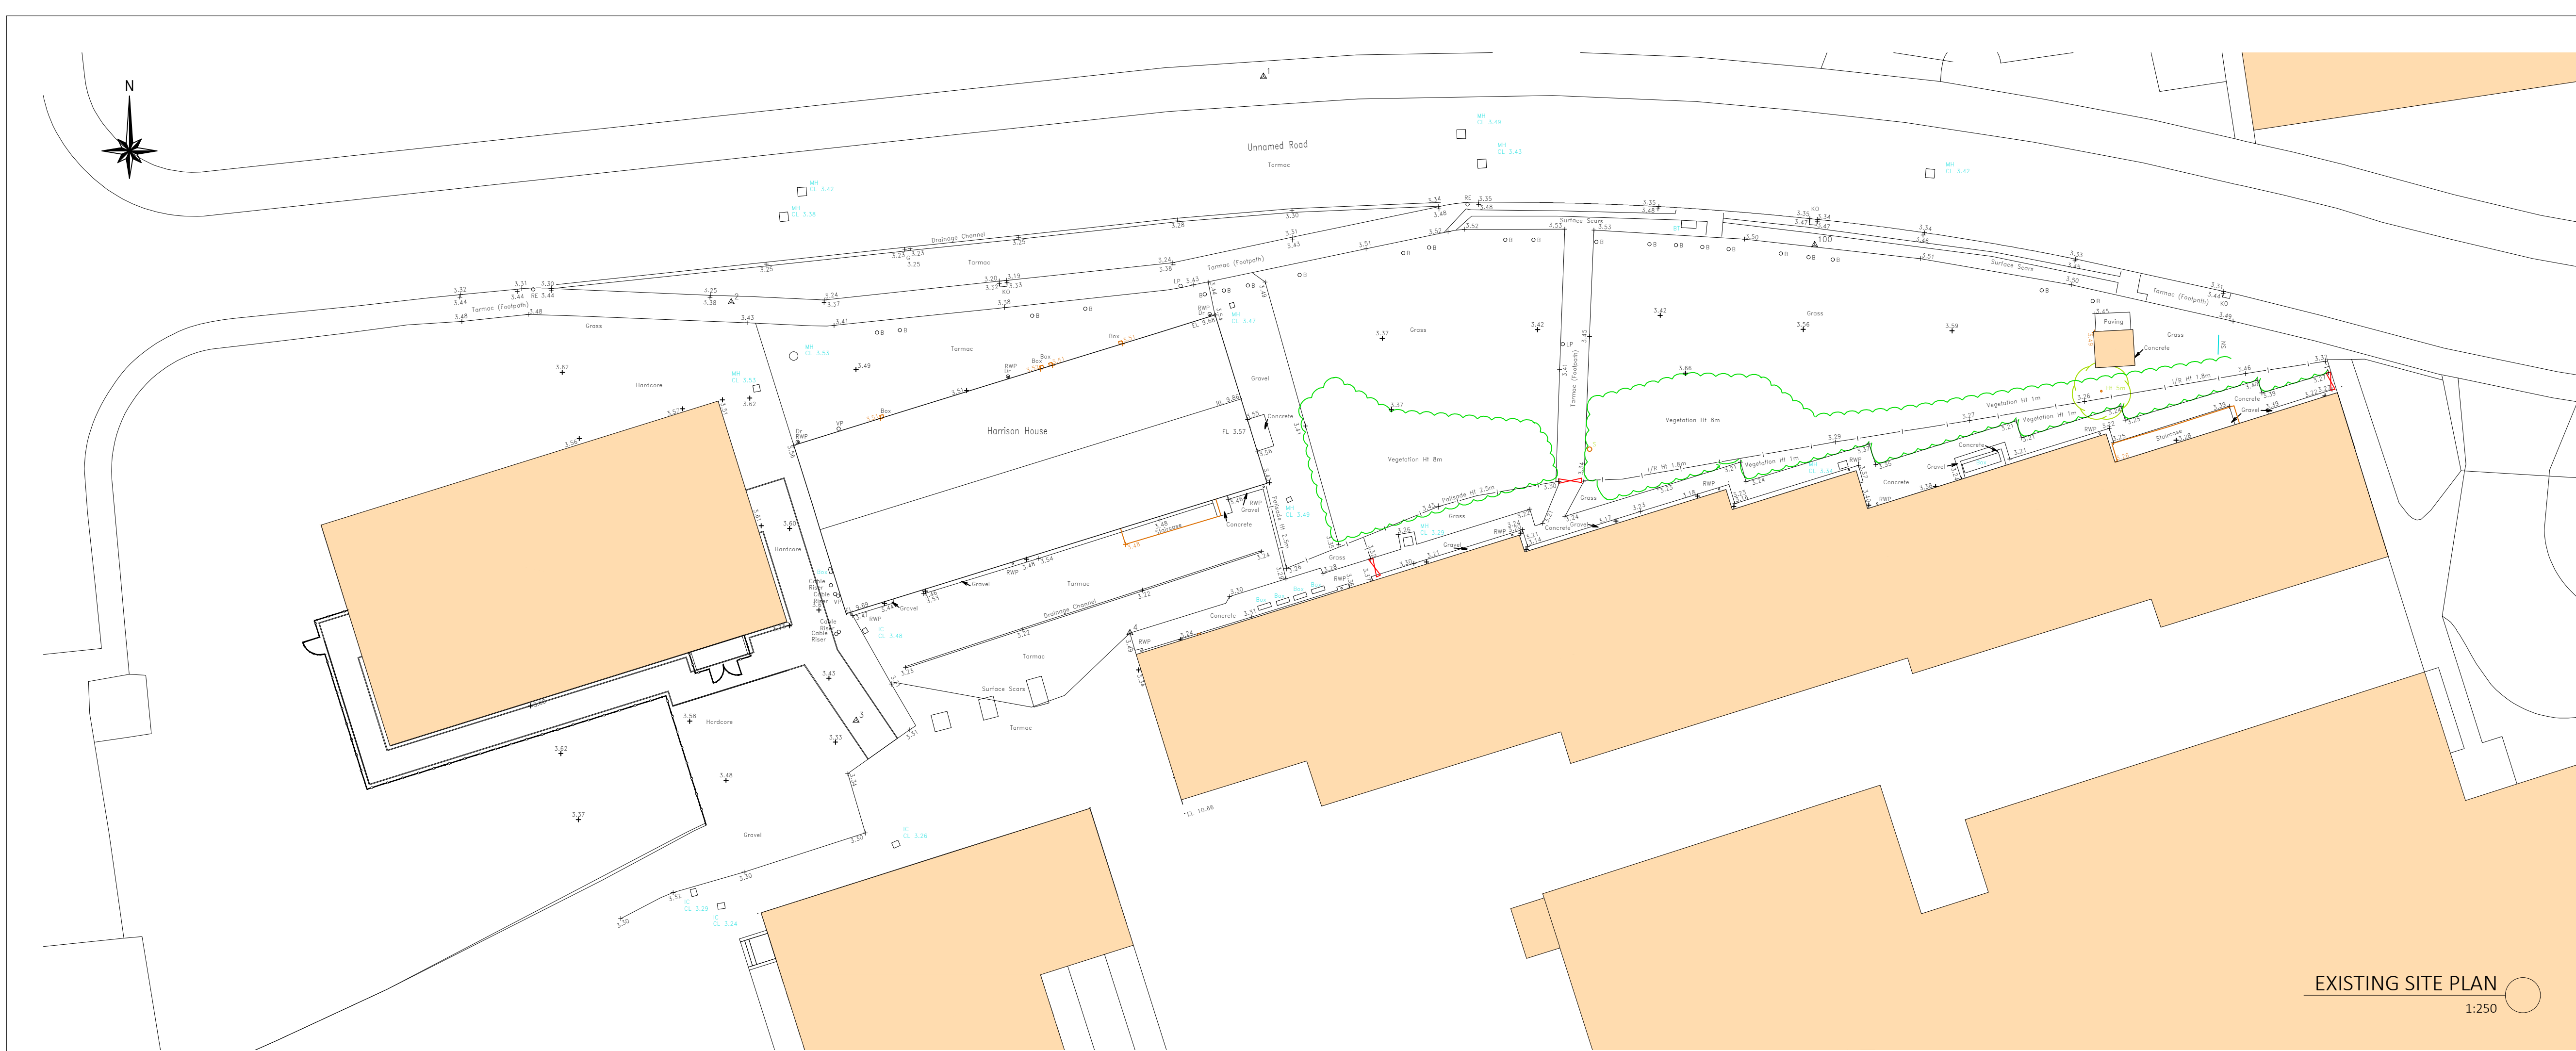

C	29.03.2023	PRELIMINARY ISSUE	SR
B	10.03.2023	REVISED TO CLIENT COMMENT	SR
A	06.11.2022	VEHICLE TRACKING INCLUDED	SR
Revision	Date	Details	Revised By

LINDUM BMS

A DIVISION OF LINDUM GROUP LTD.
LINDUM BUSINESS PARK, STATION ROAD,
NORTH HYKEHAM, LINCOLN, LN6 3QX
tel: 01522 500300
e-mail: bms@lindumgroup.co.uk
web: www.lindumgroup.com

CLIENT UAH

PROJECT New Construction Workshop

DRAWING Existing & Proposed Site Plans

DATE Nov 2022 SCALE As Shown

DRAWN SR CHECKED SIZE A1

DRAWING NUMBER REVISION

31468 629 100 C

0mm 10 20 30 40 50 75 100mm