



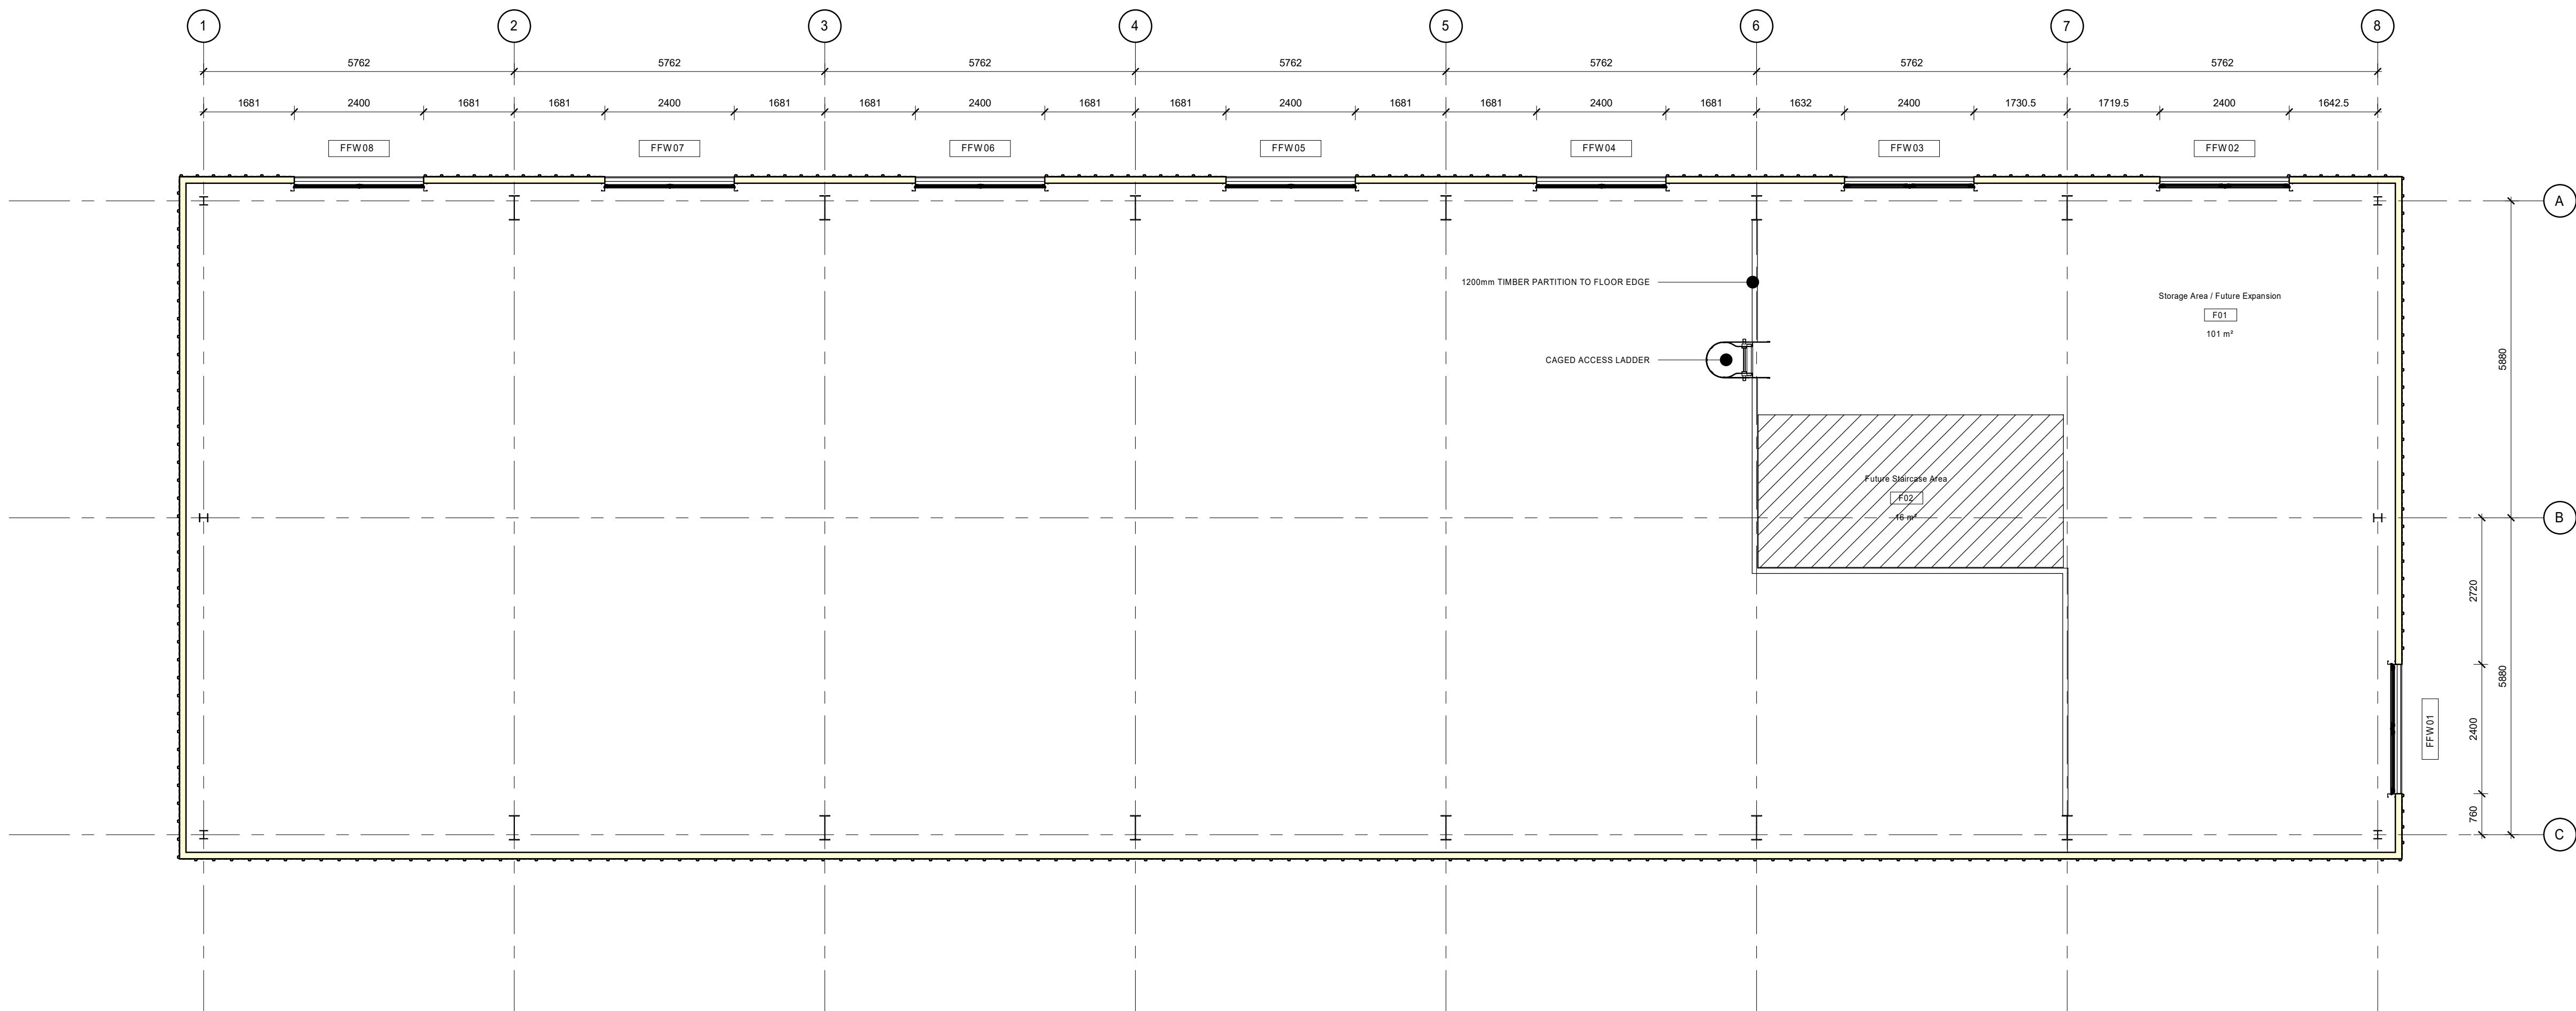

First Floor Plan
1 : 75

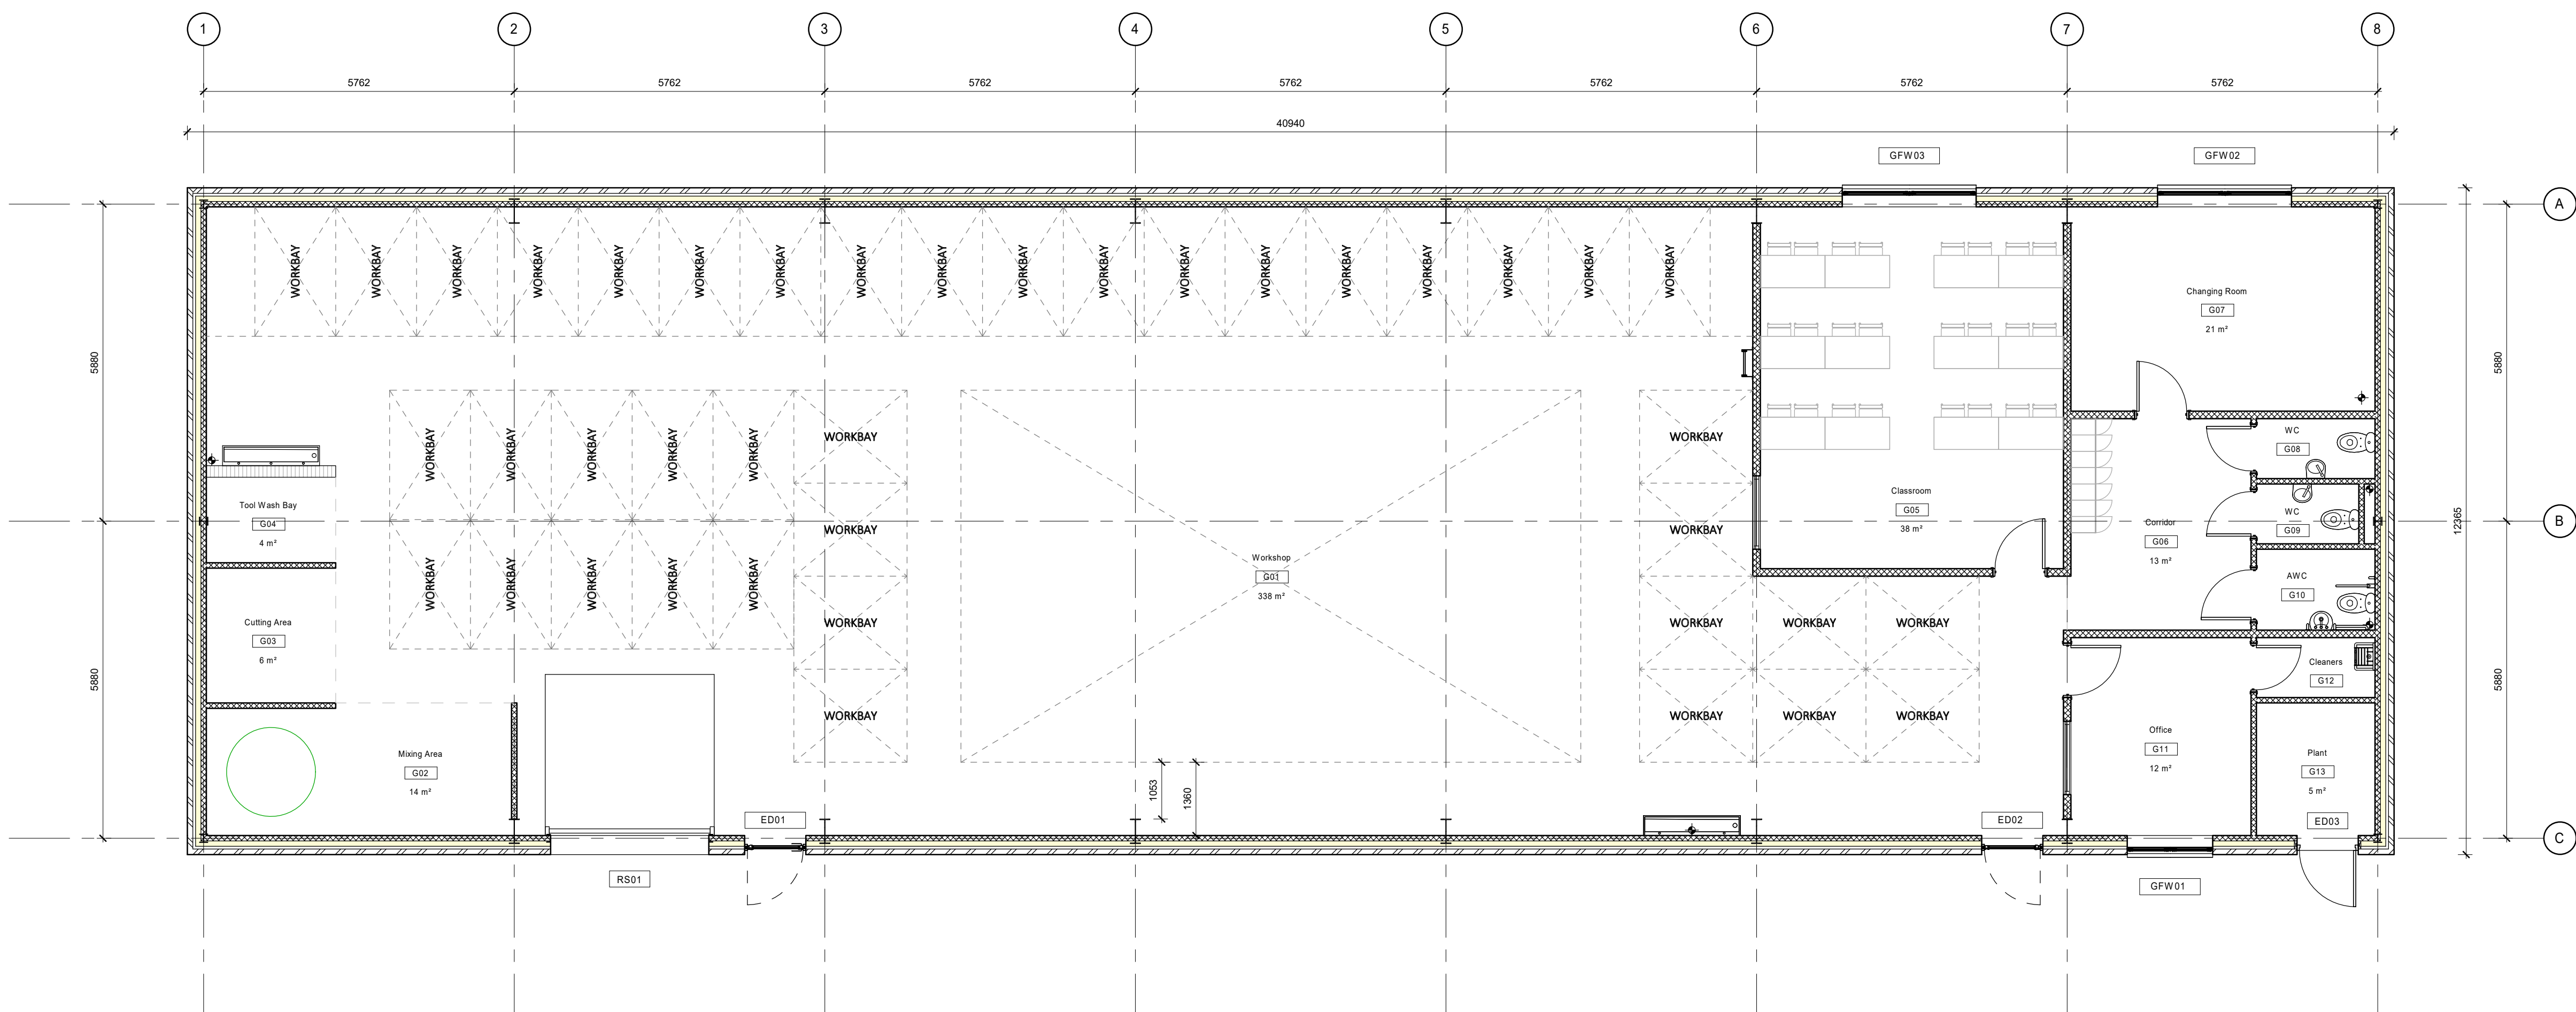

Ground Floor Plan
1 : 75

D	29.03.2023	Preliminary Issue	SR
C	14.03.2023	Revision to internal walls, eaves height & first floor	SR
B	10.03.2023	Scheme Revised to Client Comment	SR
A	13.01.2023	Mezzanine Omitted	SR
Revision	Date	Details	Rev By

LINDUM BMS

A DIVISION OF LINDUM GROUP LTD

LINDUM BUSINESS PARK, STATION ROAD,
NORTH HYKEHAM, LN6 3QX
tel: 01522 500300
email: info@lindumgroup.co.uk
web: www.lindumgroup.com

CLIENT

UAH

PROJECT

Wave 4 - Construction Workshop

DRAWING

Proposed Floor Plans

DATE

Nov 2022

SCALE

1 : 75

DRAWN

SR

CHECKED

SIZE

A1

DRAWING NUMBER

REVISION

31468 629-200

D

0m 10 20 30 40 50 75 100mm