




Do Not Scale to Ascertain Dimensions.

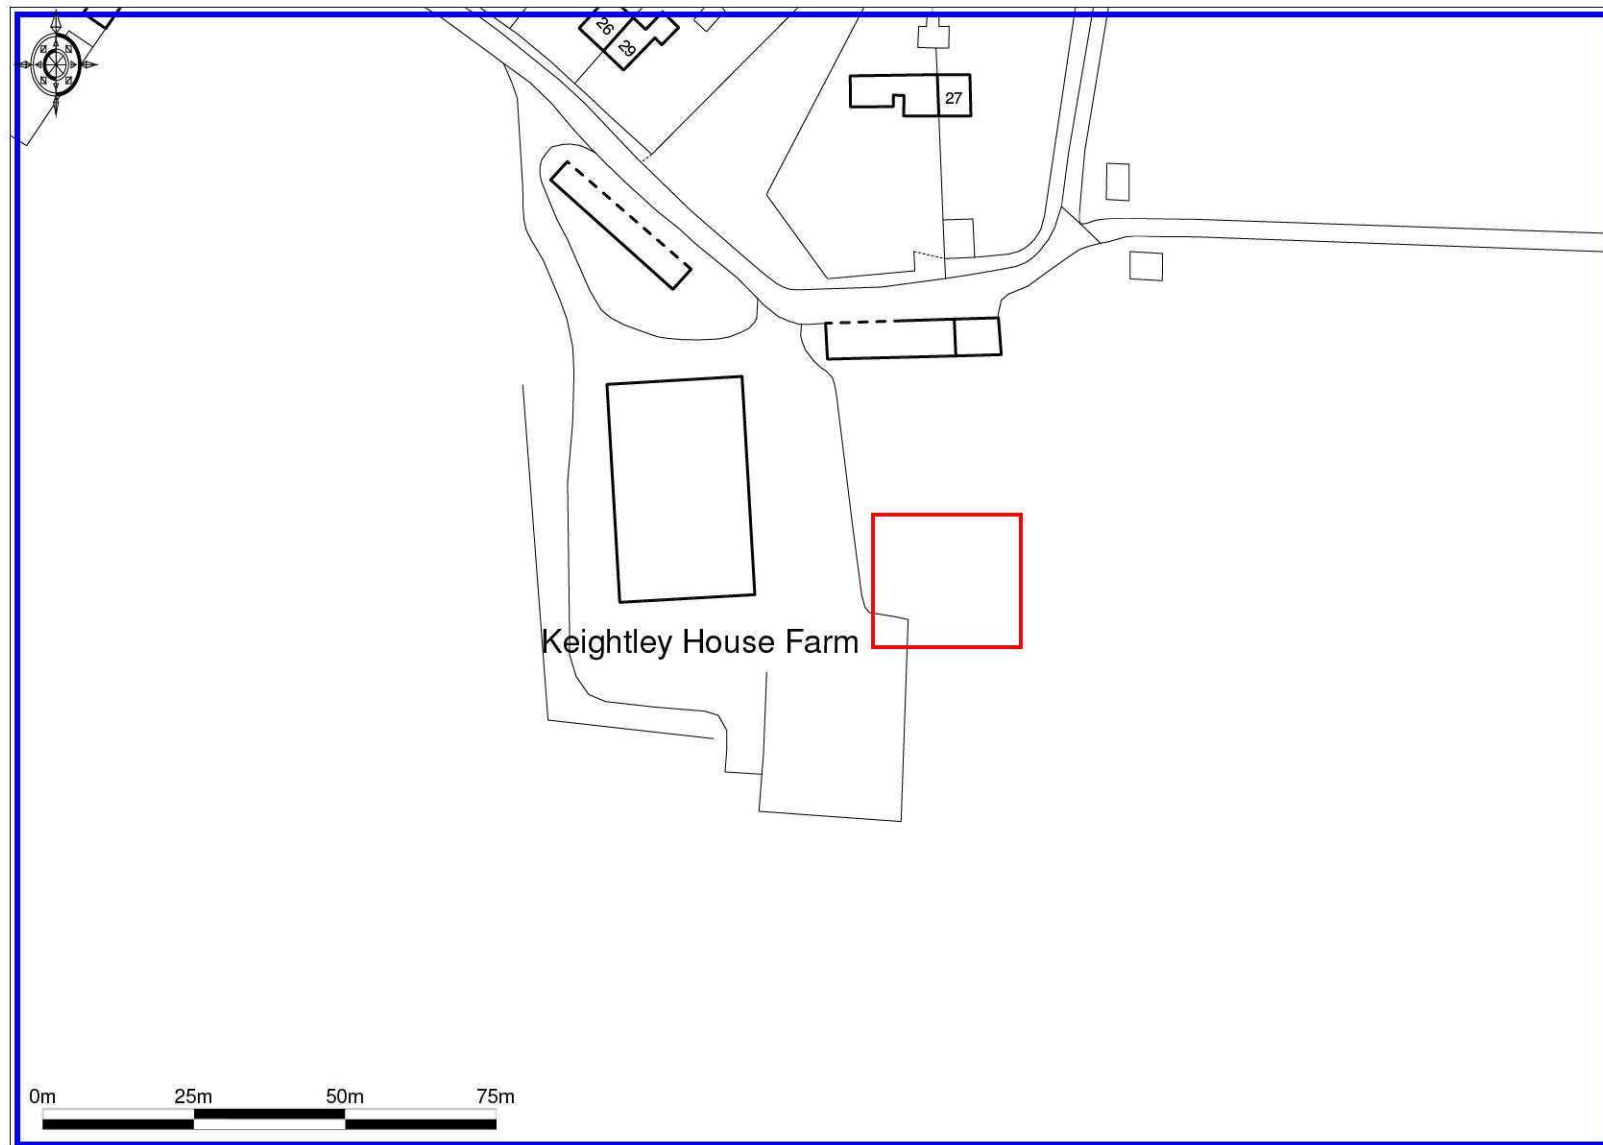


KEIGHTLEY ROAD


Keightley House Farm

Proposed new Grain Store


Date	Revisions	By
Client		Drawing Title
Crown Estate Whaplode		SITE PLAN
Job Title		Scale
Proposed Grain Store		1-500@A2
Keightley House Farm		Drawn by
Holbeach Clough		PMC
Lincs.		Date
		21/04/11
		Checked by
		Job No.
		CBN 28772
		Dwg. No.
		Rev.

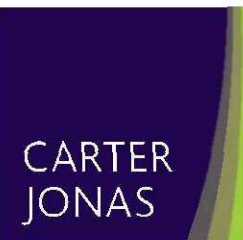


T: 01223 368771
F: 01223 369950
6-8 Hills Road, Cambridge CB2 1NH
carterjonas.co.uk

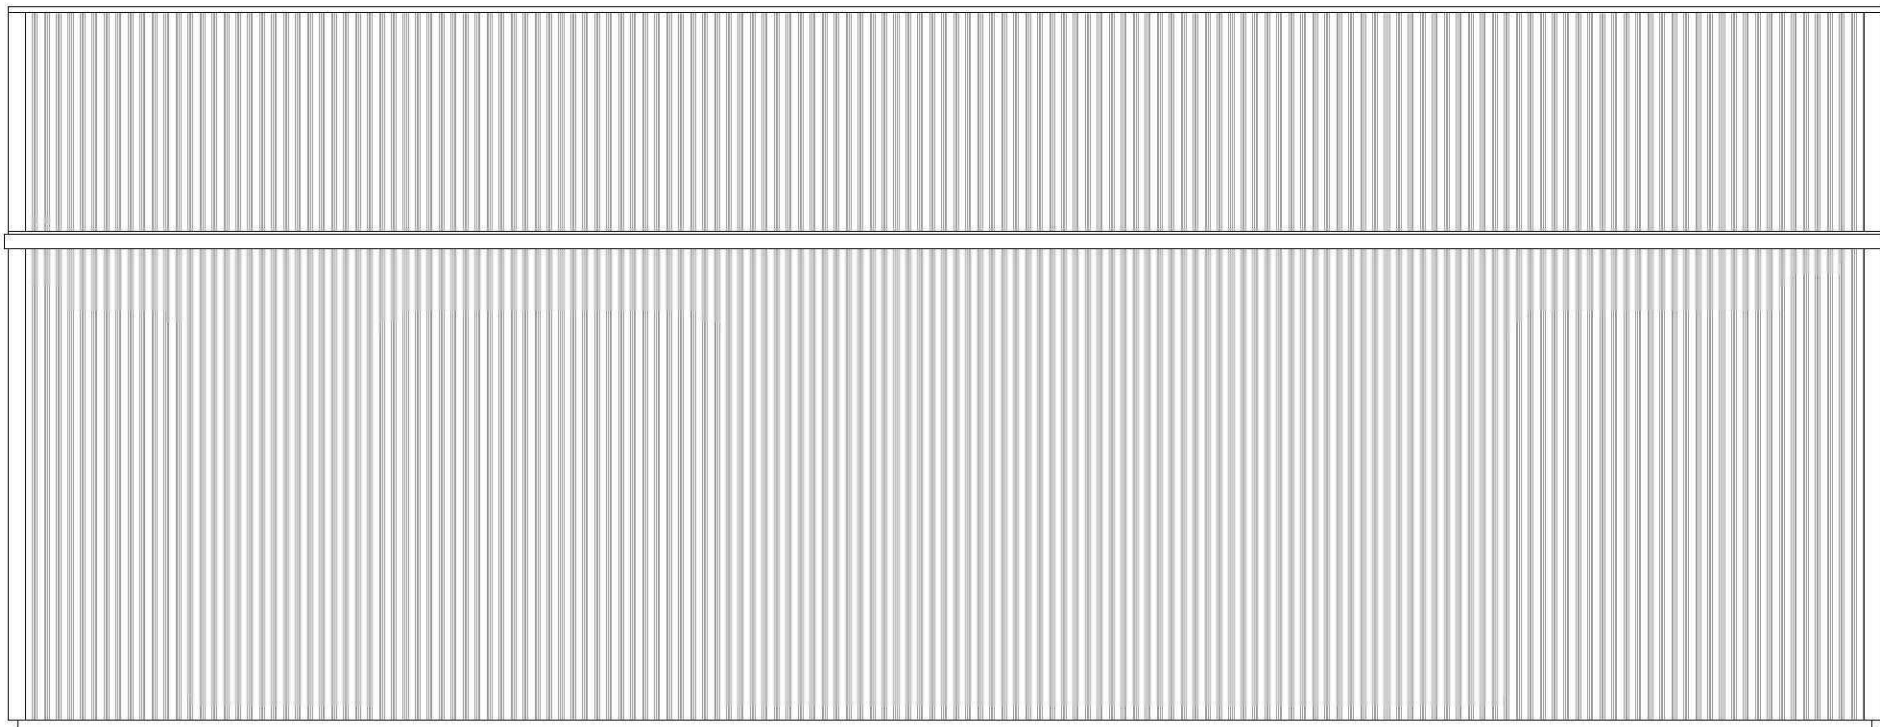


SIDE ELEVATION : GL - 'A' (North)

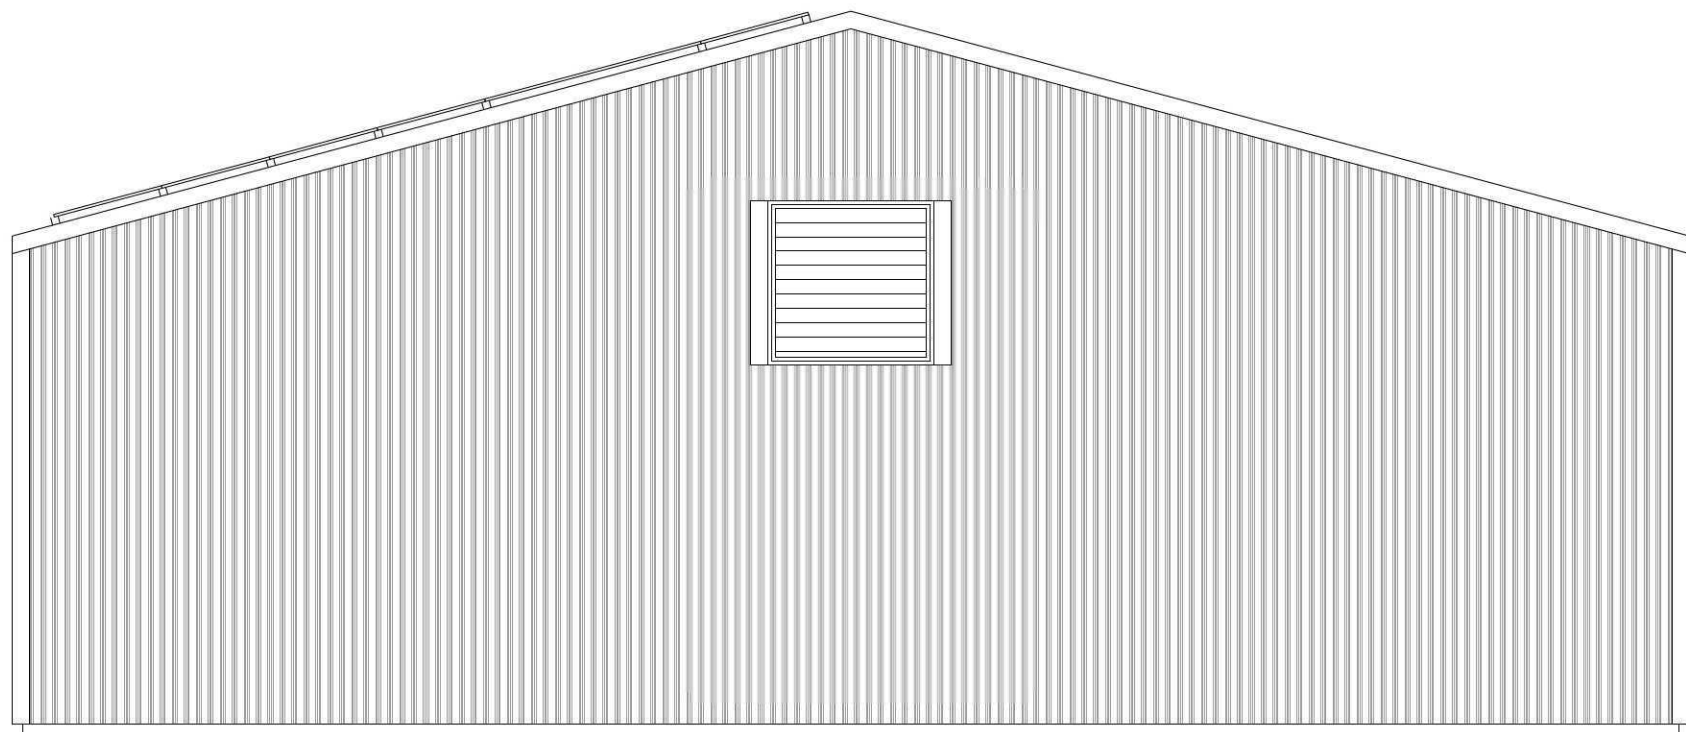


REAR ELEVATION : GL - '5' (East)

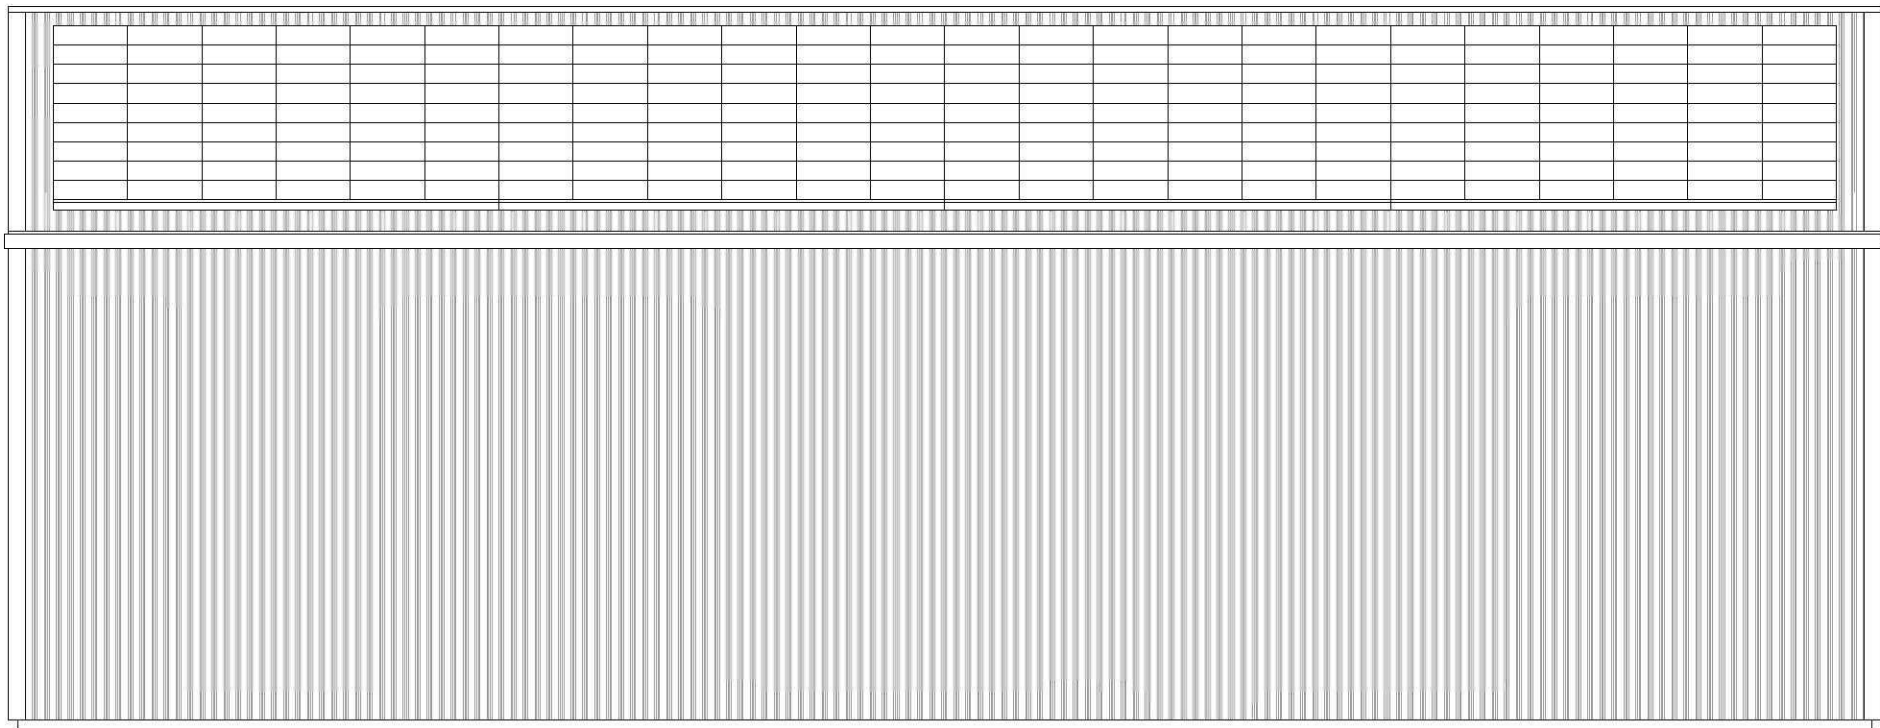


SIDE ELEVATION : GL - 'A' (South)

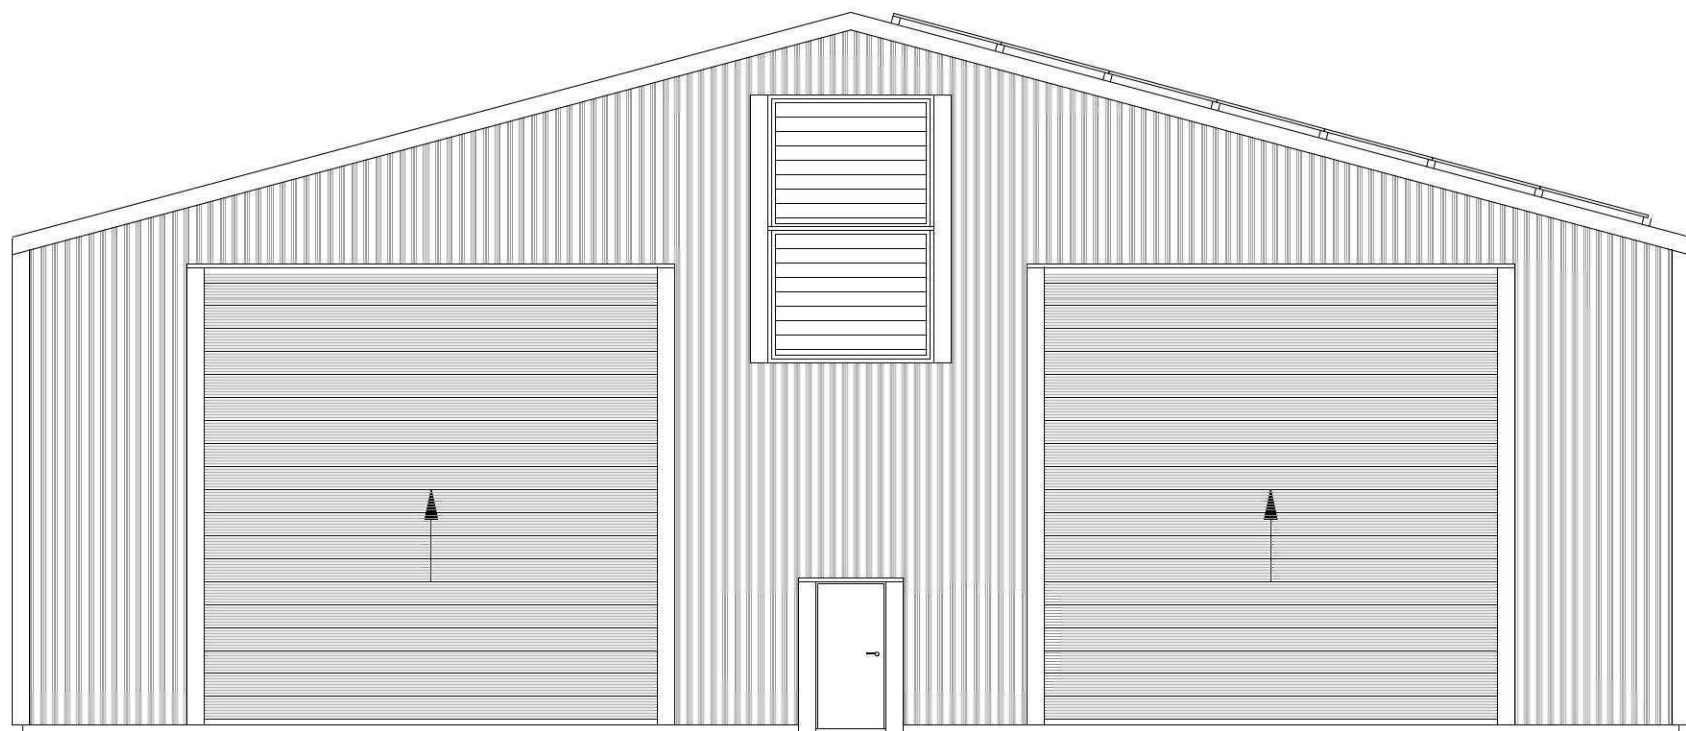

FRONT ELEVATION : GL - '1' (West)

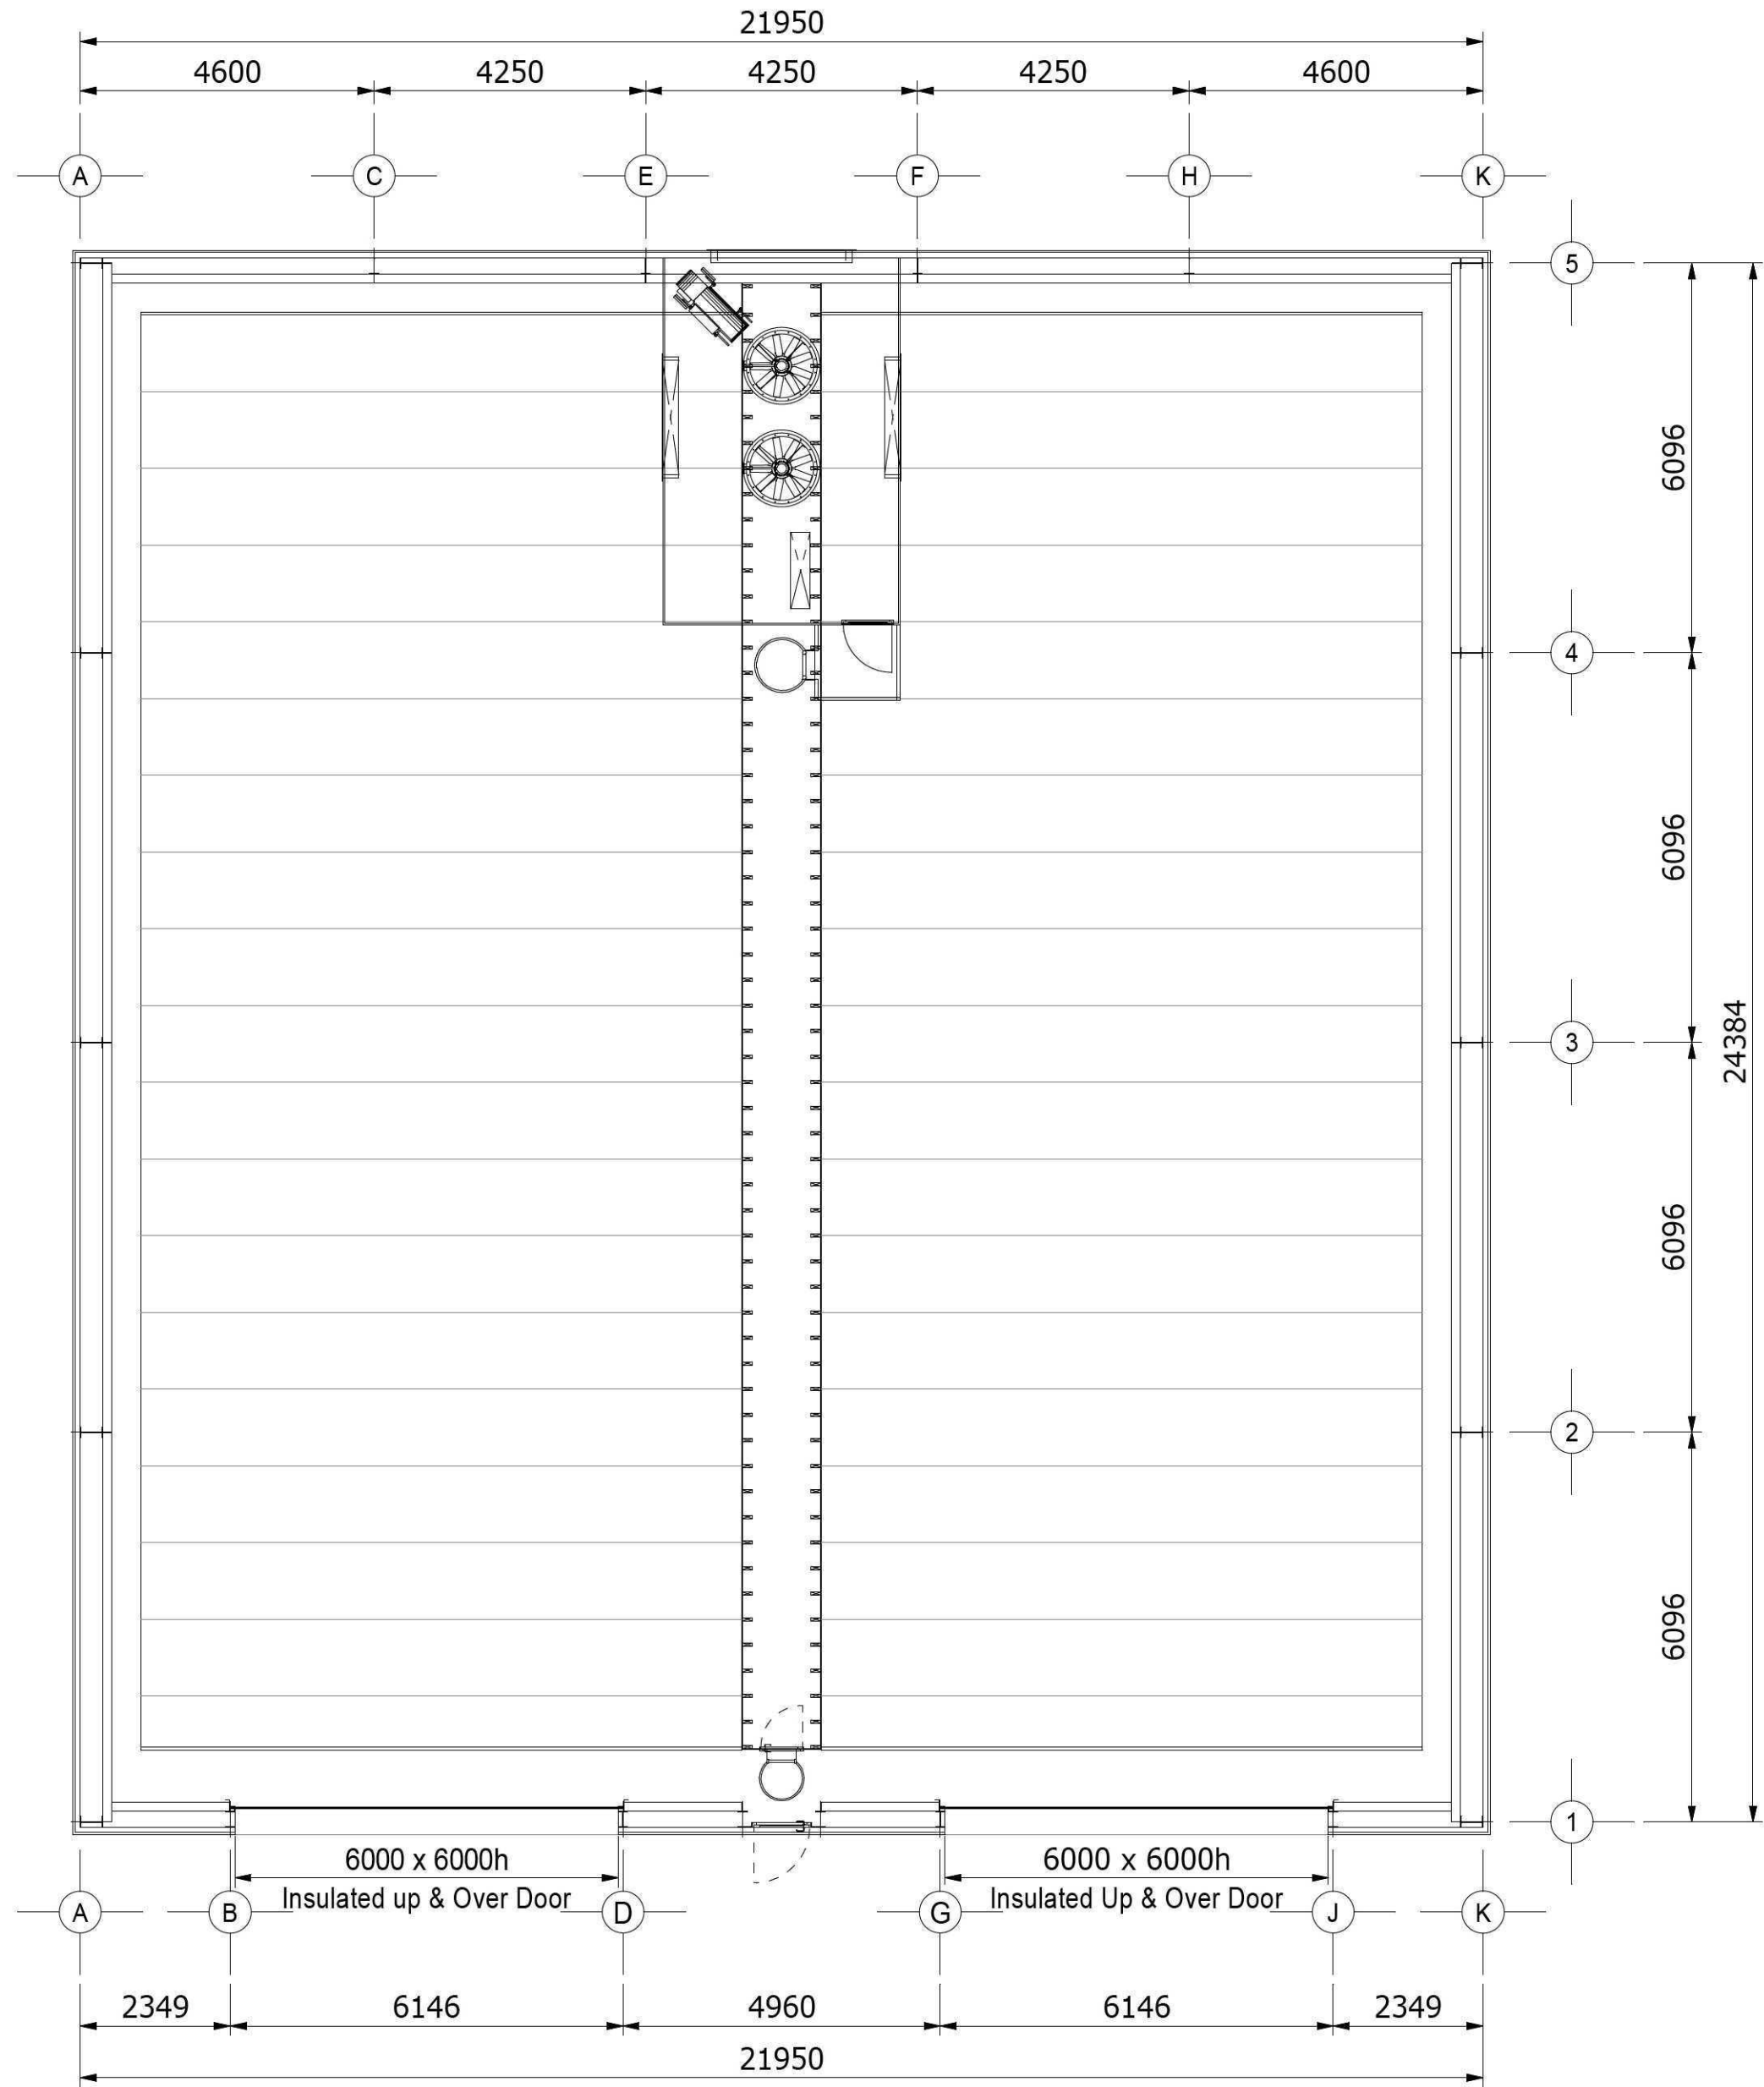

PLAN

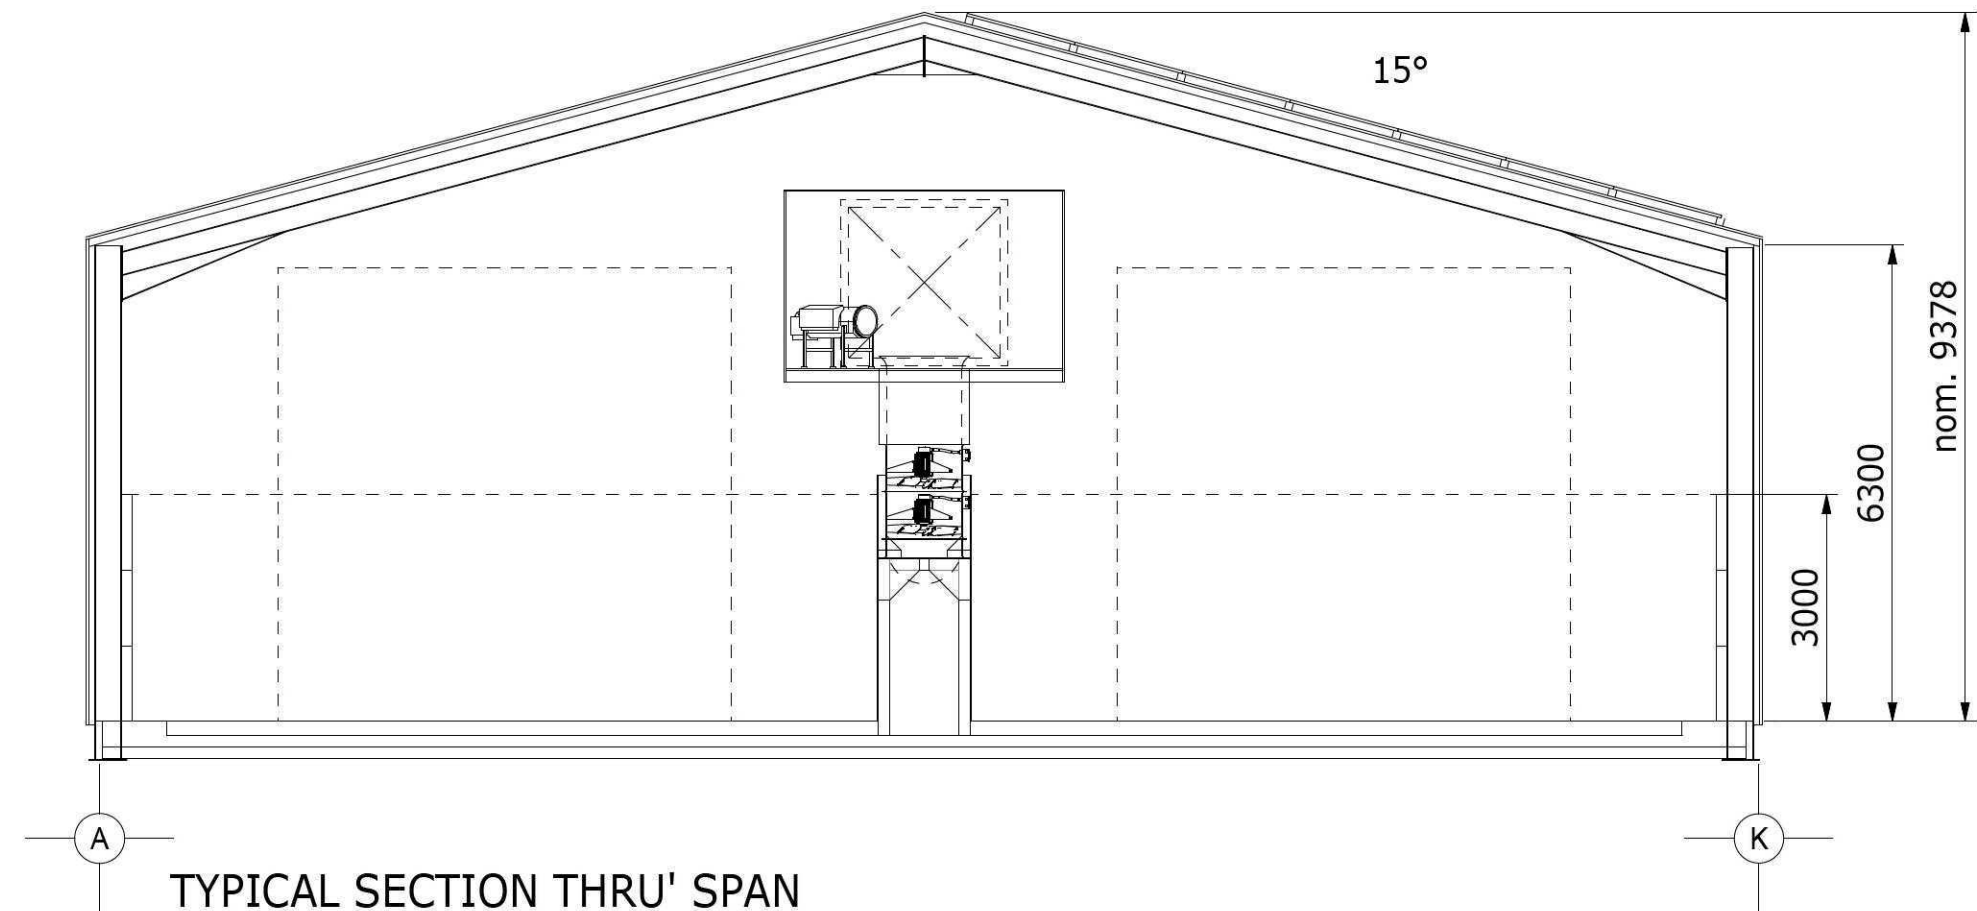

TYPICAL SECTION THRU' SPAN

NOTES :-

STEELWORK :
Steel portal frame designed to industrial specification BS 5502 Class I. Finished to BS colour.

PURLINS :
Standard cold rolled galvanised 'Z' purlins and eaves rail.

ROOF CLADDING :
Plastic coated composite sheeting with 100mm 'LPC' Approved PIR insulation core. Finished in BS colour 10 A 05 - Goosewing Grey.

VERTICAL CLADDING :
Plastic coated composite sheeting with 80mm 'LPC' Approved PIR insulation core. Finished in BS colour 10 A 05 - Goosewing Grey.

All cladding colours to match existing building.

TRIMS & FLASHING :
Purpose made plastisol coated steel Barge Boards, corner trims & door trims finished to BS colour 10 A 05 - Goosewing Grey.

DOORS :
2no. Electrically operated Insulated up & over door to suit openings nom. 6000 x 6000 high. Finished in BS colour 10 A 05 - Goosewing Grey.

1no. Insulated steel personnel access doors finished in BS colour 10 A 05 - Goosewing Grey.

RAIN WATER GOODS :
Half round PVC gutters terminating to Ø150 round down pipes.

All rain water goods to be complete with all necessary brackets and fixings.

LOUVRES :
3no. Plastisol coated louvred vents finished in BS colour 00 E 53 Black.

SOLAR PANELS :
Photovoltaic Solar Panels on south facing roof. Design to be confirmed.

PRELIMINARY DRAWING
FOR DISCUSSION PURPOSES ONLY

A		21.04.11	Scale revised from 1:200	SCP
REV	DATE	REVISION		DRN
Proposed Agricultural 1000t Bulk Potato / Grain Store At :- Keightley House Farm Holbeach Clough. GENERAL ARRANGEMENT & ELEVATIONS				
CLIENT: THE CROWN ESTATE c/o CARTER JONAS 6-8 HILLS ROAD CAMBRIDGE CB2 1NH				
Thurlow Nunn Standen Ltd. Specialist Installations Division Symonds Farm Business Park, Newmarket Road, Risby Bury St Edmunds Suffolk, IP28 6RE Tel : 01284 812060 Fax : 01284 811674 E-mail : sid@tnsgroup.co.uk				
SCALE:	SHEET:	DRAWN BY:		
1:100	A1	Stephen C. Powell		
SALES ORDER No:		AMENDED BY:		REVISION :
;		James O. Williams		
DATE:	DRAWING No:		1519 :	A
April 2011			04 : 01	

