

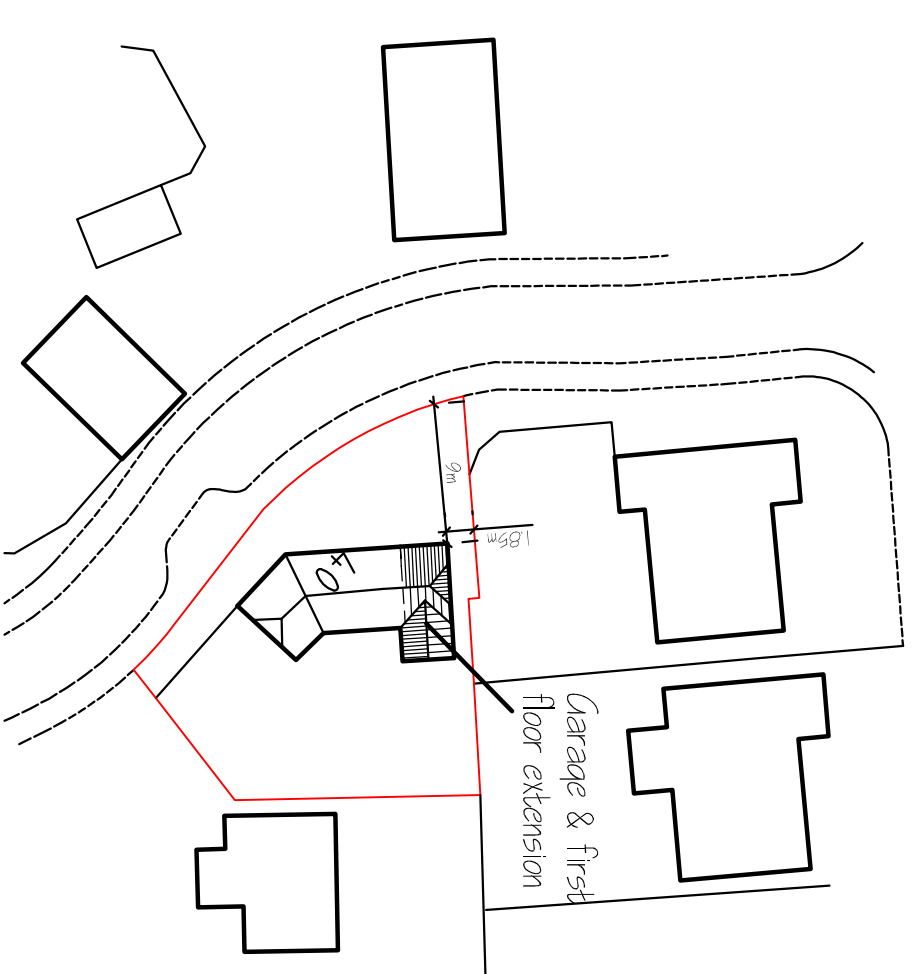
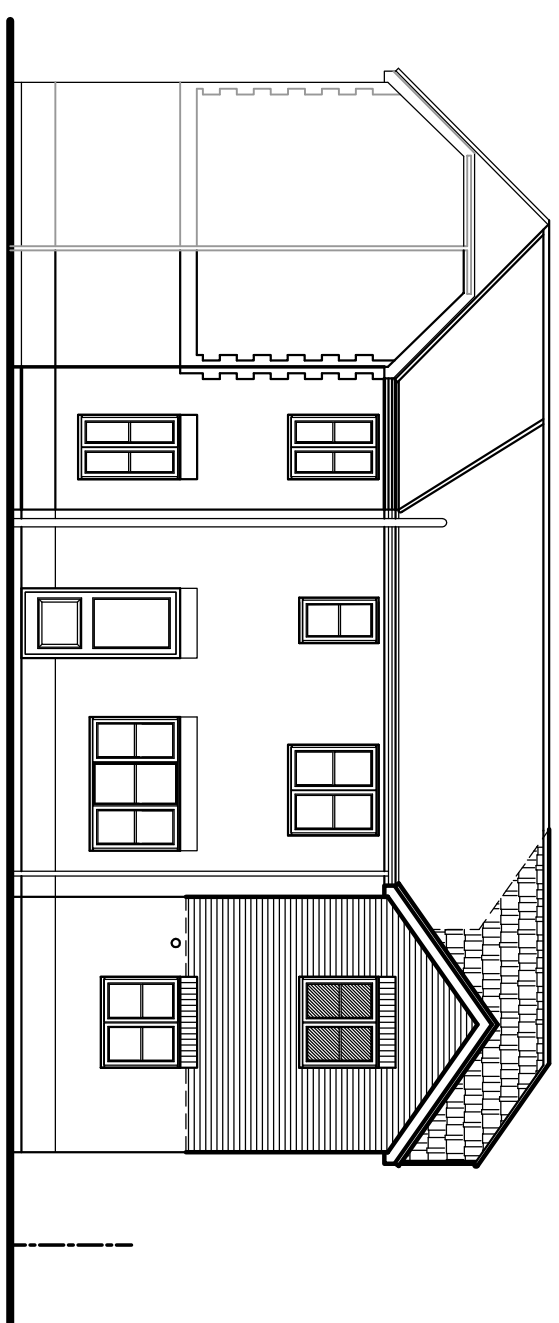
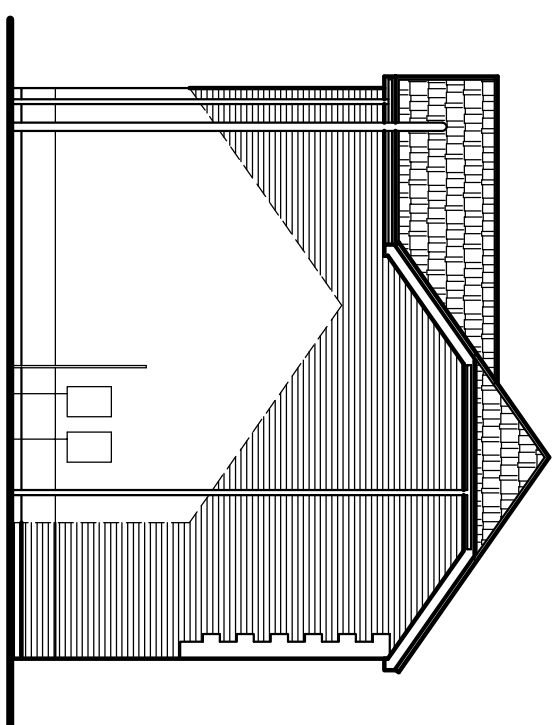
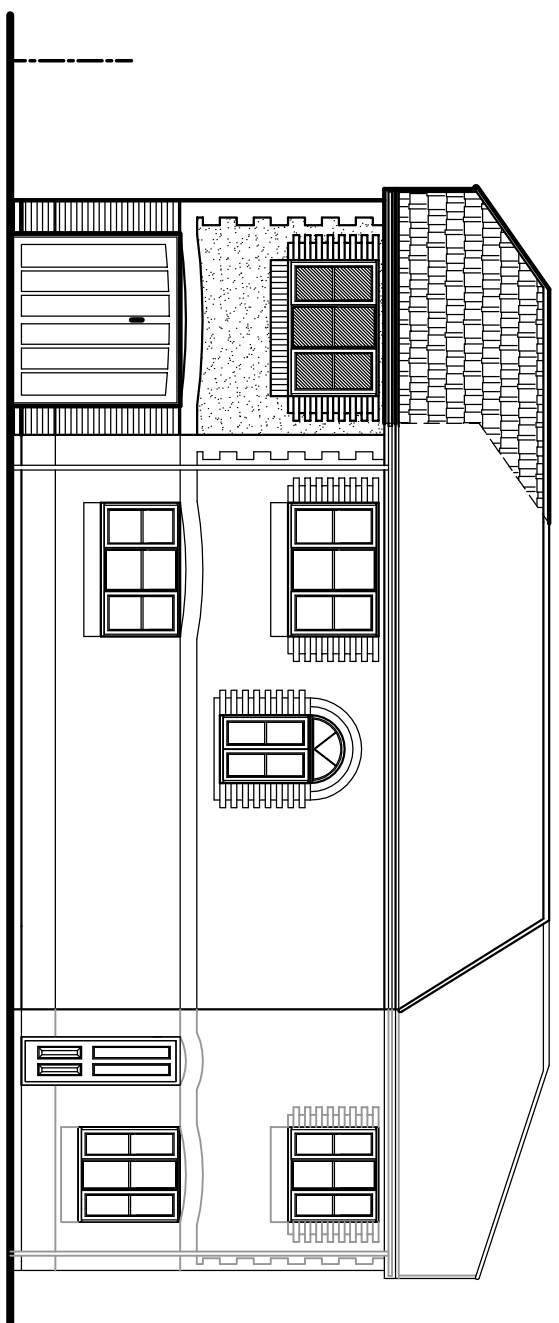


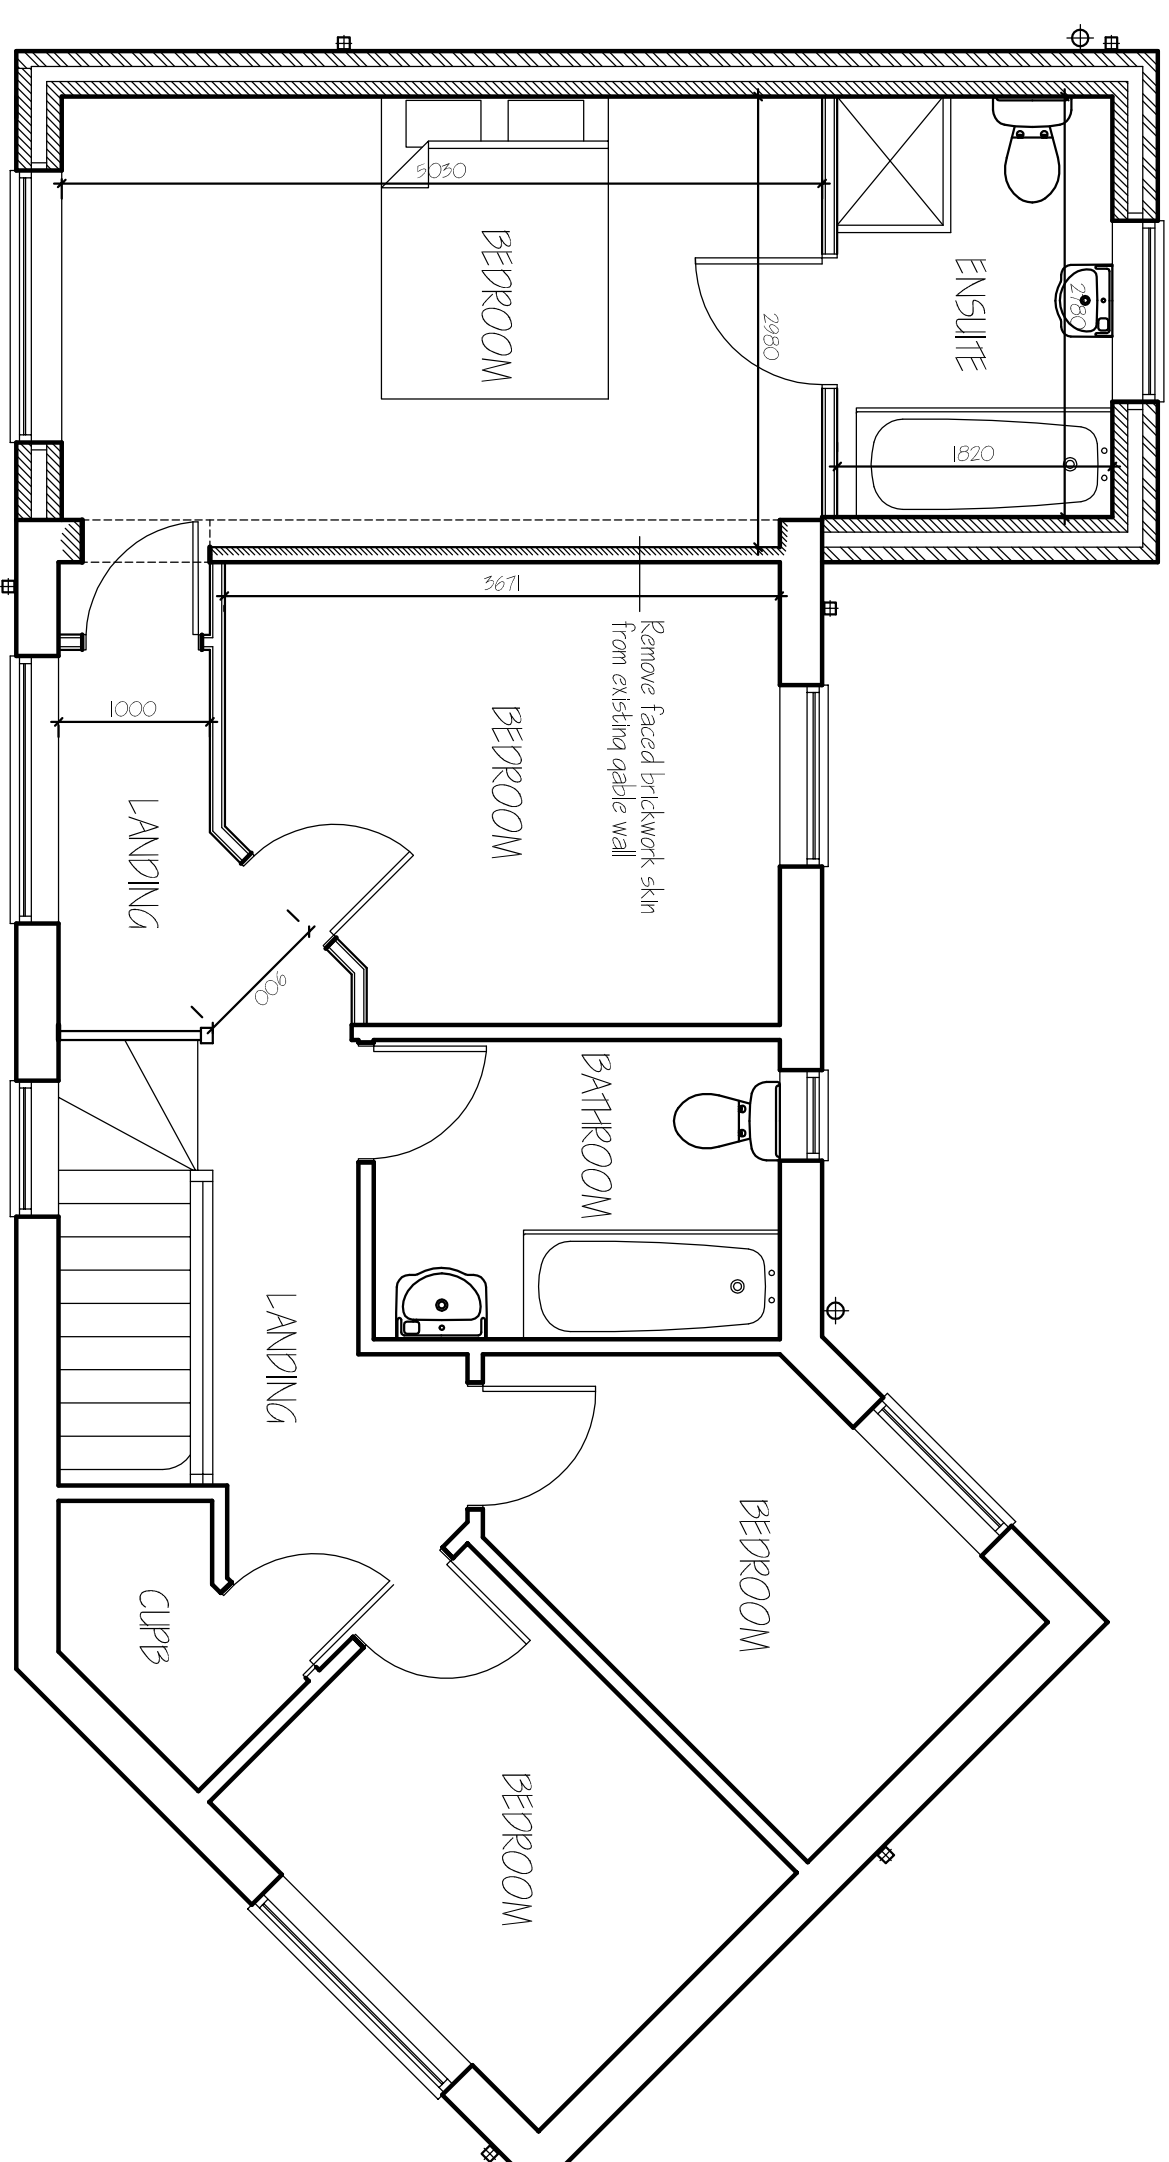

SITE LAYOUT PLAN,
1/500.

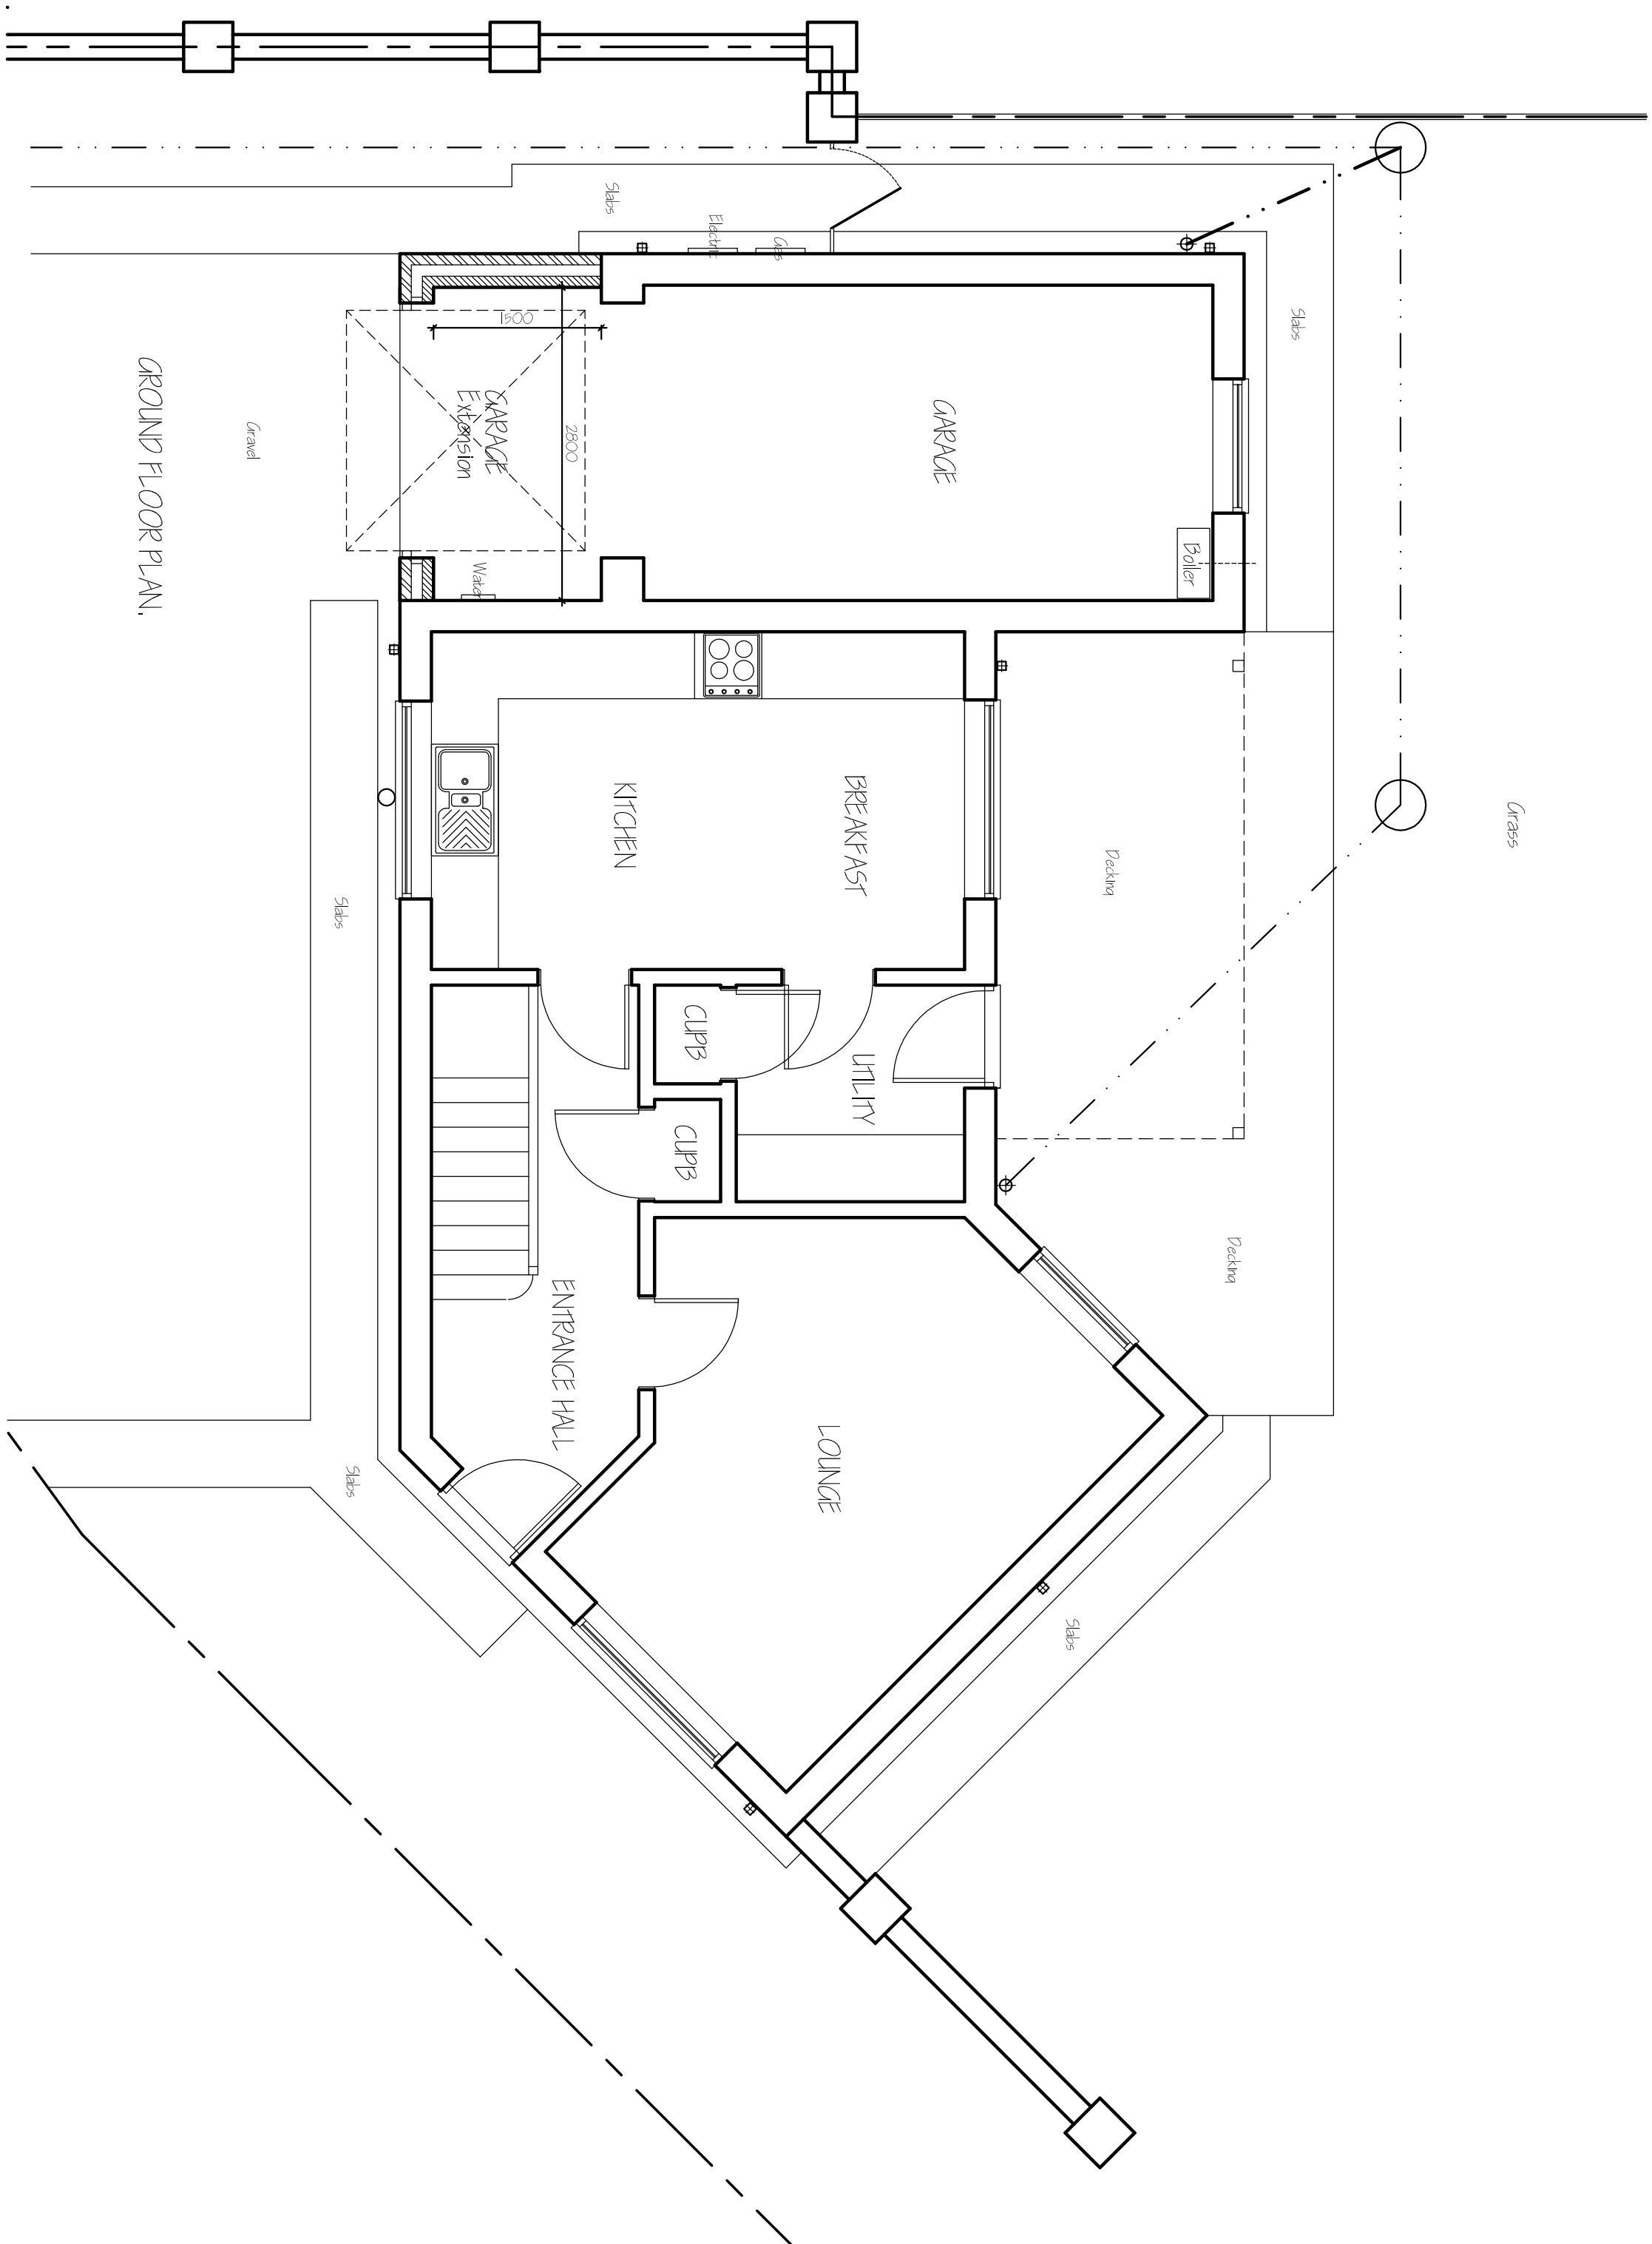

ref.	refinement	date
A	CELESTIALWORKS	10/6/16

G. R. MERCHANT LTD.
I.ENG AMICE FWO

**ARCHITECTURAL, STRUCTURAL
AND LAND DRAINAGE
CONSULTANTS**
4 Wrights Meads
12A Park Road, Holbeach,
Spalding, Lincs. PE12 7EE
Tel: 01406 425742
Fax: 01406 425744
E-Mail: gr.merchant@btconnect.com

Project
TWO-STOREY EXTENSION & ALTERATIONS,
40 MARKET PAVEN WAY,
HOLBEACH,
SPALDING, Lincs S12 7DX.

Client
MR & MRS A. RUPPIN.

Drawing FLOOR PLANS & ELEVATIONS - PROPOSED SITE PLANS	Job No. Z163-15
Drawing No. 02A	Date MARCH 2015. Drawn S.D.

1600 1/000 (unless otherwise stated)

DO NOT FILL FROM THIS DRAWING

THIS DRAWING IS THE PROPERTY OF THE COMPANY AND IS NOT TO BE REPRODUCED OR COPIED IN ANY MANNER WITHOUT THE WRITTEN PERMISSION OF THE COMPANY. IT IS TO BE USED ONLY FOR THE PROJECT AND SITE SPECIFICALLY IDENTIFIED HEREON. IT IS NOT TO BE USED FOR ANY OTHER PROJECT OR SITE. IT IS TO BE KEPT IN A SAFE PLACE AND NOT TO BE LOST OR DESTROYED. IT IS TO BE RETURNED TO THE COMPANY UPON COMPLETION OF THE PROJECT. IT IS TO BE DESTROYED UPON THE REQUEST OF THE COMPANY. IT IS TO BE KEPT SEPARATE FROM ANY OTHER DRAWINGS OR DOCUMENTS. IT IS TO BE KEPT IN A SAFE PLACE AND NOT TO BE LOST OR DESTROYED. IT IS TO BE RETURNED TO THE COMPANY UPON COMPLETION OF THE PROJECT. IT IS TO BE DESTROYED UPON THE REQUEST OF THE COMPANY.