
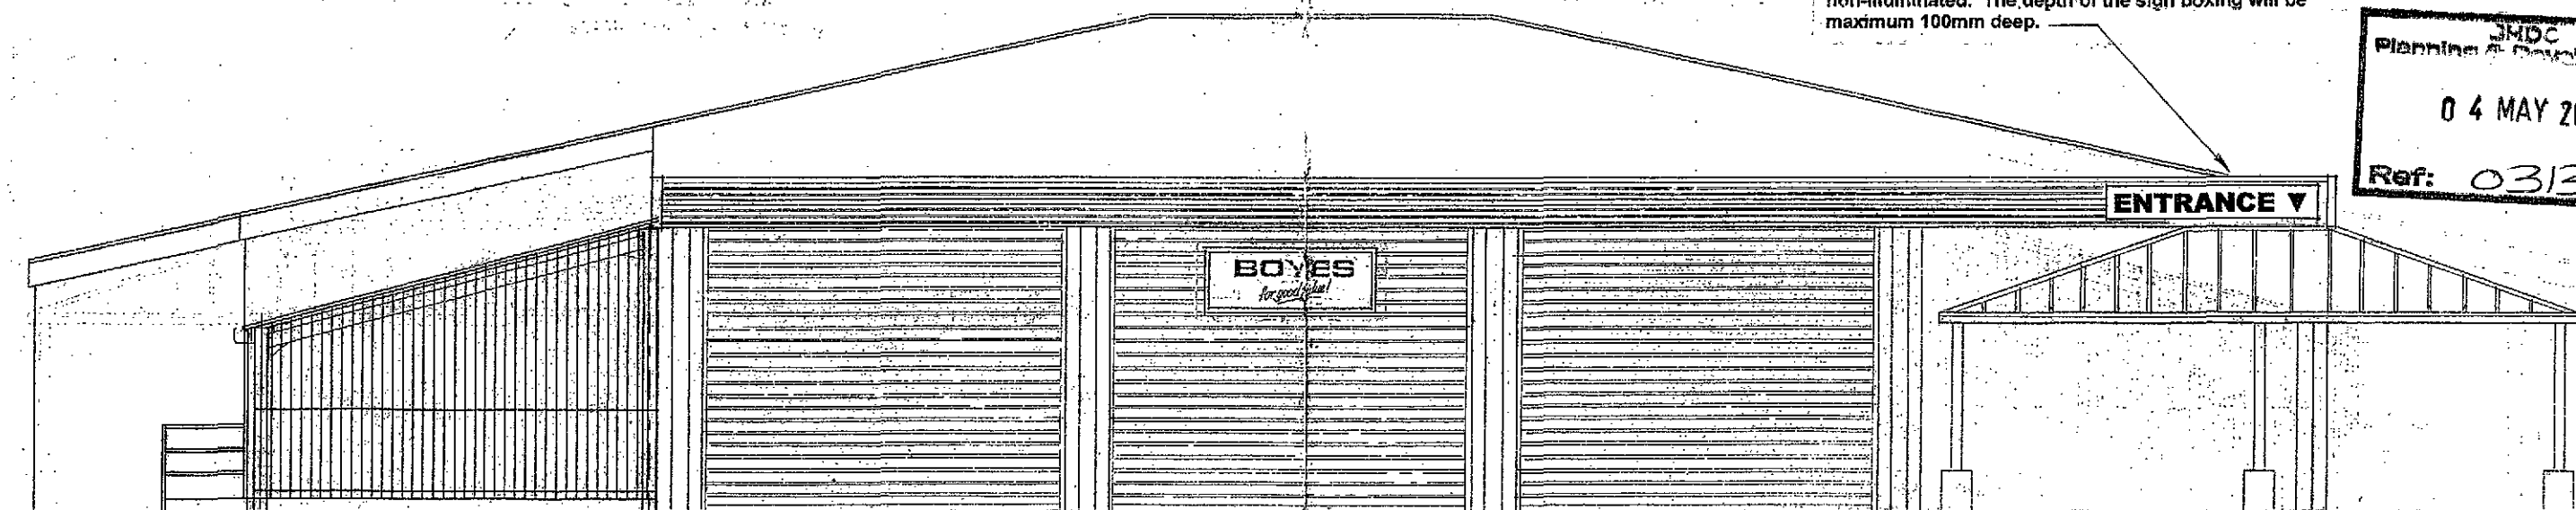


West Elevation Showing Existing Signage

Supply and install a new 3100mm long x 500mm deep 'Entrance' sign fastened back to the existing fascia of the western elevation and located over the existing canopy as indicated. The proposed fascia sign is to be non-illuminated. The depth of the sign boxing will be maximum 100mm deep.

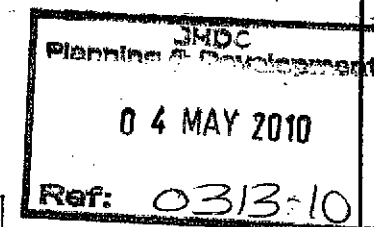

West Elevation Showing Proposed Entrance Signage


The colours of the proposed non-illuminated entrance sign will be blue lettering on a white background to match the colouring of the existing 'Boyes' sign on the west elevation (as indicated on enclosed elevations).

**Proposed Externally Mounted Entrance Sign to West Elevation of
Boyes Store at Boston Road, Holbeach, for W Boyes & Co Ltd.**

Revisions
A Colour of sign - April 10.
Date Drawn Feb 10 Scale 1:100
Drawing Number 2010/108/1A

R. Peter Belt Dipl. Arch. R.I.B.A.
Chartered Architect
Wellington House
1 Wellington Road
Bridlington YO15 2BA
Telephone 01262 605965
Fax 01262 672086



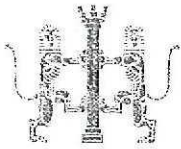

R. PETER BELT & ASSOCIATES

CHARTERED ARCHITECT and DESIGN CONSULTANTS


Director: Peter Belt Dipl. Arch., RIBA, MaPS.
Associate: John Ingle BA(Hons)Arch., B.Arch.

Wellington House
1 Wellington Road
Bridlington
East Yorkshire
YO15 2BA


Telephone (01262) 605965
Fax: (01262) 672096
E-mail: r.peter.belt@tiscali.co.uk

Job No: 2010/108/3 Job title: Proposed Entrance Sign to Frontage of
Boyes Store, Boston Road, Holbeach, for
W. Boyes & Co. Ltd.

Site Referred To:

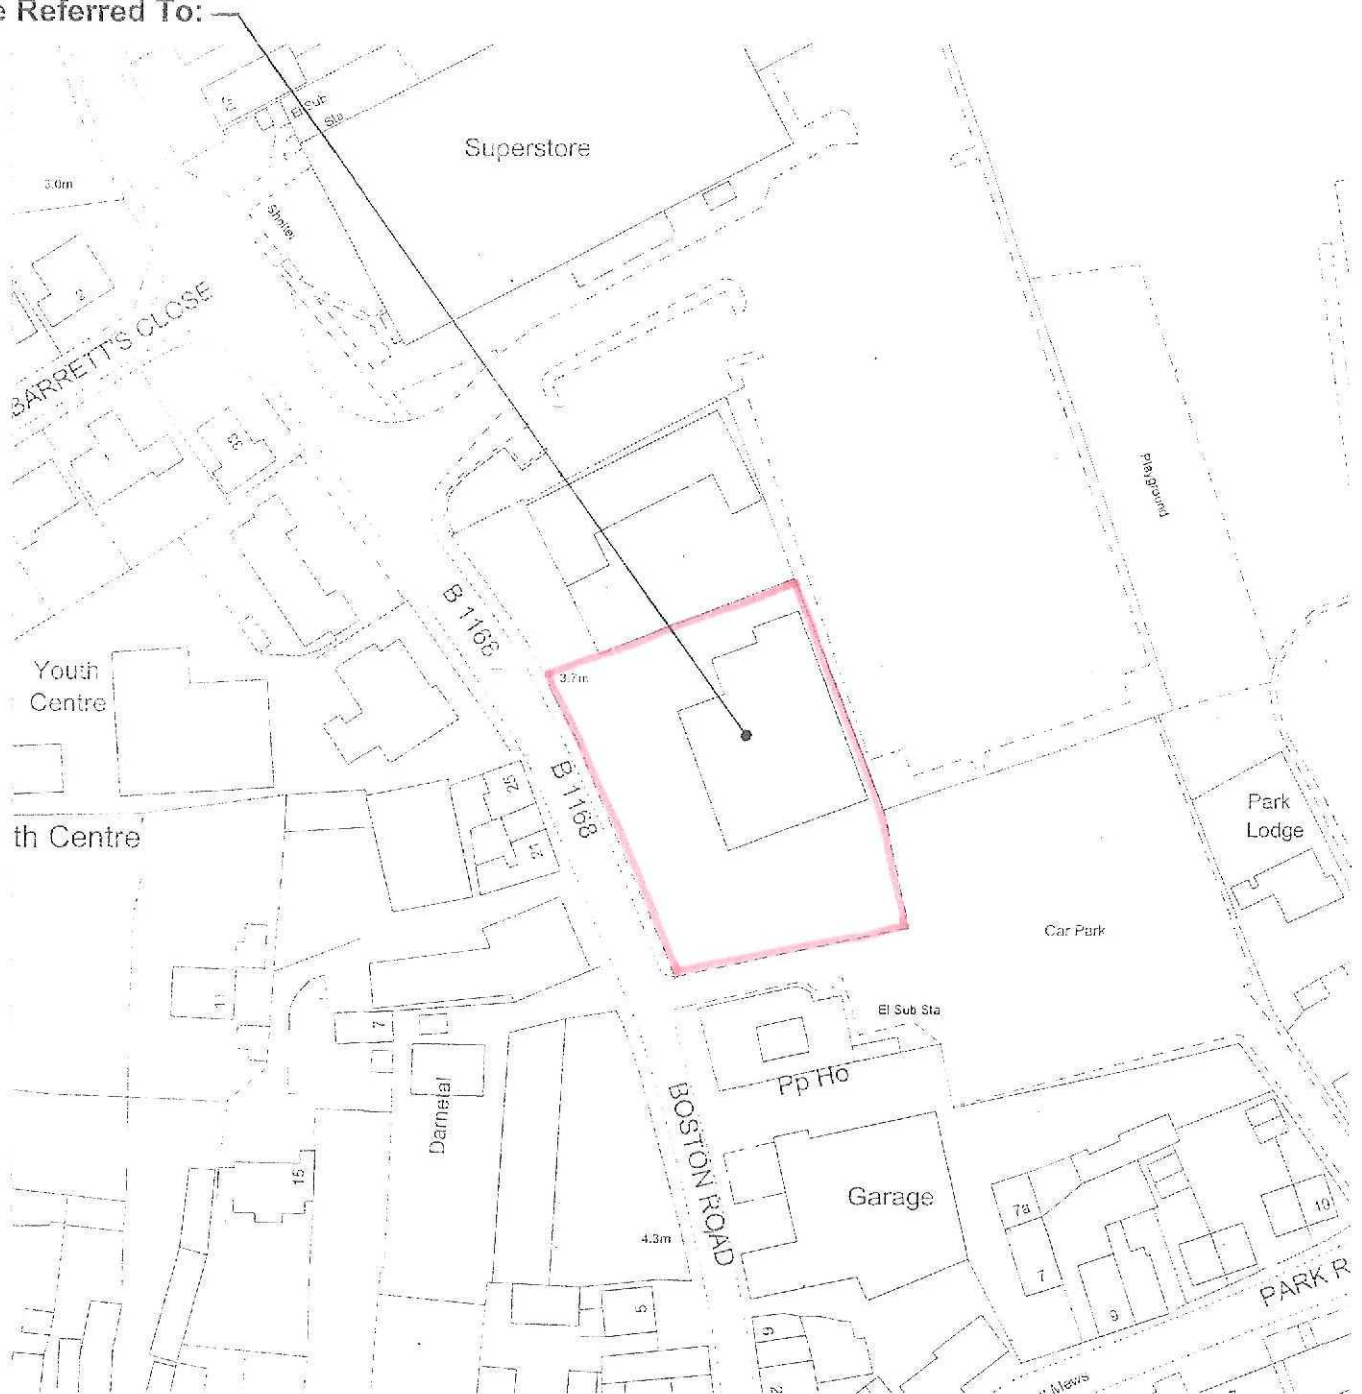

Location Plan (Scale 1:1250)

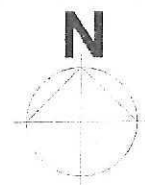

03.3-10