
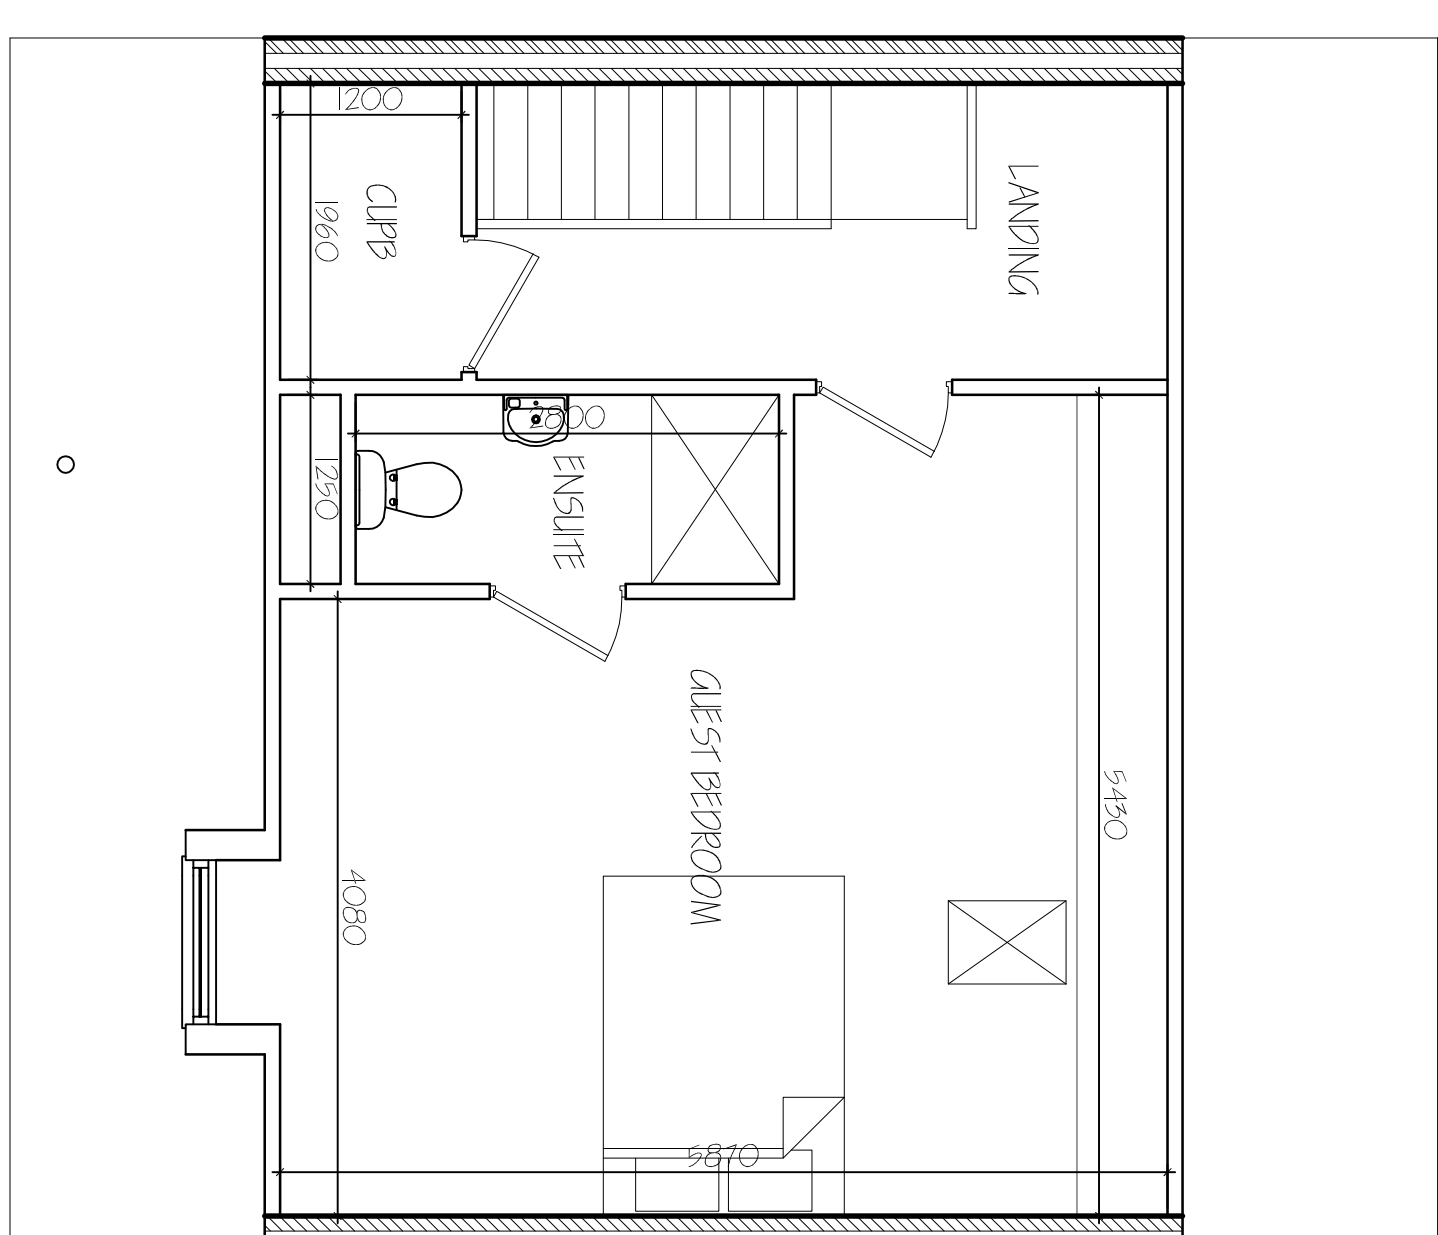
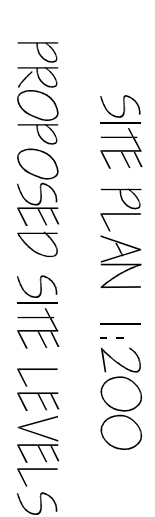
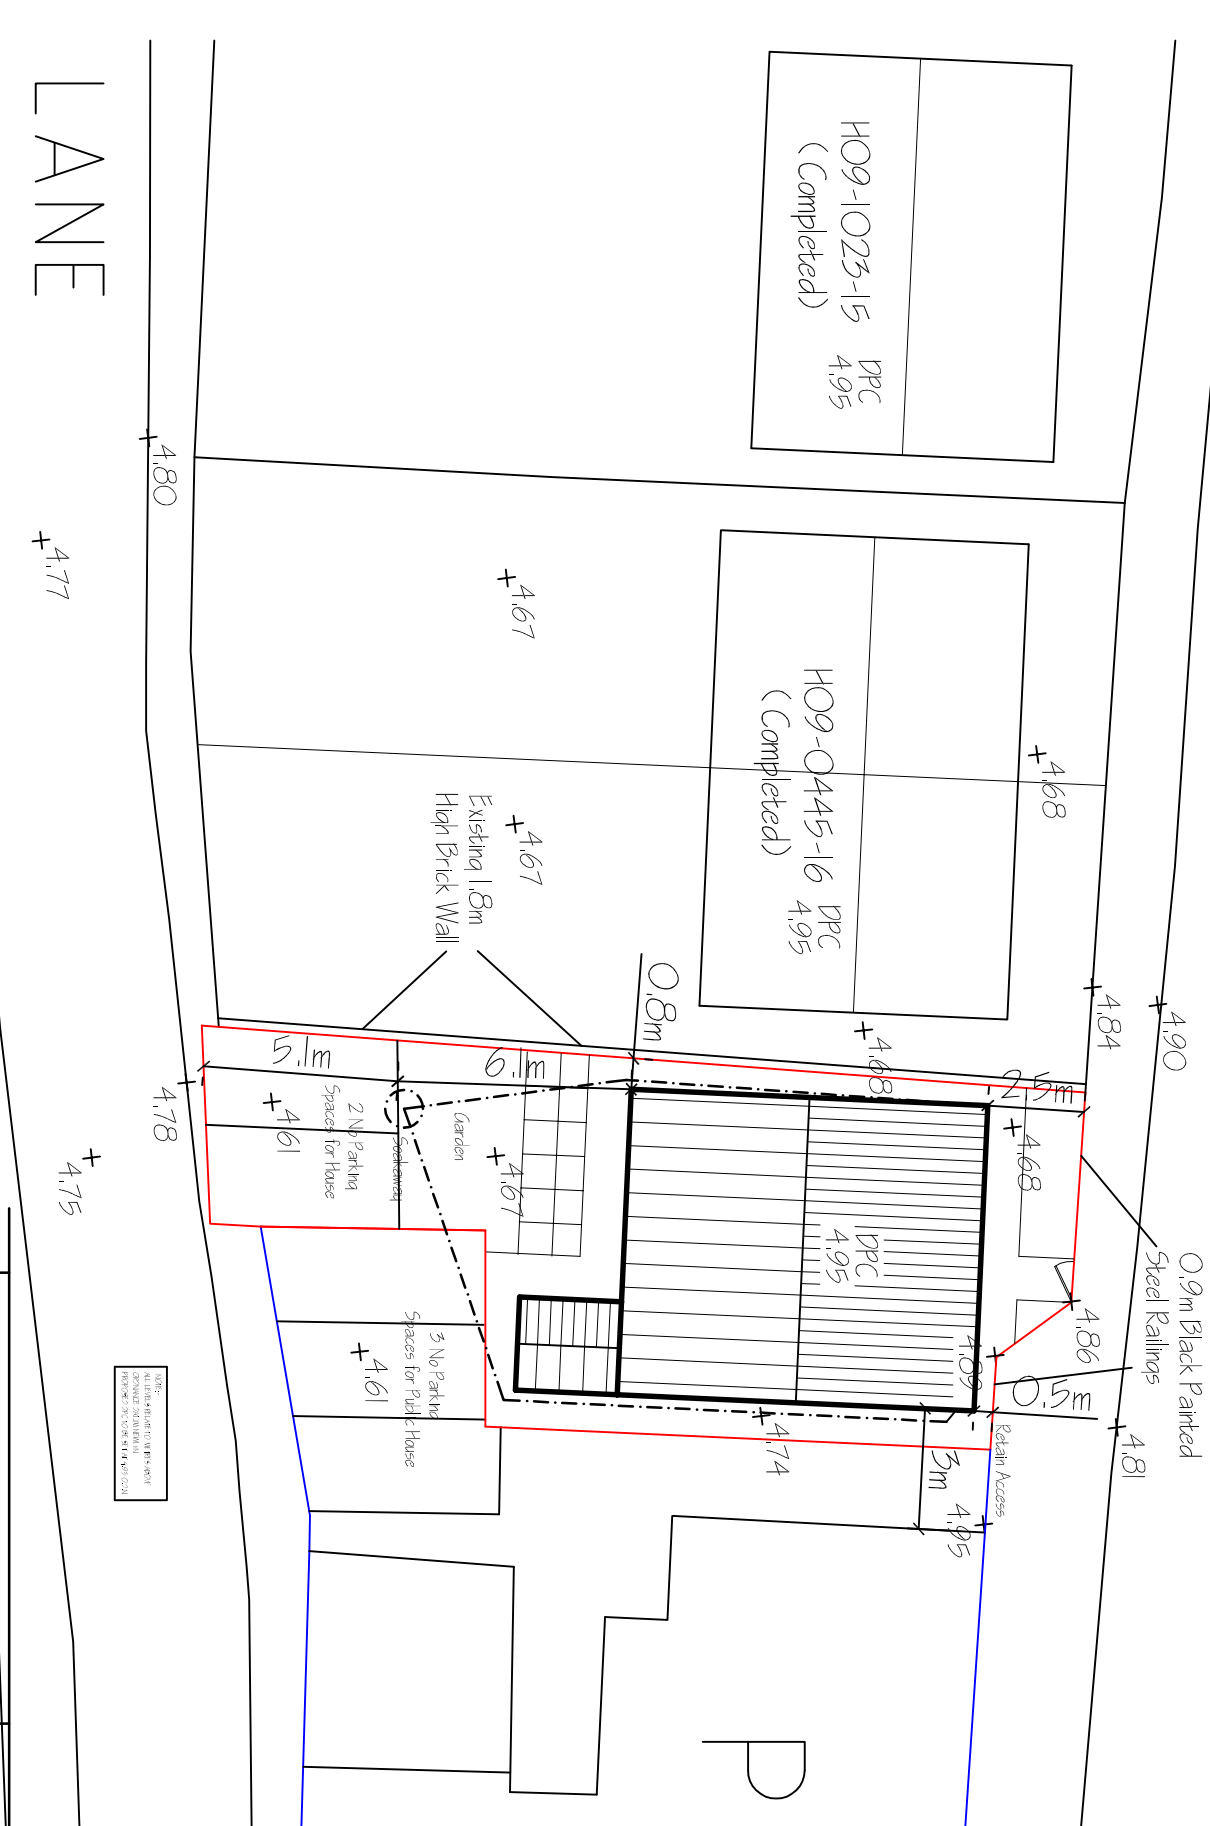
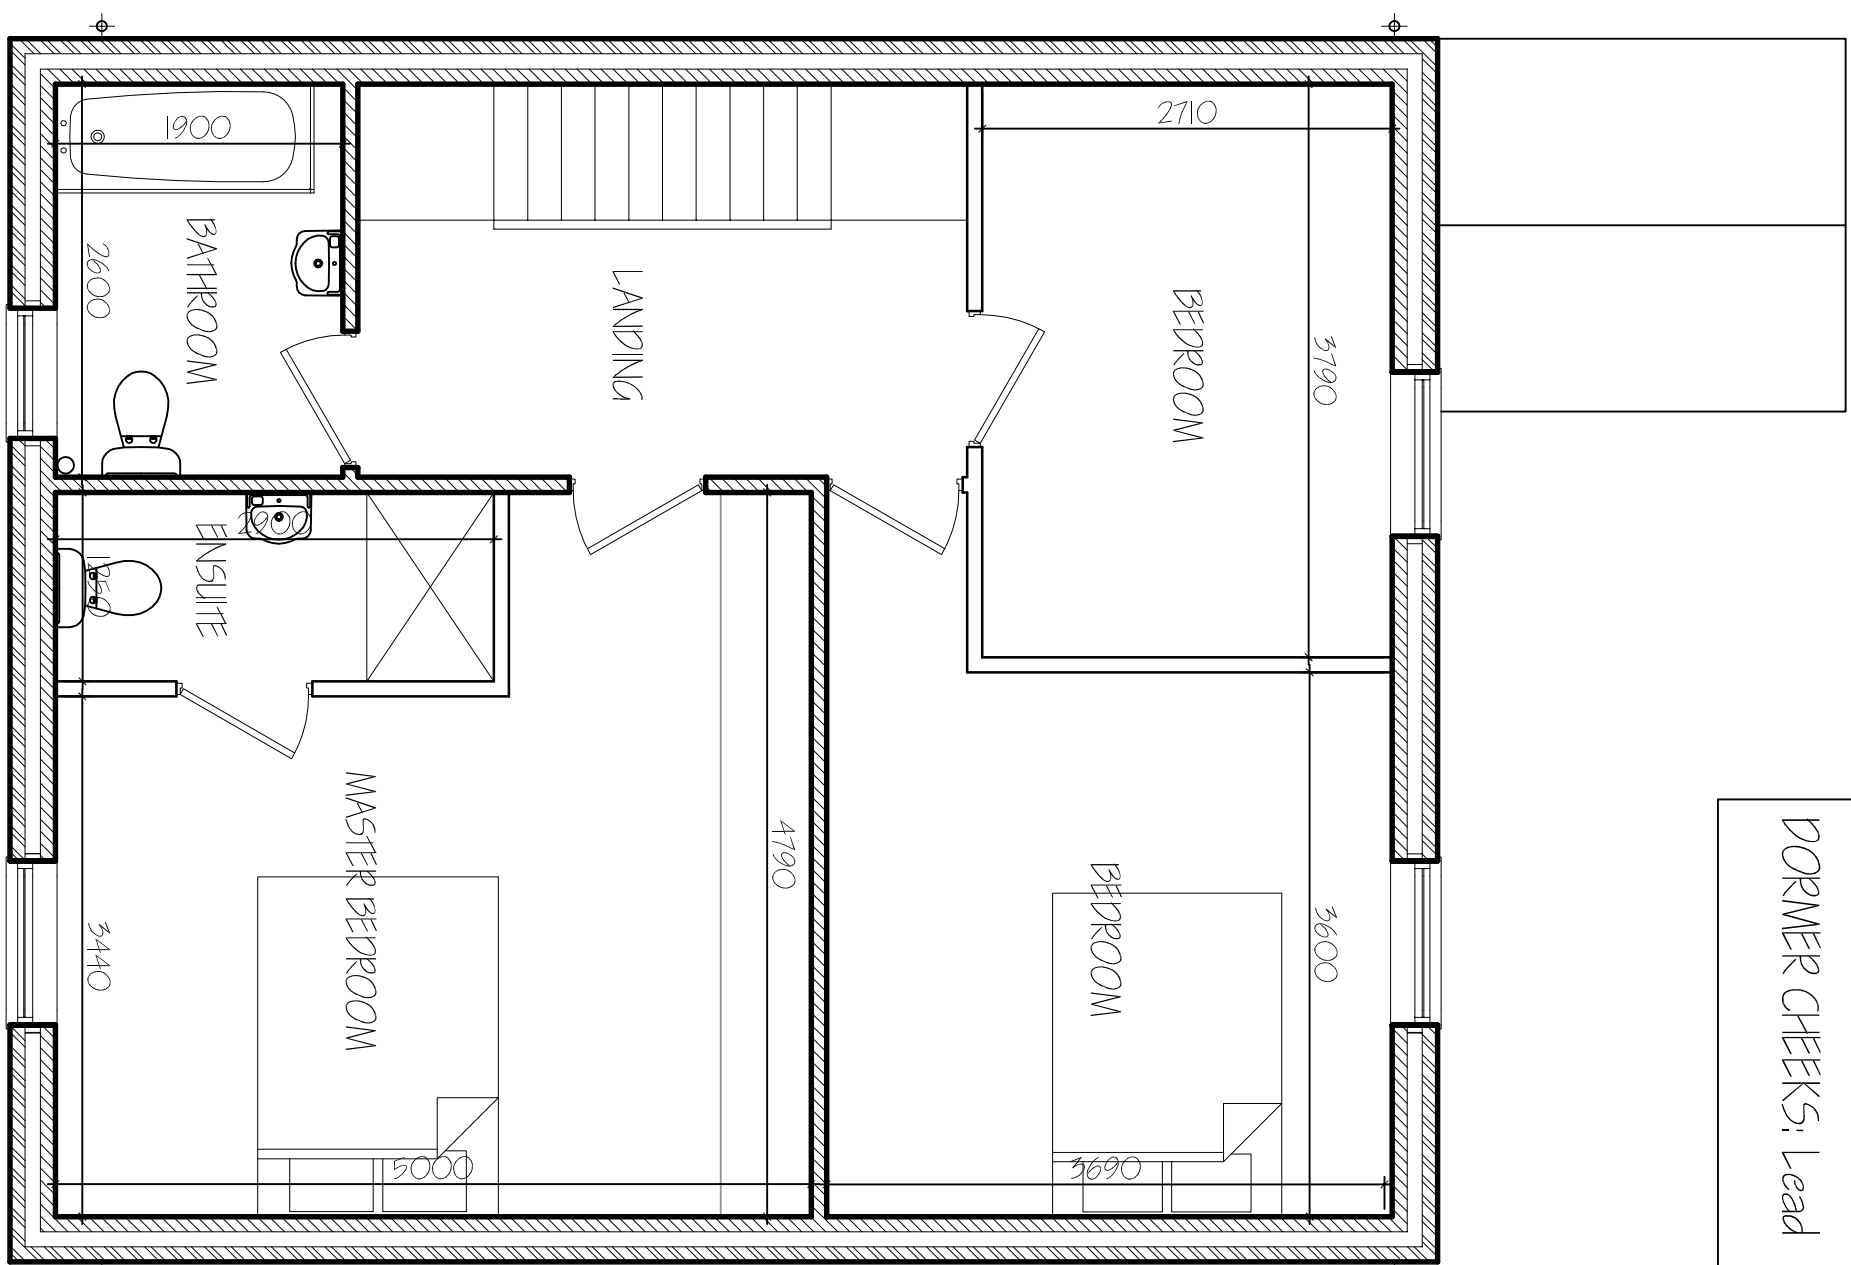
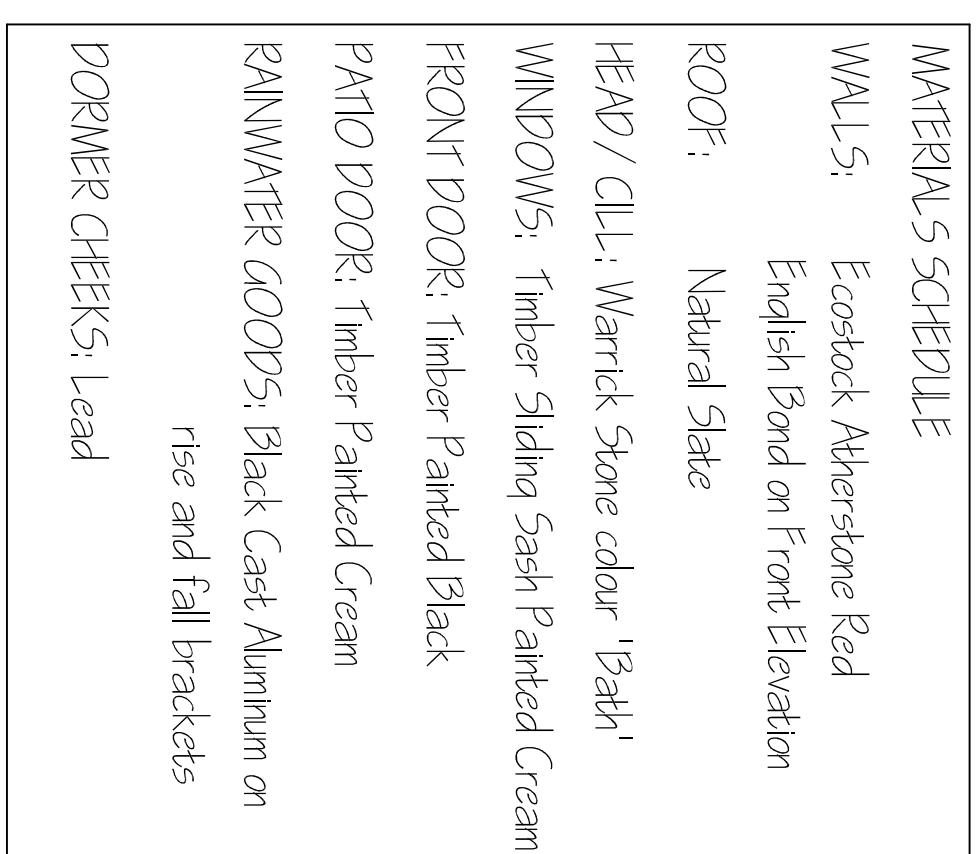
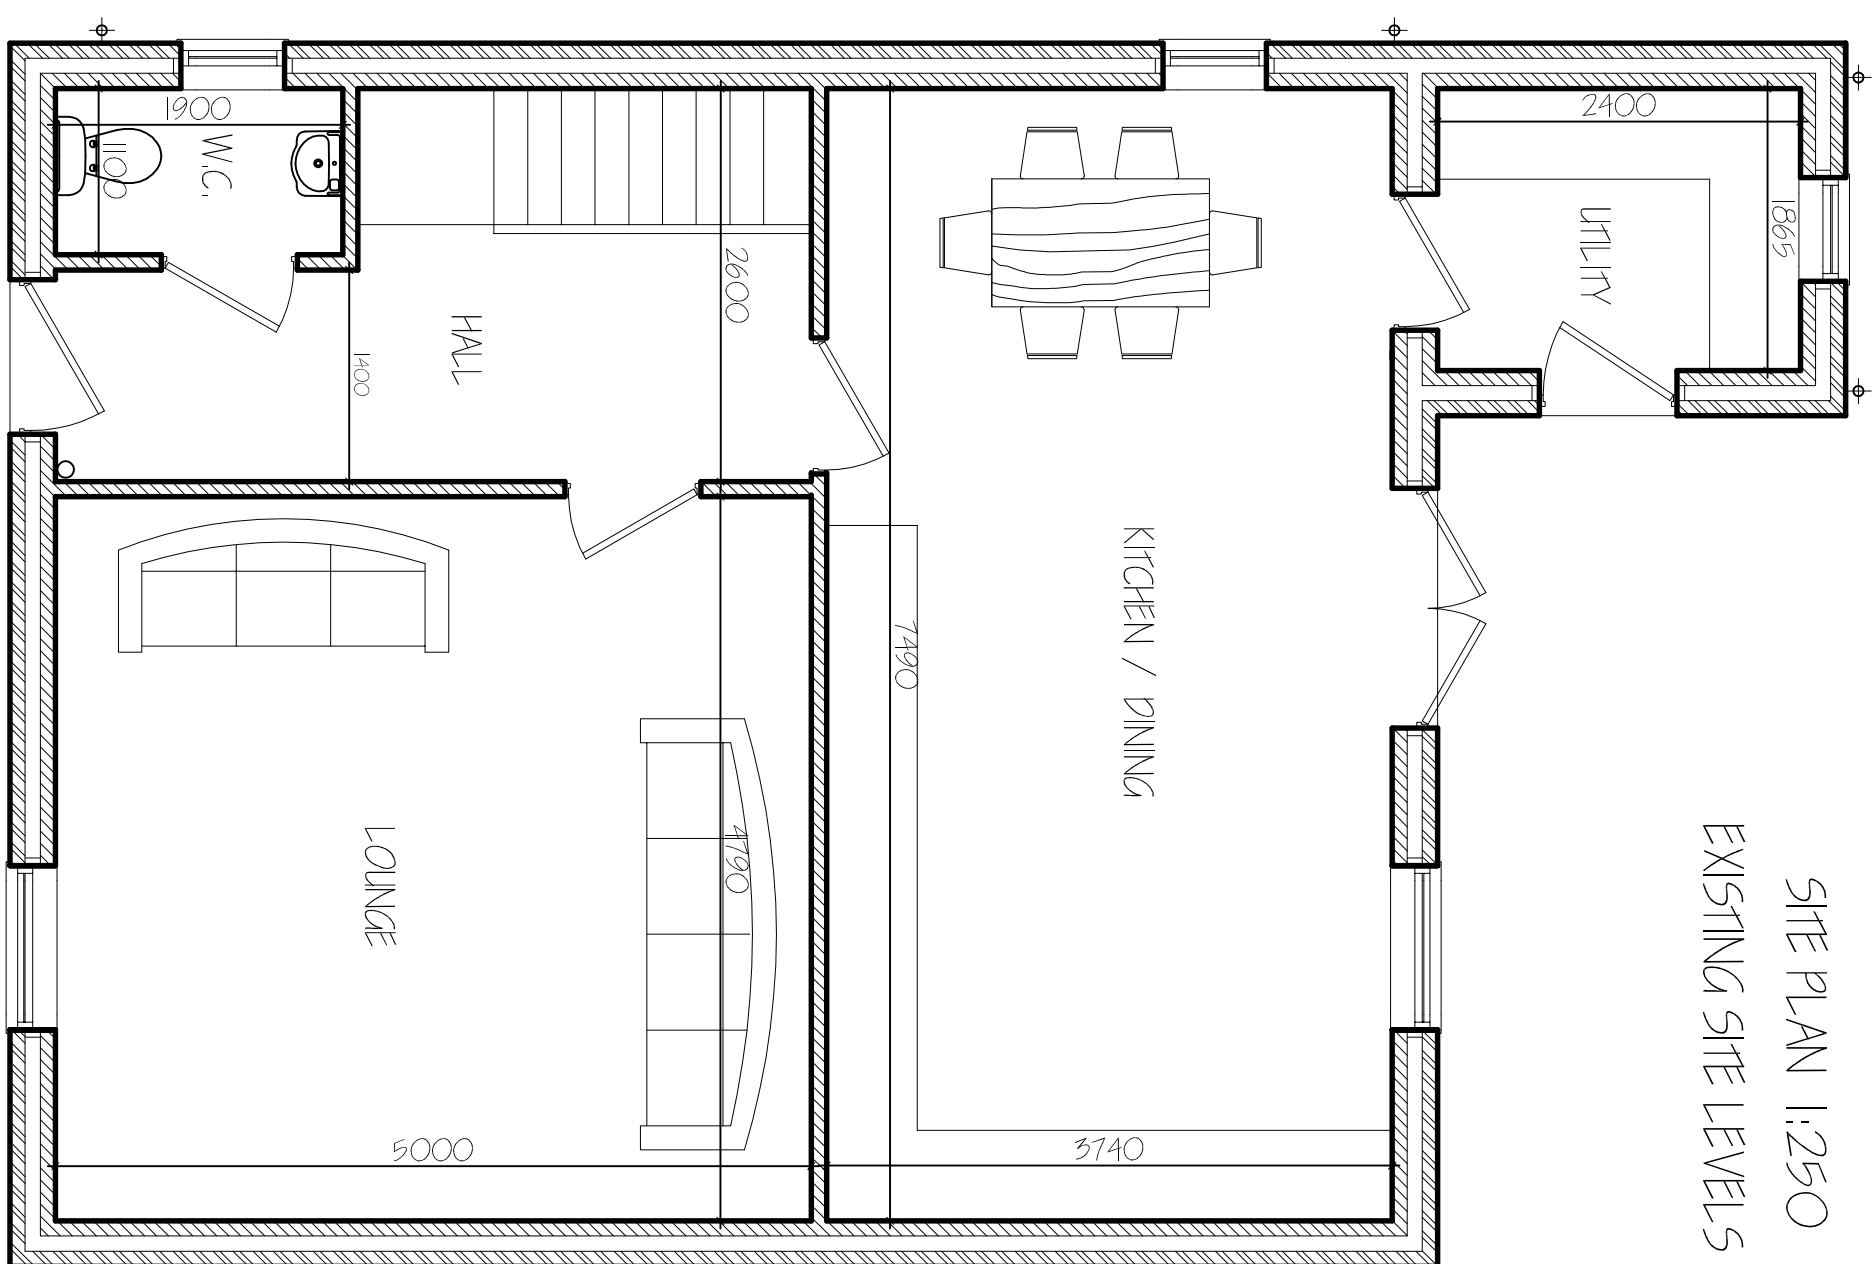
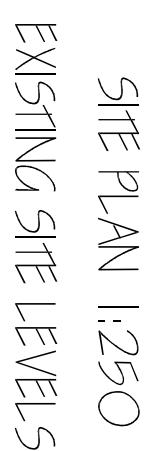
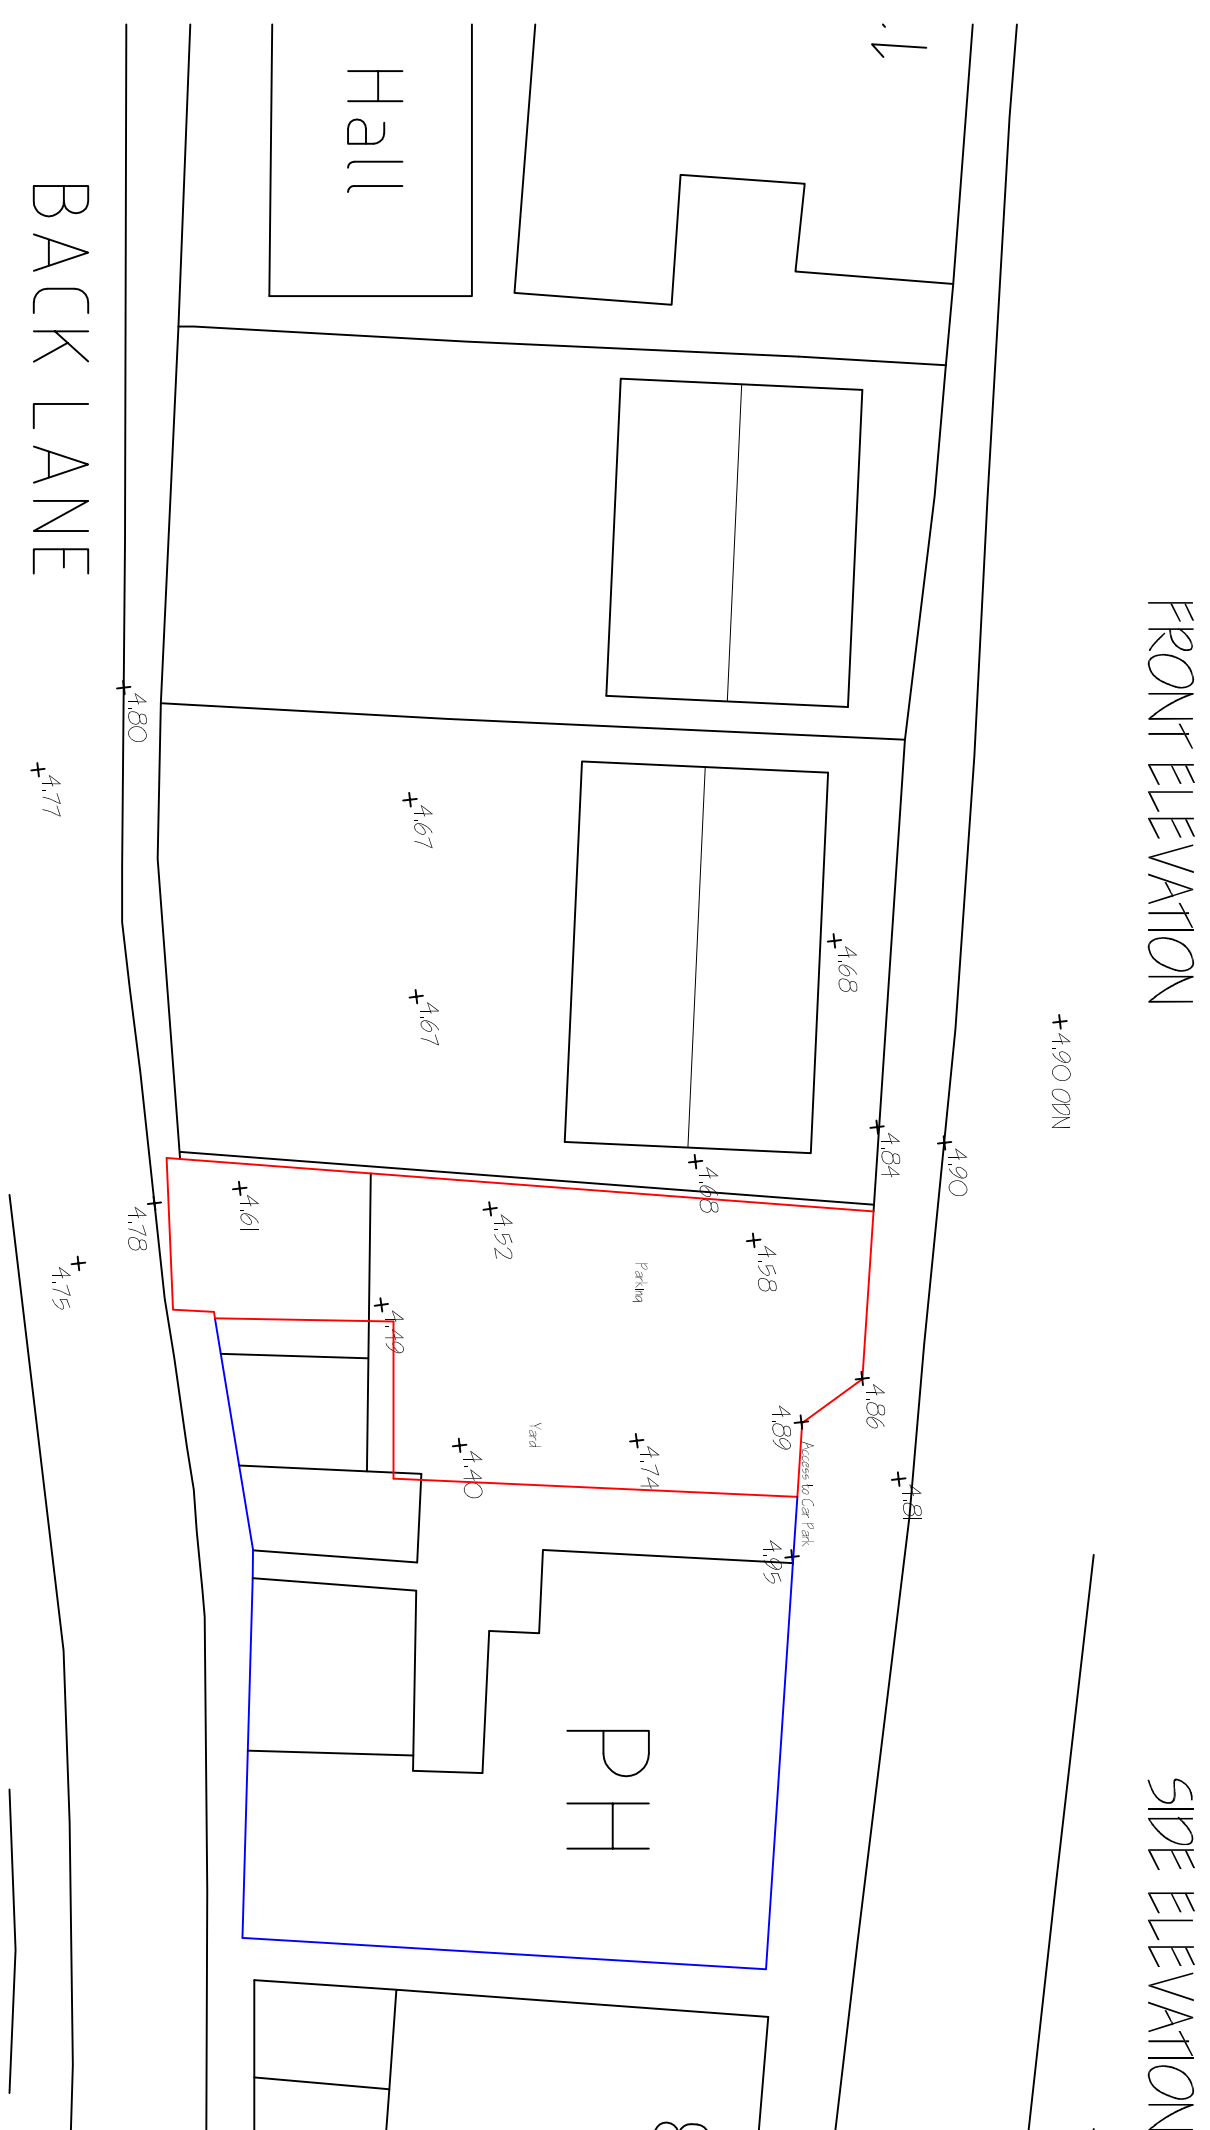
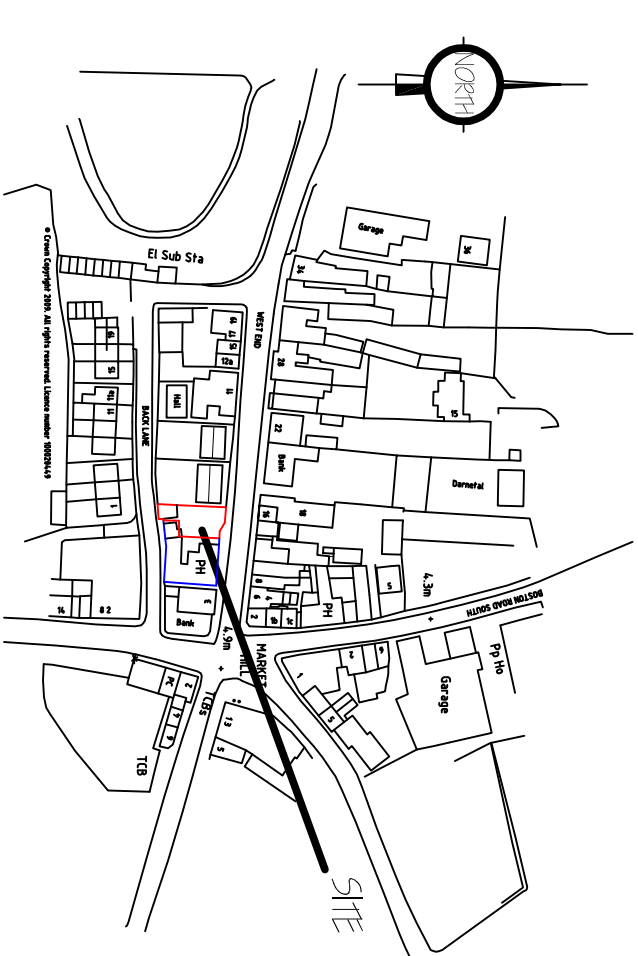
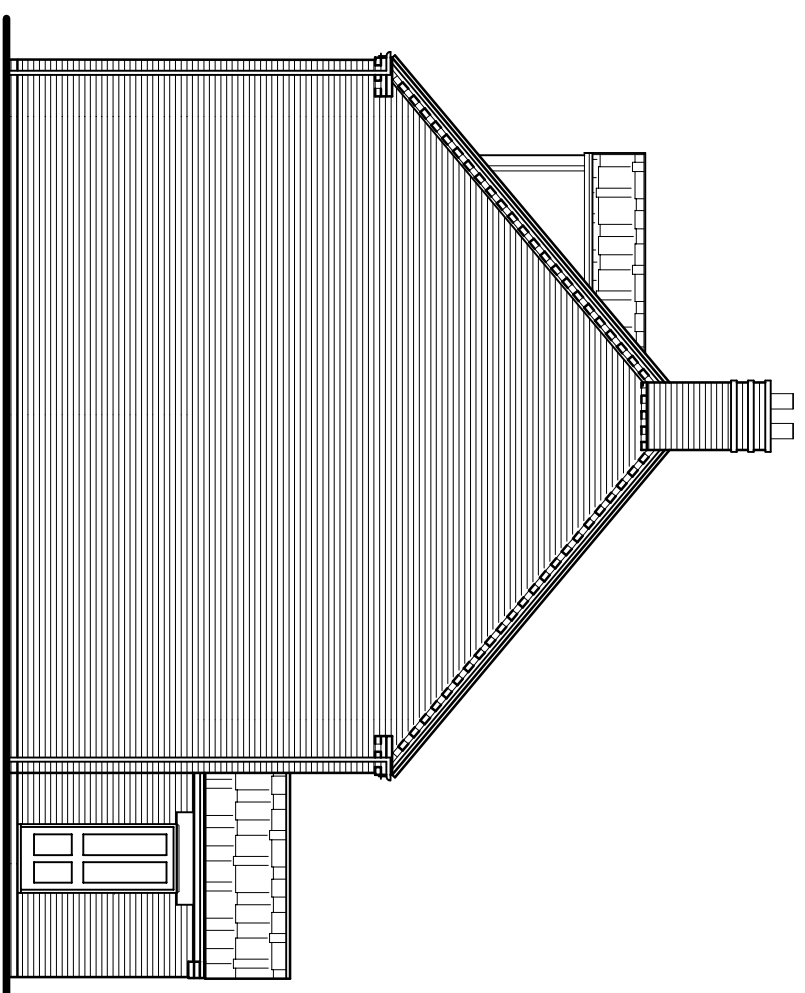


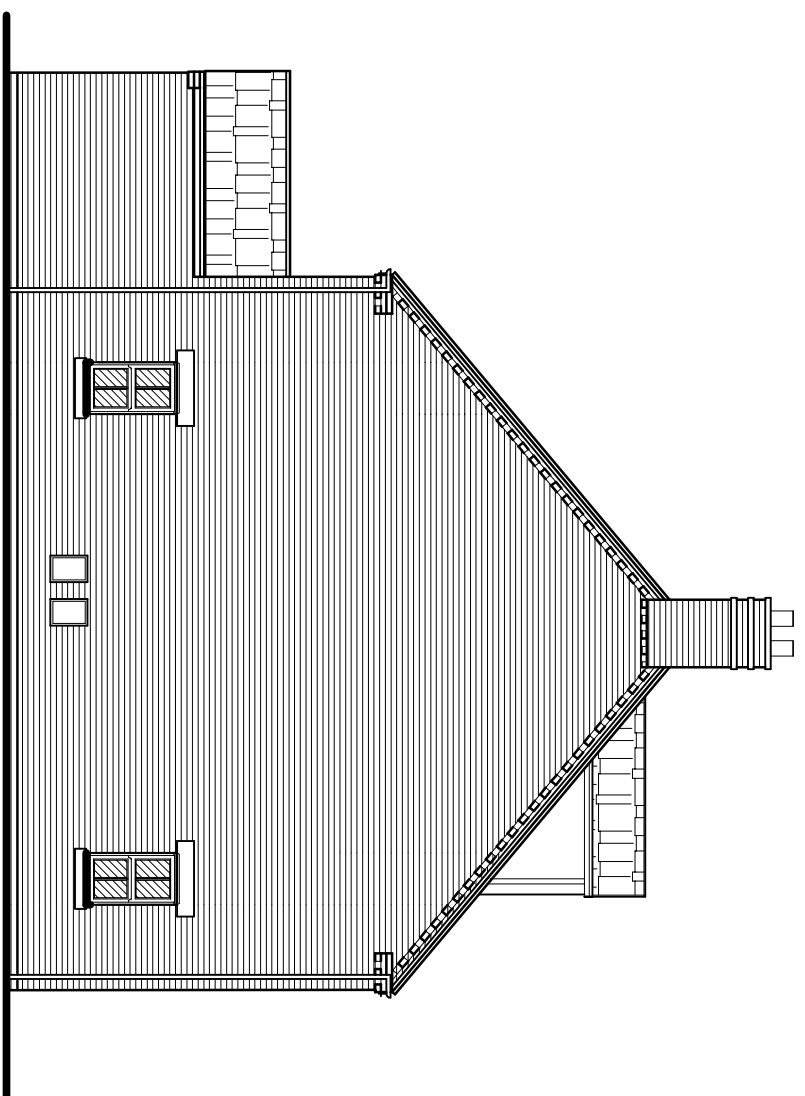

B	REGULAR AMENDED - PLANNING	PPT 2020	
A	CLEAR AMENDMENTS	PPT 2020	

G. R. MERCHANT LTD.
I.ENG AMICE FIMO
ARCHITECTURAL, STRUCTURAL
AND LAND DRAINAGE
CONSULTANTS
4 Wrights Mews
12A Park Road, Holbeach,
Spalding, Lincs. PE12 7EE
Telf: 01406 480800
Fax: 01 406 425744
E-Mail: g.r.merchant@btconnect.com

DETACHED HOUSE,
PART OF THE CROWN CAR PARK,
WEST END, HOLBEACH
LINGS, PE12 7LW

MR. M. FORWARD.

FLOOR PLANS & ELEVATIONS
SITE PLAN
LOCATION PLAN

Job Ref.	Drawing No.
3646-20.	QIA.
Date	Drawn
MARCH 2020.	S.D.

1:100, 1:50 (Unless Otherwise Stated)

DO NOT SCALE FROM THIS DRAWING

other than the *Staphylococcus aureus*. The *Staphylococcus aureus* is the most common cause of the infection. The infection is caused by the bacteria entering the body through a wound or a break in the skin. The bacteria then multiply and cause the infection. The infection is usually treated with antibiotics. The infection can be prevented by keeping the skin clean and dry, and by avoiding contact with infected people or animals. The infection can also be prevented by using proper hygiene and by avoiding contact with infected people or animals. The infection can also be prevented by using proper hygiene and by avoiding contact with infected people or animals.