



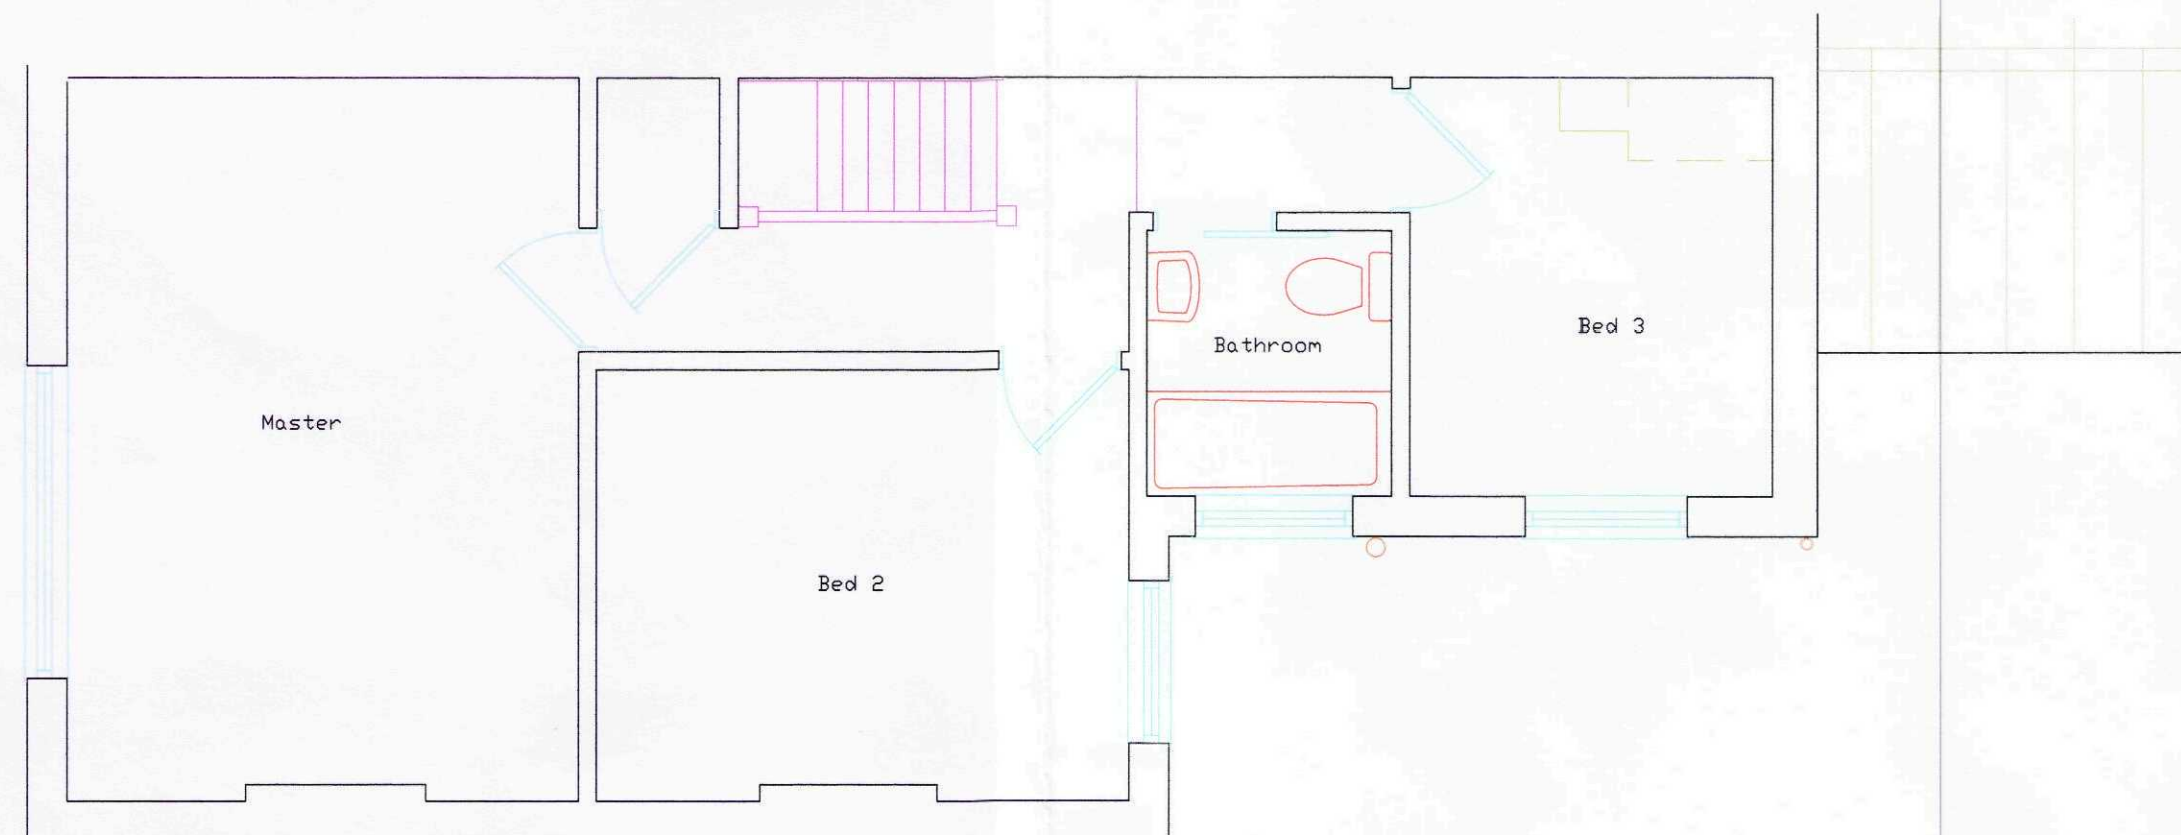

First Floor Plan
(Existing)

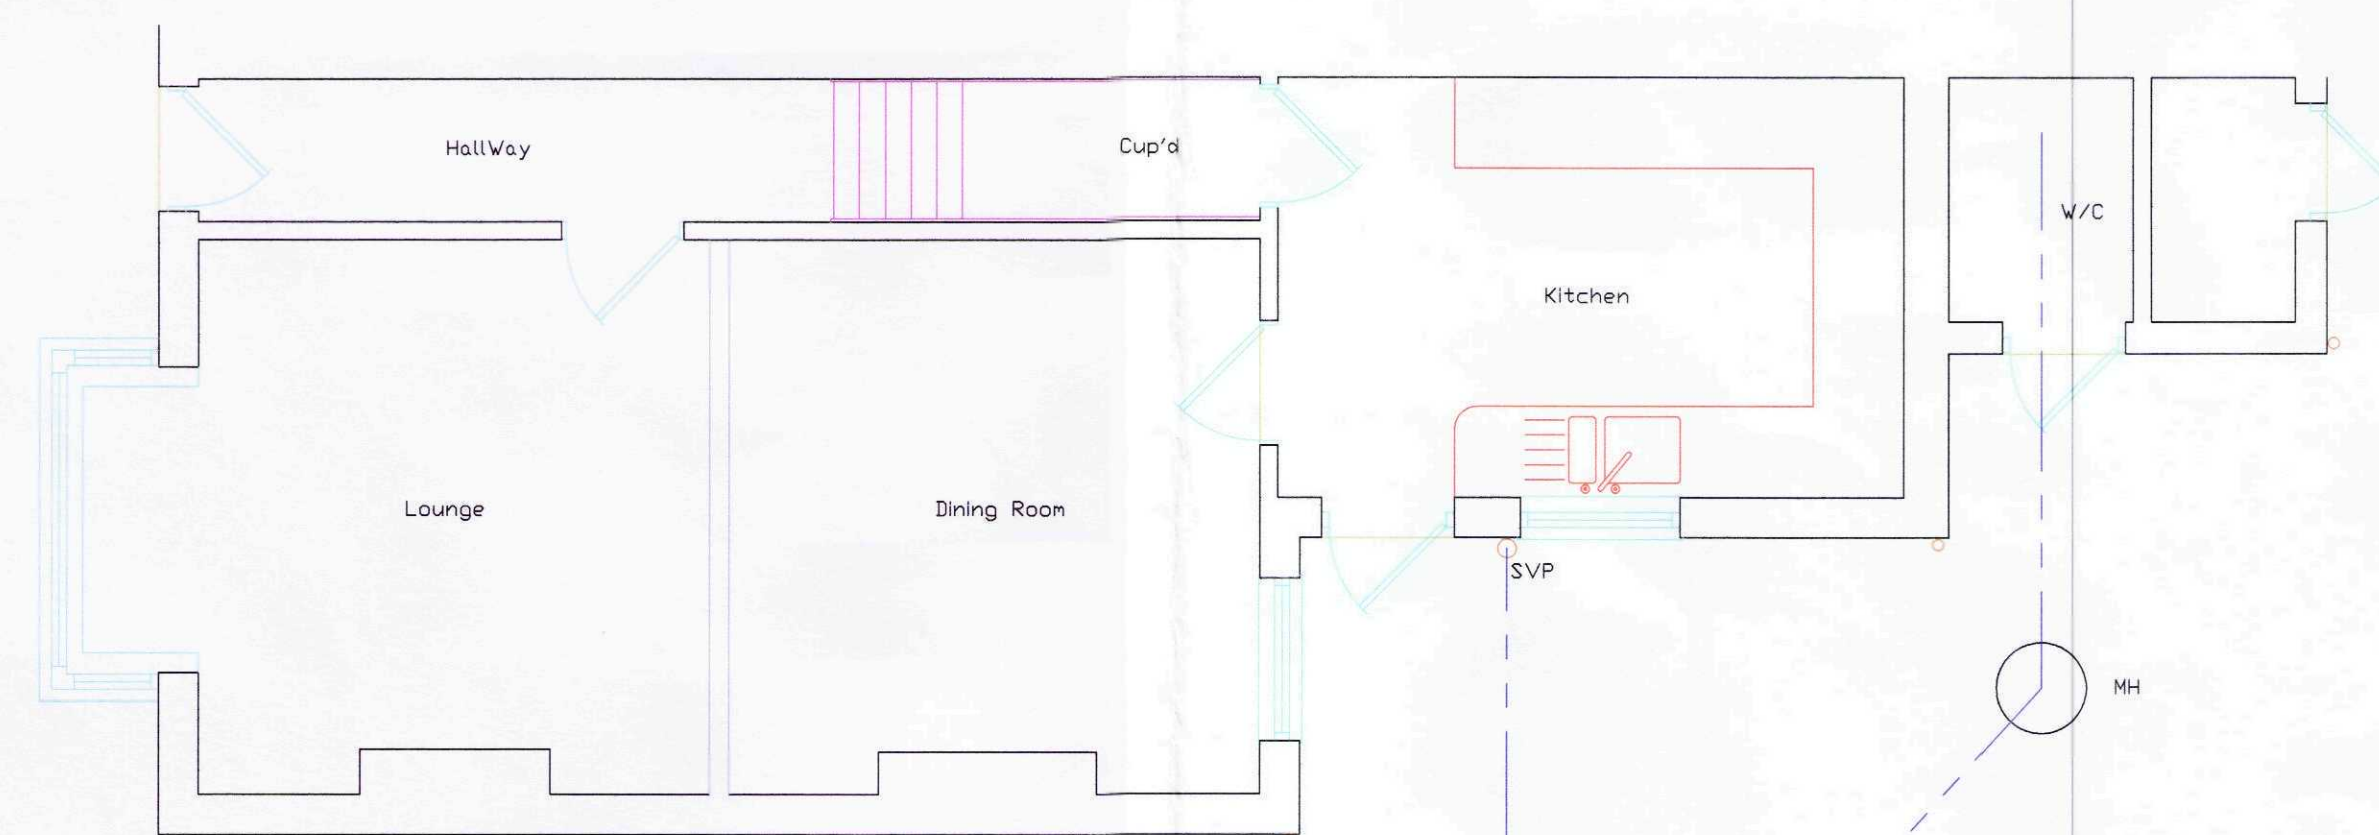

Ground Floor Plan
(Existing)



Front Elevation



Side Elevation



Rear Elevation



Site Plan - 1:500




Location Plan - 1:1250

SHDC
Planning & Development
28 APR 2011
Ref: 0316-11


Proposed Extension To Dwelling
Scale 1:50 / 1:100

Mr & Mrs Maddison
186 Hallgate, Holbeach
Lincs. PE12 7HS


First Floor Plan
(Proposed)

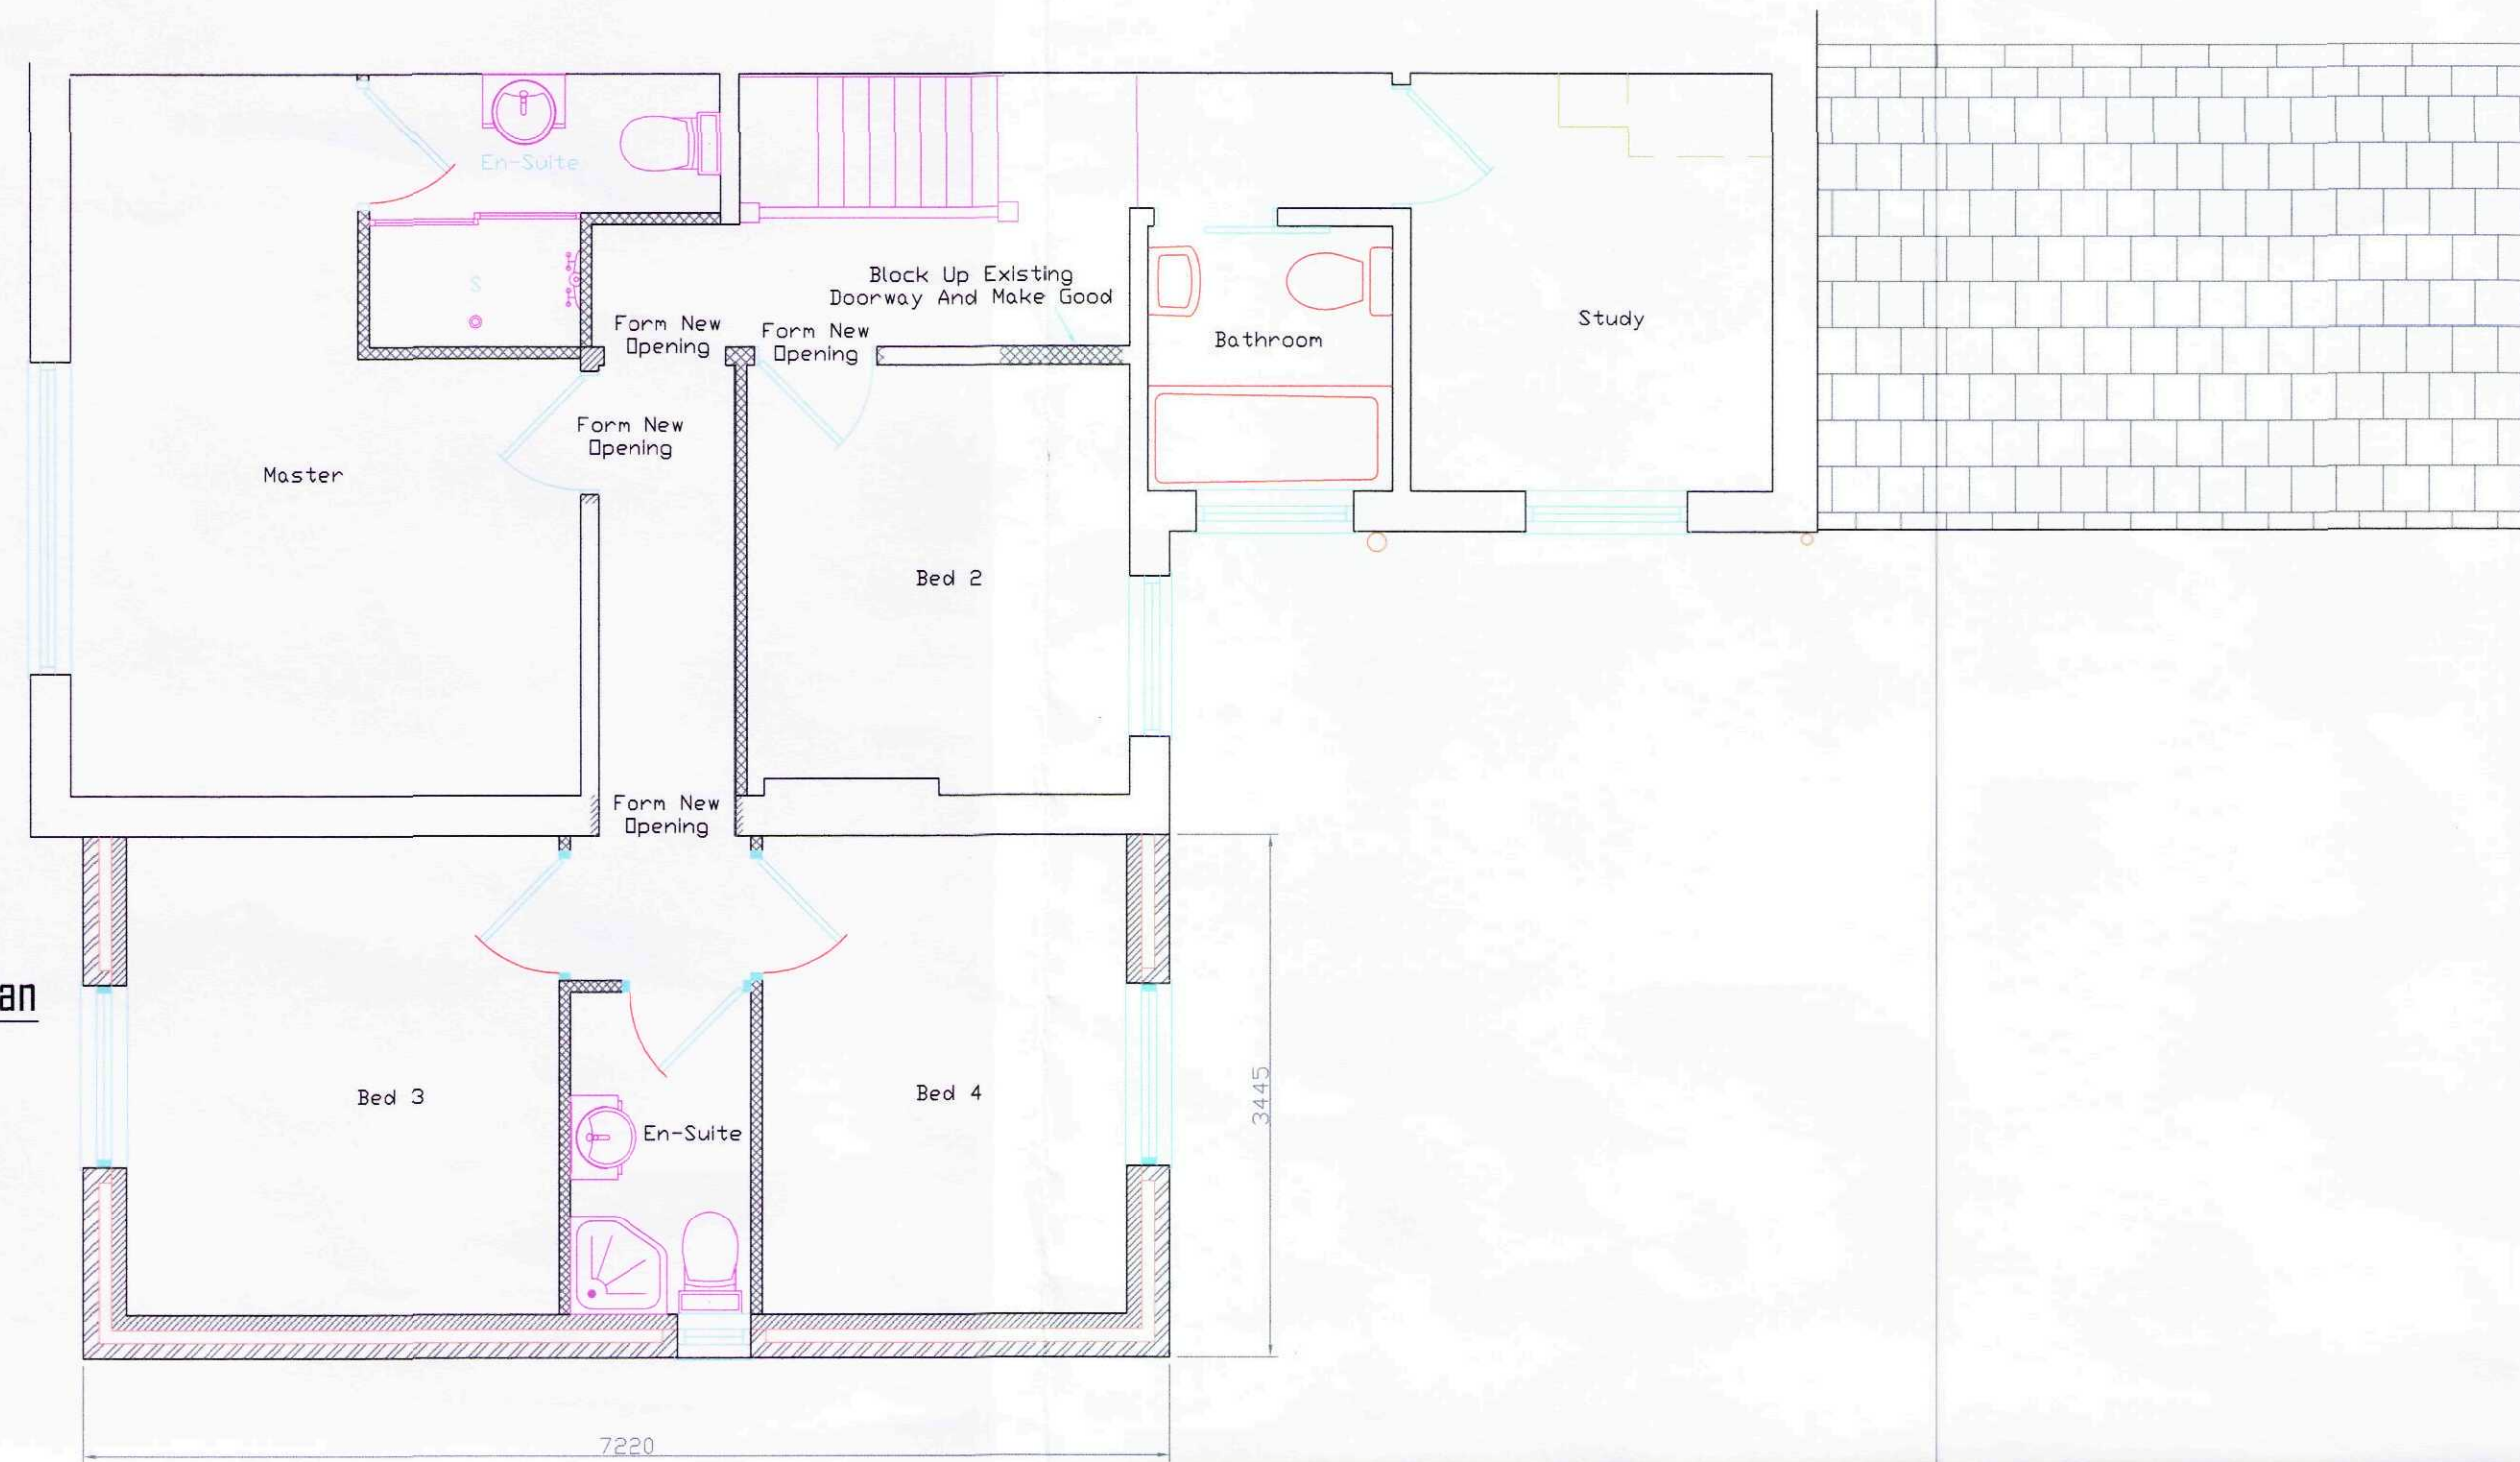


Ground Floor Plan
(Proposed)

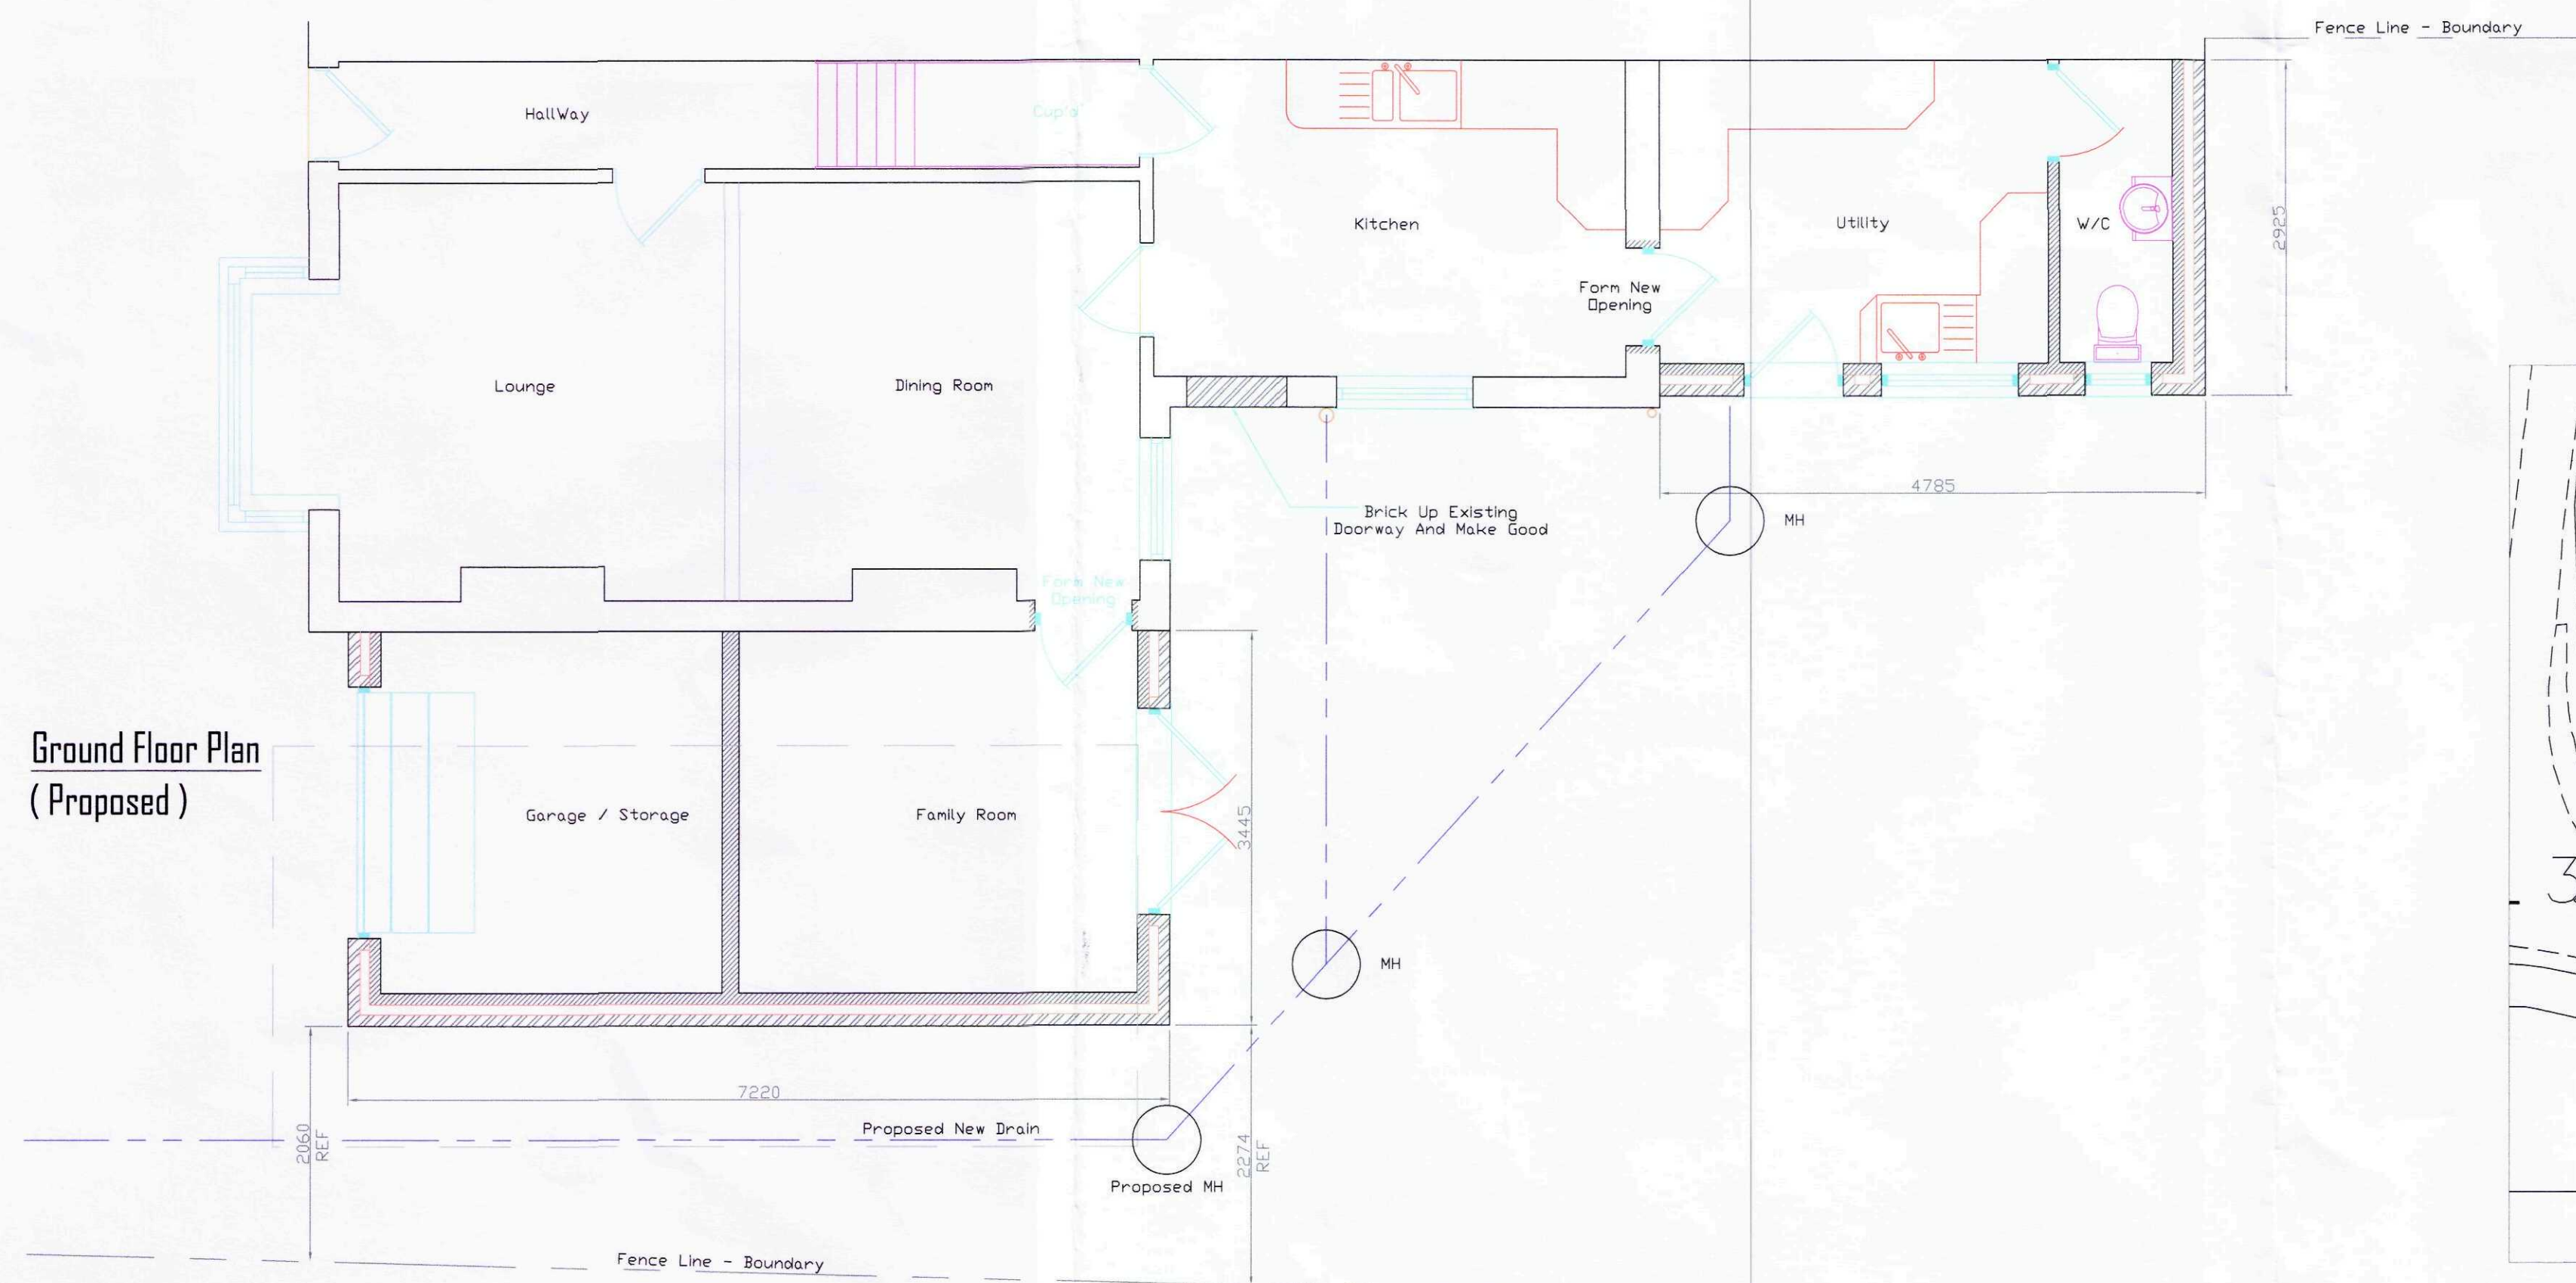

Front Elevation

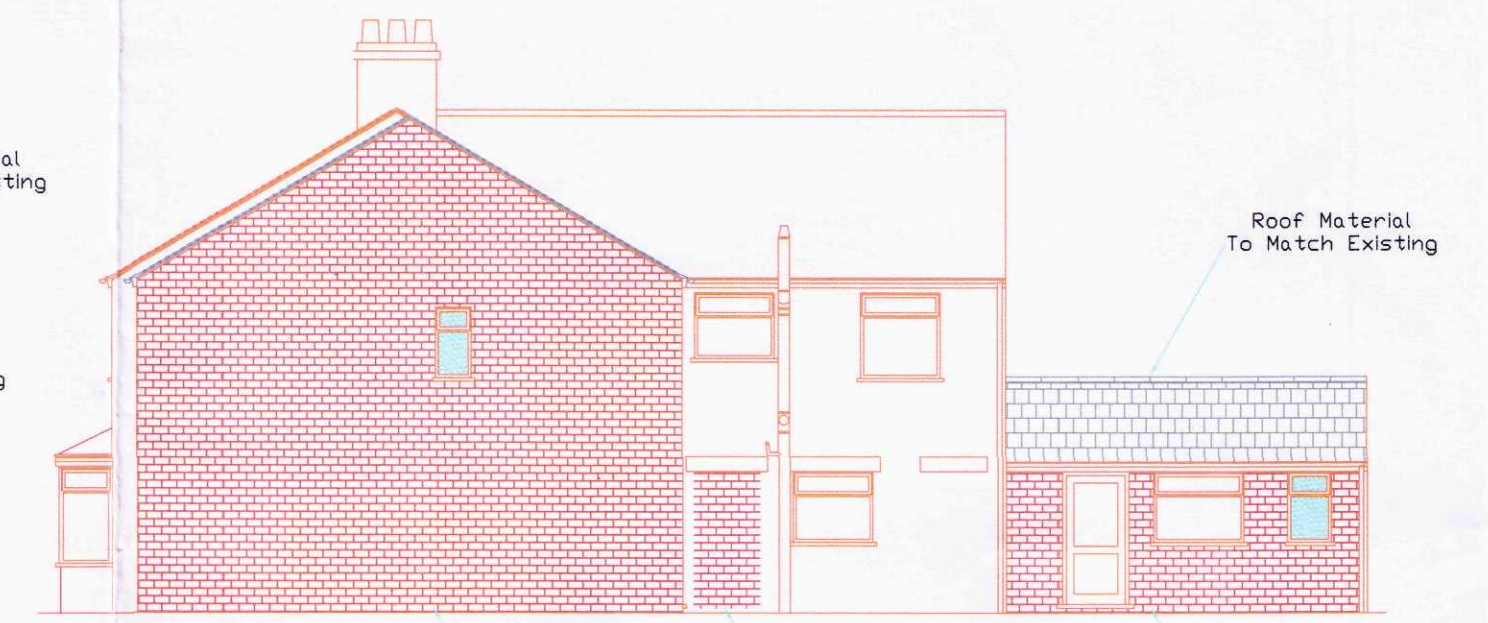

Side Elevation

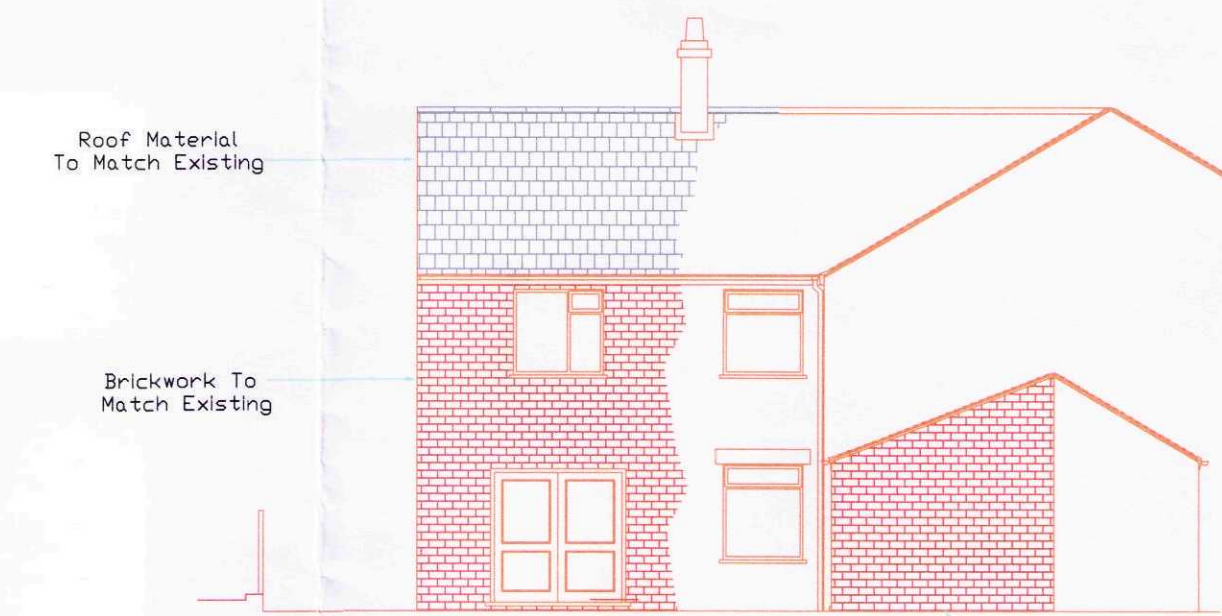

Rear Elevation



Site Plan - 1:500



Location Plan - 1:1250

SHDC
Planning & Development
28 APR 2011
Ref: 0316-11

Proposed Extension To Dwelling
Scale 1:50 / 1:100

Mr & Mrs Maddison
186 Hallgate, Holbeach
Lincs. PE12 7HS