


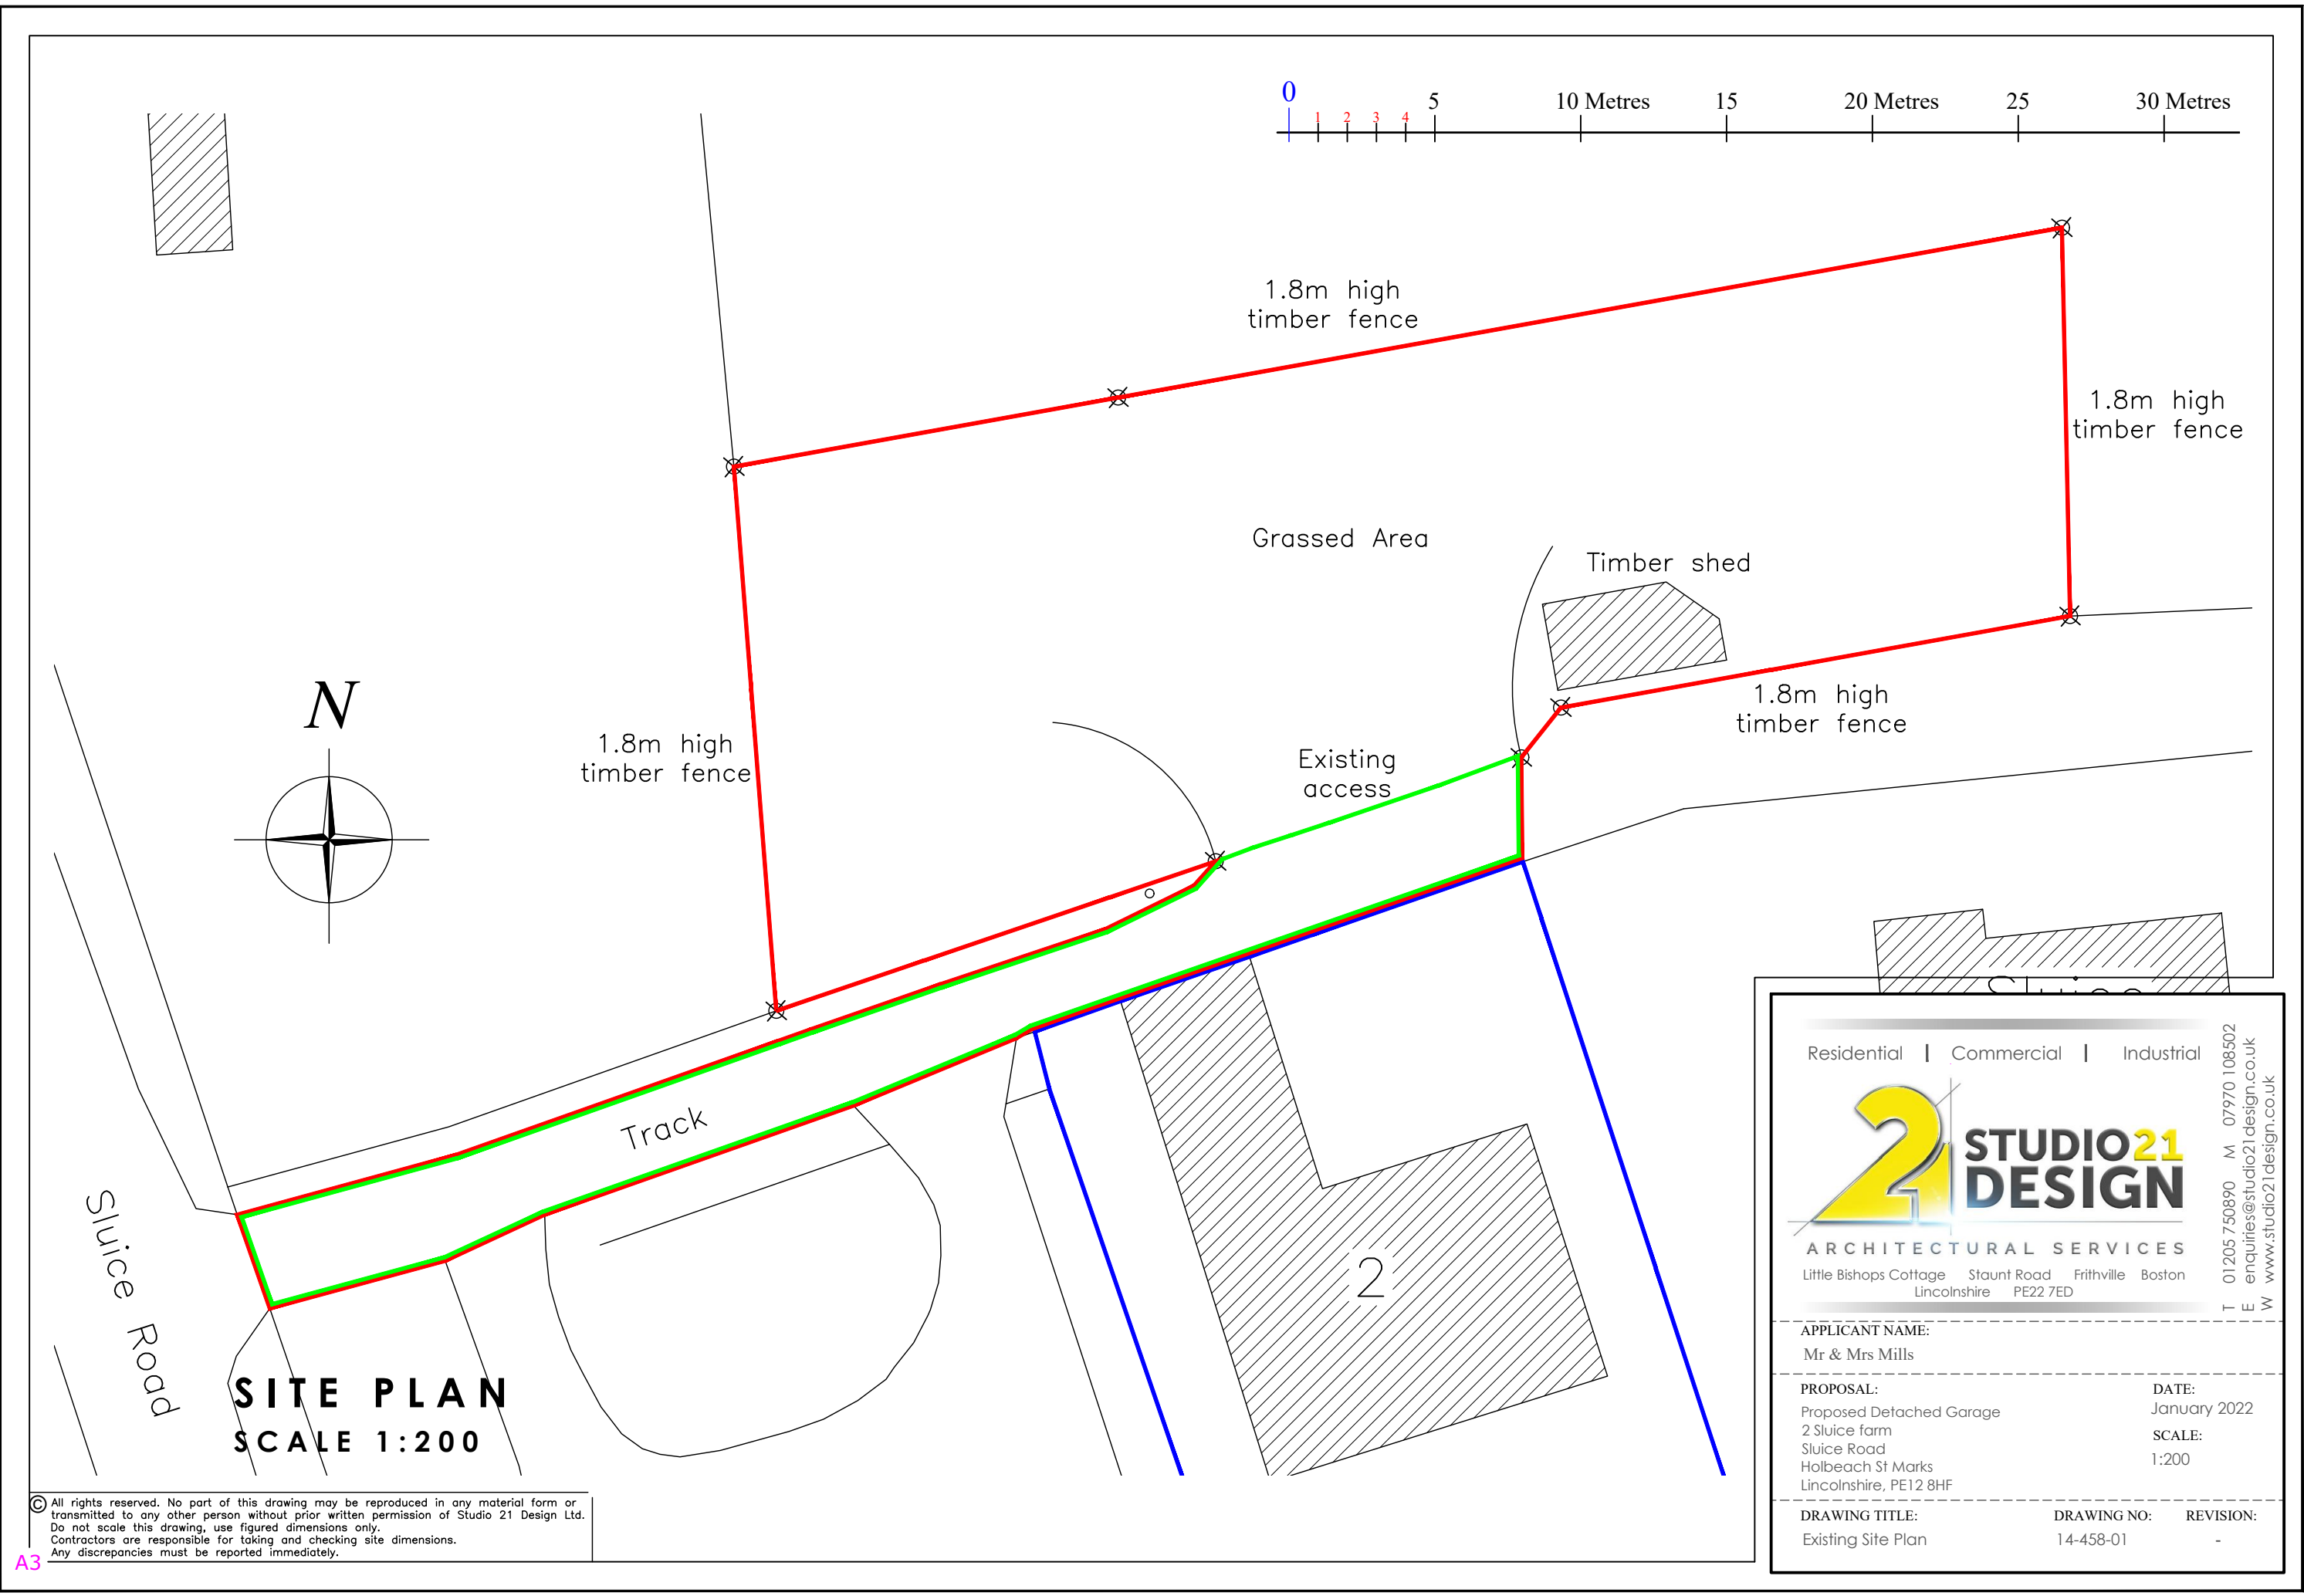

© All rights reserved. No part of this drawing may be reproduced in any material form or transmitted to any other person without prior written permission of Studio 21 Design Ltd. Do not scale this drawing, use figured dimensions only. Contractors are responsible for taking and checking site dimensions. Any discrepancies must be reported immediately.

Residential | Commercial | Industrial

**STUDIO21
DESIGN**

ARCHITECTURAL SERVICES

Little Bishops Cottage Staunt Road Frithville Boston
Lincolnshire PE22 7ED

T 01205 750890 M 07970 108502
E enquiries@studio21design.co.uk
W www.studio21design.co.uk

APPLICANT NAME:
Mr & Mrs Mills

PROPOSAL:
Proposed Detached Garage
2 Sluice farm
Sluice Road
Holbeach St Marks
Lincolnshire, PE12 8HF

DATE:
January 2022

SCALE:
1:200

DRAWING TITLE:
Existing Site Plan

DRAWING NO:
14-458-01

REVISION:
-