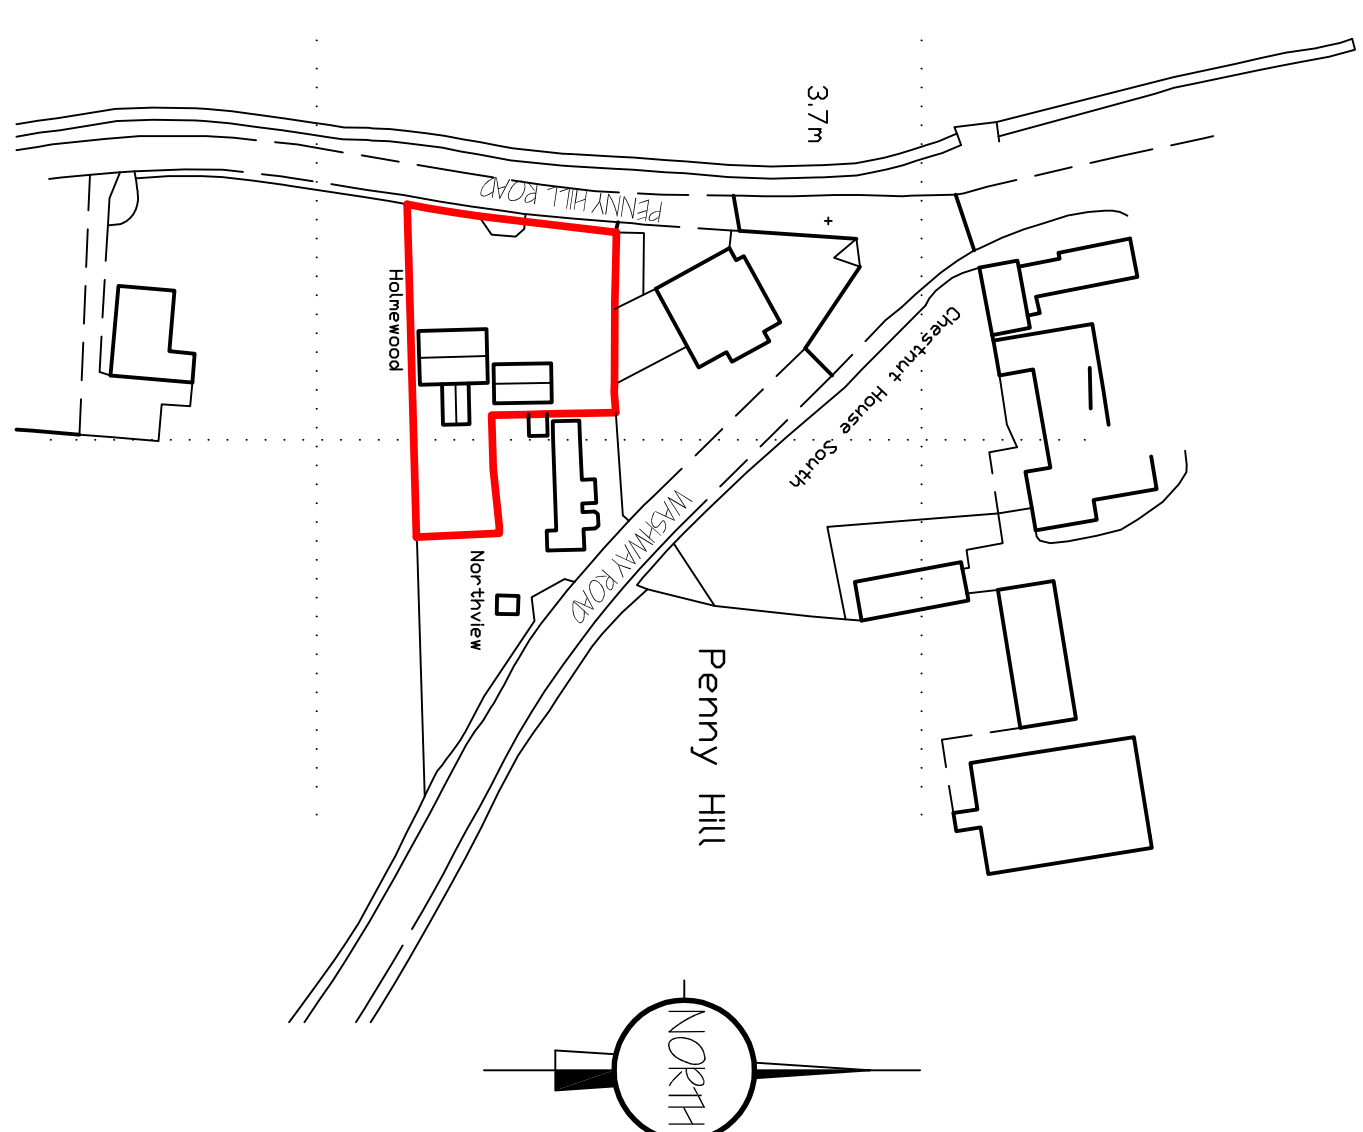
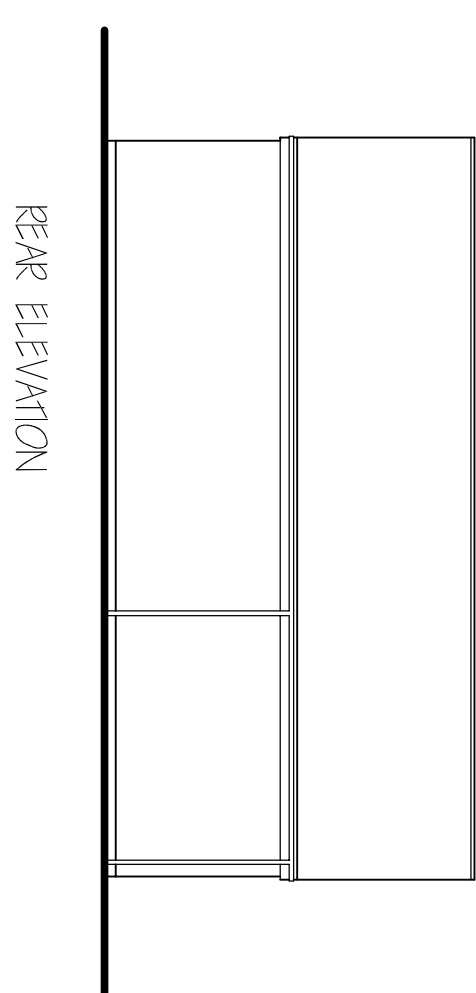
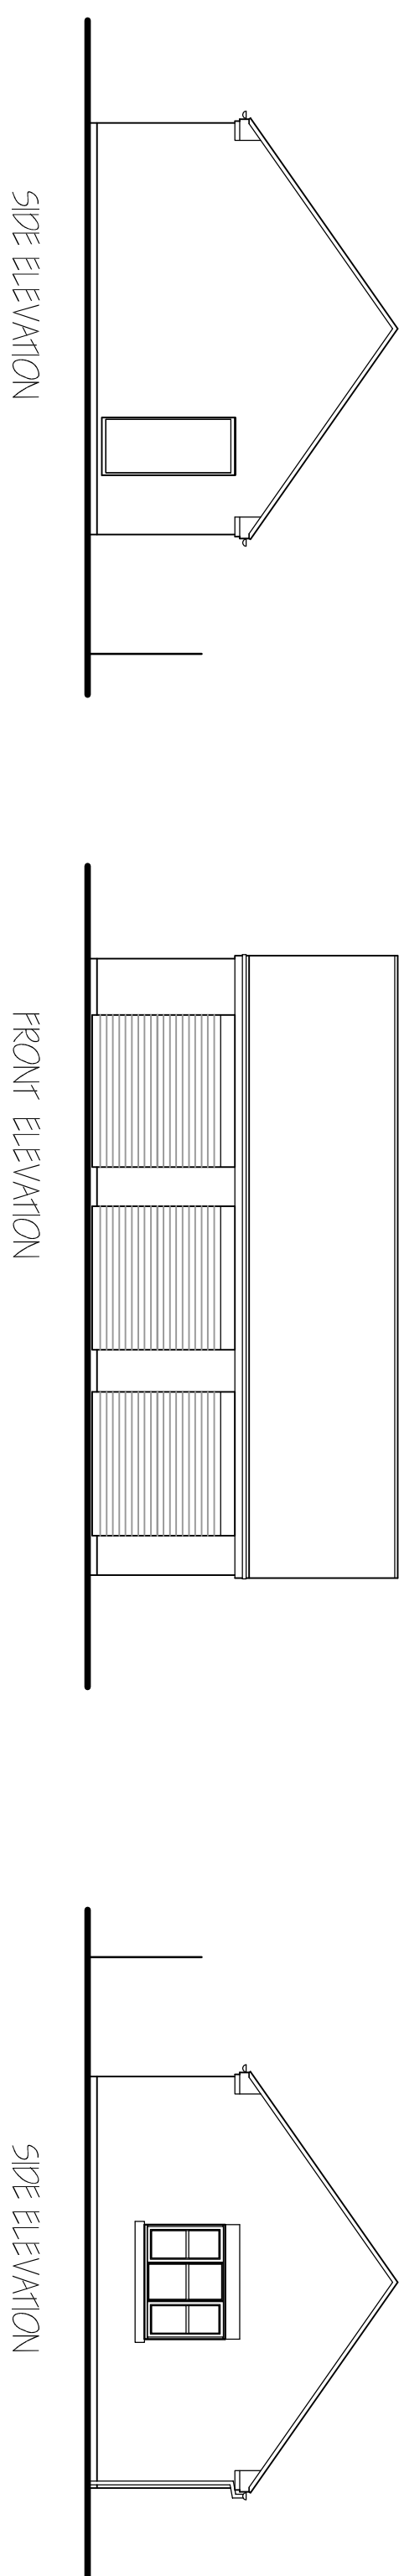
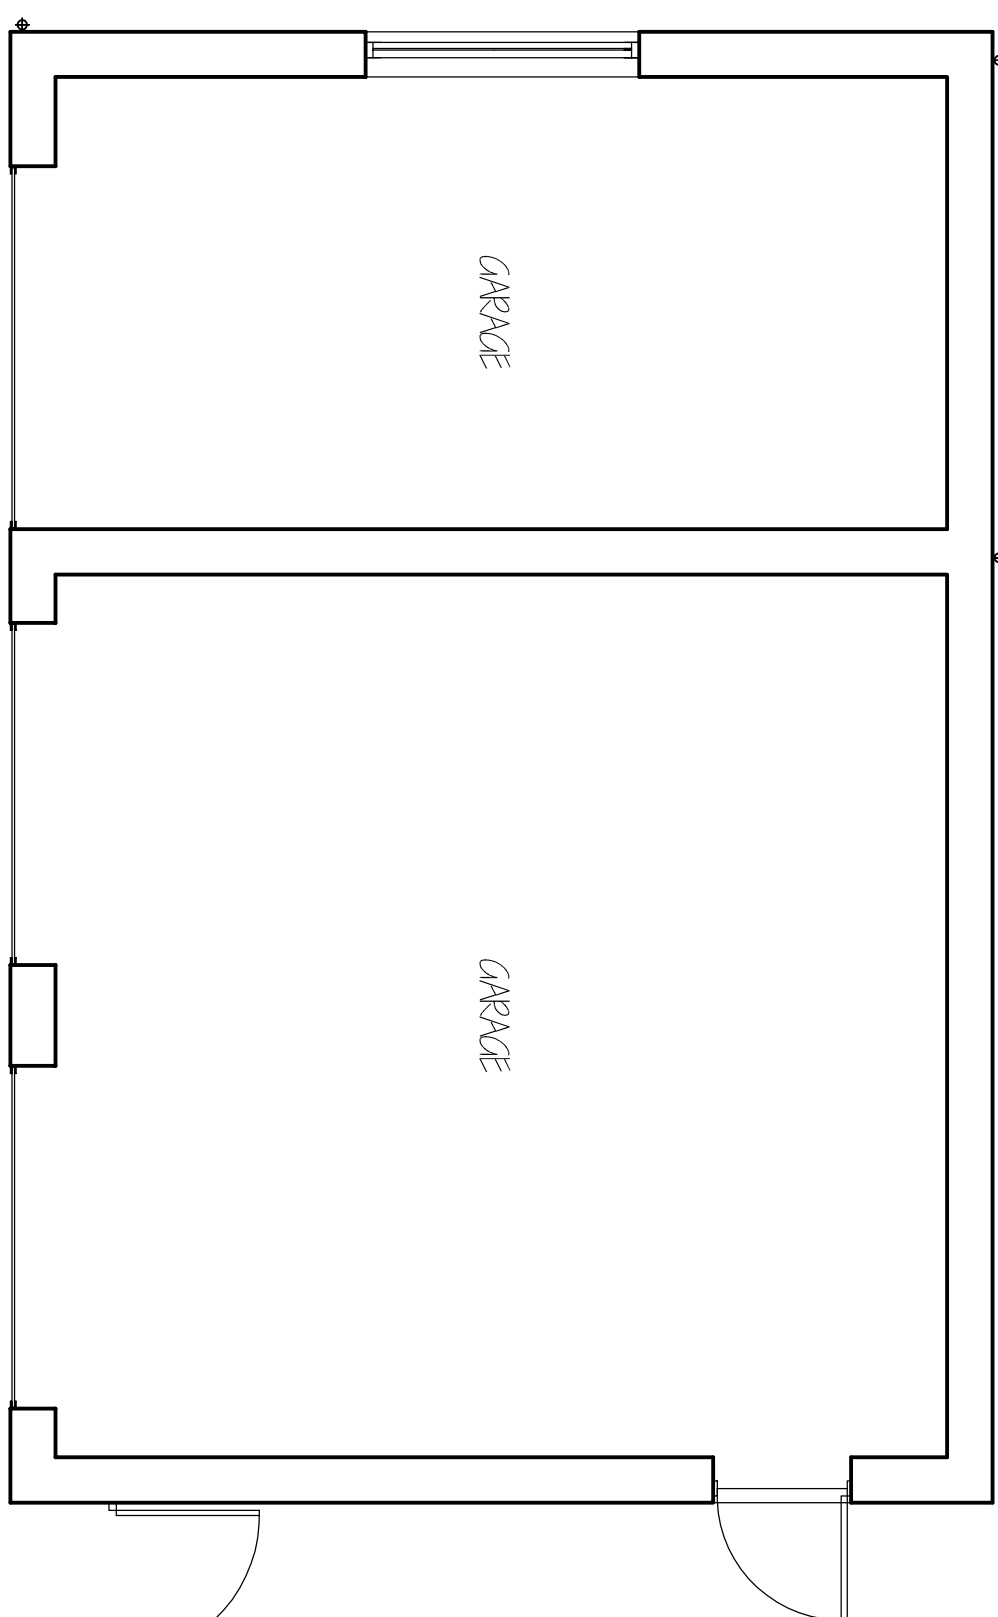
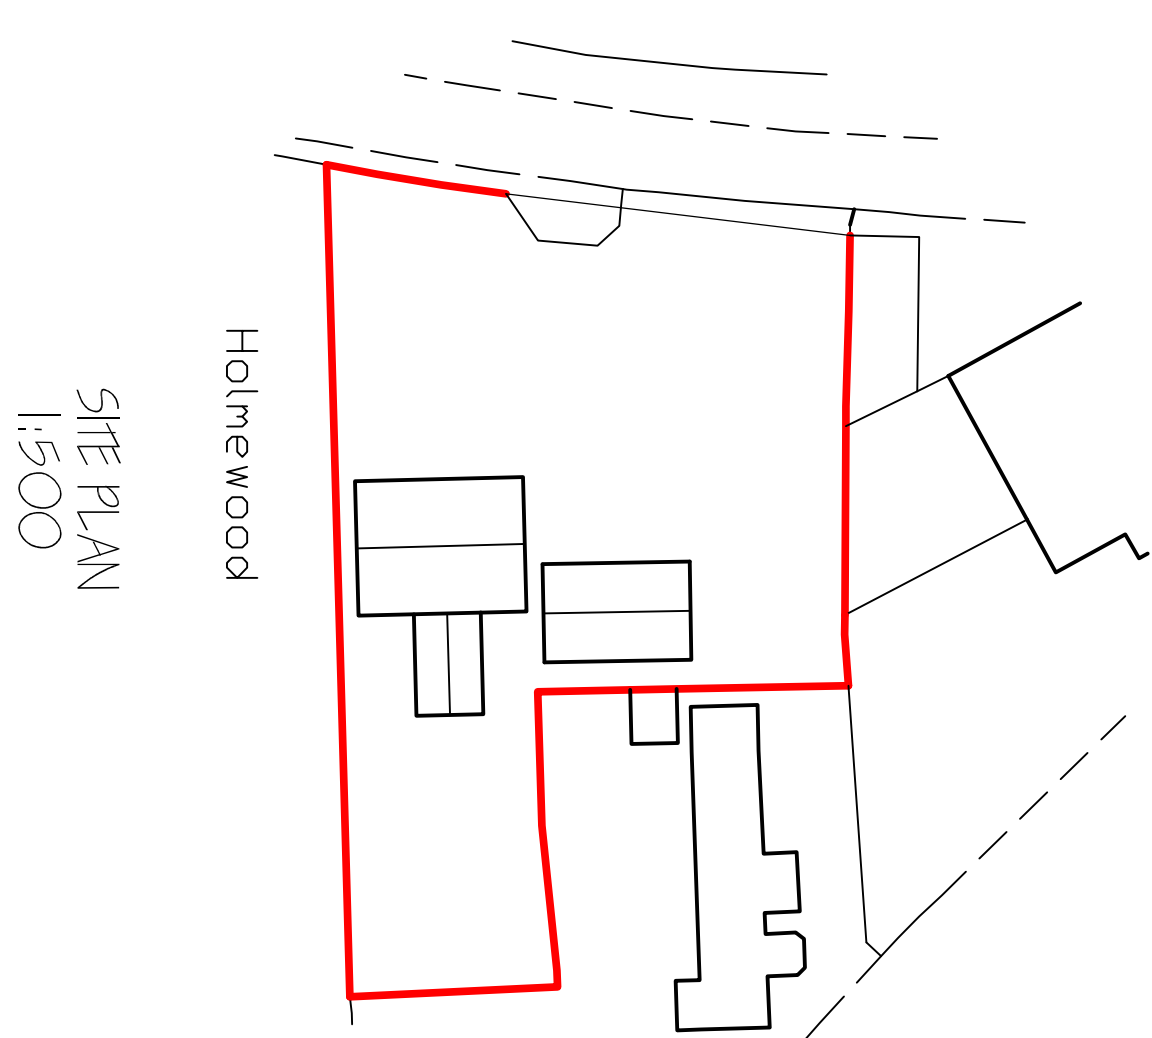


LOCATION PLAN
1:1250

GROUND FLOOR PLAN

[illegible]

G. R. MERCHANT LTD.
I.ENG AMICE FWO
ARCHITECTURAL, STRUCTURAL
AND LAND DRAINAGE
CONSULTANTS
4 Wrights Mews,
12A Park Road, Hobeas,
Spalding, Lincs. PE12 7EE
Tel: 01405 490800
Fax: 01405 425744
E-Mail: gr.merchant@btconnect.com

Project
GARAGE EXTENSION TO ANNEKE,
HOLMEWOOD,
PENNYHILL HOLBEACH,
LINC'S, PE12 8DN.

T McCREEKY

FLOOR PLANS & ELEVATIONS
SITE & LOCATION PLAN.
EXISTING

Job Ref.	Drawing No.
3750-20.	01.
Date	Drawn
JAN 2021.	S.L.P./A.P.

Scales

DO NOT SCALE FROM THIS DRAWING

[illegible]