

DRAWING ISSUE SHEET

R. BOOR DRAUGHTSMAN

26 Fengate
Moulton Chapel
Spalding
Lincolnshire
PE12 0XL

Phone & Fax:
01406 380279

CLIENT *EA (LINCOLN) LTD*
SITE ADDRESS

*SLUICE FARM
SLUICE ROAD
HOLBEACH ST MARKS*

TO *FAREWATER PLANNING &
DEPARTMENT SHDC*

JOB NUMBER *3364*

PLEASE FIND ENCLOSED THE FOLLOWING DRAWINGS

DRAWING NUMBER	REVISION	TITLE	NUMBER OF COPIES
3364-1-A		SITE & LOCATION PLAN	} 2 SETS
2-A		GENERAL PURPOSE HORTICULTURAL BUILDING & GLASSHOUSE	
3-A		DWELLING	
		DESIGN & ACCESS STATEMENT FLOOD RISK ASSESSMENT	



THESE DETAILS ISSUED FOR

☐ INFORMATION ☐ CONSTRUCTION ☒ APPROVAL ☐

DISTRIBUTION

1 SET TO ANDREW SCOTT

REMARKS

SIGNED

R

DATE

19-4-2010

R. BOOR DRAUGHTSMAN

26 FENGATE
Moulton Chapel
Spalding
Lincolnshire
PE12 0XL
Phone & Fax:
01406 380279

Project:

PLOT Q
SLUICE FARM SLUICE ROAD
HOLBEACH ST MARKS
SPALDING PE12 8HF

Rev.

Date

Int.

Revision Details

A


19-04-10

ALIGNED 1720

SHDC
Planning & Development
20 APR 2010
Ref: 0323-10

Drawing:	DWELLING				
Scale:	AS SHOWN	Drawing No.	3364-3		
Drawn:					
Date:	APRIL 2010	Rev.	A		

REMOVE OVER MARK
& RECONSTRUCT TO MATCH
EXISTING

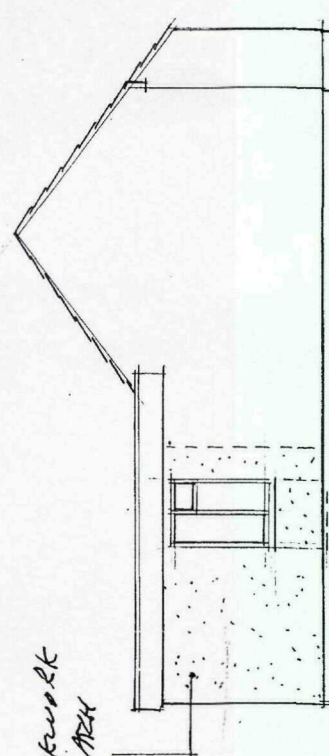


FLOOR PLAN PROPOSED 1-100

REMOVE FLAT
& MAKE GOOD

REMOVE ROOFLINE
& REPLACE WITH
WINDOW

EAST PROPOSED 1-100

RE-DEVELOP EXISTING
RENDER

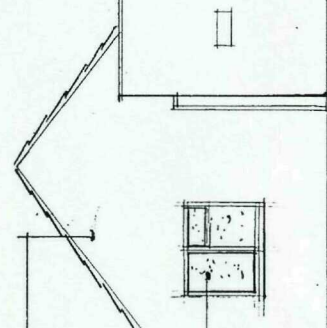

REPLACE ALL JUNEY
WITH DOUBLE
GLAZED WING


NORTH PROPOSED 1-100

EXTEND INCLINED FLAT ROOF
OVER CONCRETE FLAT
ROOF

WEST PROPOSED 1-100

FLOOR PLAN EXISTING 1-100


ALL EXISTING PAINT
ON FLAT ROOF

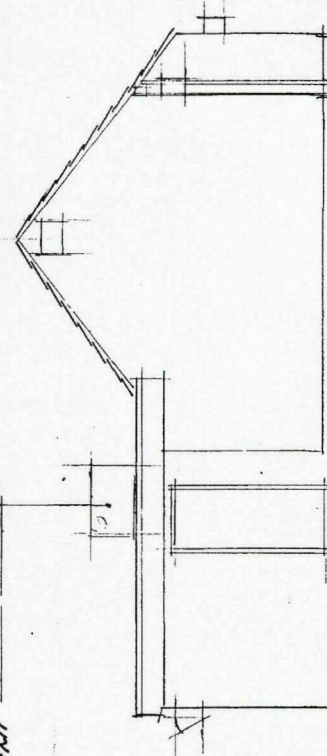

FREE BRICK

EAST EXISTING 1-100

MARKET, LAMEN-STYLE CORNER
INTERLOCKING TILES

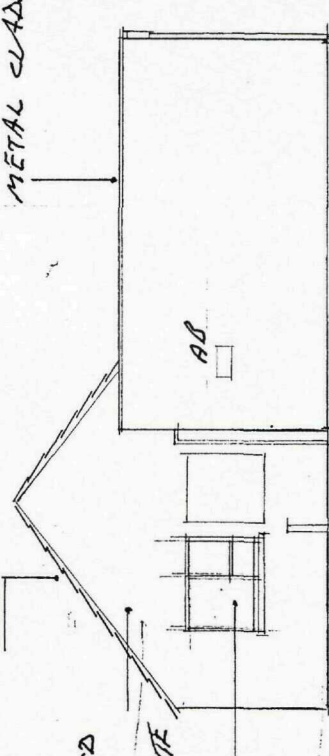

ROOF TO STAKE PROFILES
METAL CLADDING

EXCEPT WHERE NOTED
WALLS ARE RENDERED
RENDER FINISHED WHITE


TRIMMED SEMI-FIN
PAINTED WHITE

SPASH COURSE BLACK
PAINTED BRICK
WORK


WEST EXISTING 1-100

NORTH EXISTING 1-100


SOUTH EXISTING 1-100

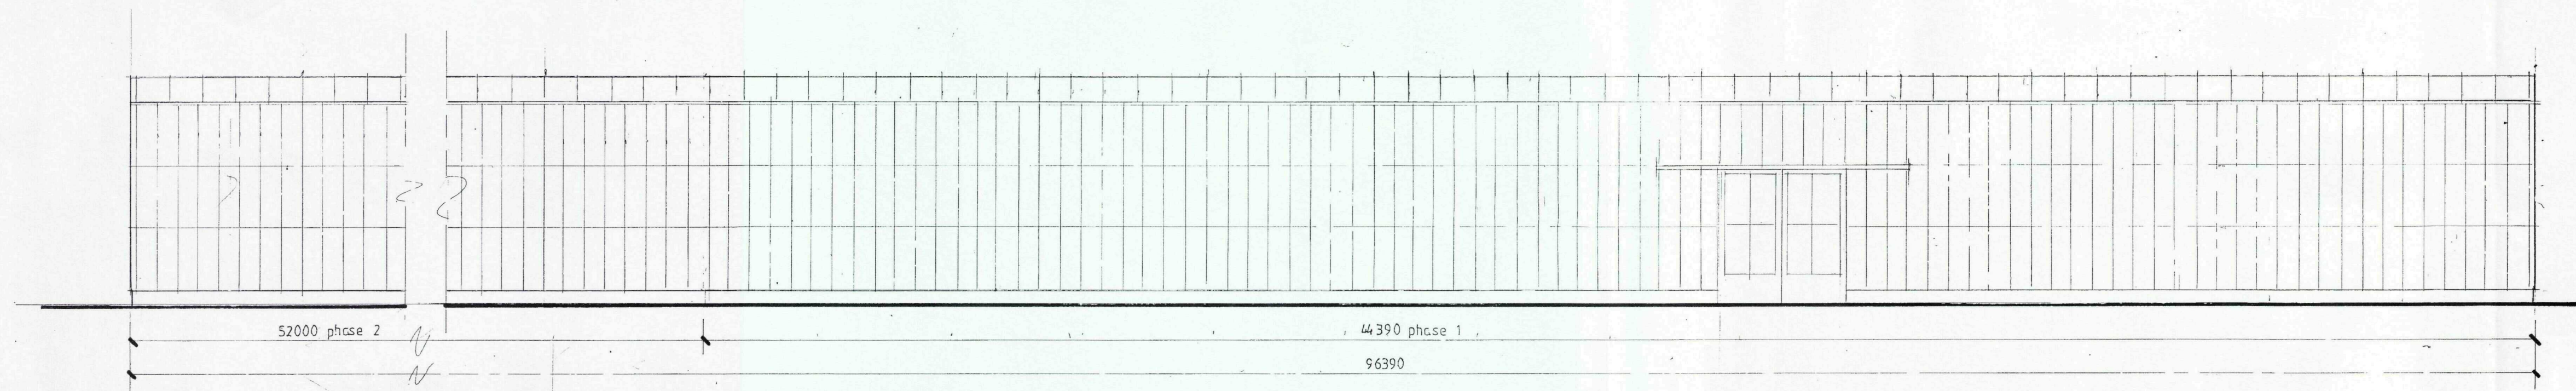


WEST & EAST 1-100

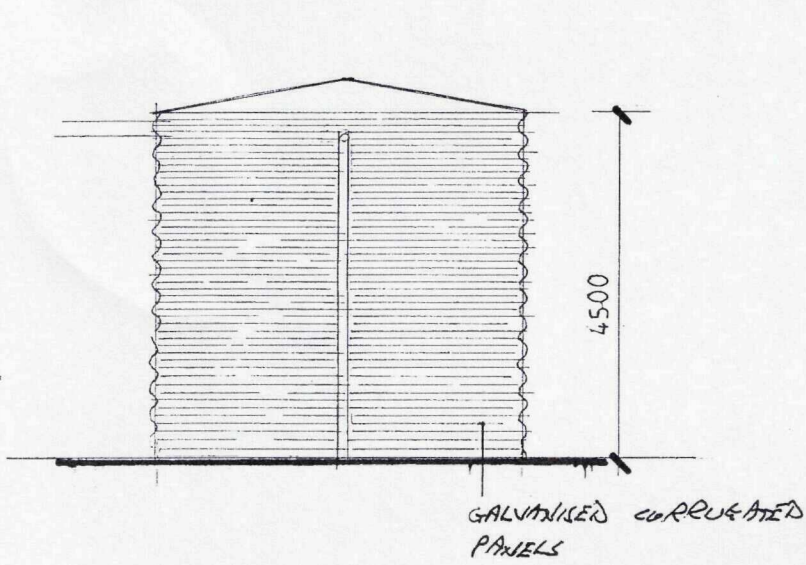


ELEVATION 1-100
WATER STORAGE TANK

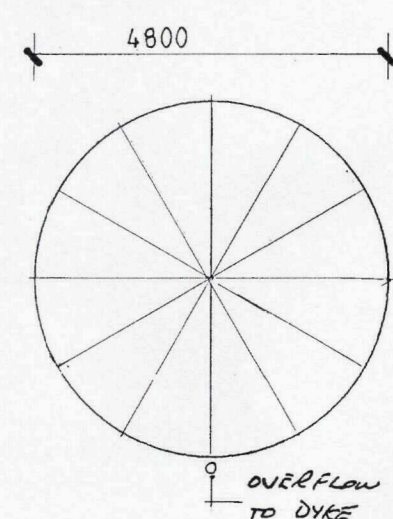


PLAN 1-100

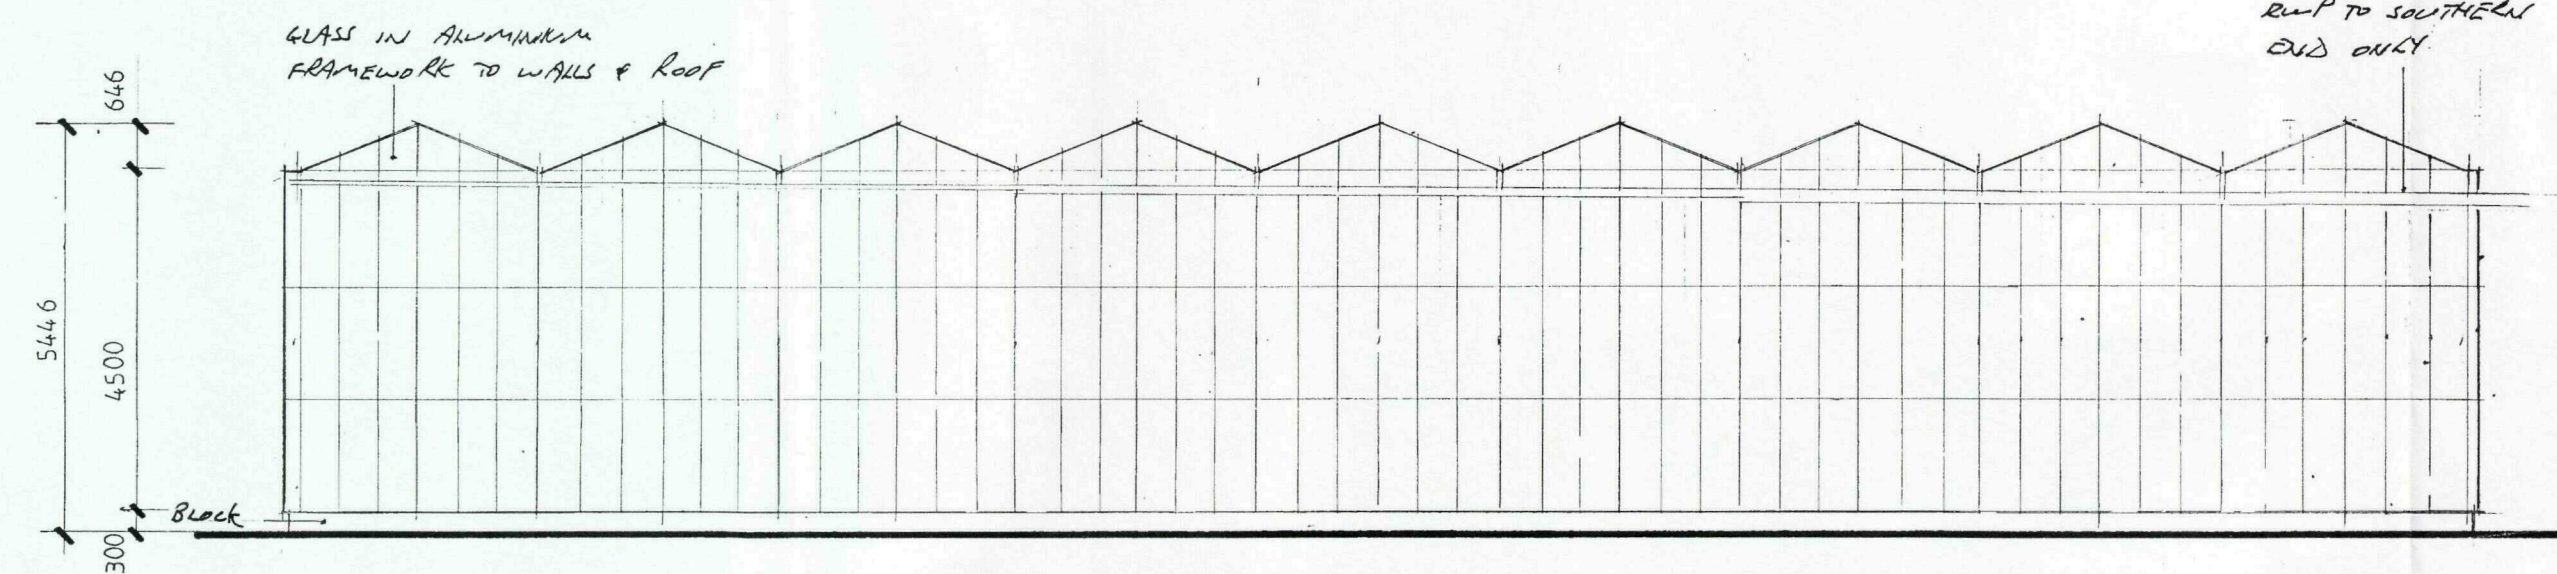


SOUTH, NORTH SIMILAR 1-100

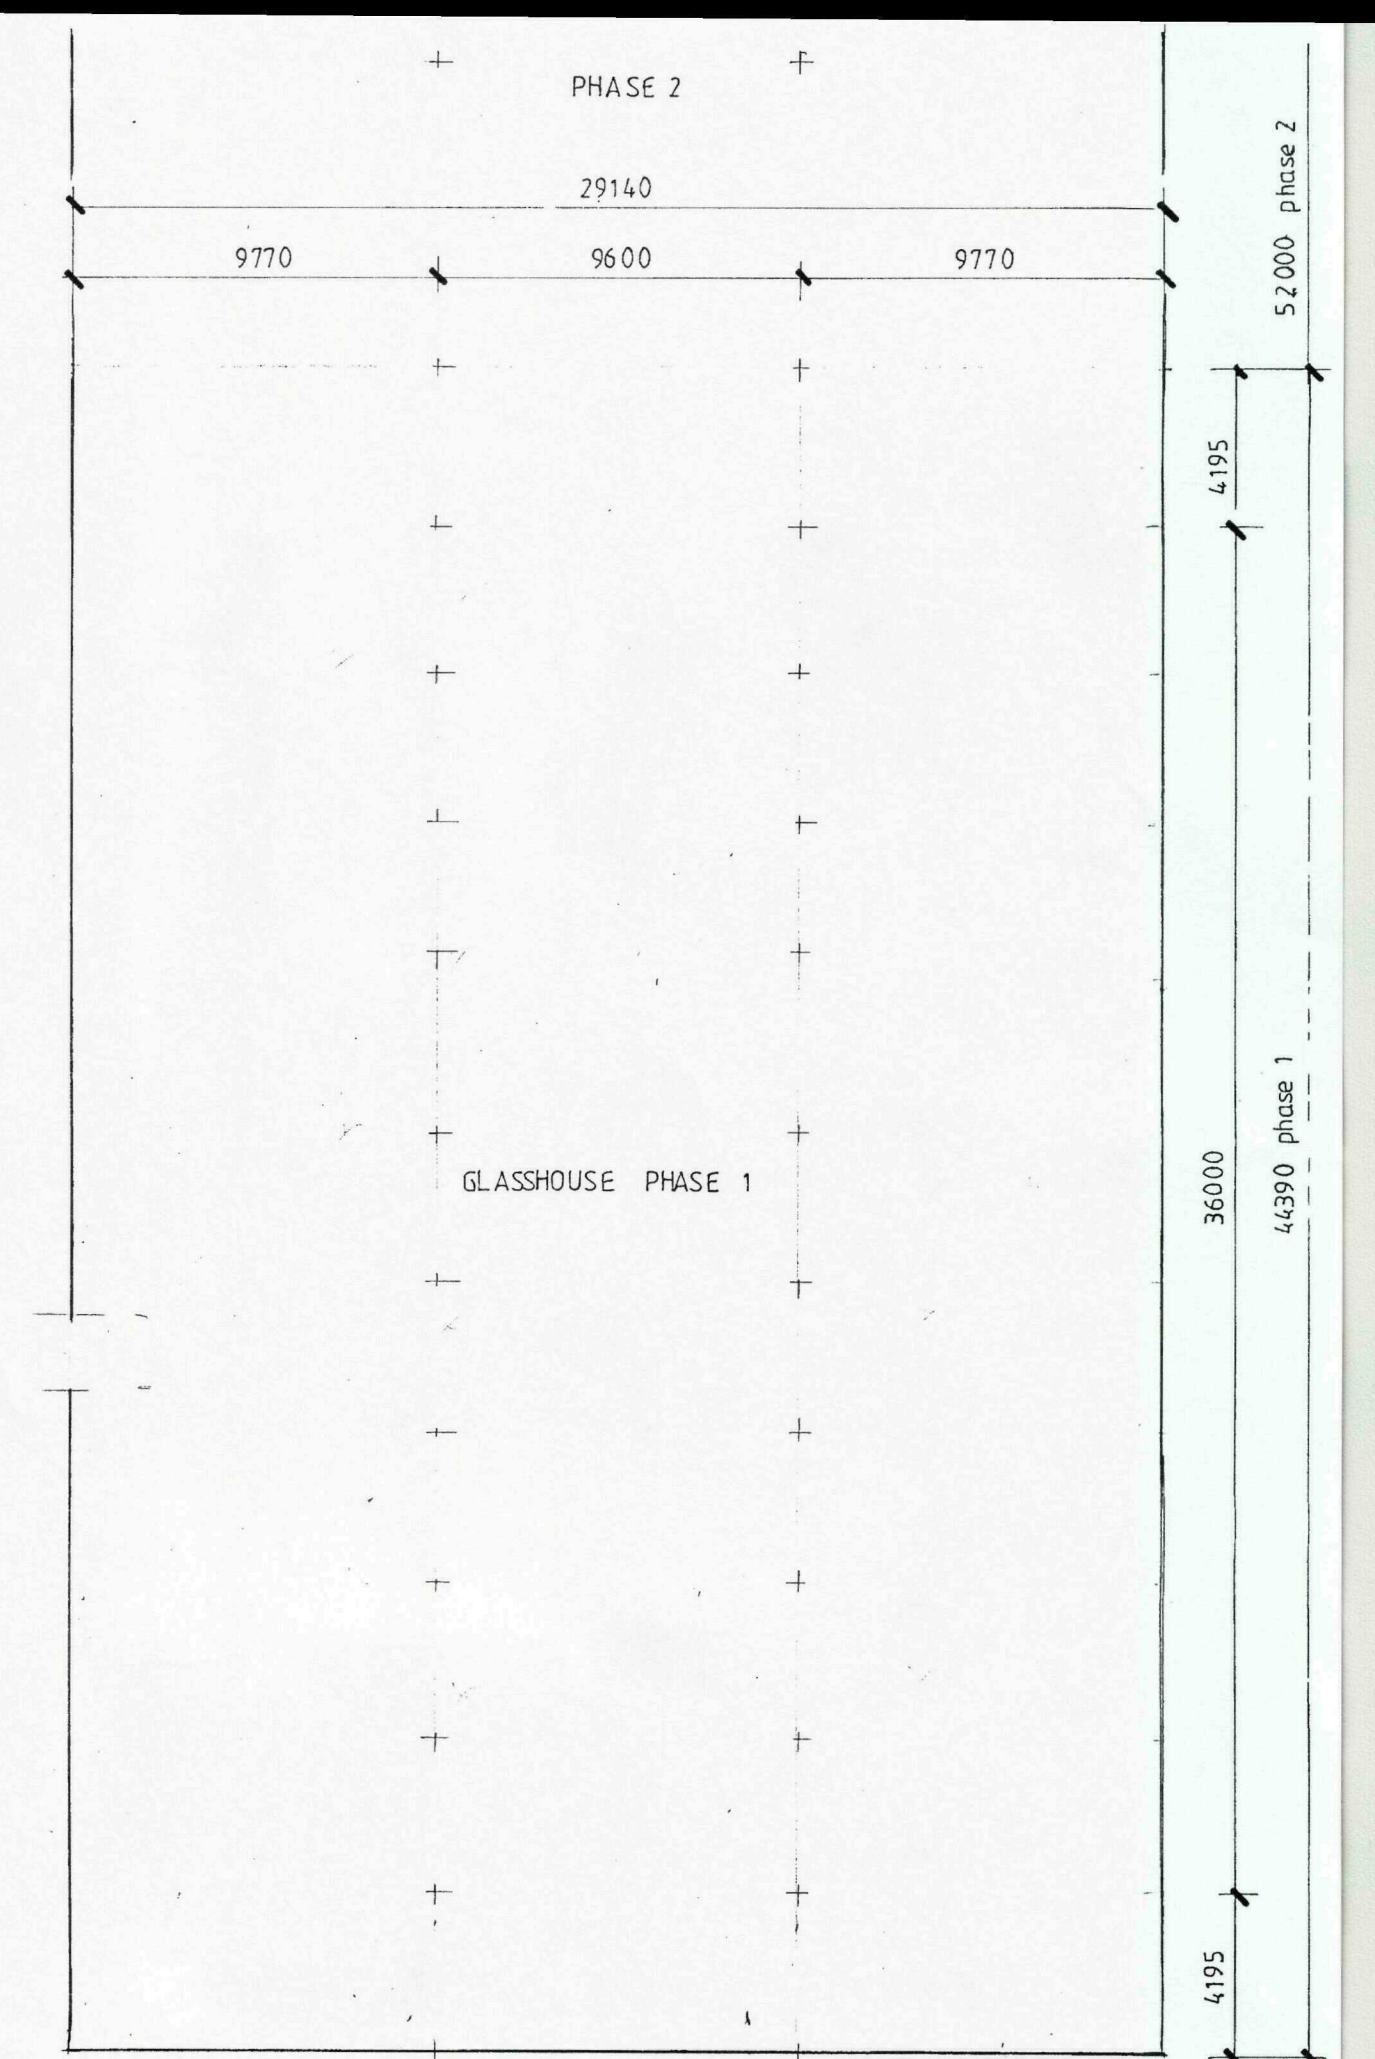


GLASSHOUSE
FLOOR PLAN 1-200

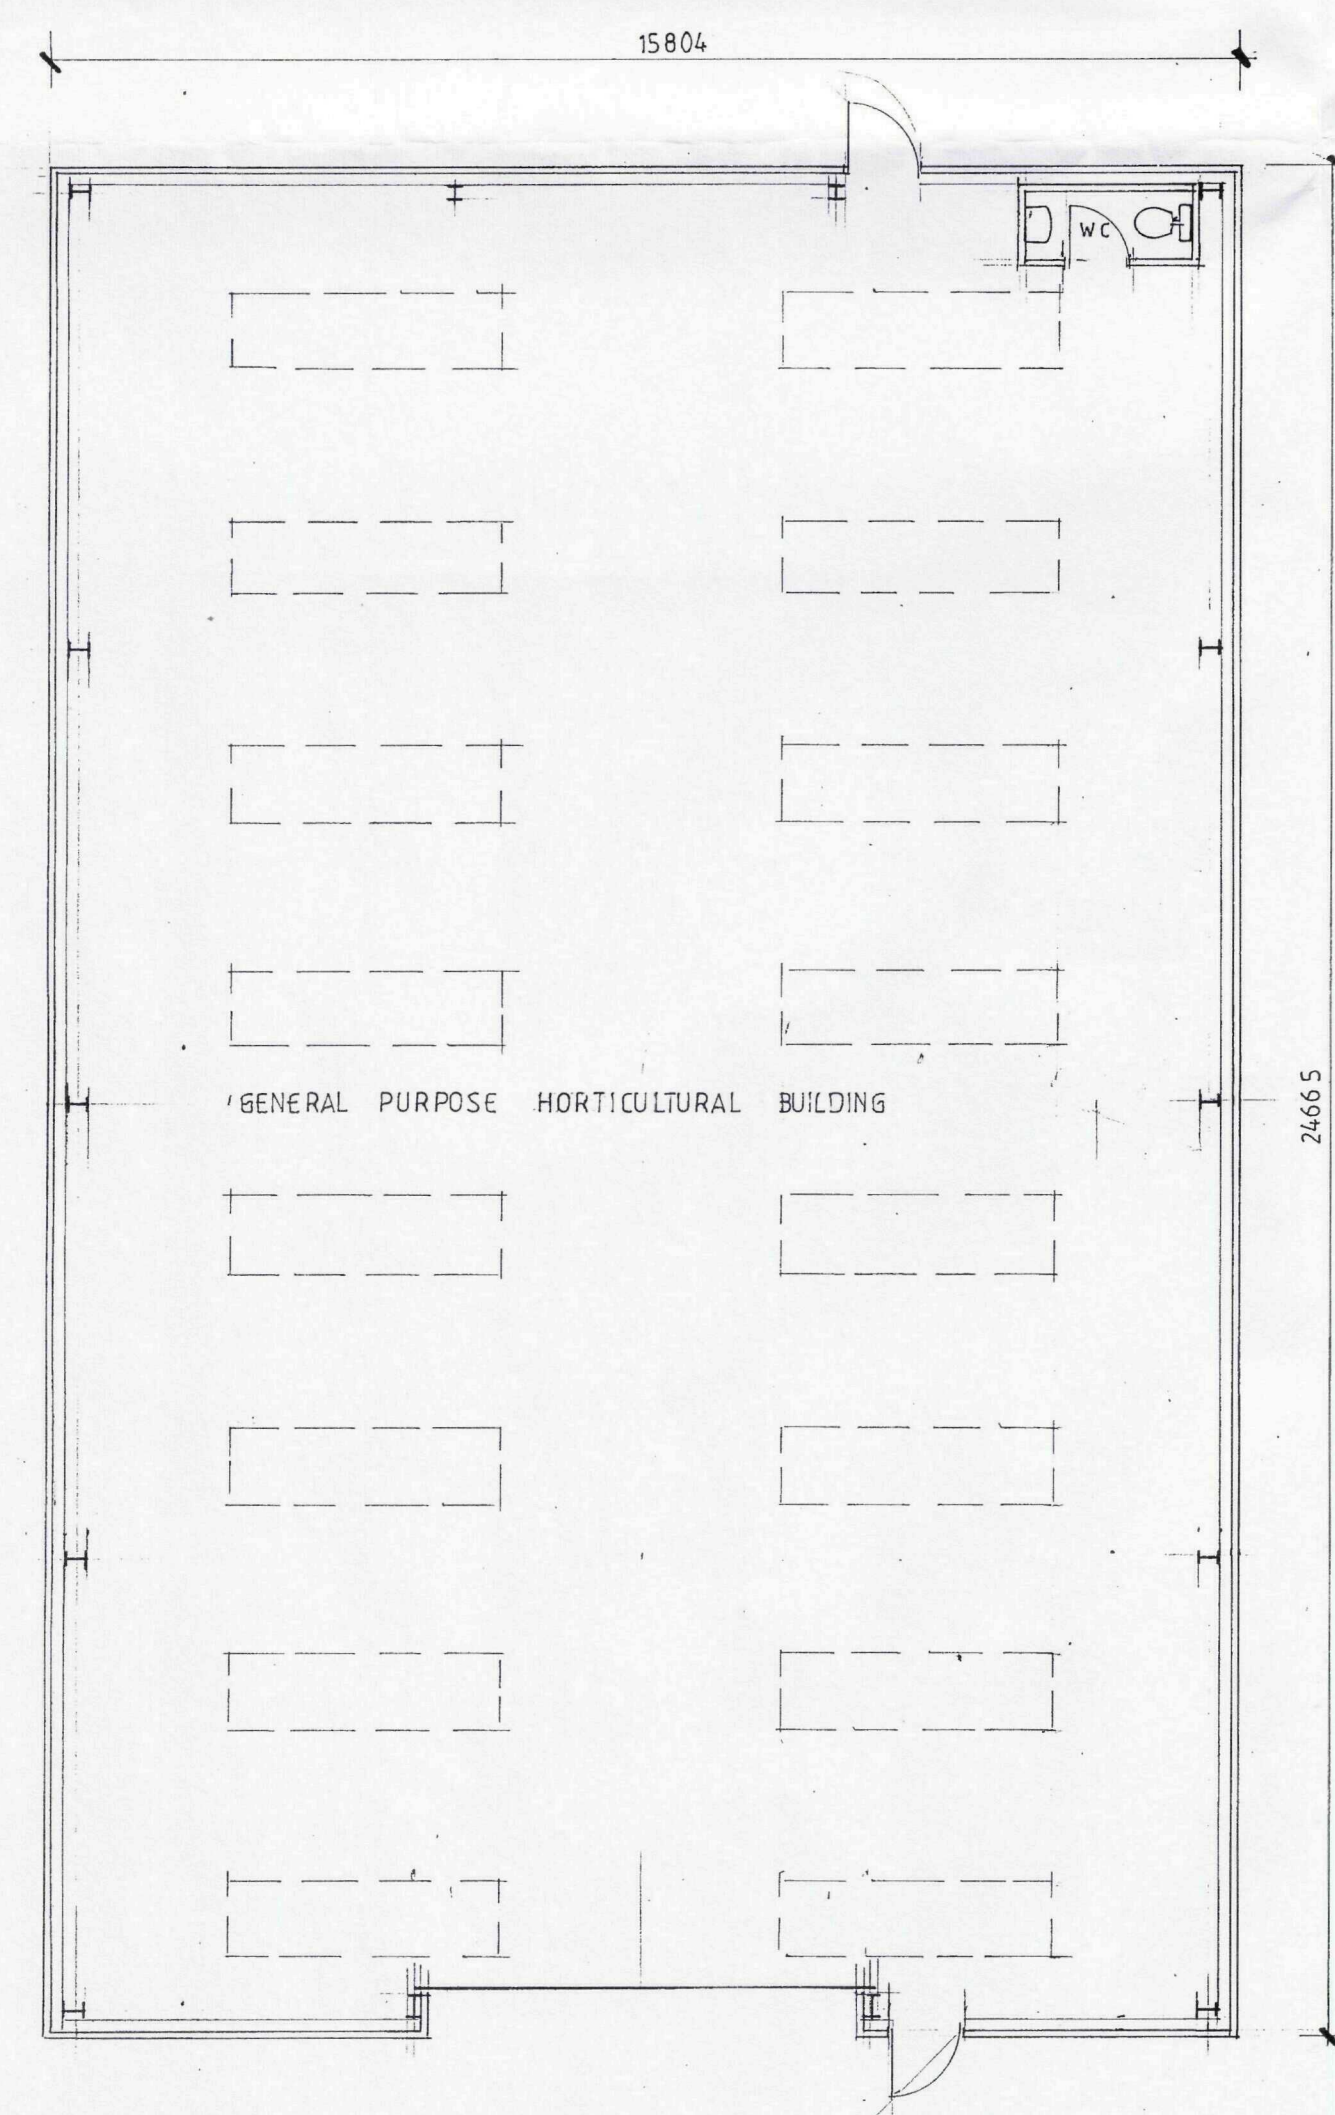

FLOOR PLAN 1-100

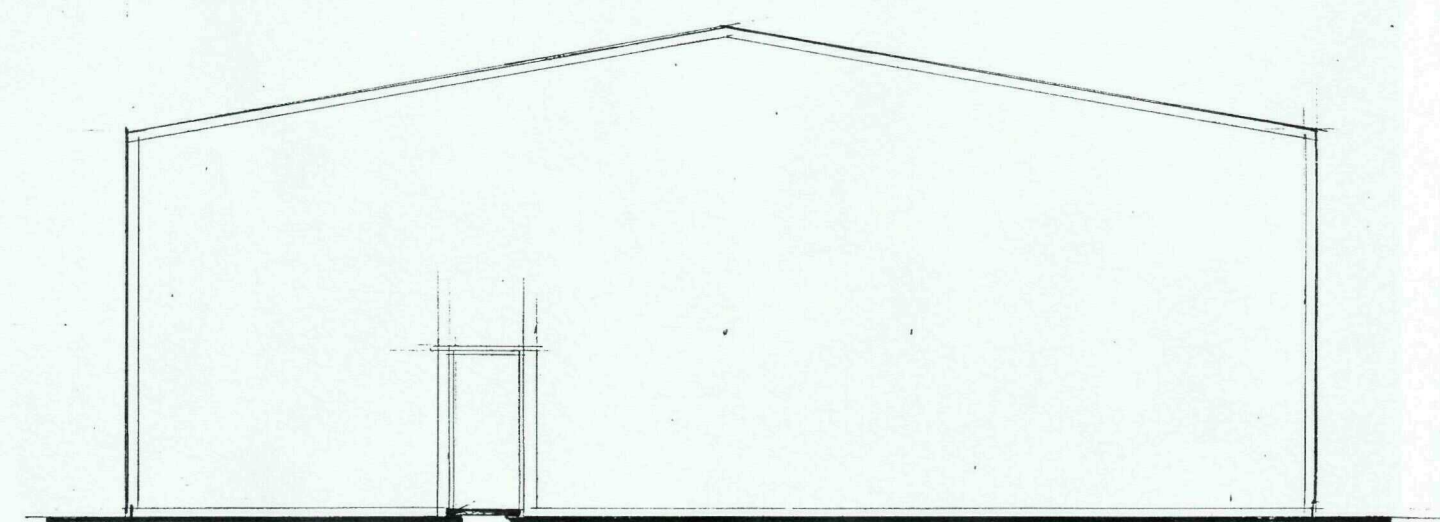


NORTH 1-100

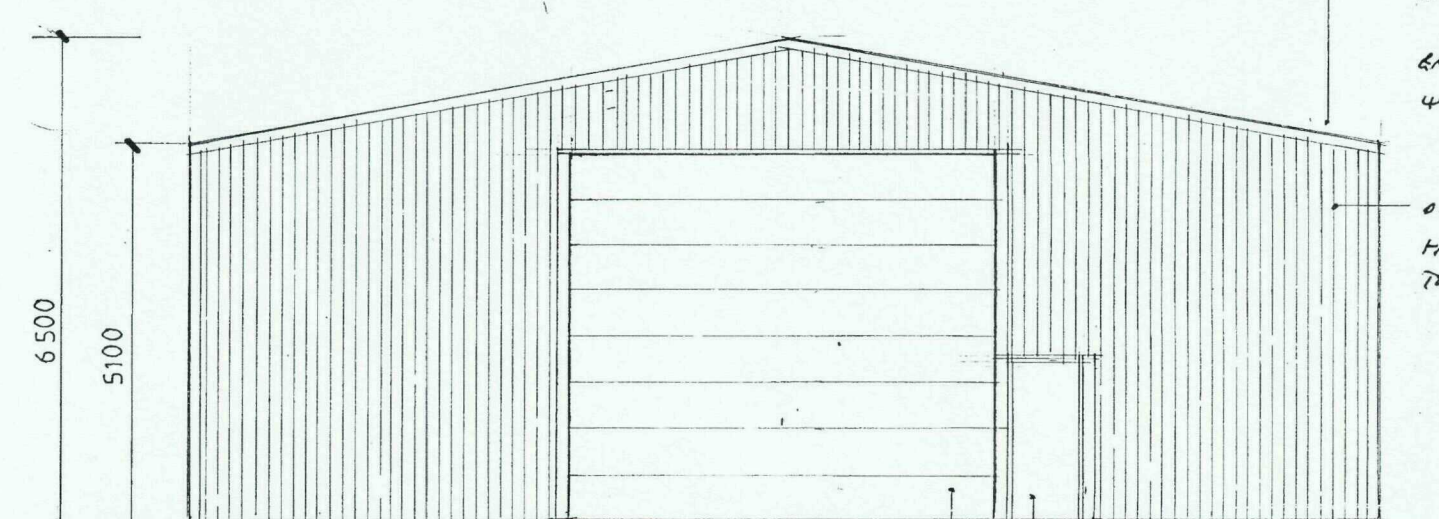

SOUTH 1-100

GLASSHOUSE KEY
HYPOLITE SHEETING
TO ROOF
KEY PVC RAIN
WATER GOODS
OLIVE GREEN
HYPOLITE SHEETING
TO WALLS

REFUGES

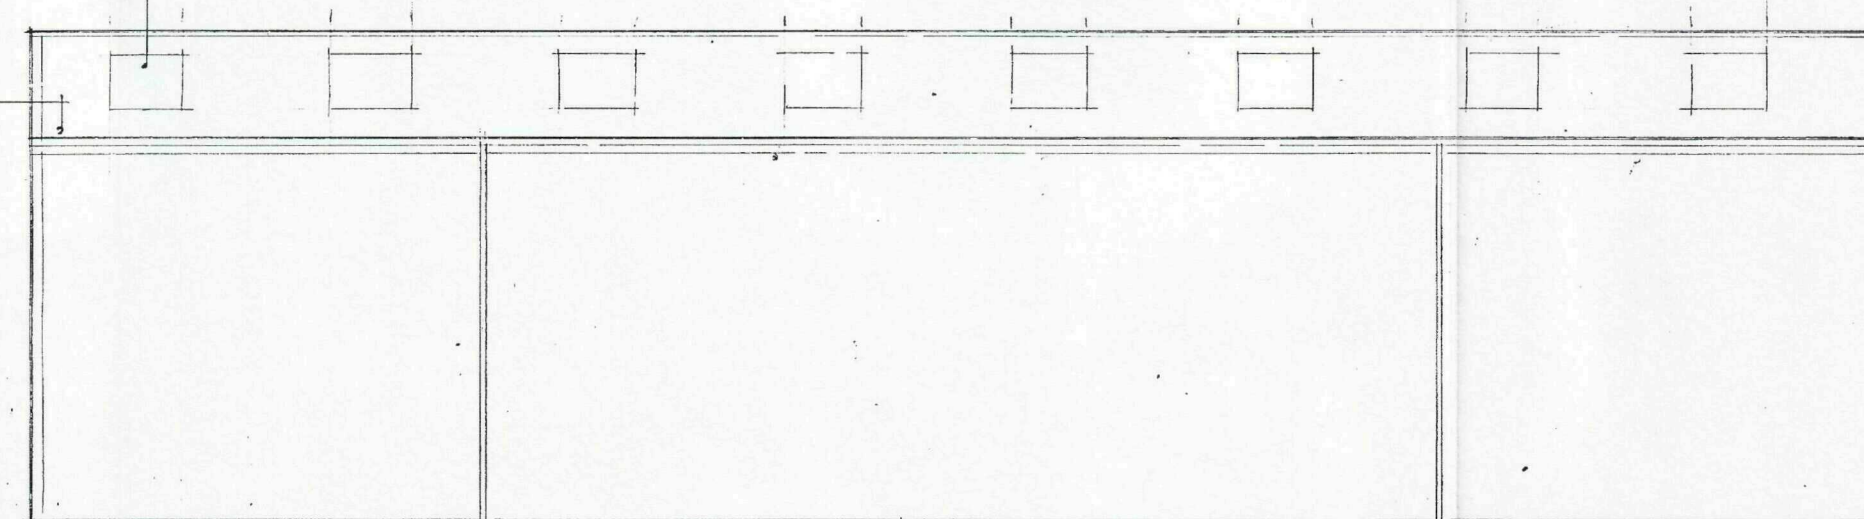

EAST & WEST 1-100

SHDC
Planning & Development
20 APR 2010
Ref: 0323-10

Contractor To Check All Dimensions
On Site Before Work Commences.

Rev.	Date.	Init.	Revision Details.
A	17-6-10		PLANNING APP

R. BOOR DRAUGHTSMAN

26 Fengate
Moulton Chapel
Spalding
Lincolnshire
PE12 0XL
Phone & Fax:
01406 380279

Project:
PLOT Q
SLUICE FARM, SLUICE ROAD,
HOLBEACH ST MARKS,
SPALDING, PE12 8HF.

Drawing:
GENERAL PURPOSE HORTICULTURAL
BUILDING & GLASSHOUSE

Scale: AS SHOWN	Drawing No. 3364-2
Drawn:	
Date: MARCH 2010	Rev. 4