



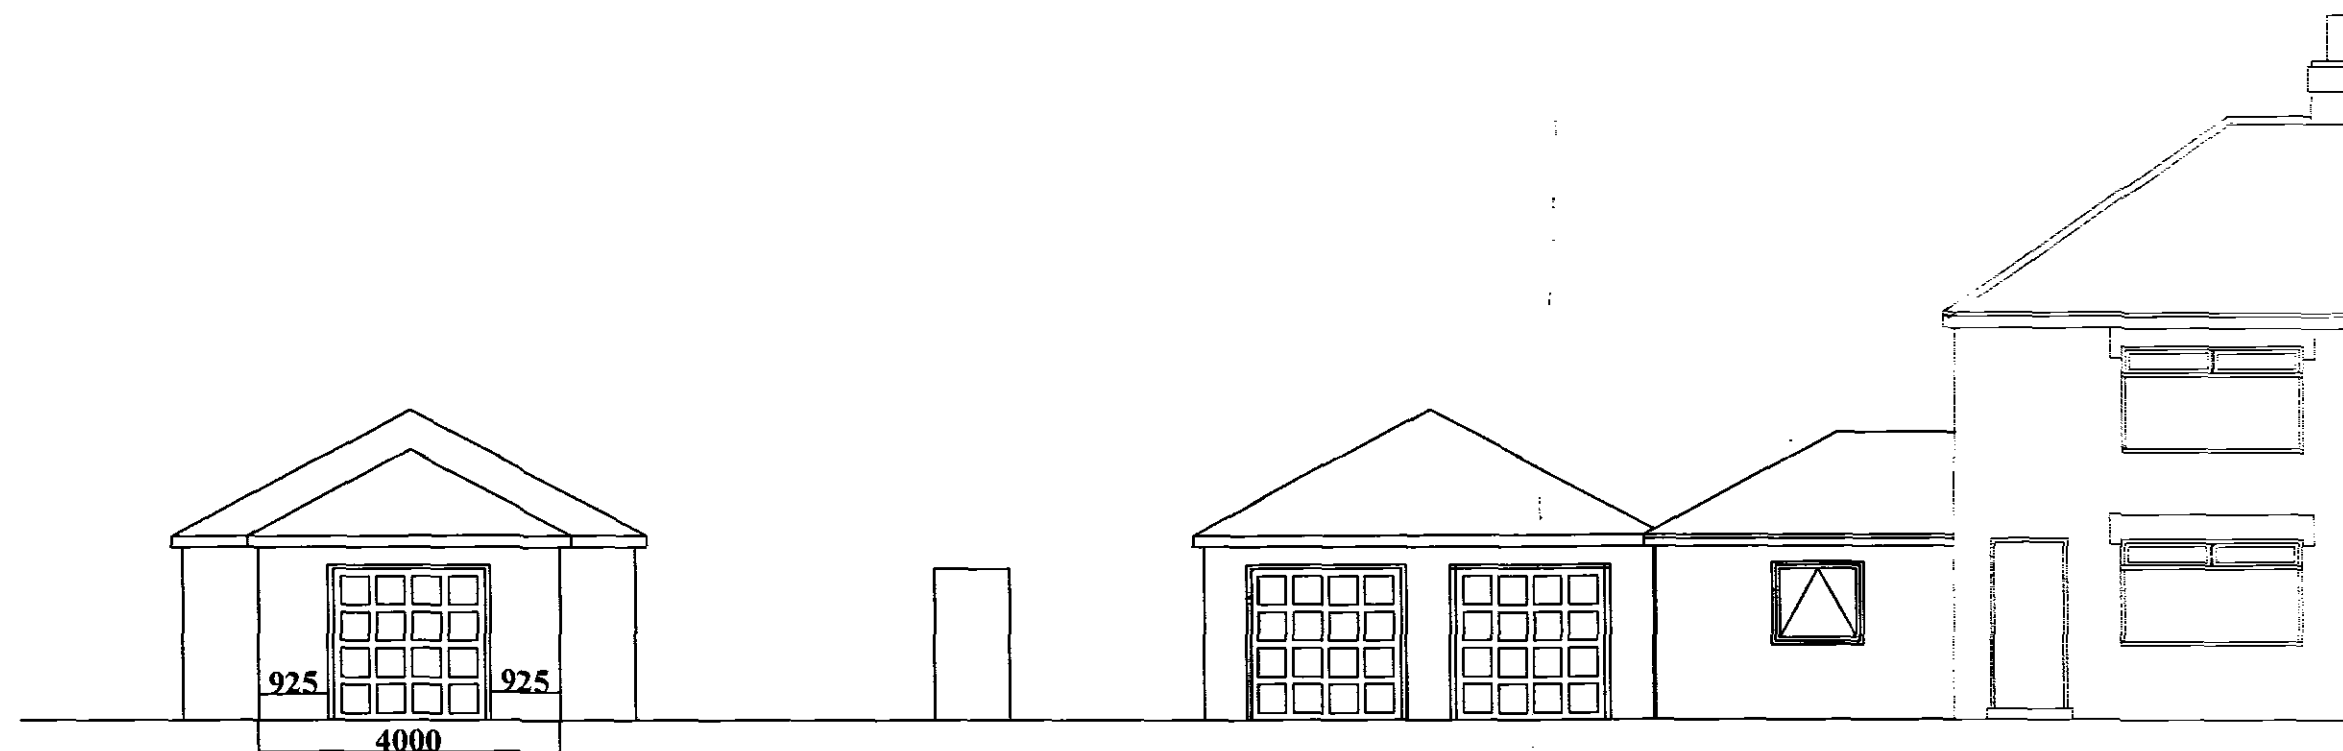

REAR ELEVATION OF STORE

FRONT ELEVATION OF GARAGE

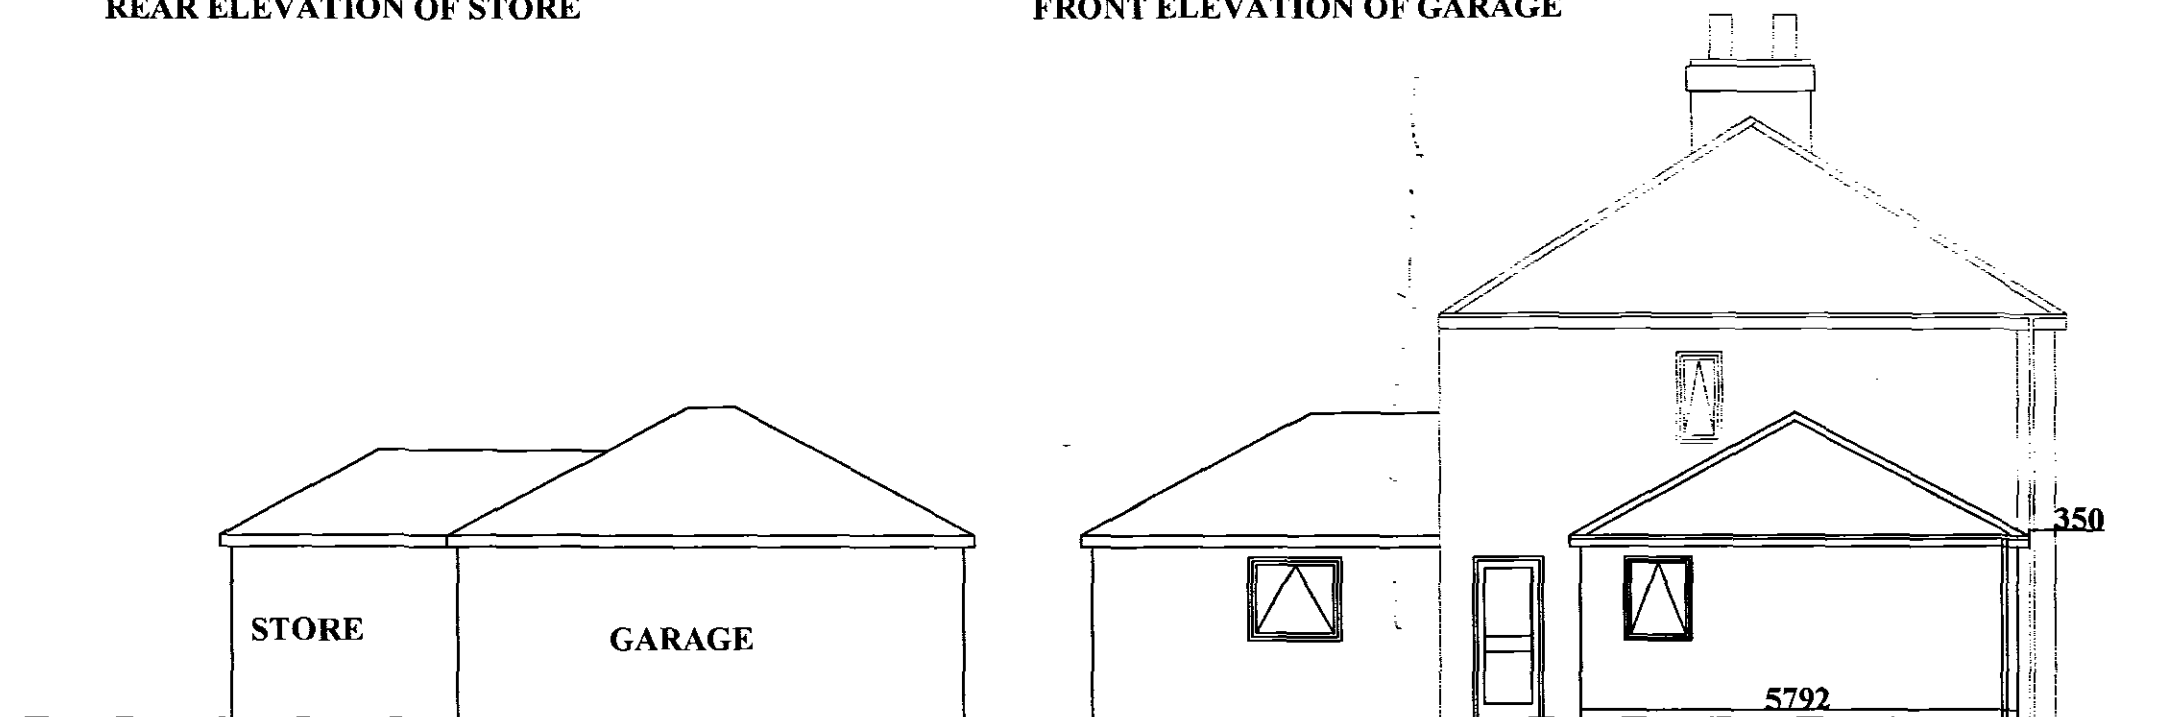

SIDE ELEVATION OF GARAGE

General Notes

THIS DRAWING SHALL BE READ IN CONJUNCTION WITH THE SEPERATE BUILDING REGULATION SPECIFICATION NOTES

ALL DIMENSIONS SHALL BE CHECKED ON SITE AND UNDER NO CIRCUMSTANCES SHALL DIMENSIONS BE TAKEN FROM THE DRAWINGS AND USED FOR TENDERING ORDERING OR CONSTRUCTION PURPOSES WITHOUT CHECKING THEM ON SITE FIRST

THIS DRAWING IS THE COPYRIGHT OF J W MOSES AND SHALL NOT BE COPIED WITHOUR EXPRESS CONSENT

No.	Description	Date

JOHN W MOSES M.R.I.C.S
CHARTERED SURVEYOR
3 PINE COURT
SPALDING
LINCOLNSHIRE
PE12 6FG

PROPOSED
ALTERATIONS AND
EXTENSION TO
3 HOLBEACH CLOUGH ROAD
HOLBEACH CLOUGH
LINCOLNSHIRE

Drawn: JWM/HCR/05	Sheet: PROPOSED GARAGE ELEVATIONS
Date: 14/8/05	
Scale: 1:100	