





REAR ELEVATION OF STORE

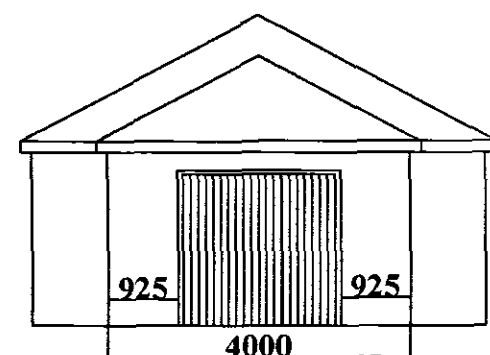

FRONT ELEVATION OF GARAGE

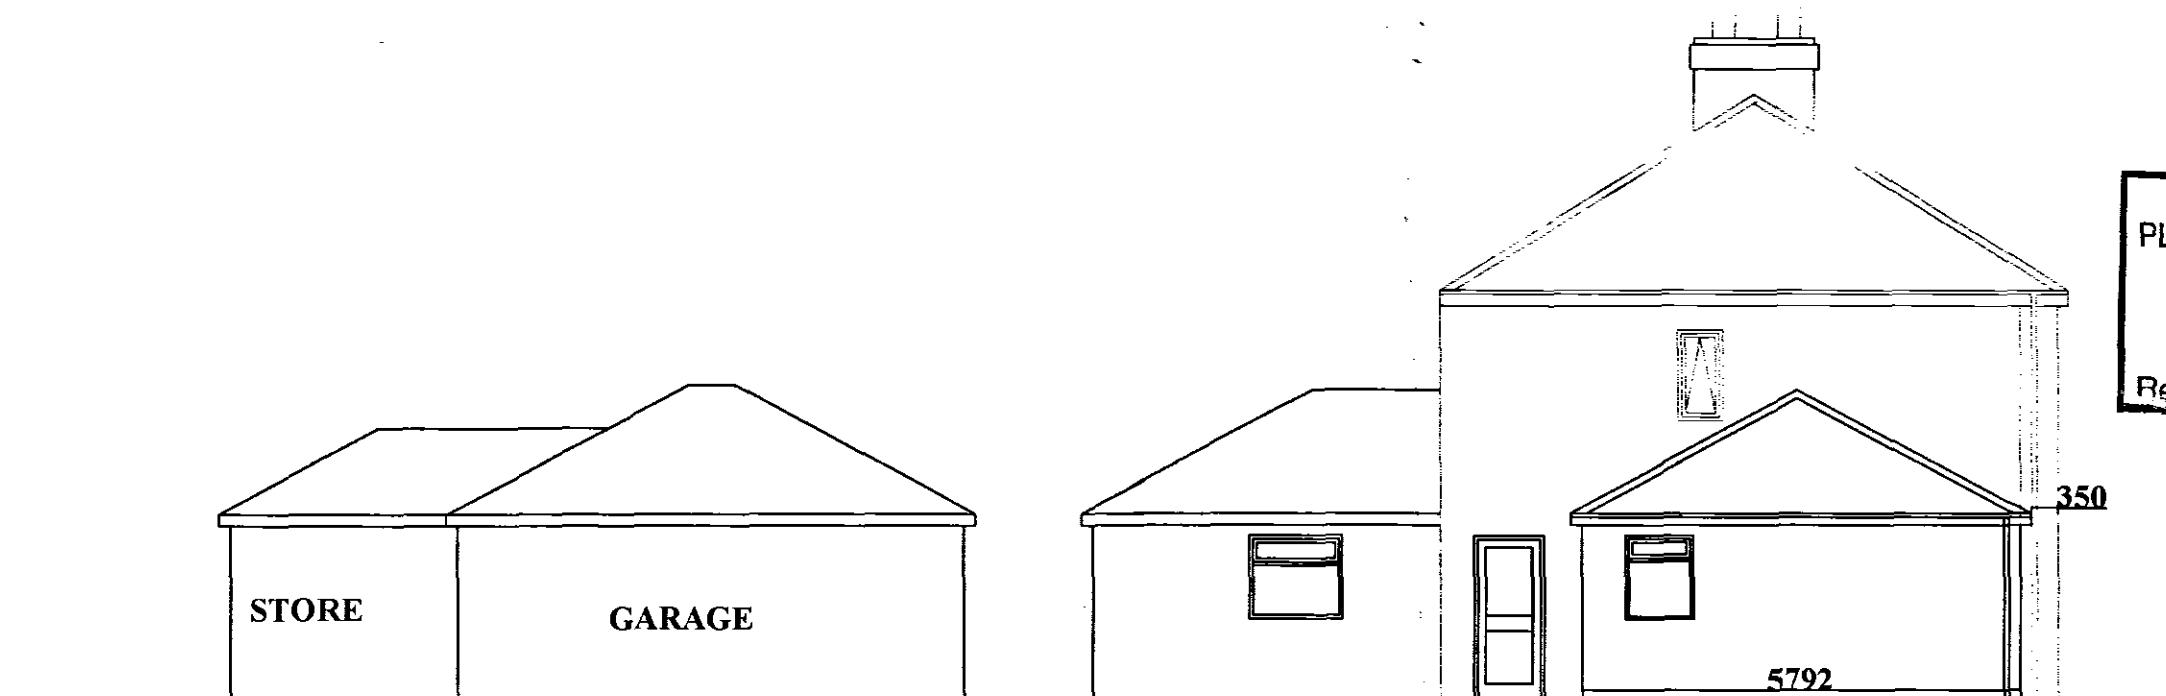

SIDE ELEVATION OF GARAGE

SHDC
PLANNING & DEVELOPMENT
- 8 MAR 2006
Ref. 0329/06

DETERMINED
PLAN

General Notes

THIS DRAWING SHALL BE
READ IN CONJUNCTION
WITH THE SEPERATE
BUILDING REGULATION
SPECIFICATION NOTES

ALL DIMENSIONS SHALL BE
CHECKED ON SITE AND
UNDER NO CIRCUMSTANCES
SHALL DIMENSIONS BE
TAKEN FROM THE
DRAWINGS AND USED
FOR TENDERING ORDERING
OR CONSTRUCTION
PURPOSES WITHOUT
CHECKING THEM ON SITE
FIRST

THIS DRAWING IS THE
COPYRIGHT OF J W MOSES
AND SHALL NOT BE COPIED
WITHOUT EXPRESS
CONSENT

No.	Revision/Issue	Date

JOHN W MOSES M.R.I.C.S
CHARTERED SURVEYOR
3 PINE COURT
SPALDING
LINCOLNSHIRE
PE12 6FG

PROPOSED
ALTERATIONS AND
EXTENSION TO
3 HOLBEACH CLOUGH ROAD
HOLBEACH CLOUGH
LINCOLNSHIRE

Drawn JWM/HCR/05	Proposed GARAGE ELEVATIONS
Date 21/2/06	
Scale 1:100	