



SOUTH-EAST ELEVATION

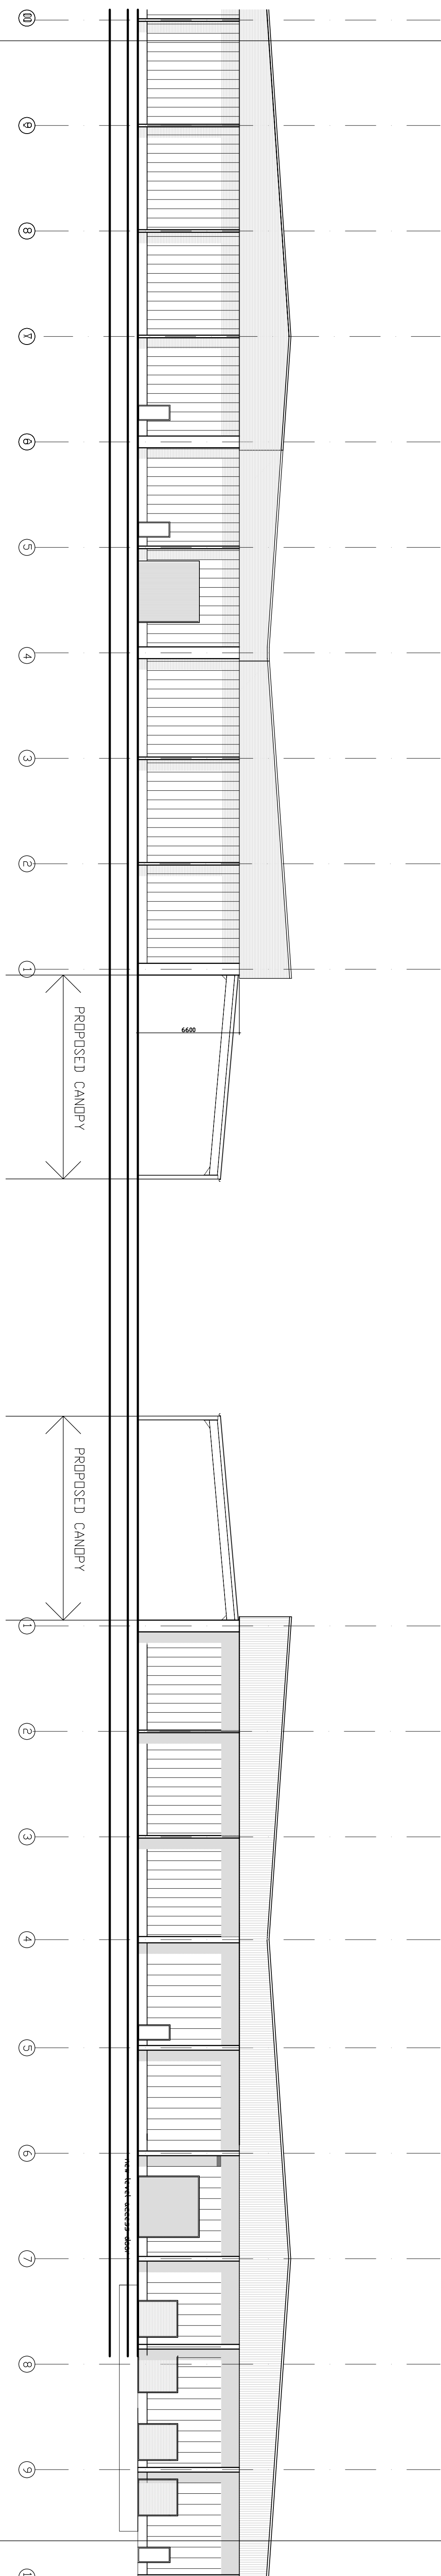


SOUTH-WEST ELEVATION

NORTH-EAST ELEVATION

 


SOUTH-WEST ELEVATION

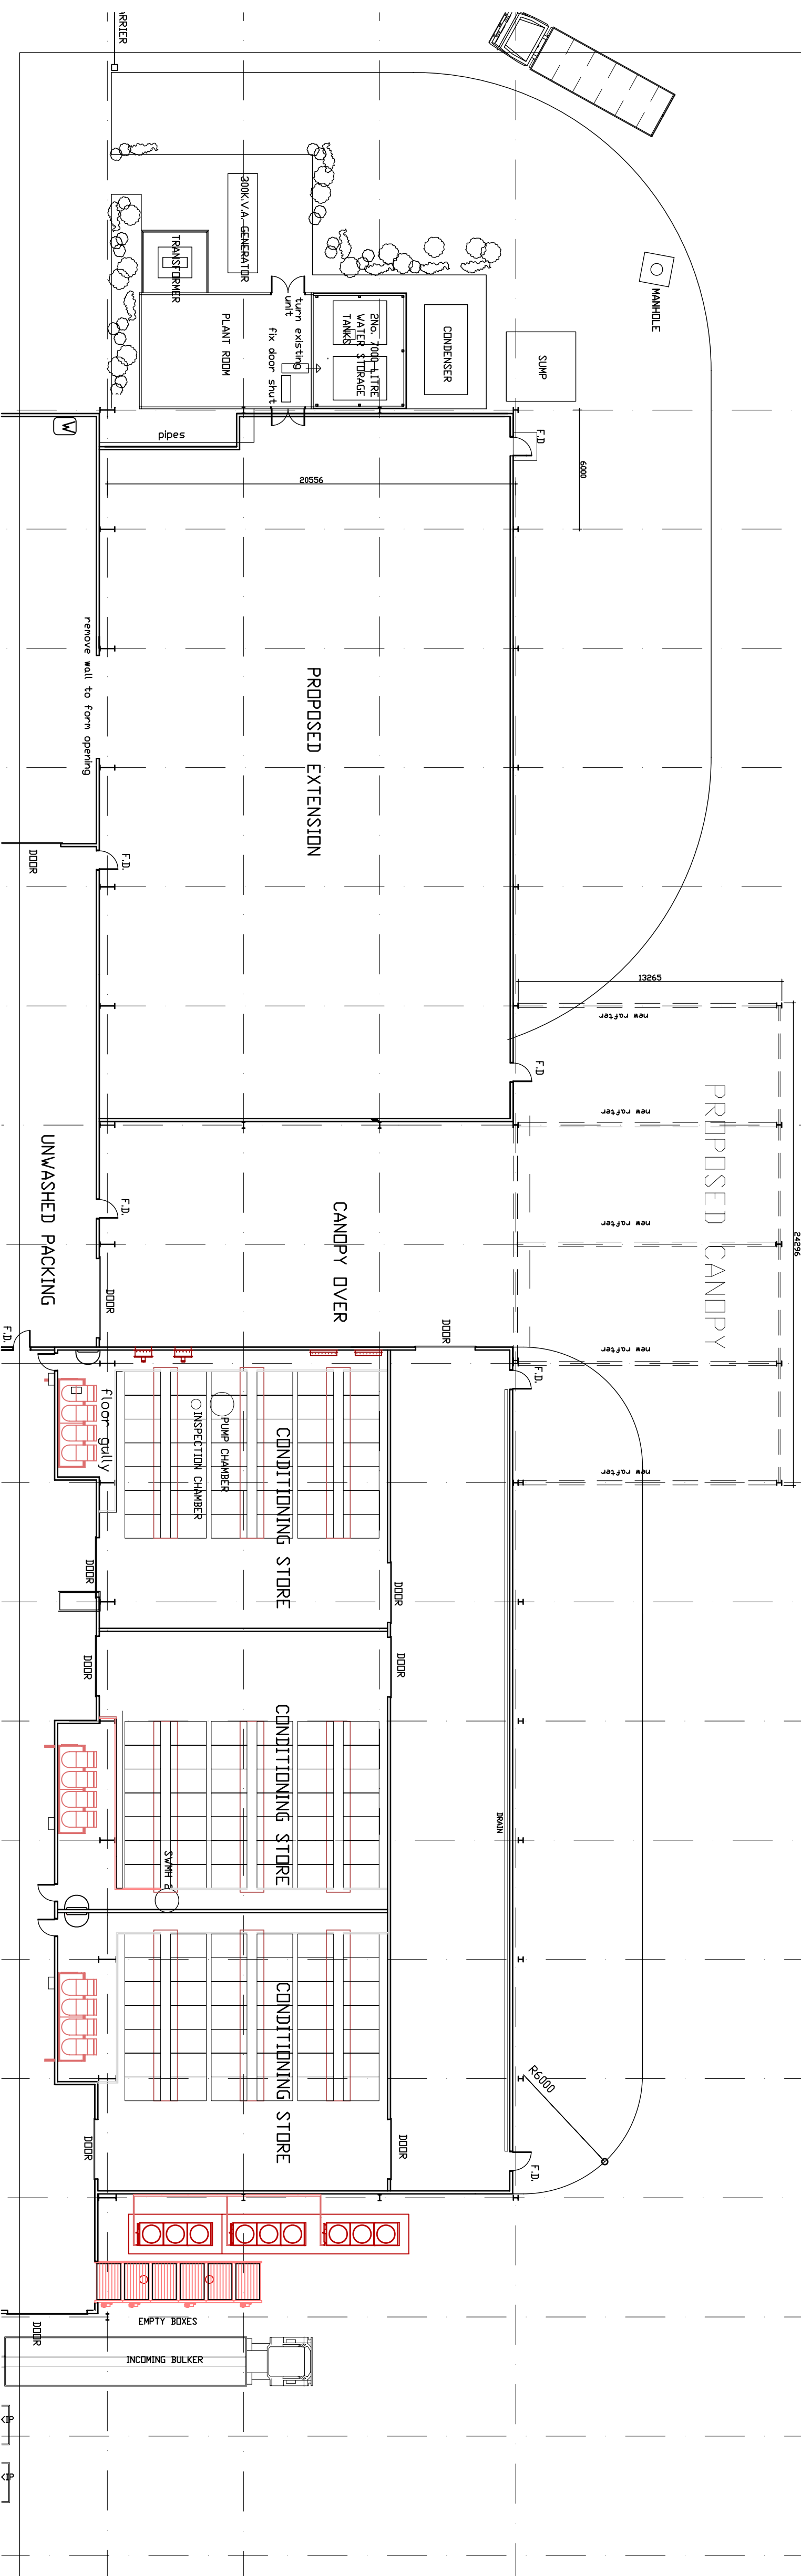

1

**DC ARCHITECTURAL SERVICES LIMITED**  
ARCHITECTURAL AND PLANNING SERVICES  
THE BARN, PARTNEY MILL, SPLISBY, LINCOLNSHIRE PE23 4PE  
TEL: 0530 300536 FAX: 01790 726865  
Email: [dcarchitectural@btconnect.com](mailto:dcarchitectural@btconnect.com)

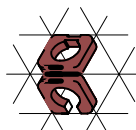

2

Client  
A.H. WORTH AND CO  
Project  
PROPOSED EXTENSION TO PROVIDE CANOPY

3

Drawing Title  
PROPOSED PLANS AND ELEVATIONS  
Date  
MARCH 2014

Drawing Number  
DC/3210 / 101  
Drawn  
DB  
Checked