




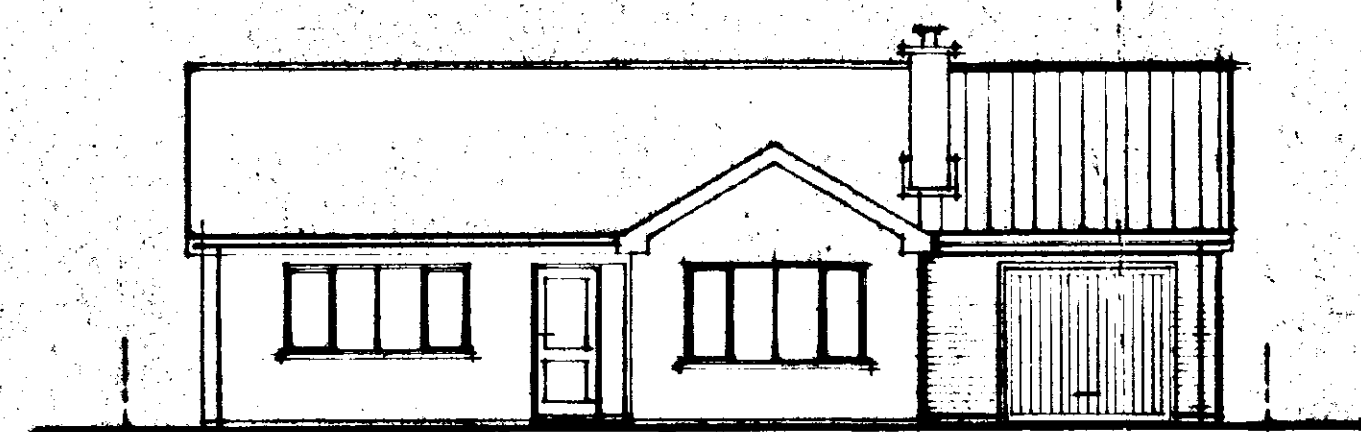


FRONT

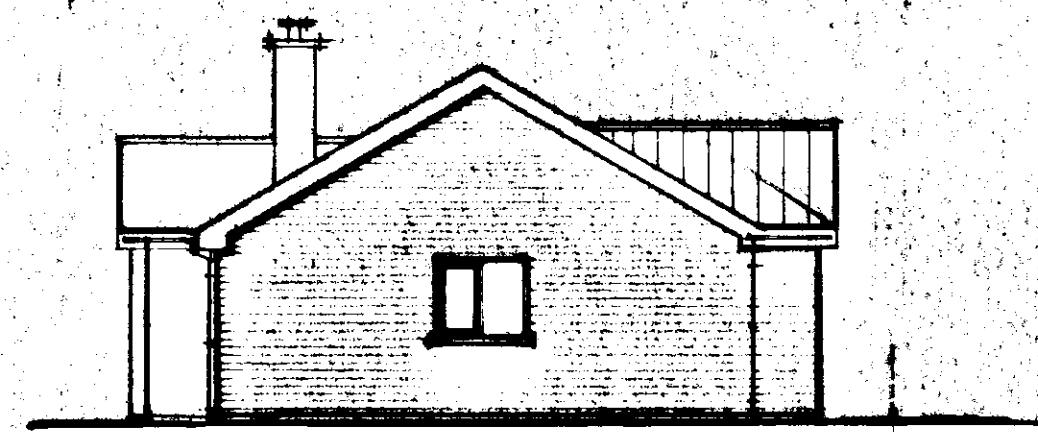

SIDE

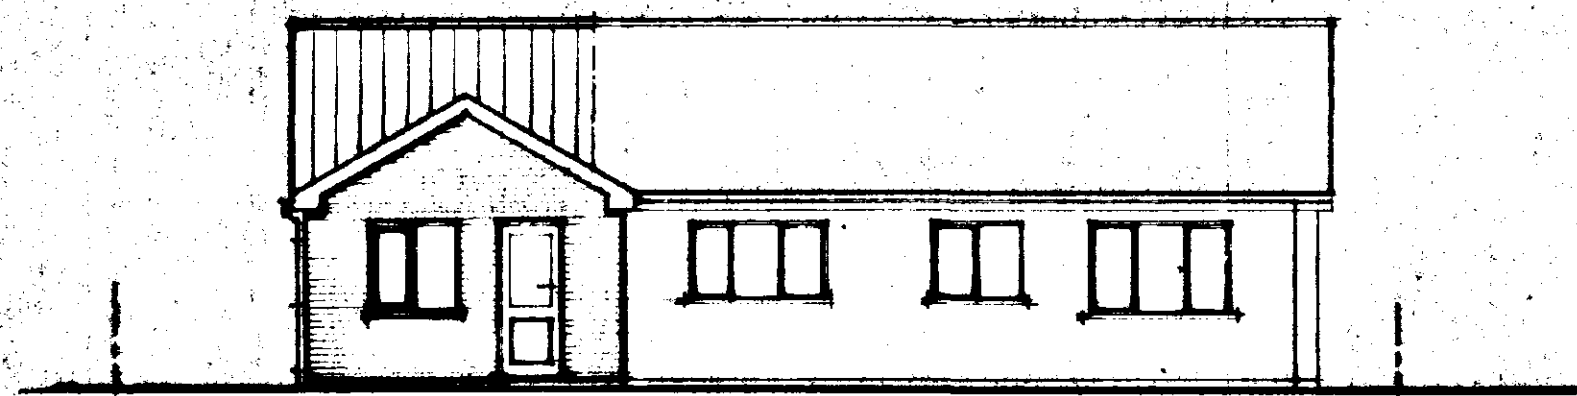


REAR

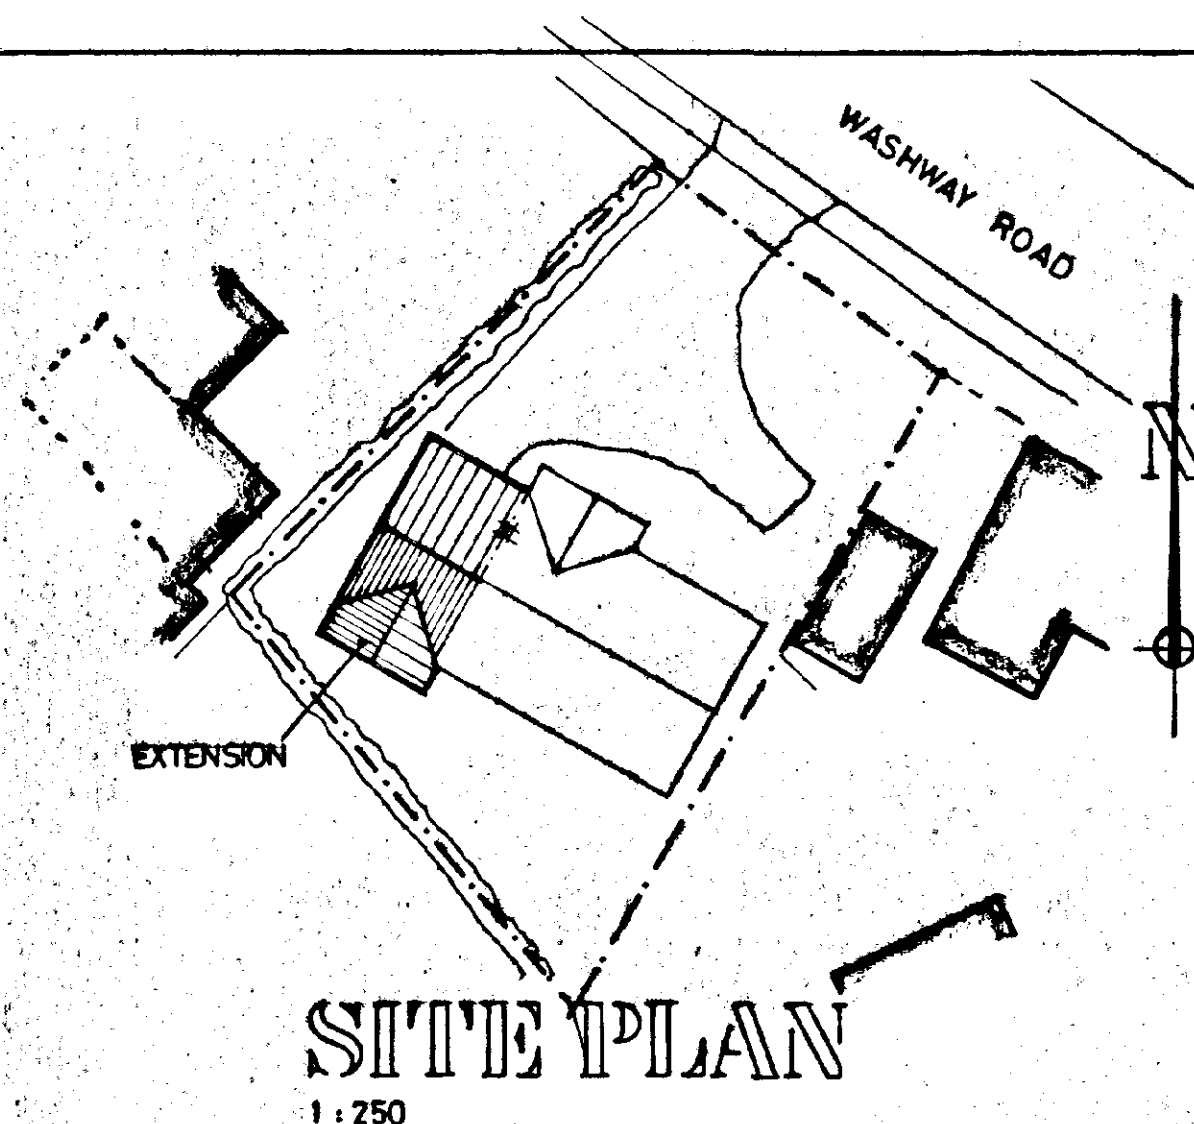


SITE PLAN

1:250

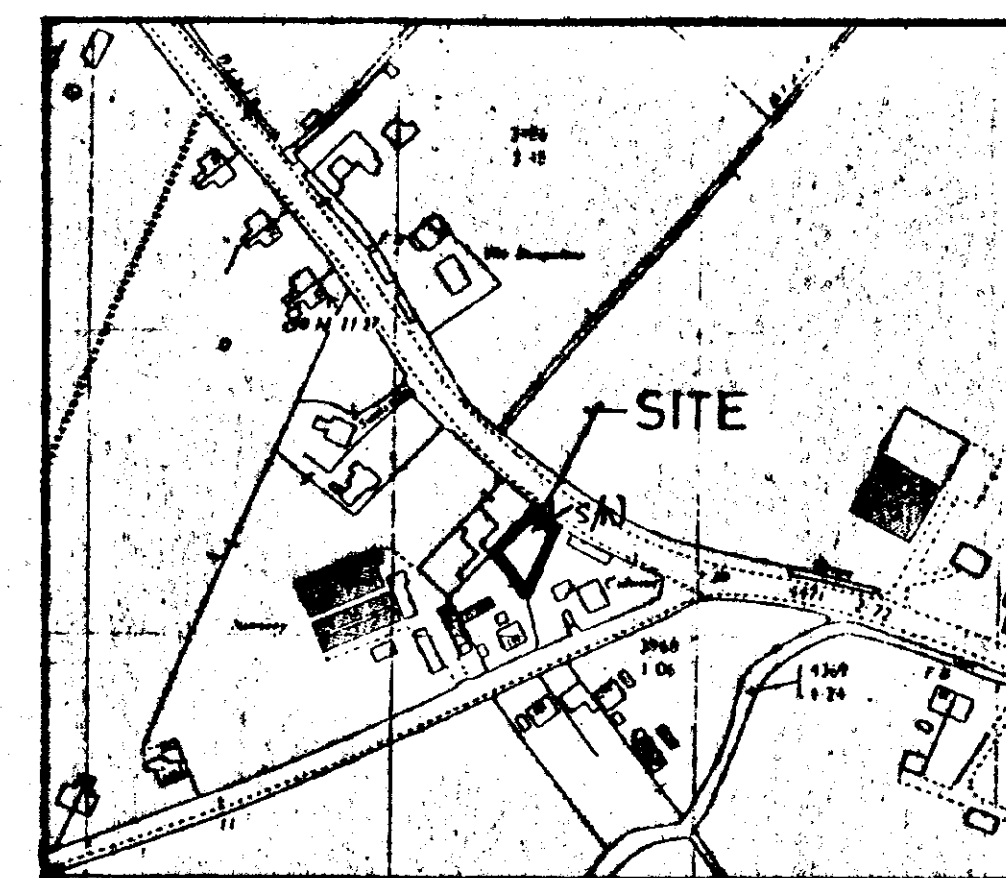

LOCATION PLAN

1:2500

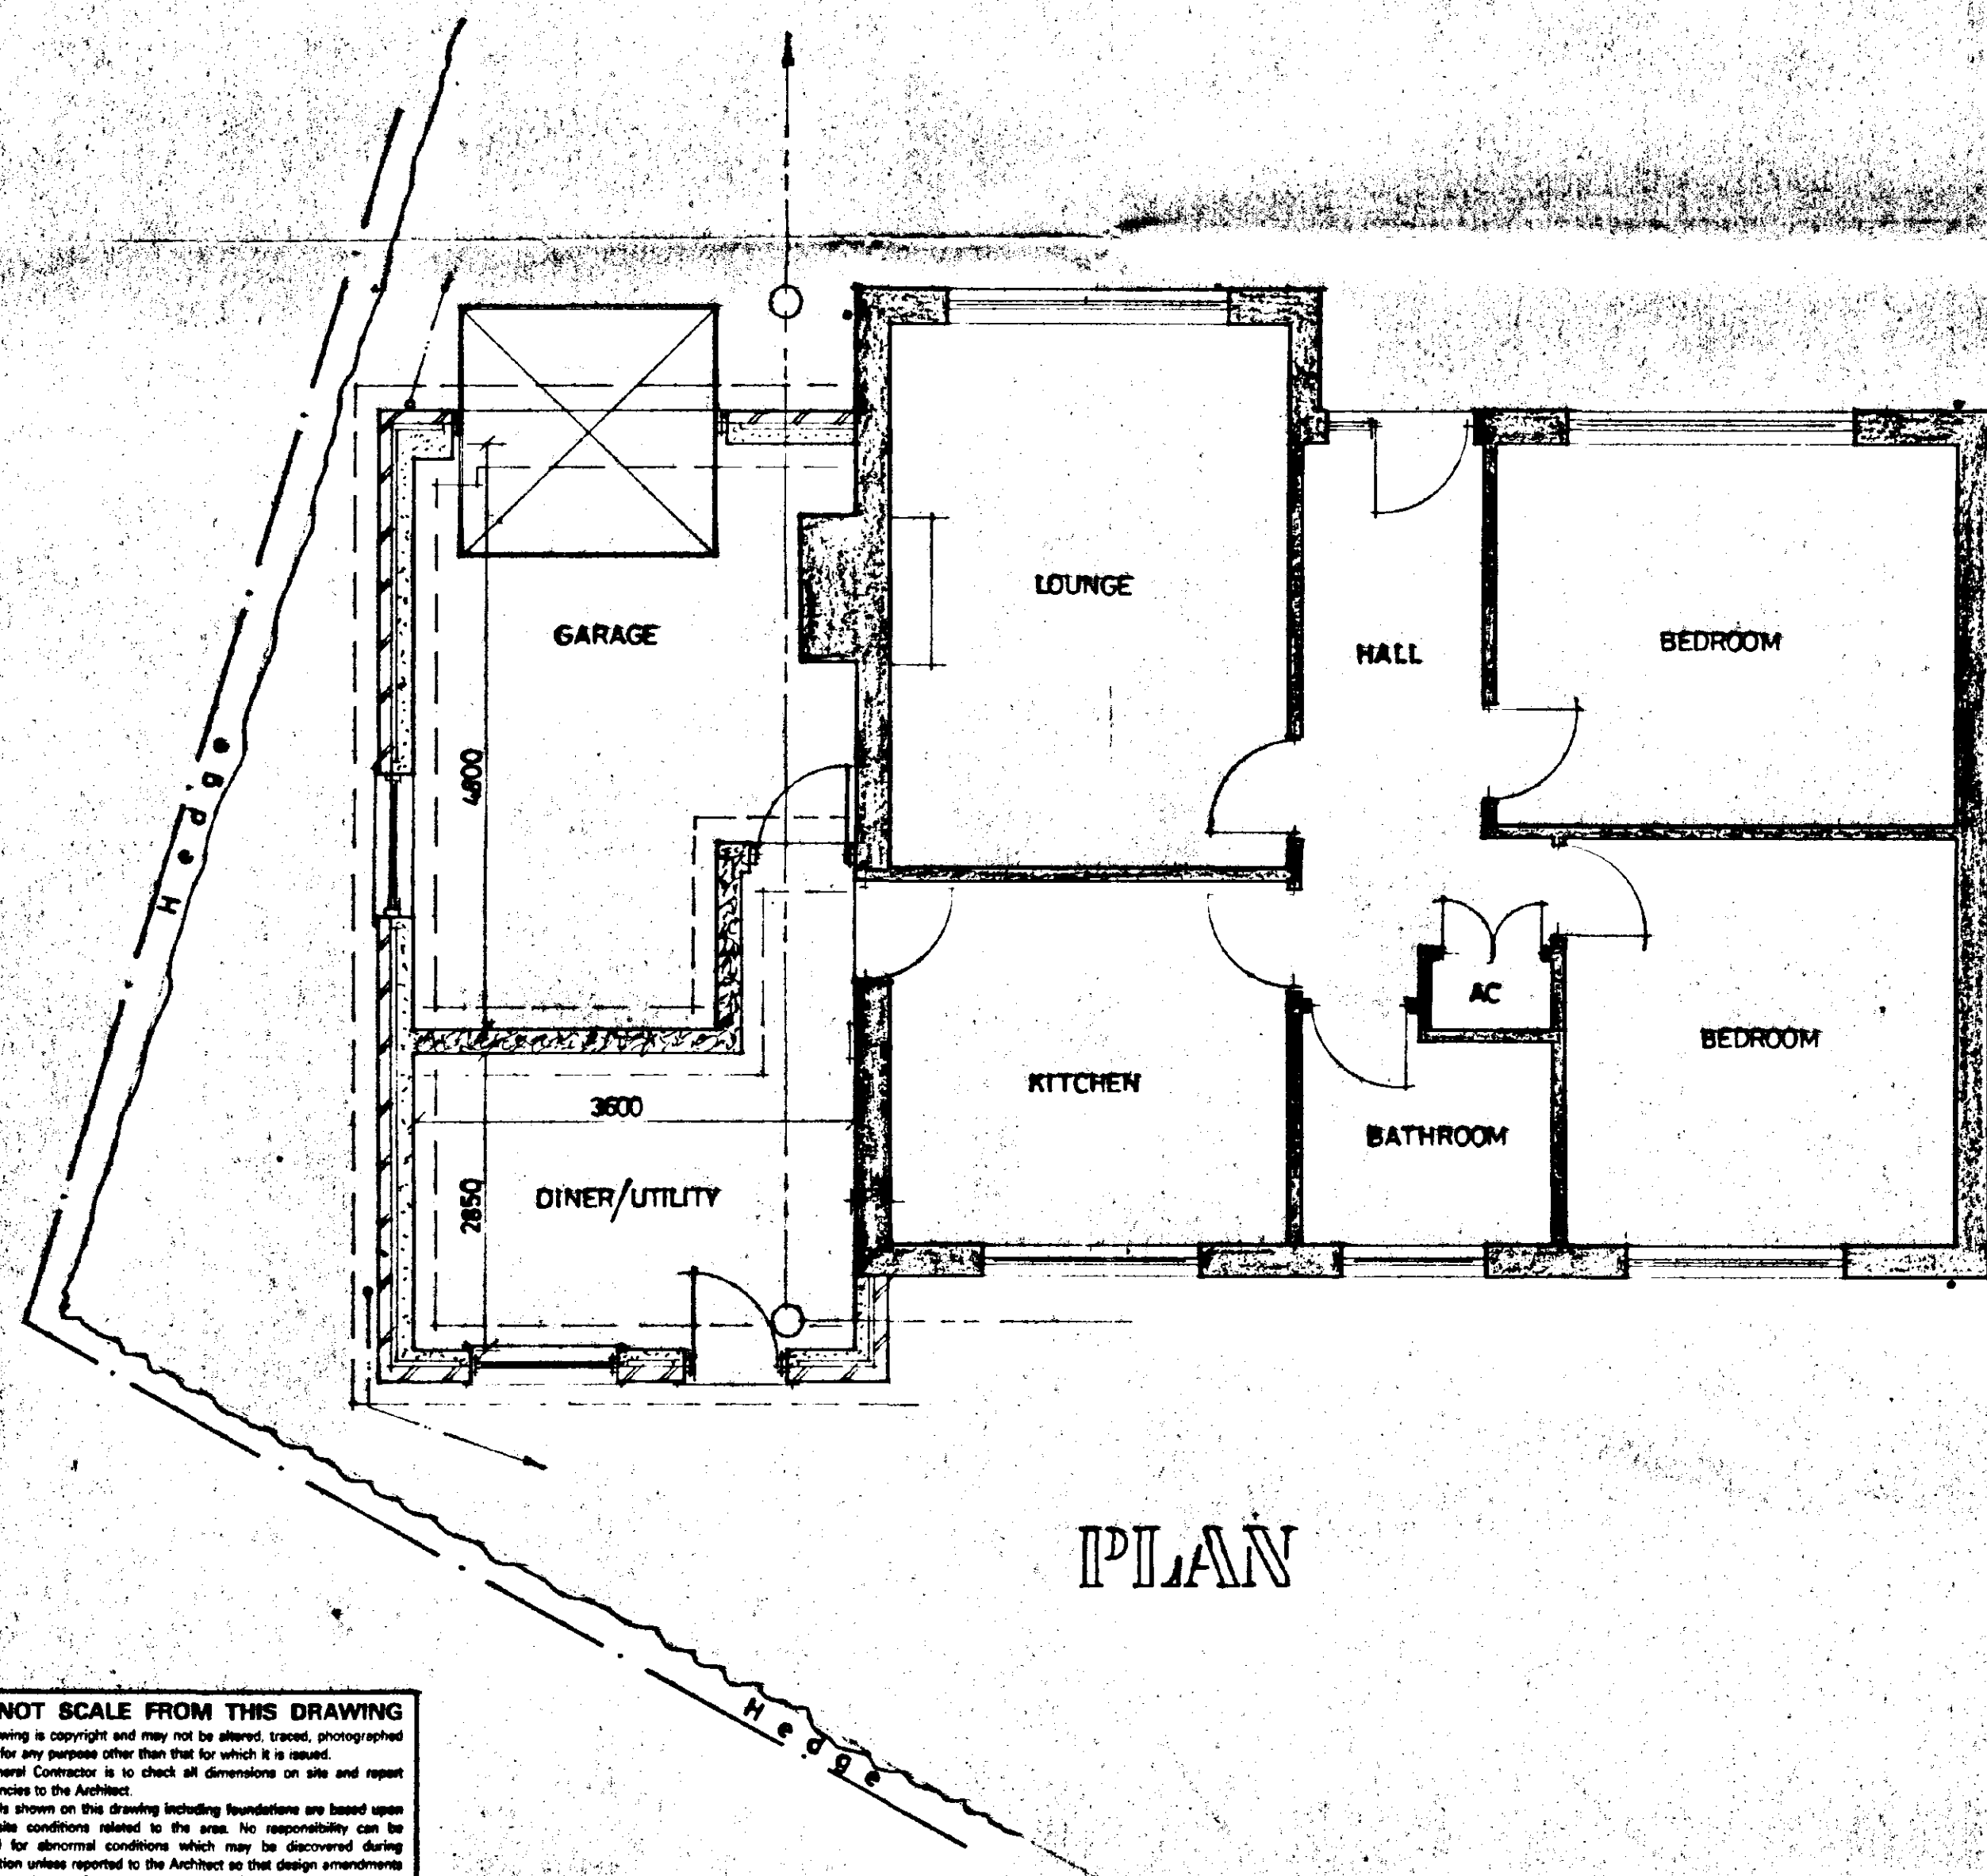

PLAN

DO NOT SCALE FROM THIS DRAWING
This drawing is copyright and may not be altered, traced, photographed or used for any purpose other than that for which it is issued.
The General Contractor is to check all dimensions on site and report discrepancies to the Architect.
All details shown on this drawing including foundations are based upon typical site conditions related to the area. No responsibility can be accepted for abnormal conditions which may be discovered during construction unless reported to the Architect so that design amendments may be considered. Site soil surveys are recommended in respect of foundations to establish specific site conditions before foundation work is undertaken.

SHAWNT 1217

SOUTH HOLLAND DC
HOUSING & PLANNING
01 APR 1999
Ref: 0329/99

G. R. MERCHANT
LENG AMICE, FIWO,
ARCHITECTURAL, STRUCTURAL
& LAND DRAINAGE CONSULTANT
TEL: HOLBEACH (01406) 490800

PROJECT:
**EXTENSION TO
TRAMORE
WASHWAY ROAD
HOLBEACH**

CLIENT:
MR & MRS W.T. CROWDER

SCALES: 1/50 1/100 DATE: MARCH 1999

G.R. MERCHANT DRAWING No.: WTC-01

REVISIONS: