



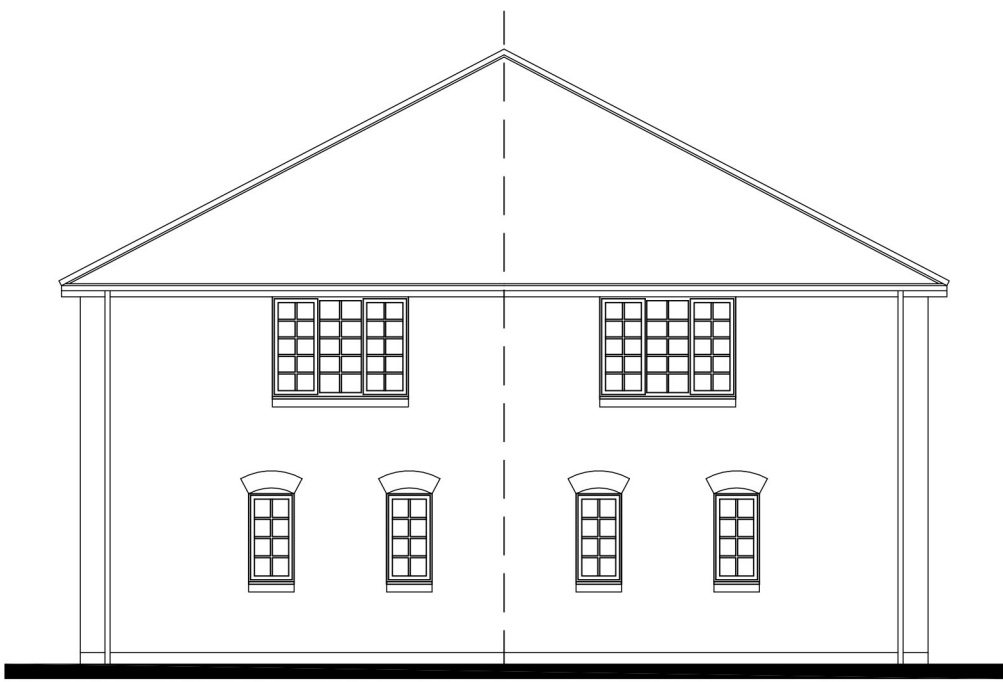


Front Elevation




Side Elevation

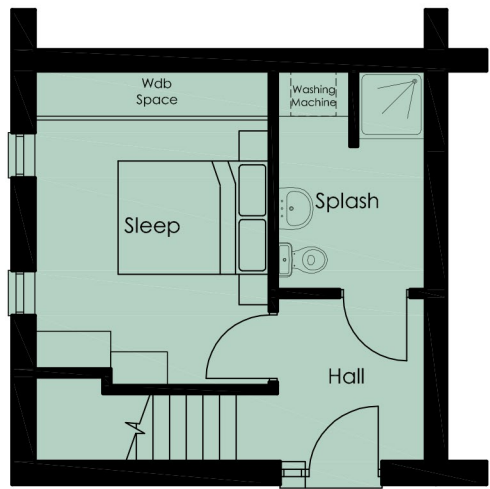

Ground Floor Plan

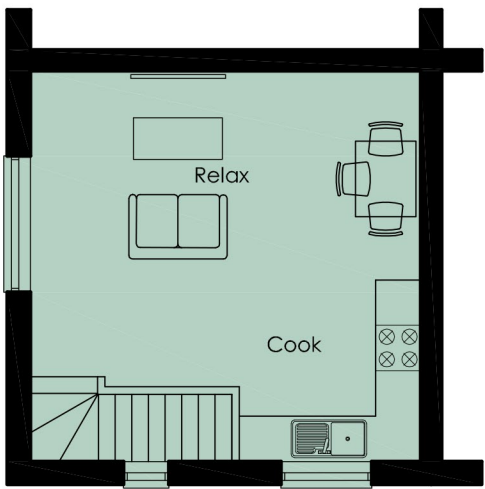

First Floor Plan

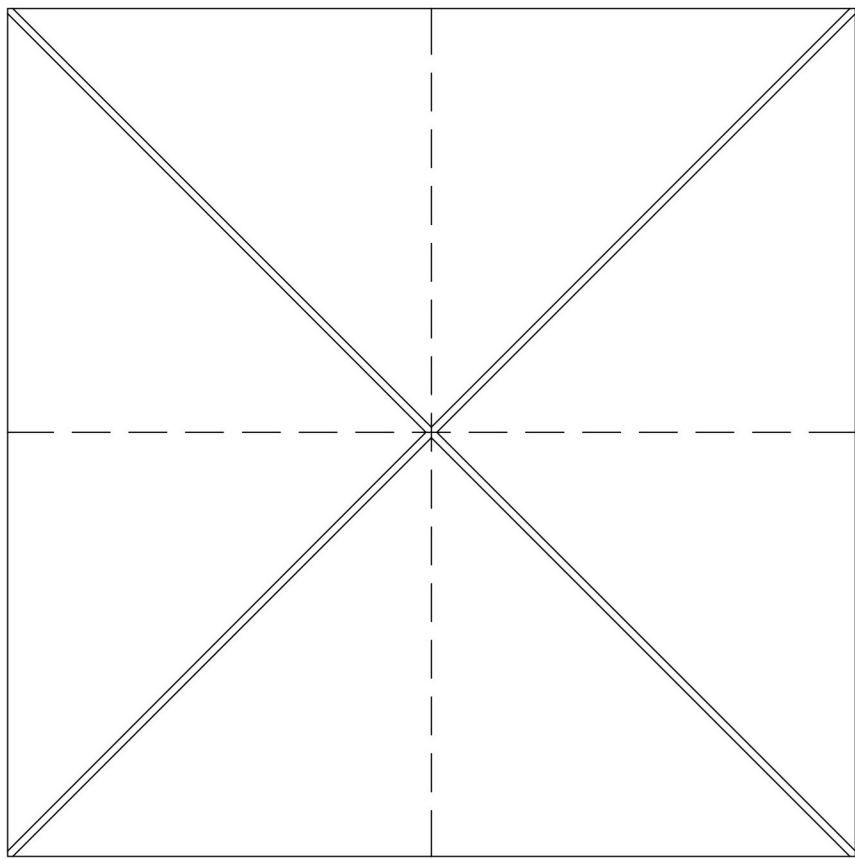

Roof Plan

PROJECT: Proposed residential development at Damgate, Holbeach						Rev	Date	Description	The Boathouse Harbour Square Nene Parade Wisbech Cambridgeshire PE13 3BH T: 01945 467339 W: www.studio11architecture.co.uk 
DRAWING: Aff-1B2P-02R	SCALE: 1:100 @ A2	DRAWN: CLH	DATE: 31.03.2016	DRAWING NO.: 274.Aff-1B2P-02R.P.01					
						Do not scale directly from this drawing. The copyright to this drawing is owned by Studio 11 Architecture.			